





Existing Front Elevation.

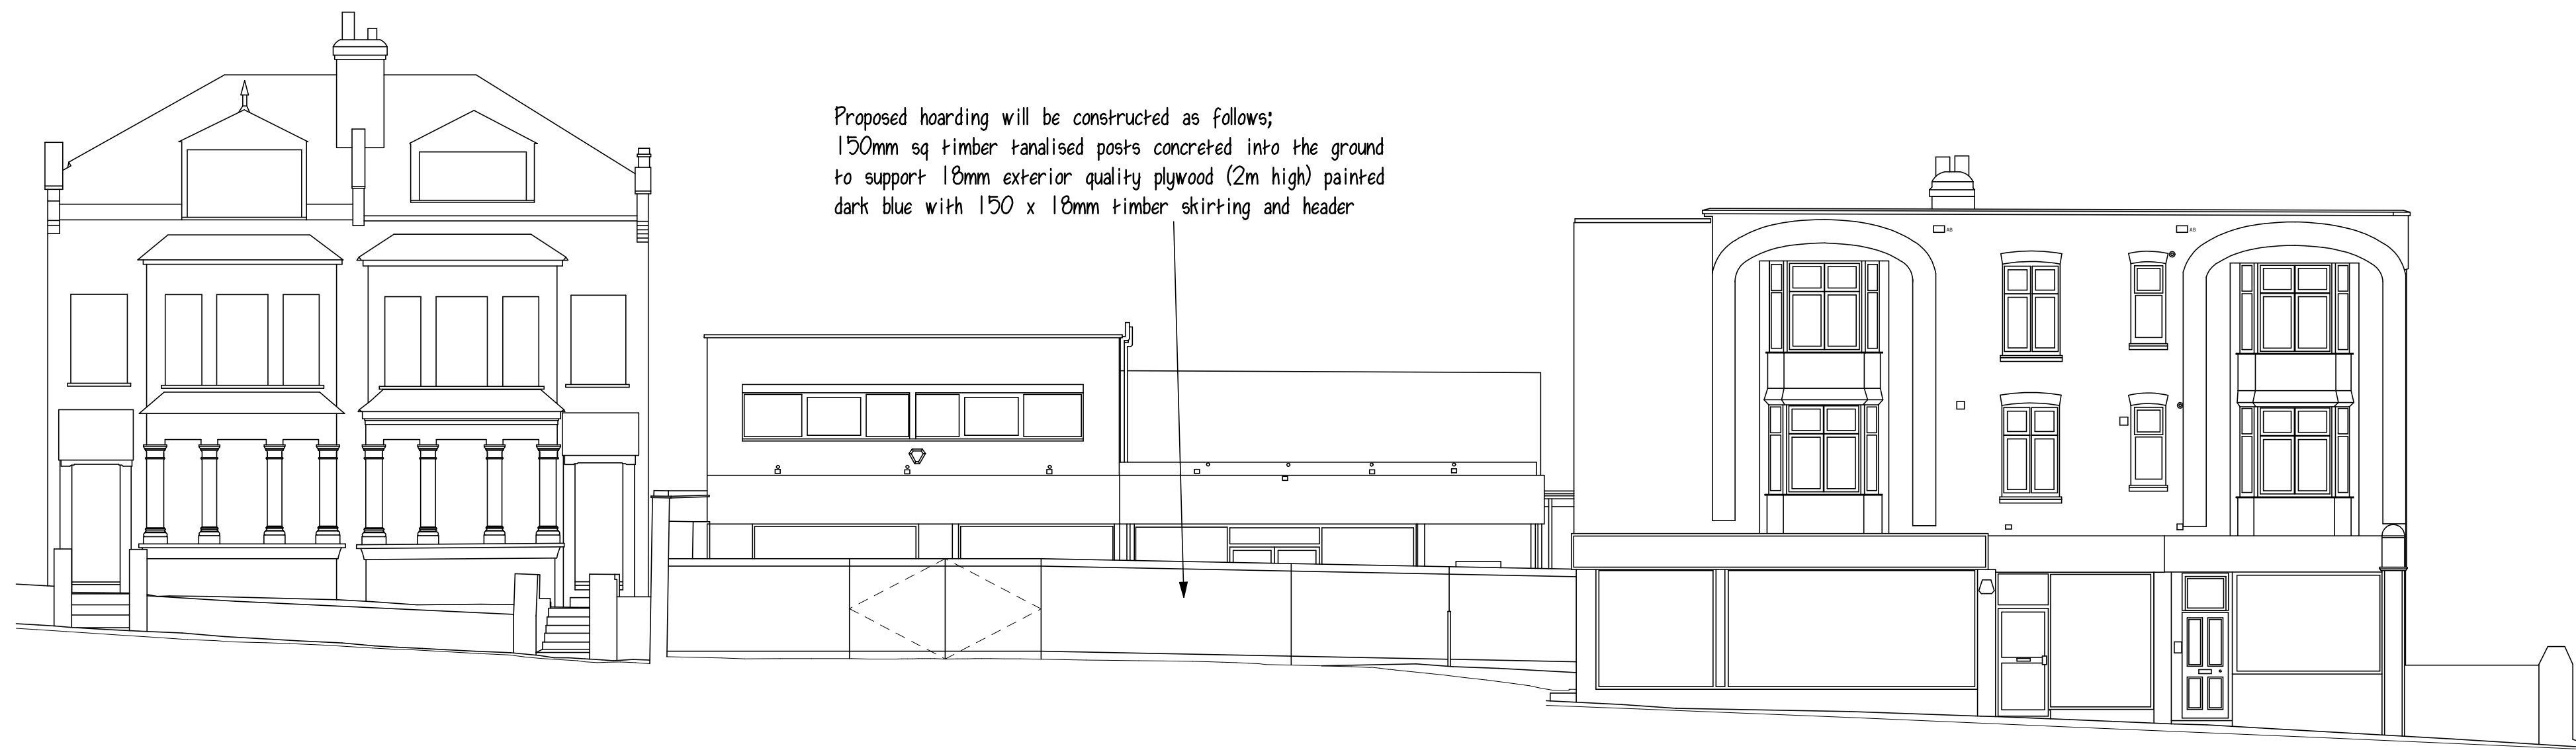


Proposed Hoarding Front Elevation.

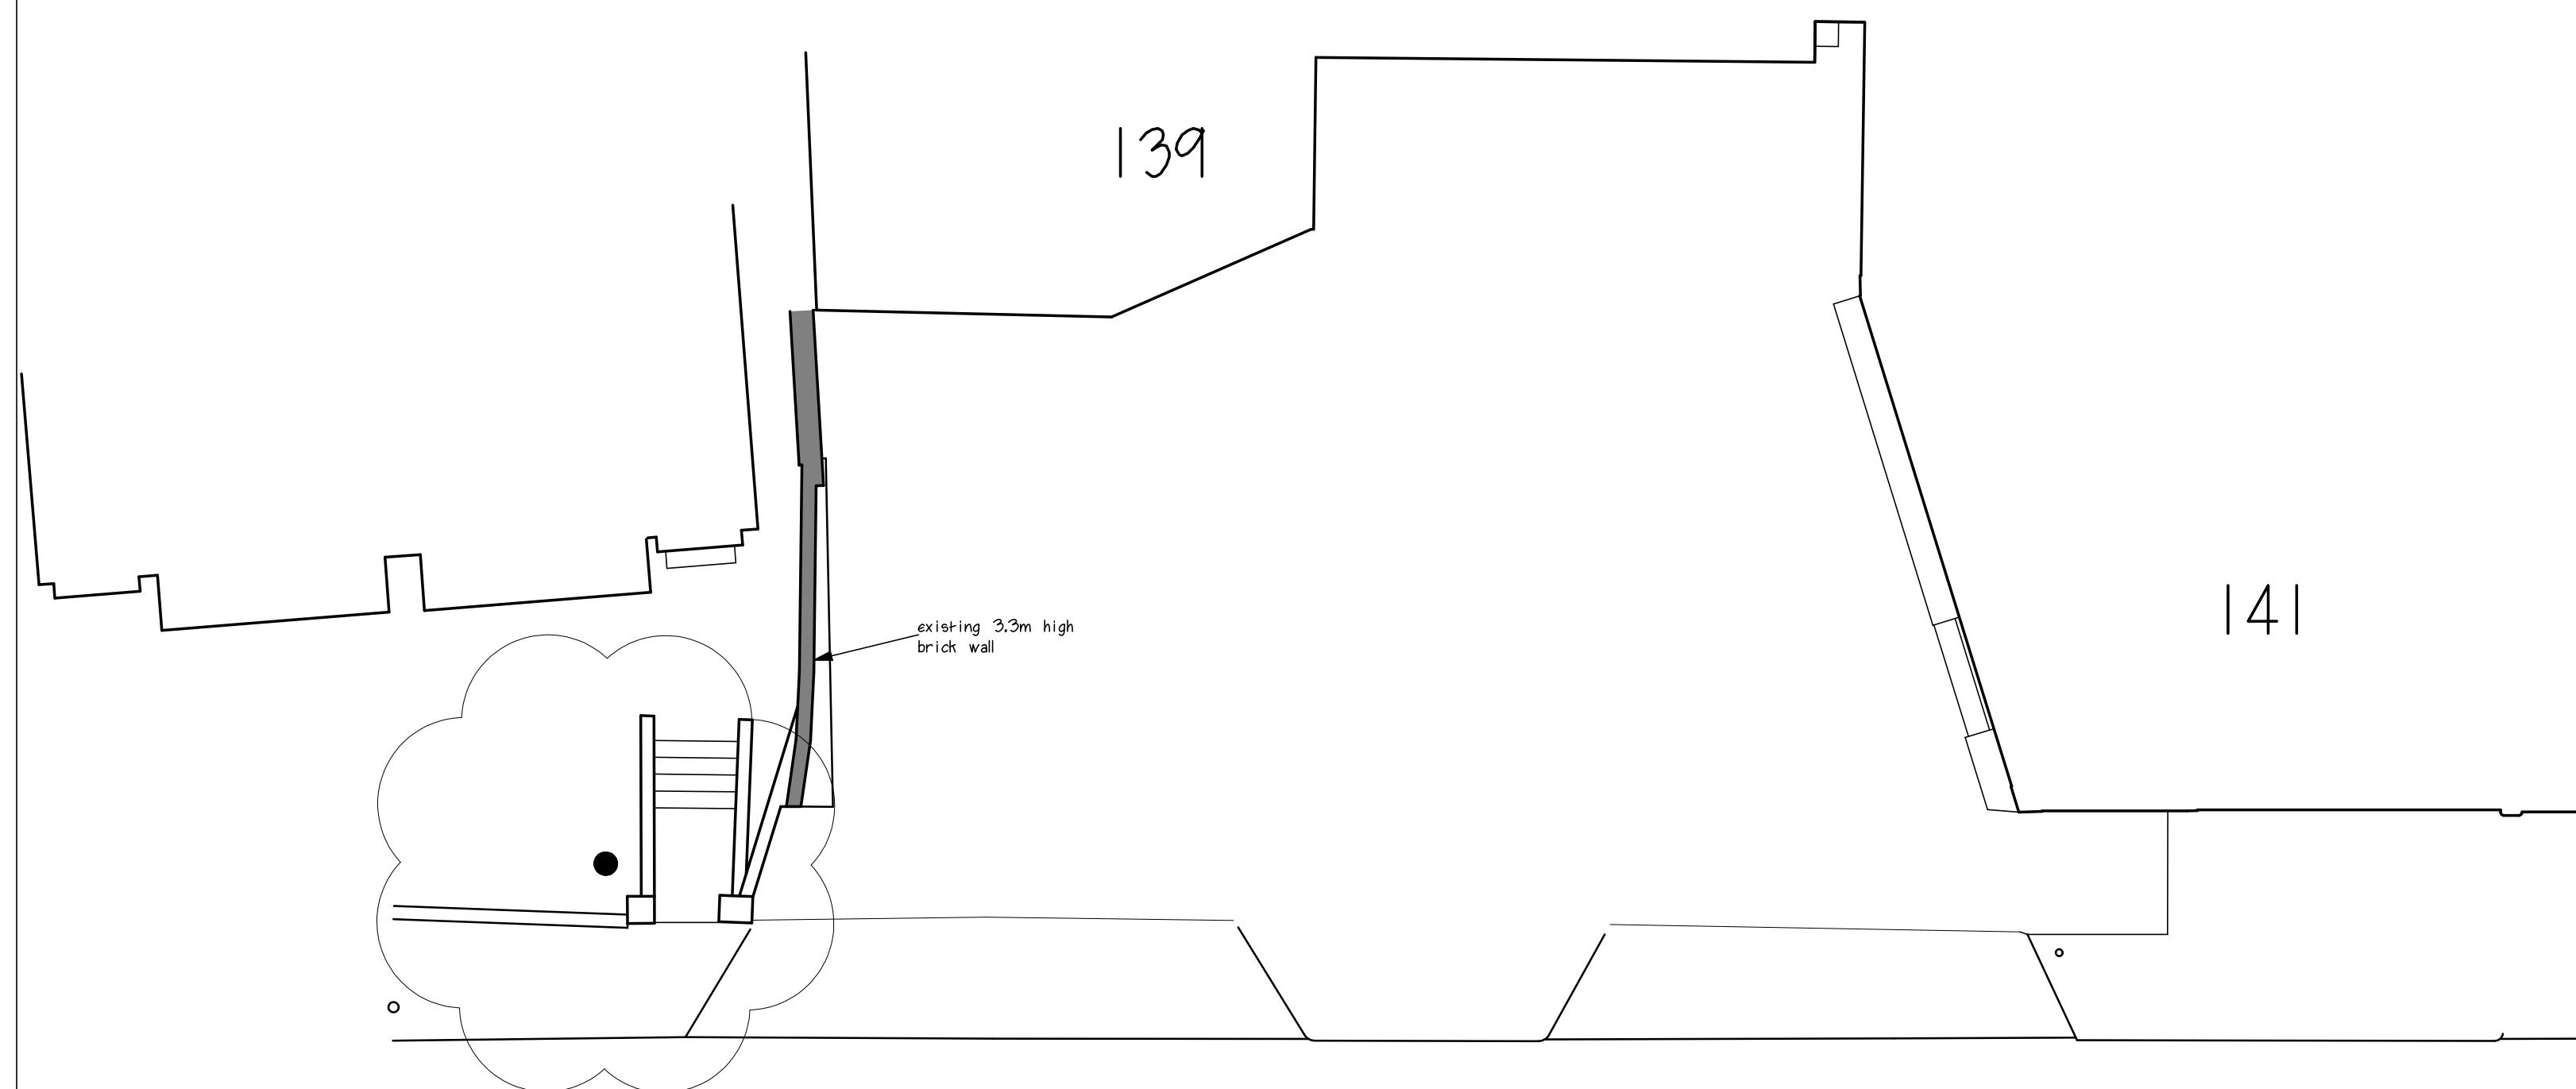


Existing Layout.

Proposed hoarding will be constructed as follows;
150mm sq timber tanalised posts concreted into the ground
to support 18mm exterior quality plywood (2m high) painted
dark blue with 150 x 18mm timber skirting and header

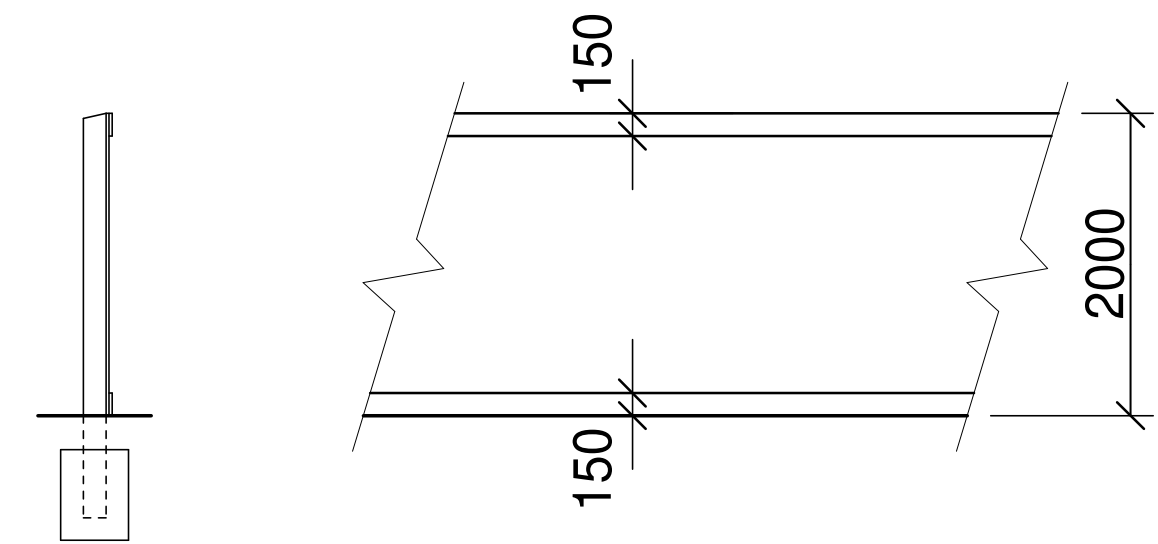

Proposed Hoarding Detail.

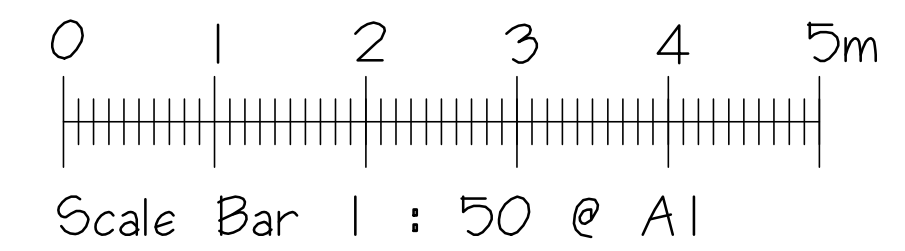

NOTES:

rev	description	date
A	Additional layout added.	14/03/24.

Project:

139-143 Crouch Hill,
London,
N8 4LU.

JKA
DEVELOPMENT
CONSULTANTS LTD
GERRARD HOUSE
197 BALLARDS LANE
FINCHLEY
LONDON
N3 1LP
TEL : 07720850681

Drawing Title:

Existing &
Proposed
Front Elevation..

Scale: 1 : 100 @ A1

Drawing No:
754/H/02

revisions
A

Scale Bar 1 : 100 @ A1

