



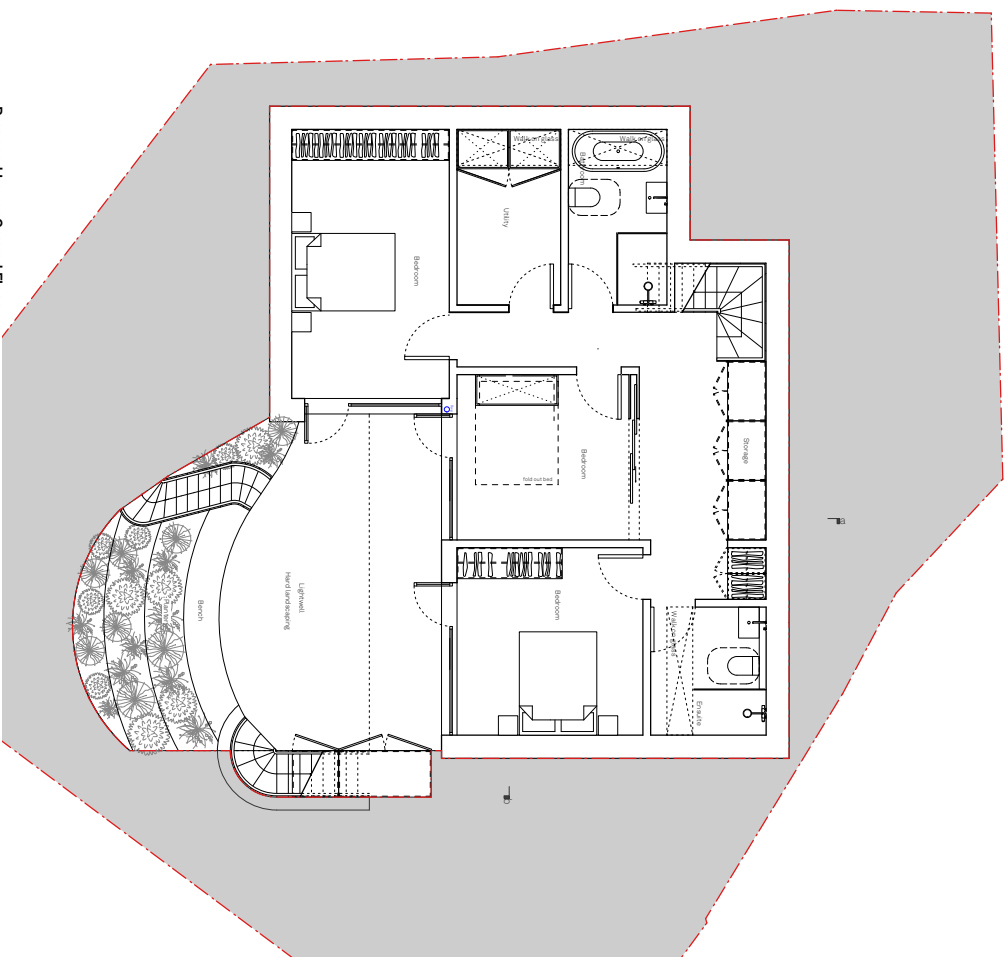

Proposed Lower Ground Floor

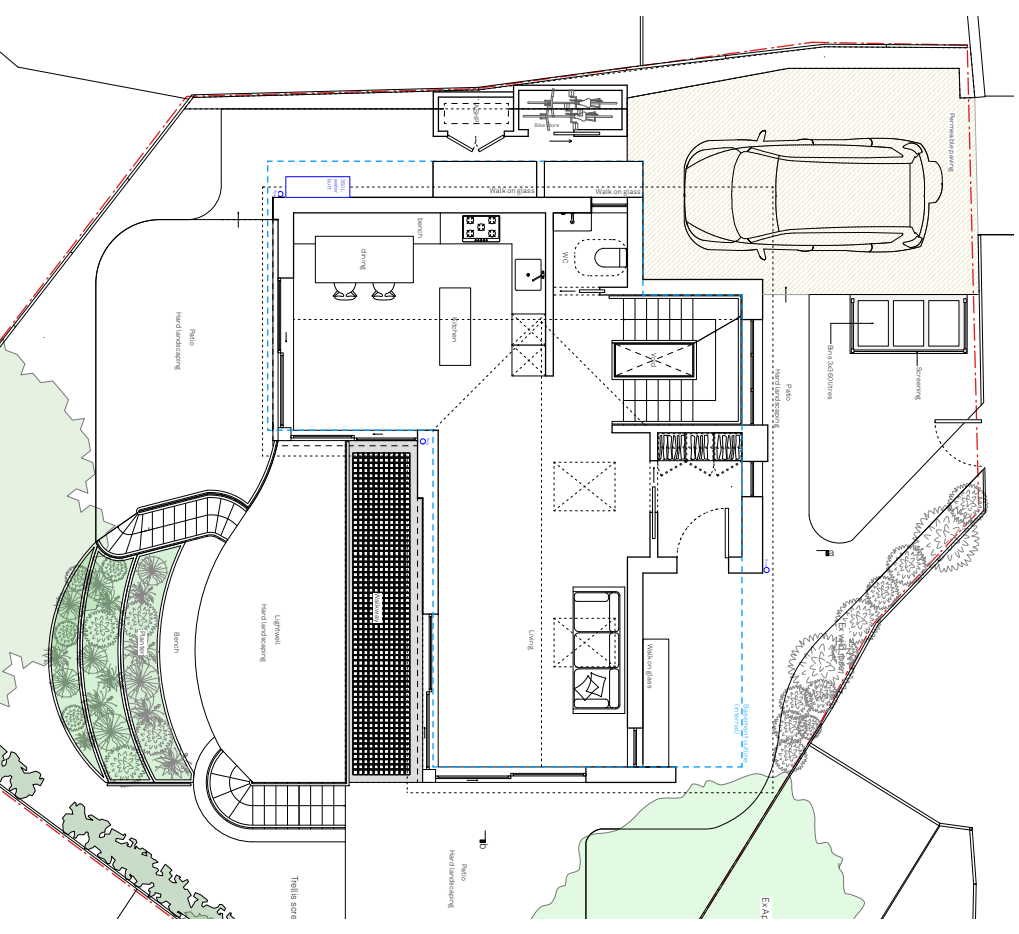

Proposed Ground Floor

927.201

paul archer
design

LGF and GF Plan

Areas GIA

LGF - 77sqm
GF - 60sqm
FF - 29.5sqm
Total - 166.5sqm

15M

Wroxham House

Wroxham Gardens N11 2AX
Drawn By AF
Scale 1:100@A3
Status Planning
Project Stage

Issue Notes


Date


Paul Archer Design Ltd

Unit D204 110 Commercial Street London E1 6NF


Tel. 020 3686 2688

www.paularcherdesign.co.uk

 


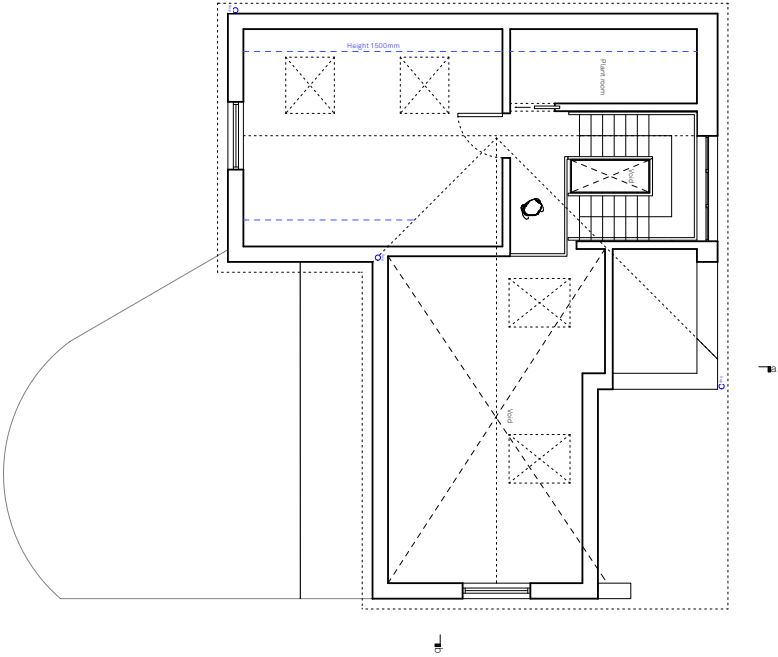

Proposed First Floor

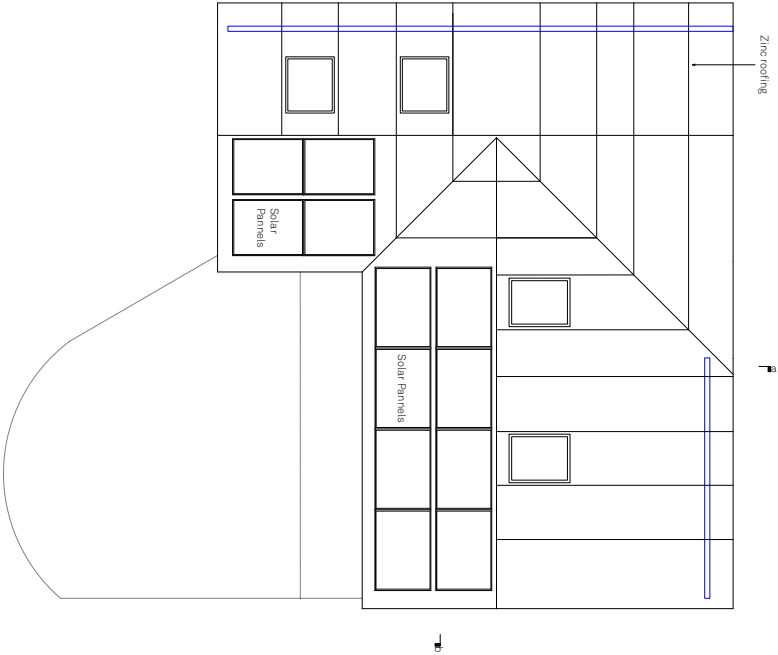

Proposed Roof Plan

 

Areas GIA
LGF - 77sqm
GF - 60sqm
FF - 29.5sqm
Total - 166.5sqm

FF and Roof Plan
Wroxham House
Wroxham Gardens N11 2AX
Drawn By
Scale
Status
Project Stage

Issue

Date


Unit D204 110 Commercial Street London E1 6NF

Tel. 020 3688 2868


www.paularcherdesign.co.uk

paul archer
design


927.202

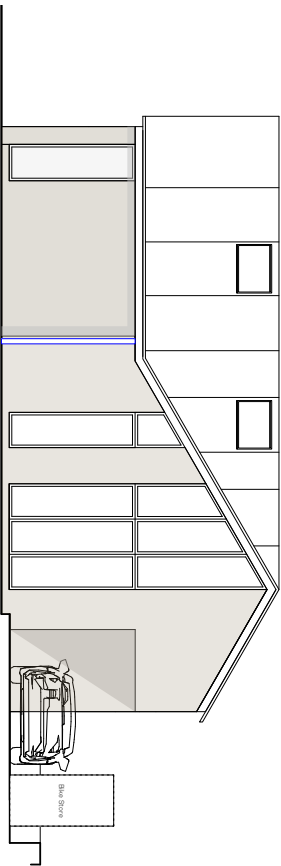


Proposed Front Elevation

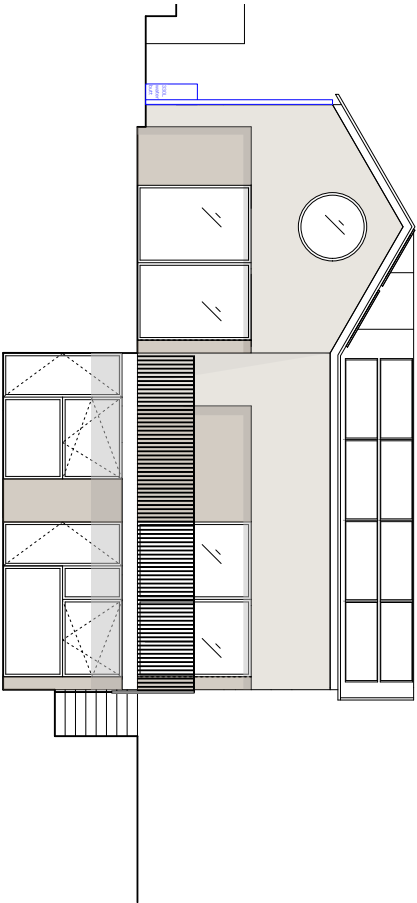

Proposed Rear Elevation

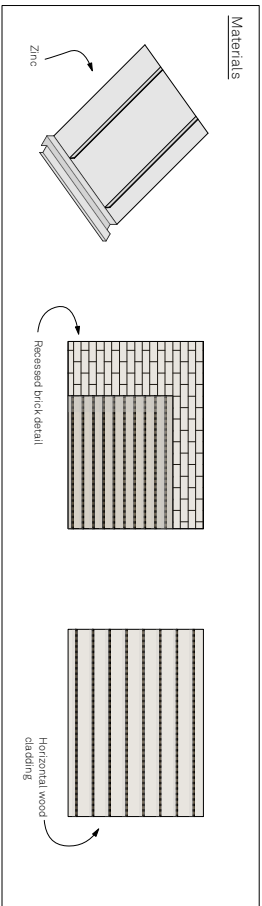

Materials

 

Areas GIA
LGF - 77sqm
GF - 60sqm
FF - 29.5sqm
Total - 166.5sqm

Front and Rear Elevation

Wroxham House
Wroxham Gardens N11 2AX
Drawn By
Scale
Status
Project Stage

Paul Archer Design Ltd

Issue Notes

Date

Unit D204 110 Commercial Street

London


ET 6MF

Tel. 020 3688 2668


www.paularcherdesign.co.uk

927.203


paul archer
design

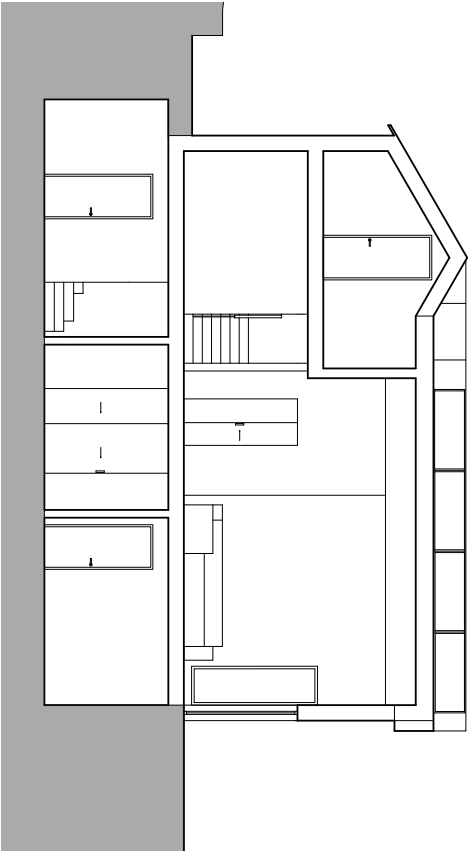

Proposed Section A

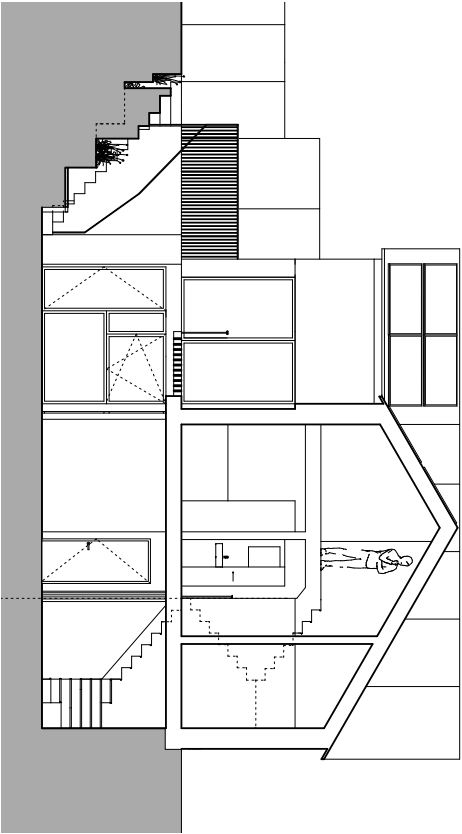

Proposed Section B

 

Areas GIA	
LGF - 77sqm	
GF - 60sqm	
FF - 29.5sqm	
Total - 166.5sqm	

15M

Section A and B

Wroxham House	
Wroxham Gardens N11 2AX	
Drawn By	AF
Scale	1:100@A3
Status	Planning
Project Stage	
Paul Archer Design Ltd	

Issue Notes

Date

Unit D204 110 Commercial Street London E1 6NF

Tel. 020 3668 2668

www.paularcherdesign.co.uk

927.204

paul archer
design