

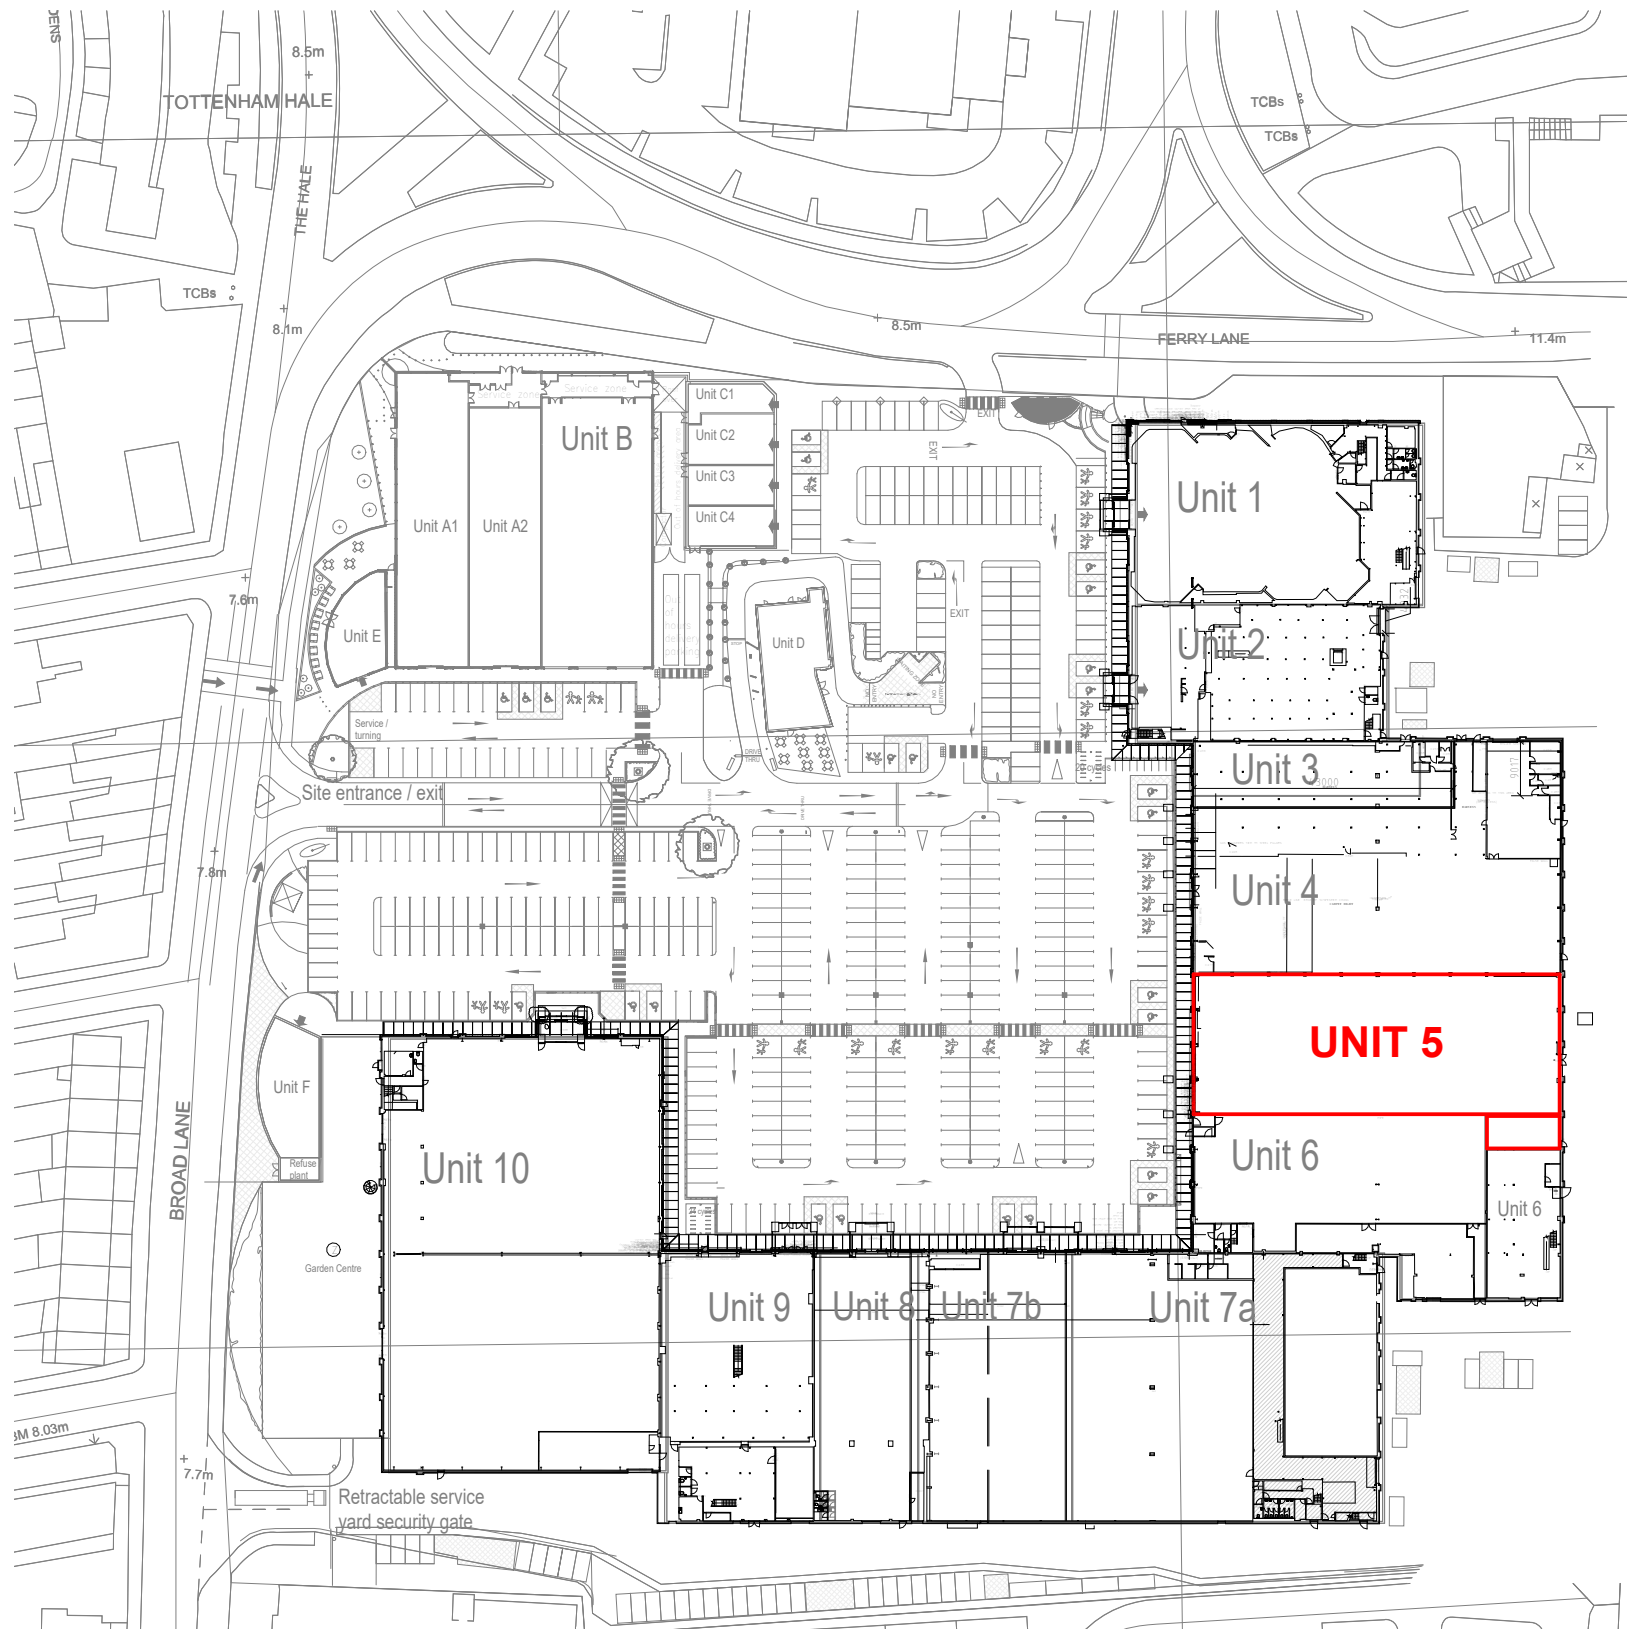


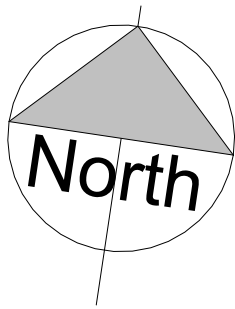

1 SITE PLAN - PLANNING

1 : 1250

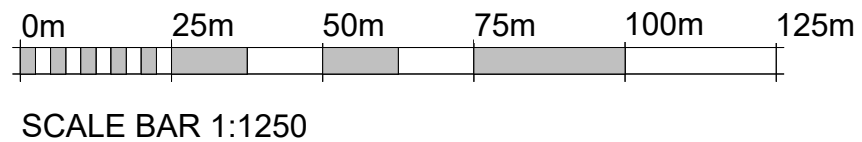

Unit 5

Unit 5
Tottenham Hale Retail Park
Broad Ln, N15 4QD

client

drawn by:

AZ

checked by:

PS

drawing title:

SITE PLAN

drawing number:

TTM_SP

project status:

PLANNING

scale:

1 : 1250 @A3

revision:

date:

JAN 2024

P0