



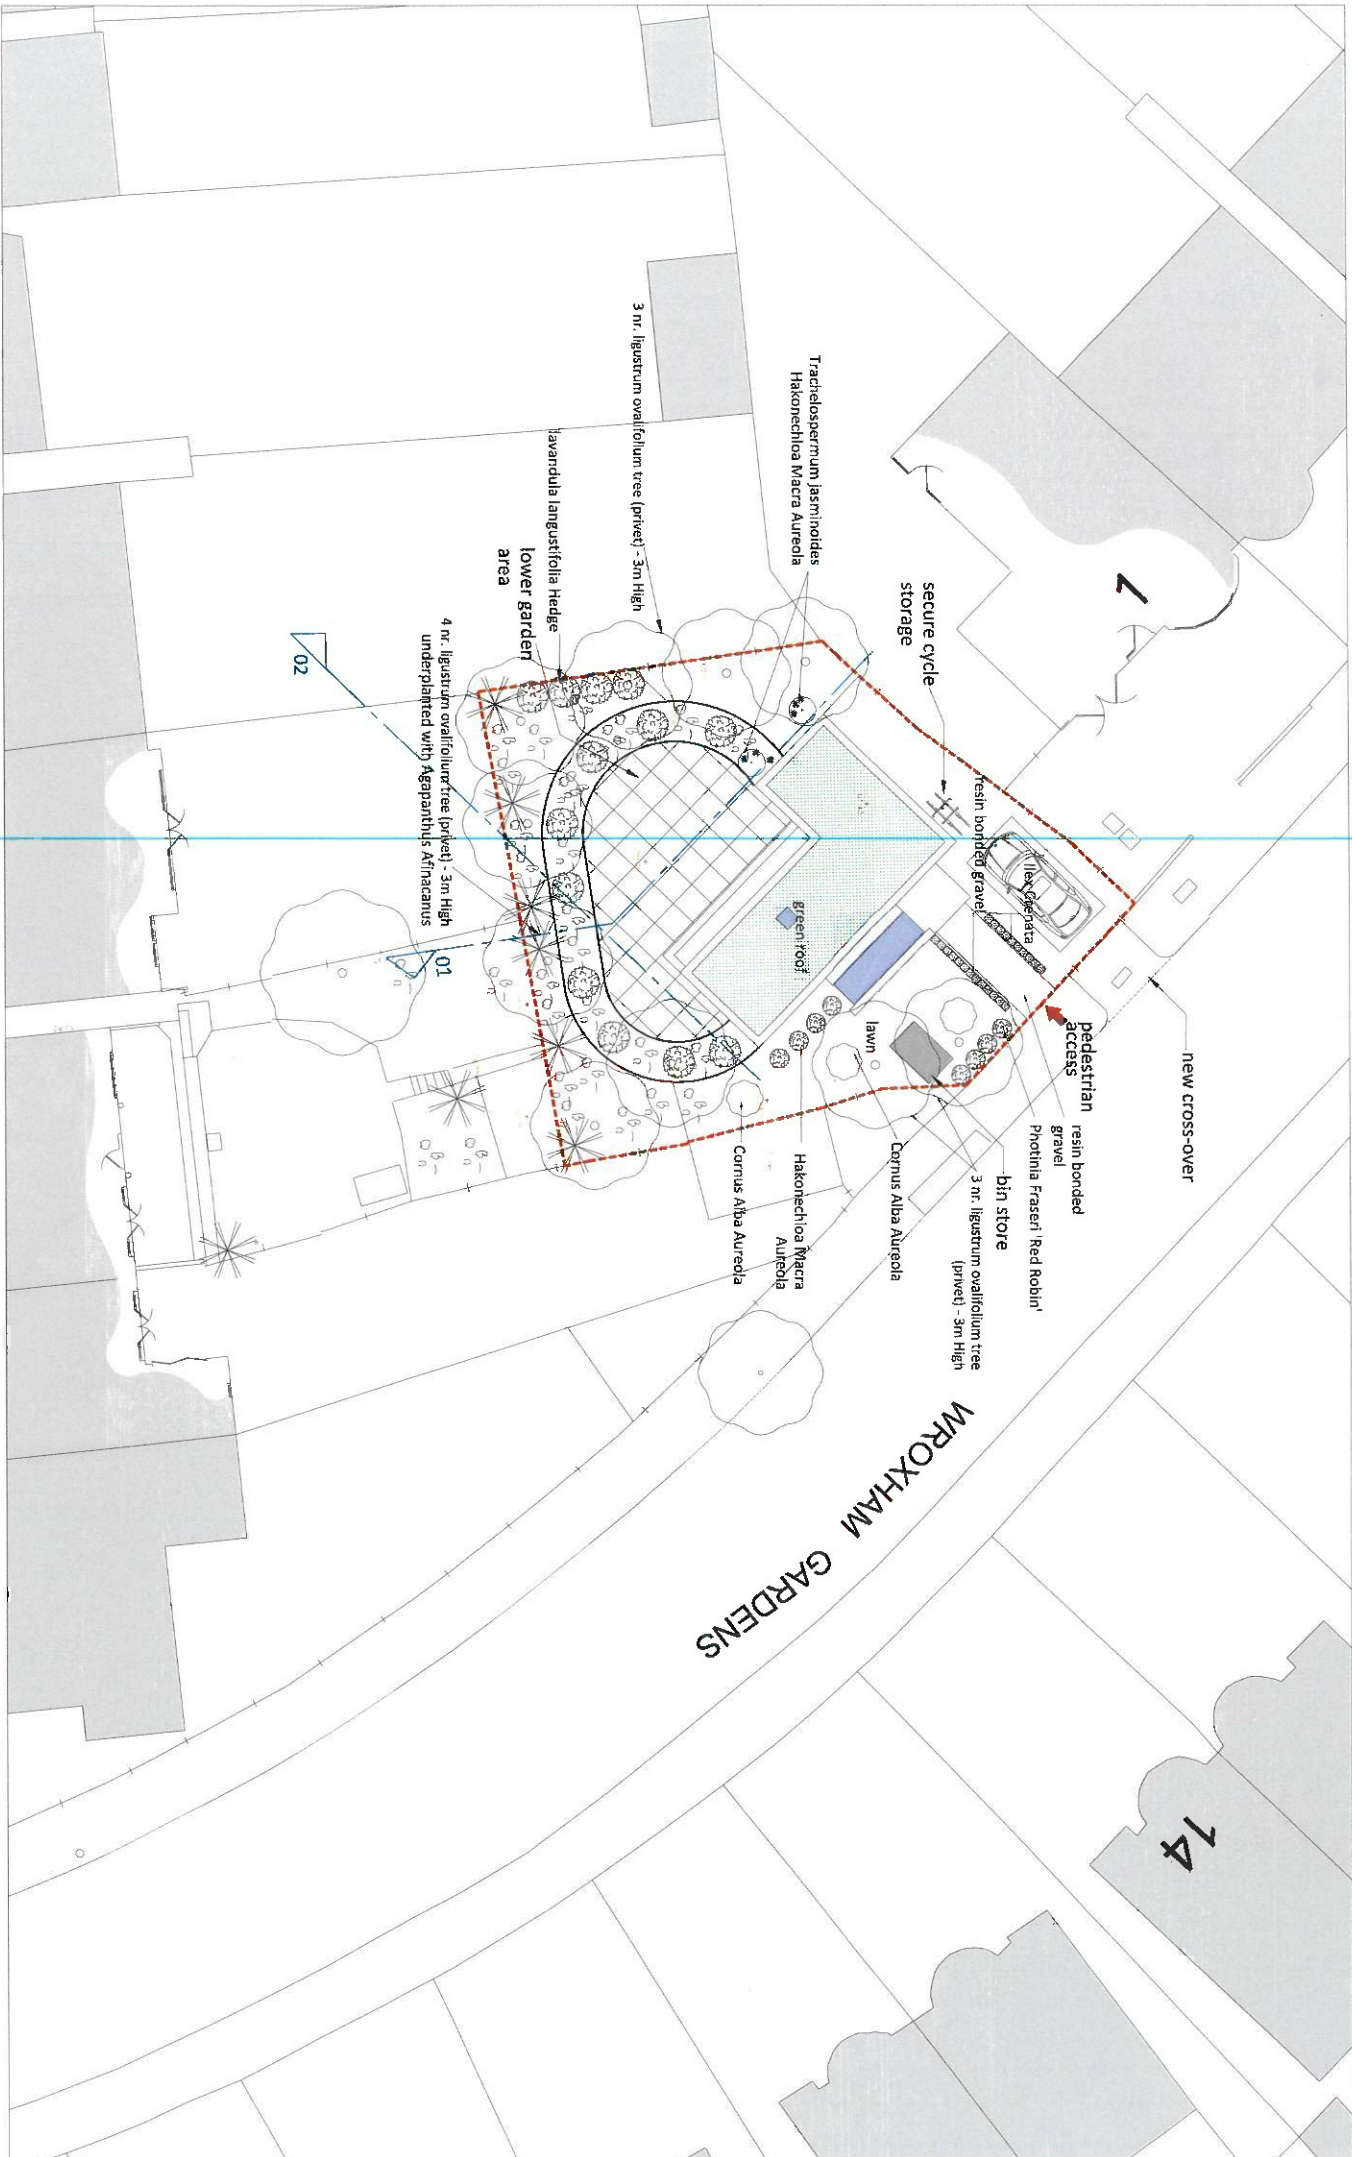

Rooflight added
Landscaping design updated
Project : Land To Rear Of 10-12 Bidwell Gardens London N11
Drawing : Proposed Site Plan - Roof
0 1 5 10
1:200@A3


DWG No : PL-100
23-03-2021
11-03-2021
Date : Sept 2020
Scale : 1:100@A3
Rev : C

gassassociates

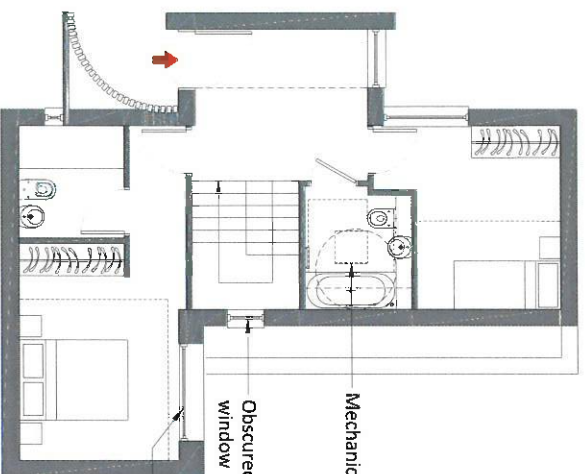

Ground Floor Plan

Mechanically operated rooflight
Obscured glass non opening window
window to be set 300mm from external face of wall into a deep reveal

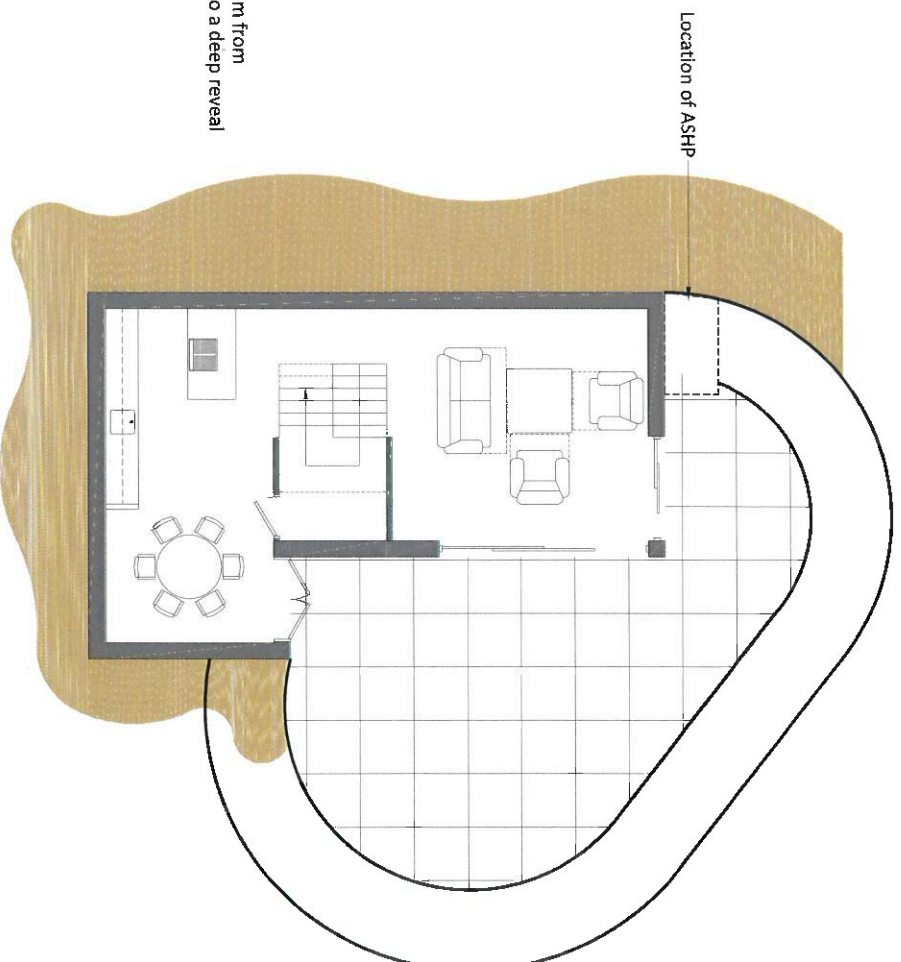

Lower Ground Floor Plan

Master bedroom window amended
Annotations added
Bathroom window added, location of ASHP added
Project : Land To Rear Of 10-12 Bidwell Gardens London N11

Drawing : Proposed GA Plans

0 1 5
1:100@A3


Dwg No : PL-150

Scale : 1:100@A3

23-03-2021
23-03-2021
22-01-2021
Date : Sept 2020

Rev : C

gtassociates

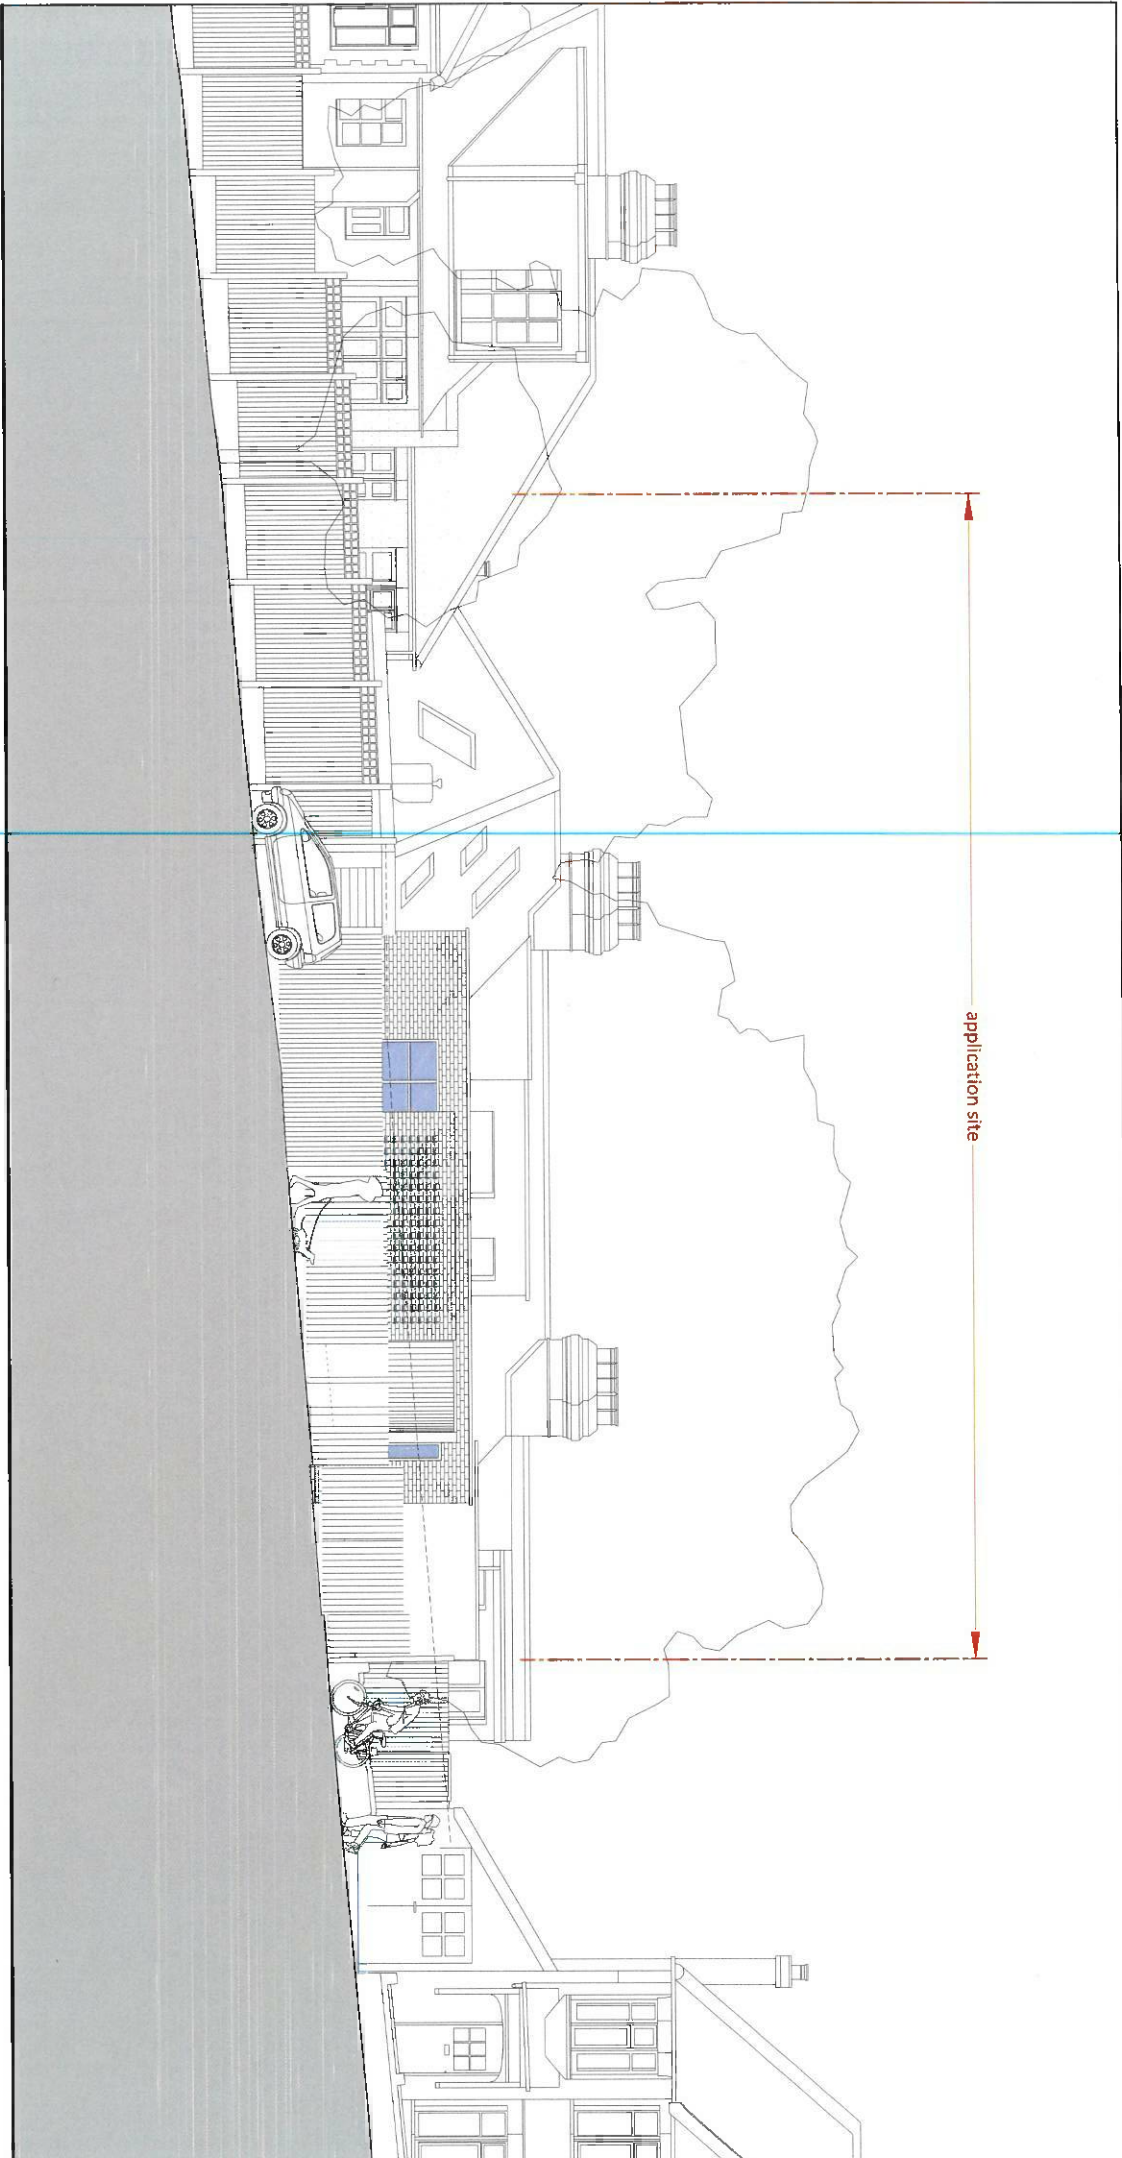

Project : Land To Rear Of 10-12 Bidwell Gardens London N11

Date : Sept 2020

Rev :

Drawing : Proposed Wroxham Gardens Elevation - Street Scene

Dwg No : PL-200


Scale : 1:100@A3



1:100@A3

gtassociates

30 Southport Road London N12 5BQ Tel: 020 7353 4700 E: info@gtassociates.co.uk

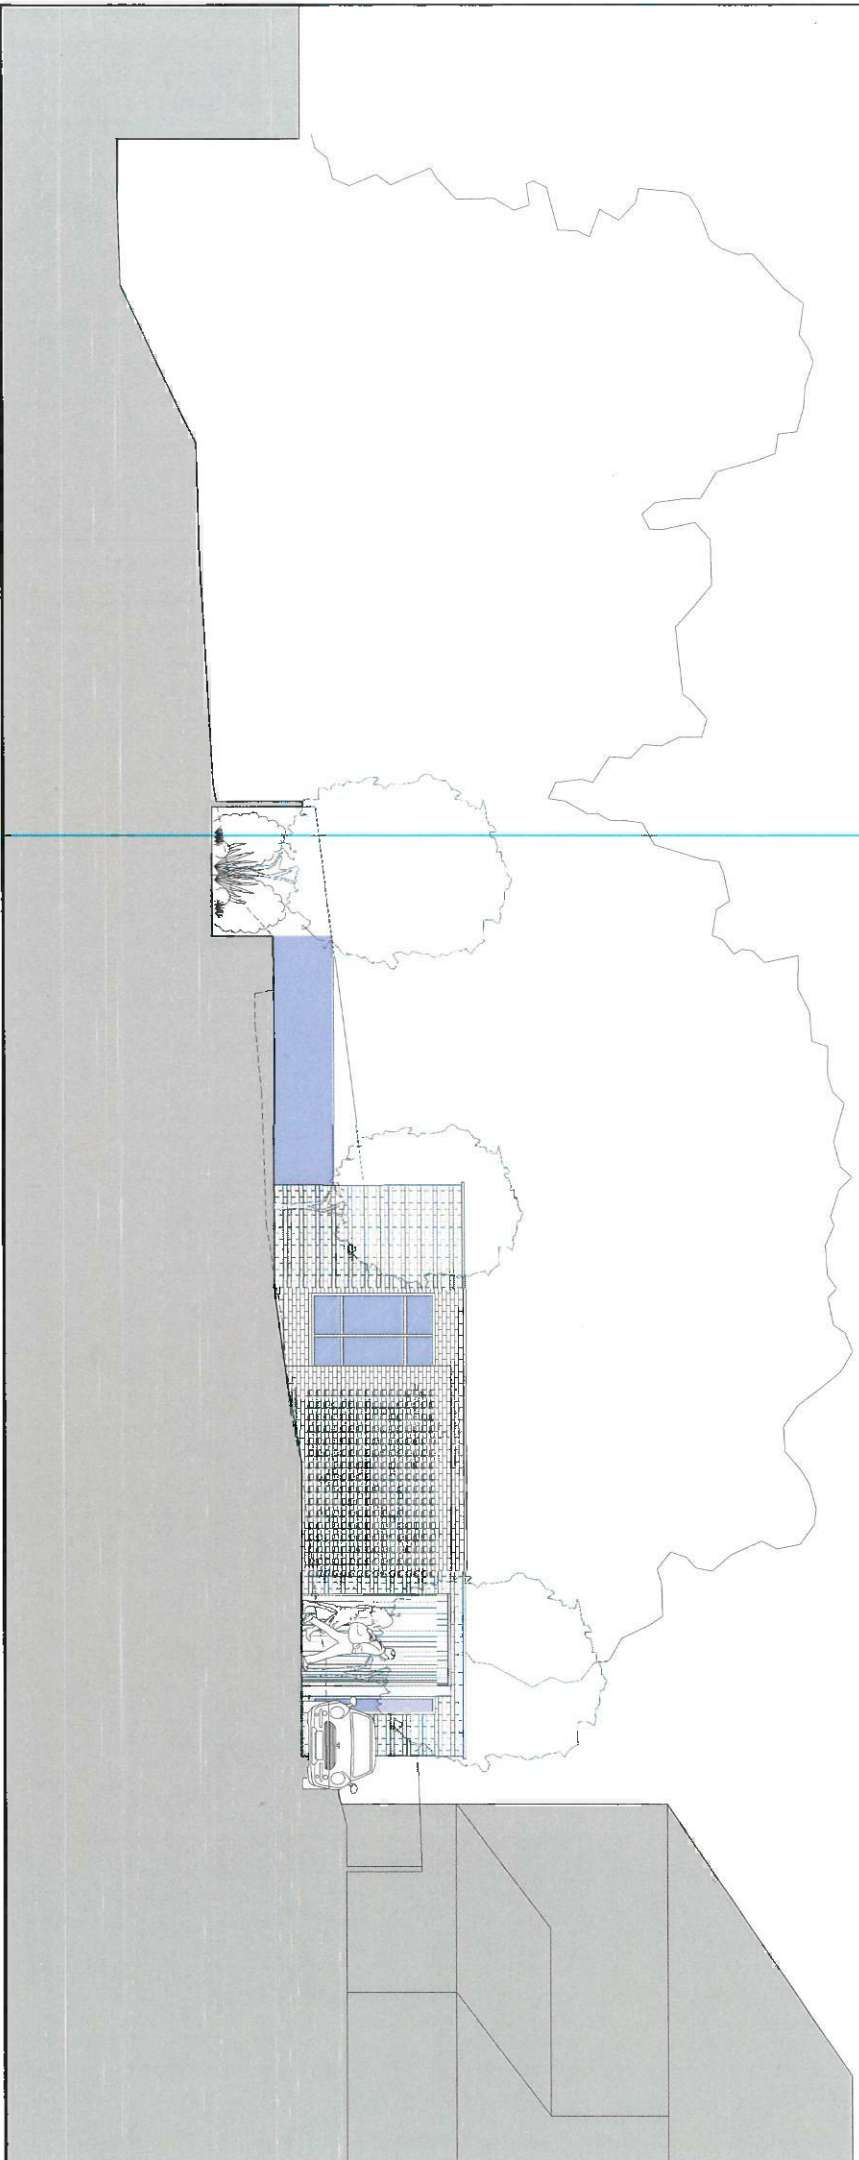

Landscaping levels and design amended

Project : Land To Rear Of 10-12 Bidwell Gardens London N11

22-01-2021

Date : Sept 2020

Rev : f

Drawing : Proposed Wrotham Gardens Elevation (Fence Removed)

Dwg No : PL-201


Scale : 1:100@A3

0 1 5

1:100@A3

gtassociates

gtassociates is a registered trading name of gtassociates ltd, a limited liability company registered in England and Wales.

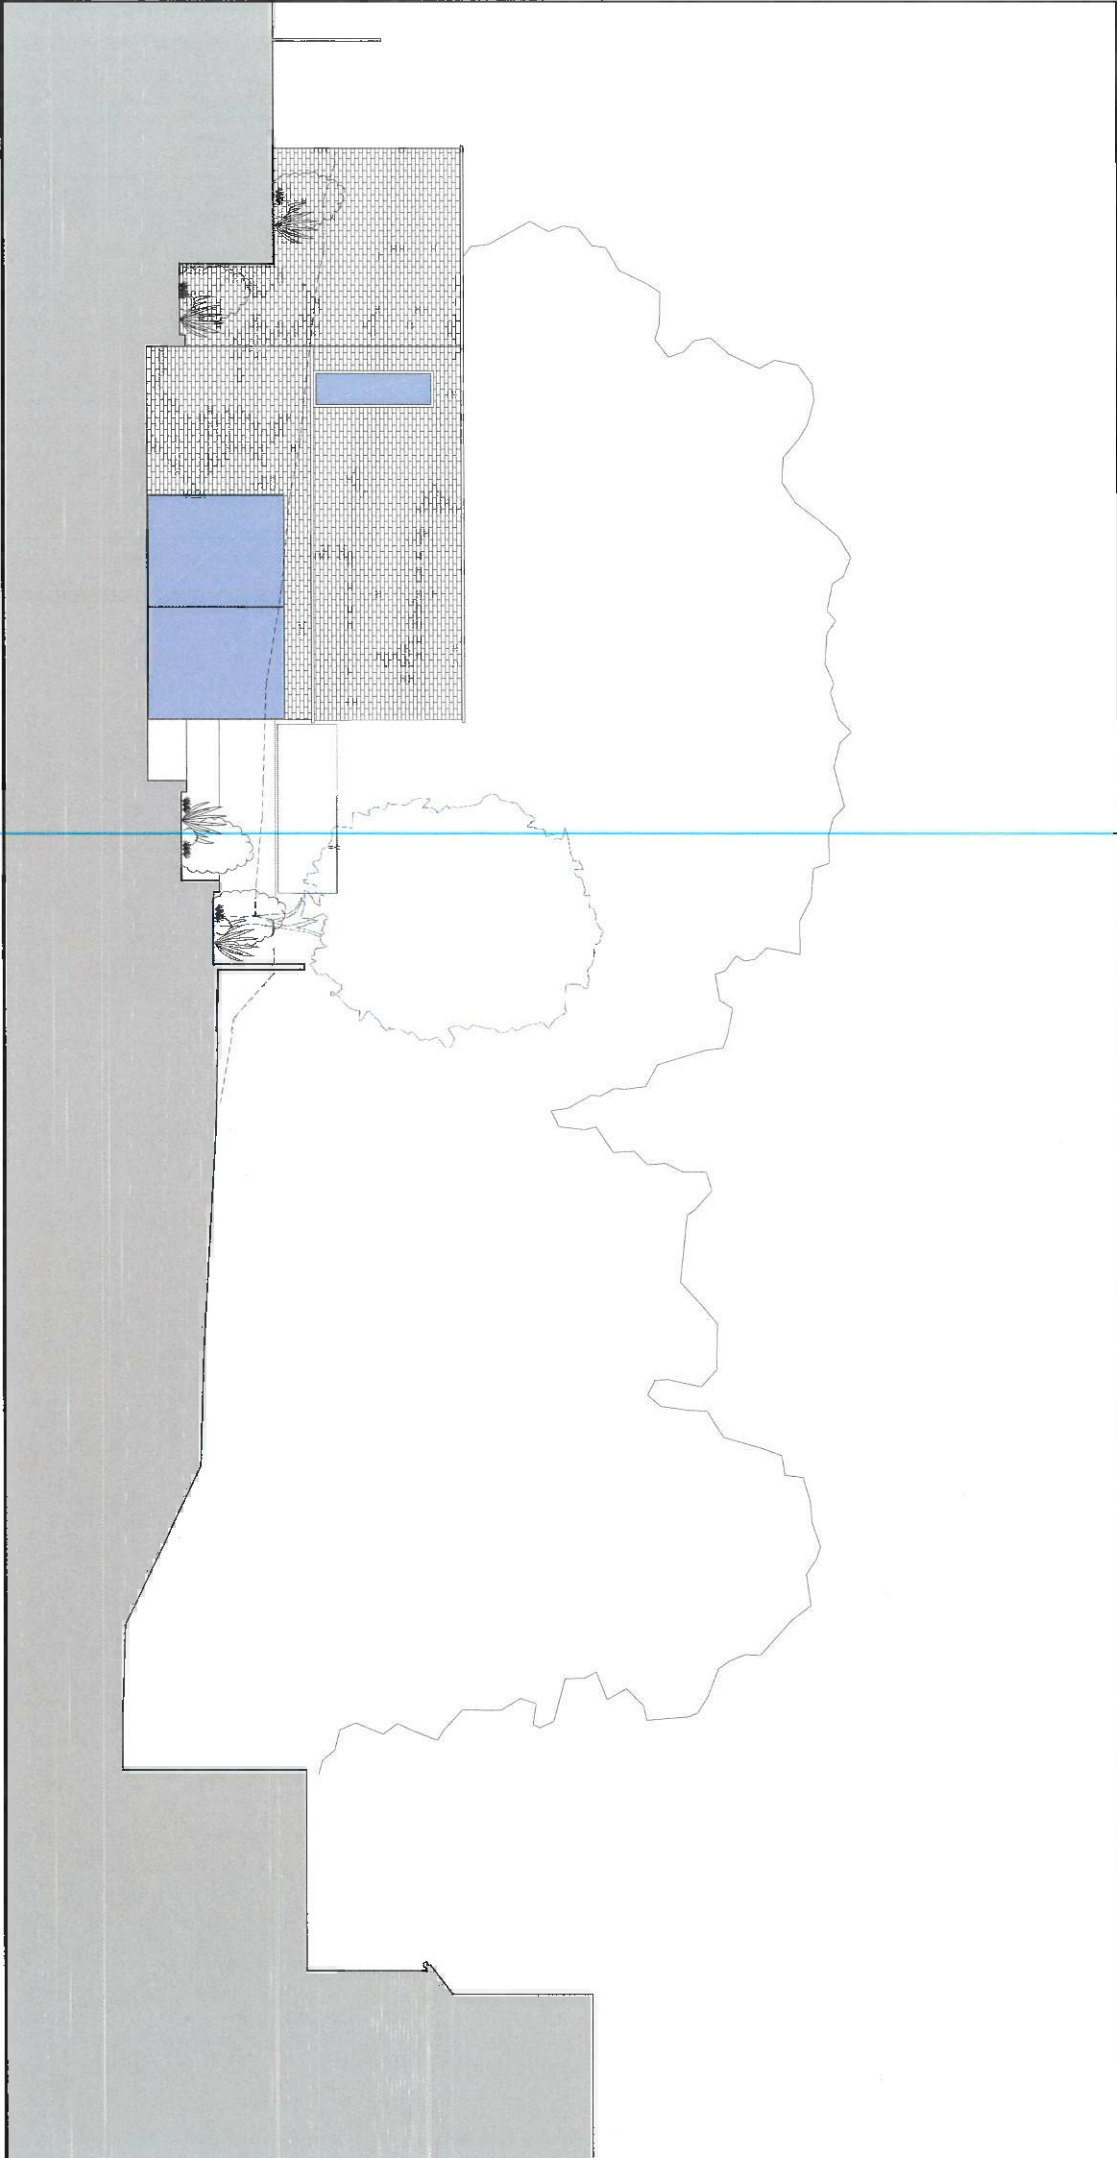

Bedroom And Bathroom windows removed
Bathroom window added
Landscaping levels and design amended

Project : Land To Rear Of 10-12 Blivell Gardens London N11

Drawing : Proposed Sectional Elevation 01

0 1 5
1:100@A3

23-03-2021
05-03-2021
22-01-2021

Date : Sept 2020


Rev : C

DWG No : PL-202

Scale : 1:100@A3

gtassociates

gtassociates ltd, 100, 101, 102,200

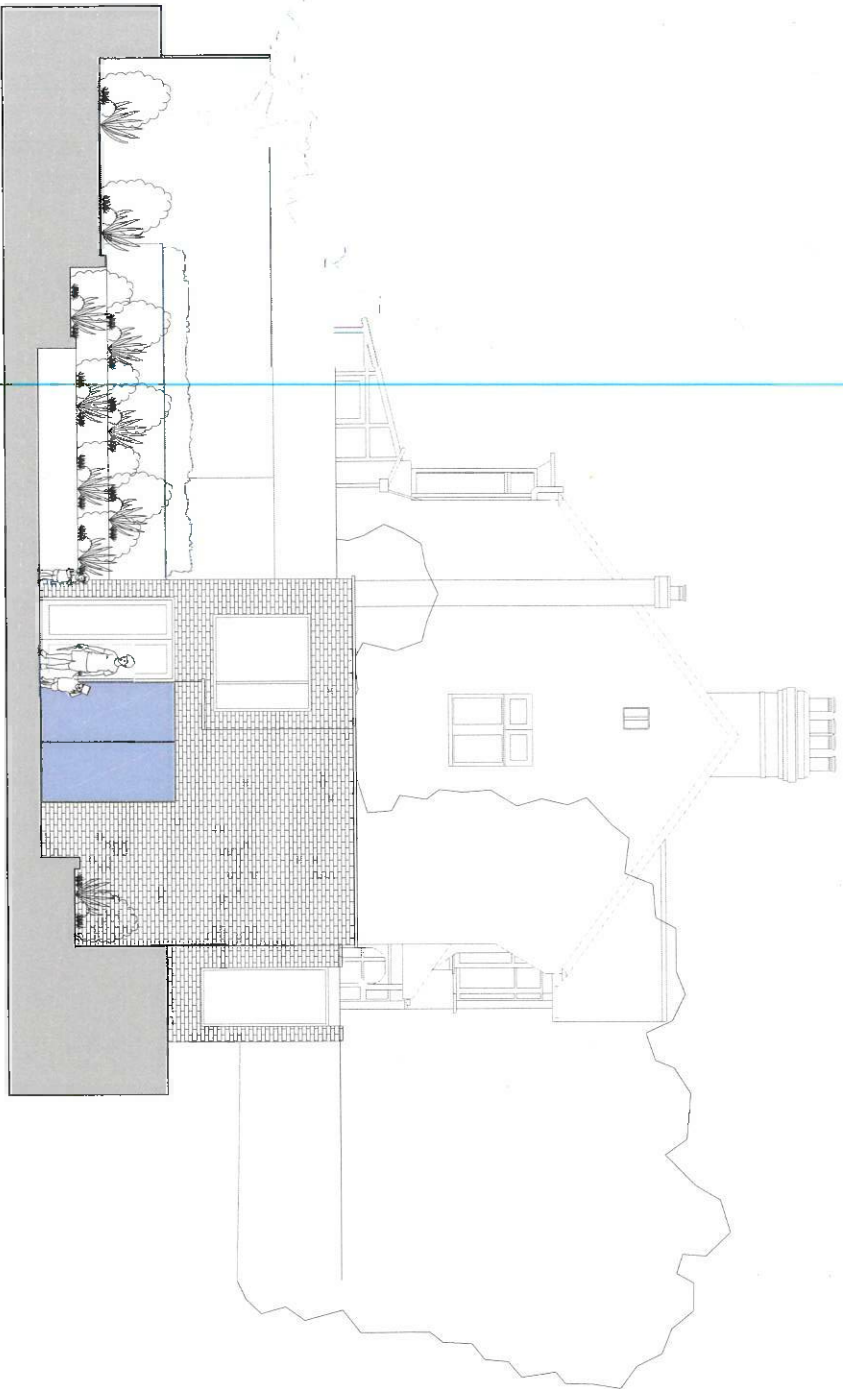

Landscaping levels and design amended
 Project : Land To Rear Of 10-12 Bidwell Gardens London N11

22-01-2021
 Date : Sept 2020

Rev : /

Drawing : Proposed Sectional Elevation 02

Dwg No : PL-203

Scale : 1:100@A3



1:100@A3

gtassociates

45 Colindale Avenue, London NW9 1QB, UK. Tel: 020 8834 0500. Email: info@gtassociates.co.uk