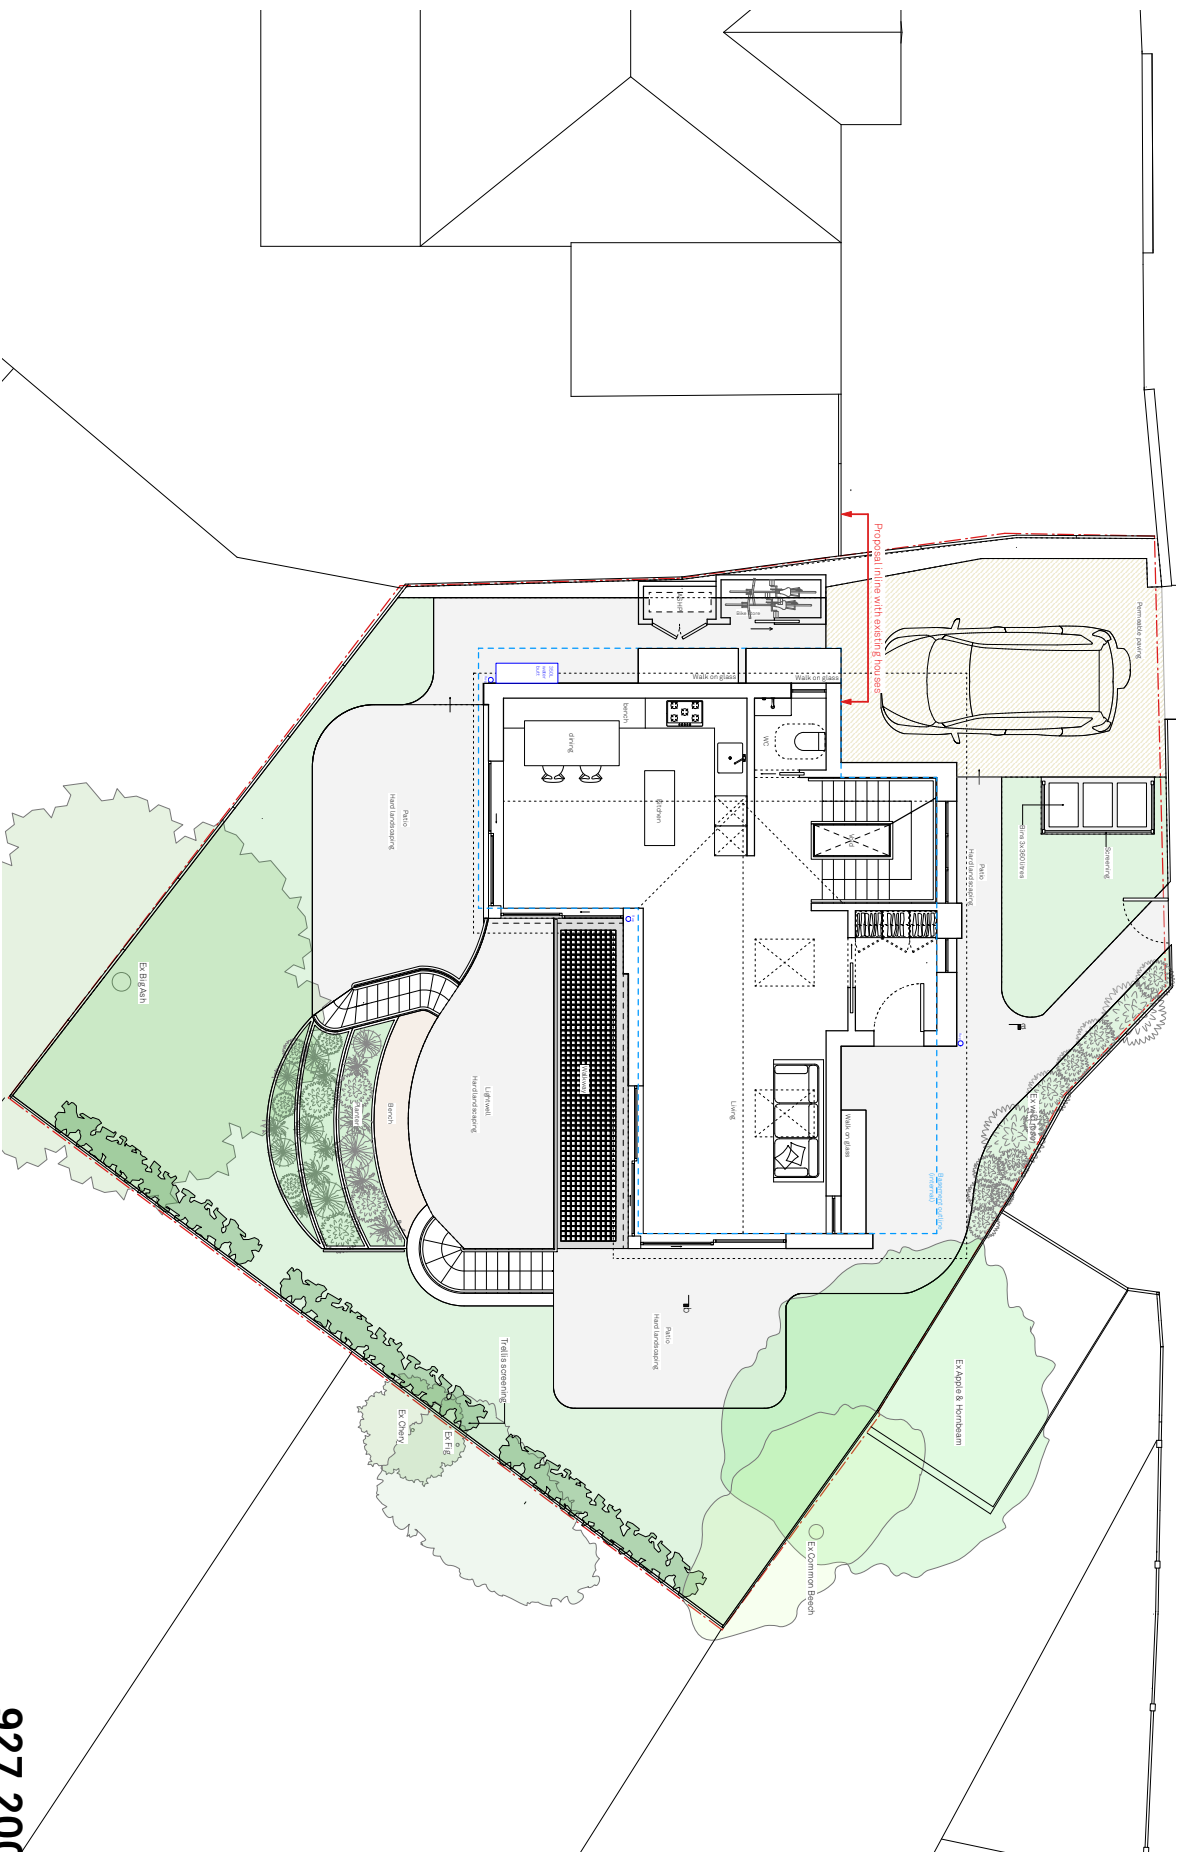


Key	
	Permeable paving
	Hard landscaping
	Soft landscaping

Areas GIA	
LGF - 77sqm	
GF - 60sqm	
FF - 29.5sqm	
Total - 166.5sqm	

Site Plan

Wroxham House

Wroxham Gardens N11 2AX

Drawn By

Scale

Status

Project Stage

AF

1:100@A3

Planning

Planning

Paul Archer Design Ltd

Issue Notes

Date

927.200

paul archer
design

Unit 0204 118 Commercial Street London E1 6NF

Tel 020 3969 2668

www.paularcherdesign.co.uk