



Proposed new extension made of 100mm Thick Isoclad Firestop and Proposed new timber clad on the external walling to match existing , with 2x Access gates.

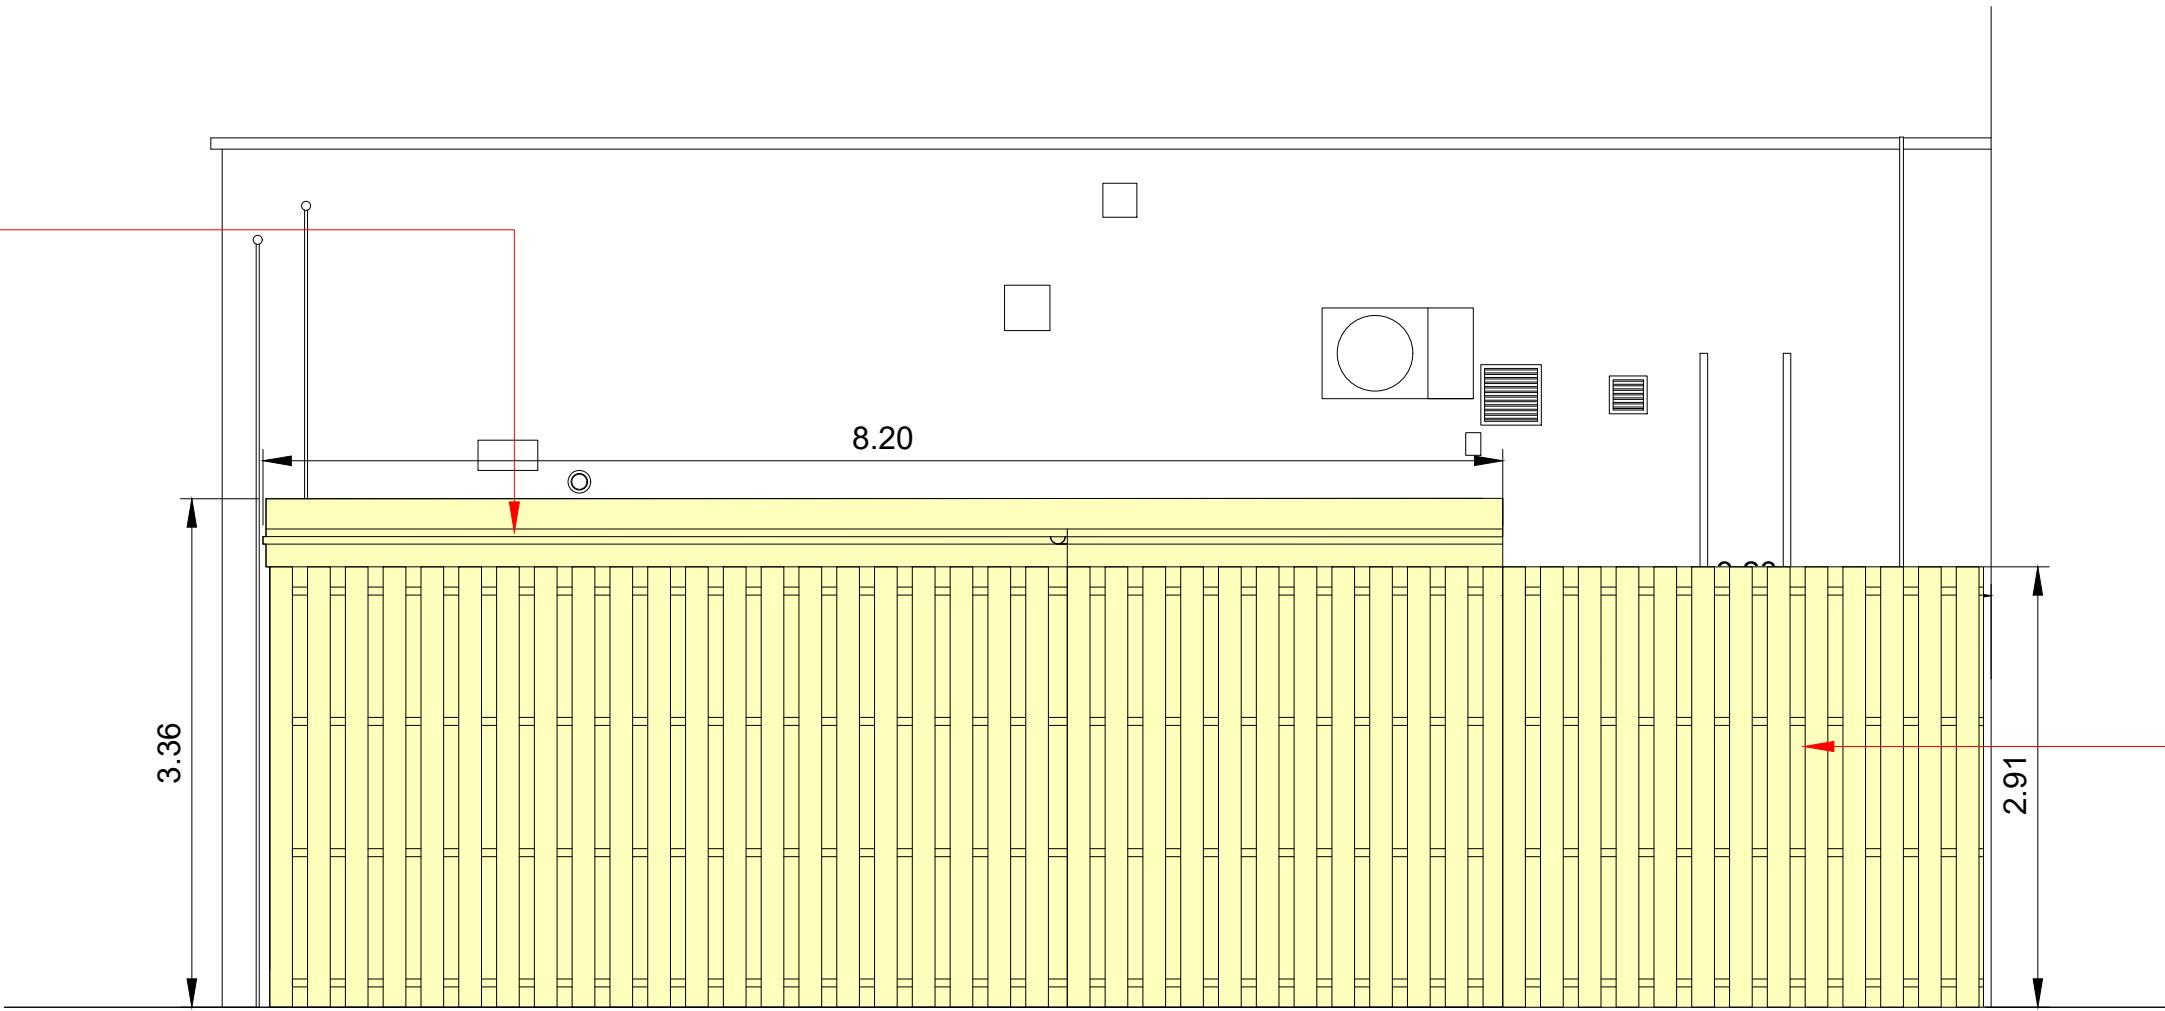

Proposed new Timber fence to match existing

WEST ELEVATION


Proposed new extension made of 100mm Thick Isoclad Firestop and Proposed new timber clad on the external walling to match existing , with 2x Access gates.

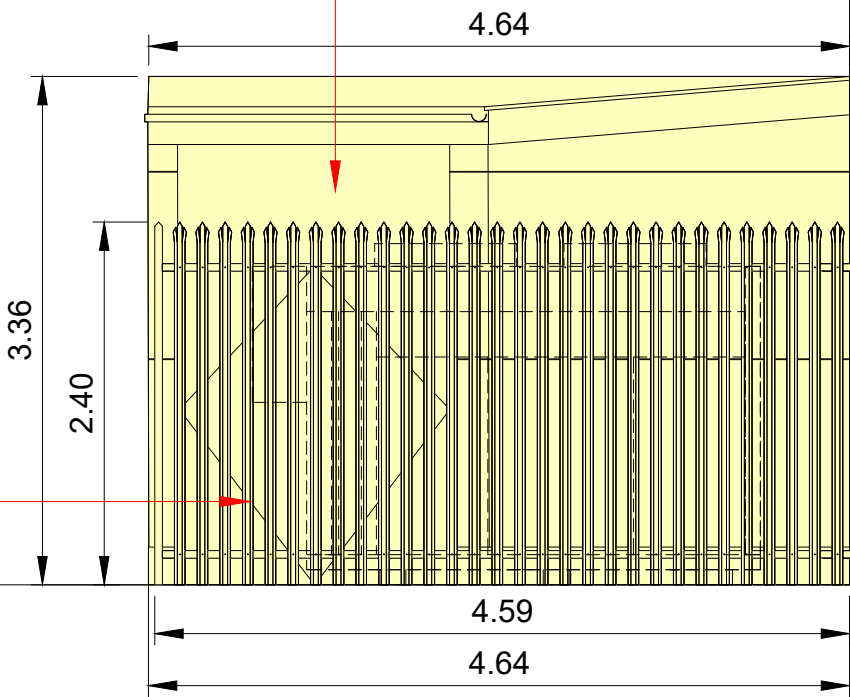

Proposed new 2.4m high palisade fence

PART SOUTH ELEVATION

Proposed new extension made of 100mm Thick Isoclad Firestop and Proposed new timber clad on the external walling to match existing , with 2x Access gates.

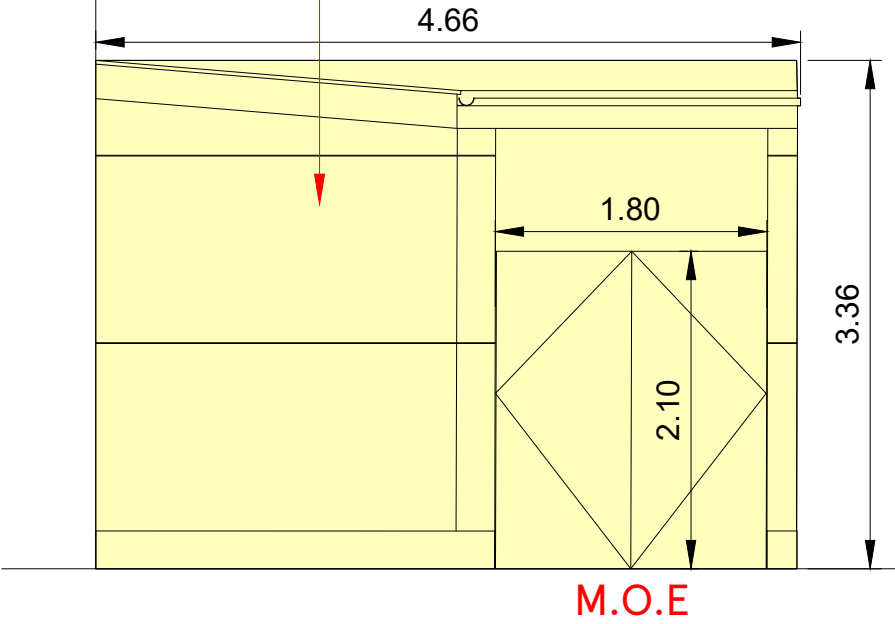

M.O.E

PART NORTH ELEVATION

SCALE BAR



DRAWING NO
03_2383_03B_R1

SCALE
1:50@A2

CHECKED BY
-

DRAWN BY
DEEKSHA PADMASHALI

STORE TYPE
EXPRESS

STORE NAME
CROUCH END

CONTENT
PROPOSED ELEVATIONS_ARCH

TESCO
FEASIBILITY PLANNING

STORE PLANNING DEPARTMENT
PROPERTY SERVICES
HIGHWOODS BUILDING, KESTREAL WAY
WELWYN GARDEN CITY, HERTFORDSHIRE, AL7 1GB UK
TELEPHONE : 01707 395150

THE COPYRIGHT AND ALL OTHER RIGHTS IN AND RELATING TO THIS PUBLICATION
BELONG TO AND ARE THE SOLE PROPERTY OF TESCO STORES LIMITED.
ALL RIGHTS ARE RESERVED. NEITHER THE WHOLE NOR ANY PART OF THIS
PUBLICATION MAY BE REPRODUCED OR TRANSMITTED IN ANY FORM OR BY ANY
ELECTRONIC OR MECHANICAL MEANS INCLUDING PHOTOCOPYING AND RECORDING
OR FROM ANY RETRIEVAL SYSTEM WITHOUT THE PRIOR WRITTEN LICENCE FROM THE
OWNER ©1997 TESCO STORES LIMITED