

Important note

© Copyright - Charlton Brown Architects Ltd


All dimensions in millimetres. Where dimensions are not given, drawings must not be scaled and the matter referred back to Charlton Brown Architects.

All dimensions and conditions are to be checked on site by the contractor prior to preparing drawings or commencing any work. The contractor is responsible for checking that there is no conflict between site dimensions and drawn dimensions.


In the event of any detail or dimensional conflict between Charlton Brown Architects drawings, the matter must be referred back to Charlton Brown Architects for clarification

Consented = Blue

Proposed = Black

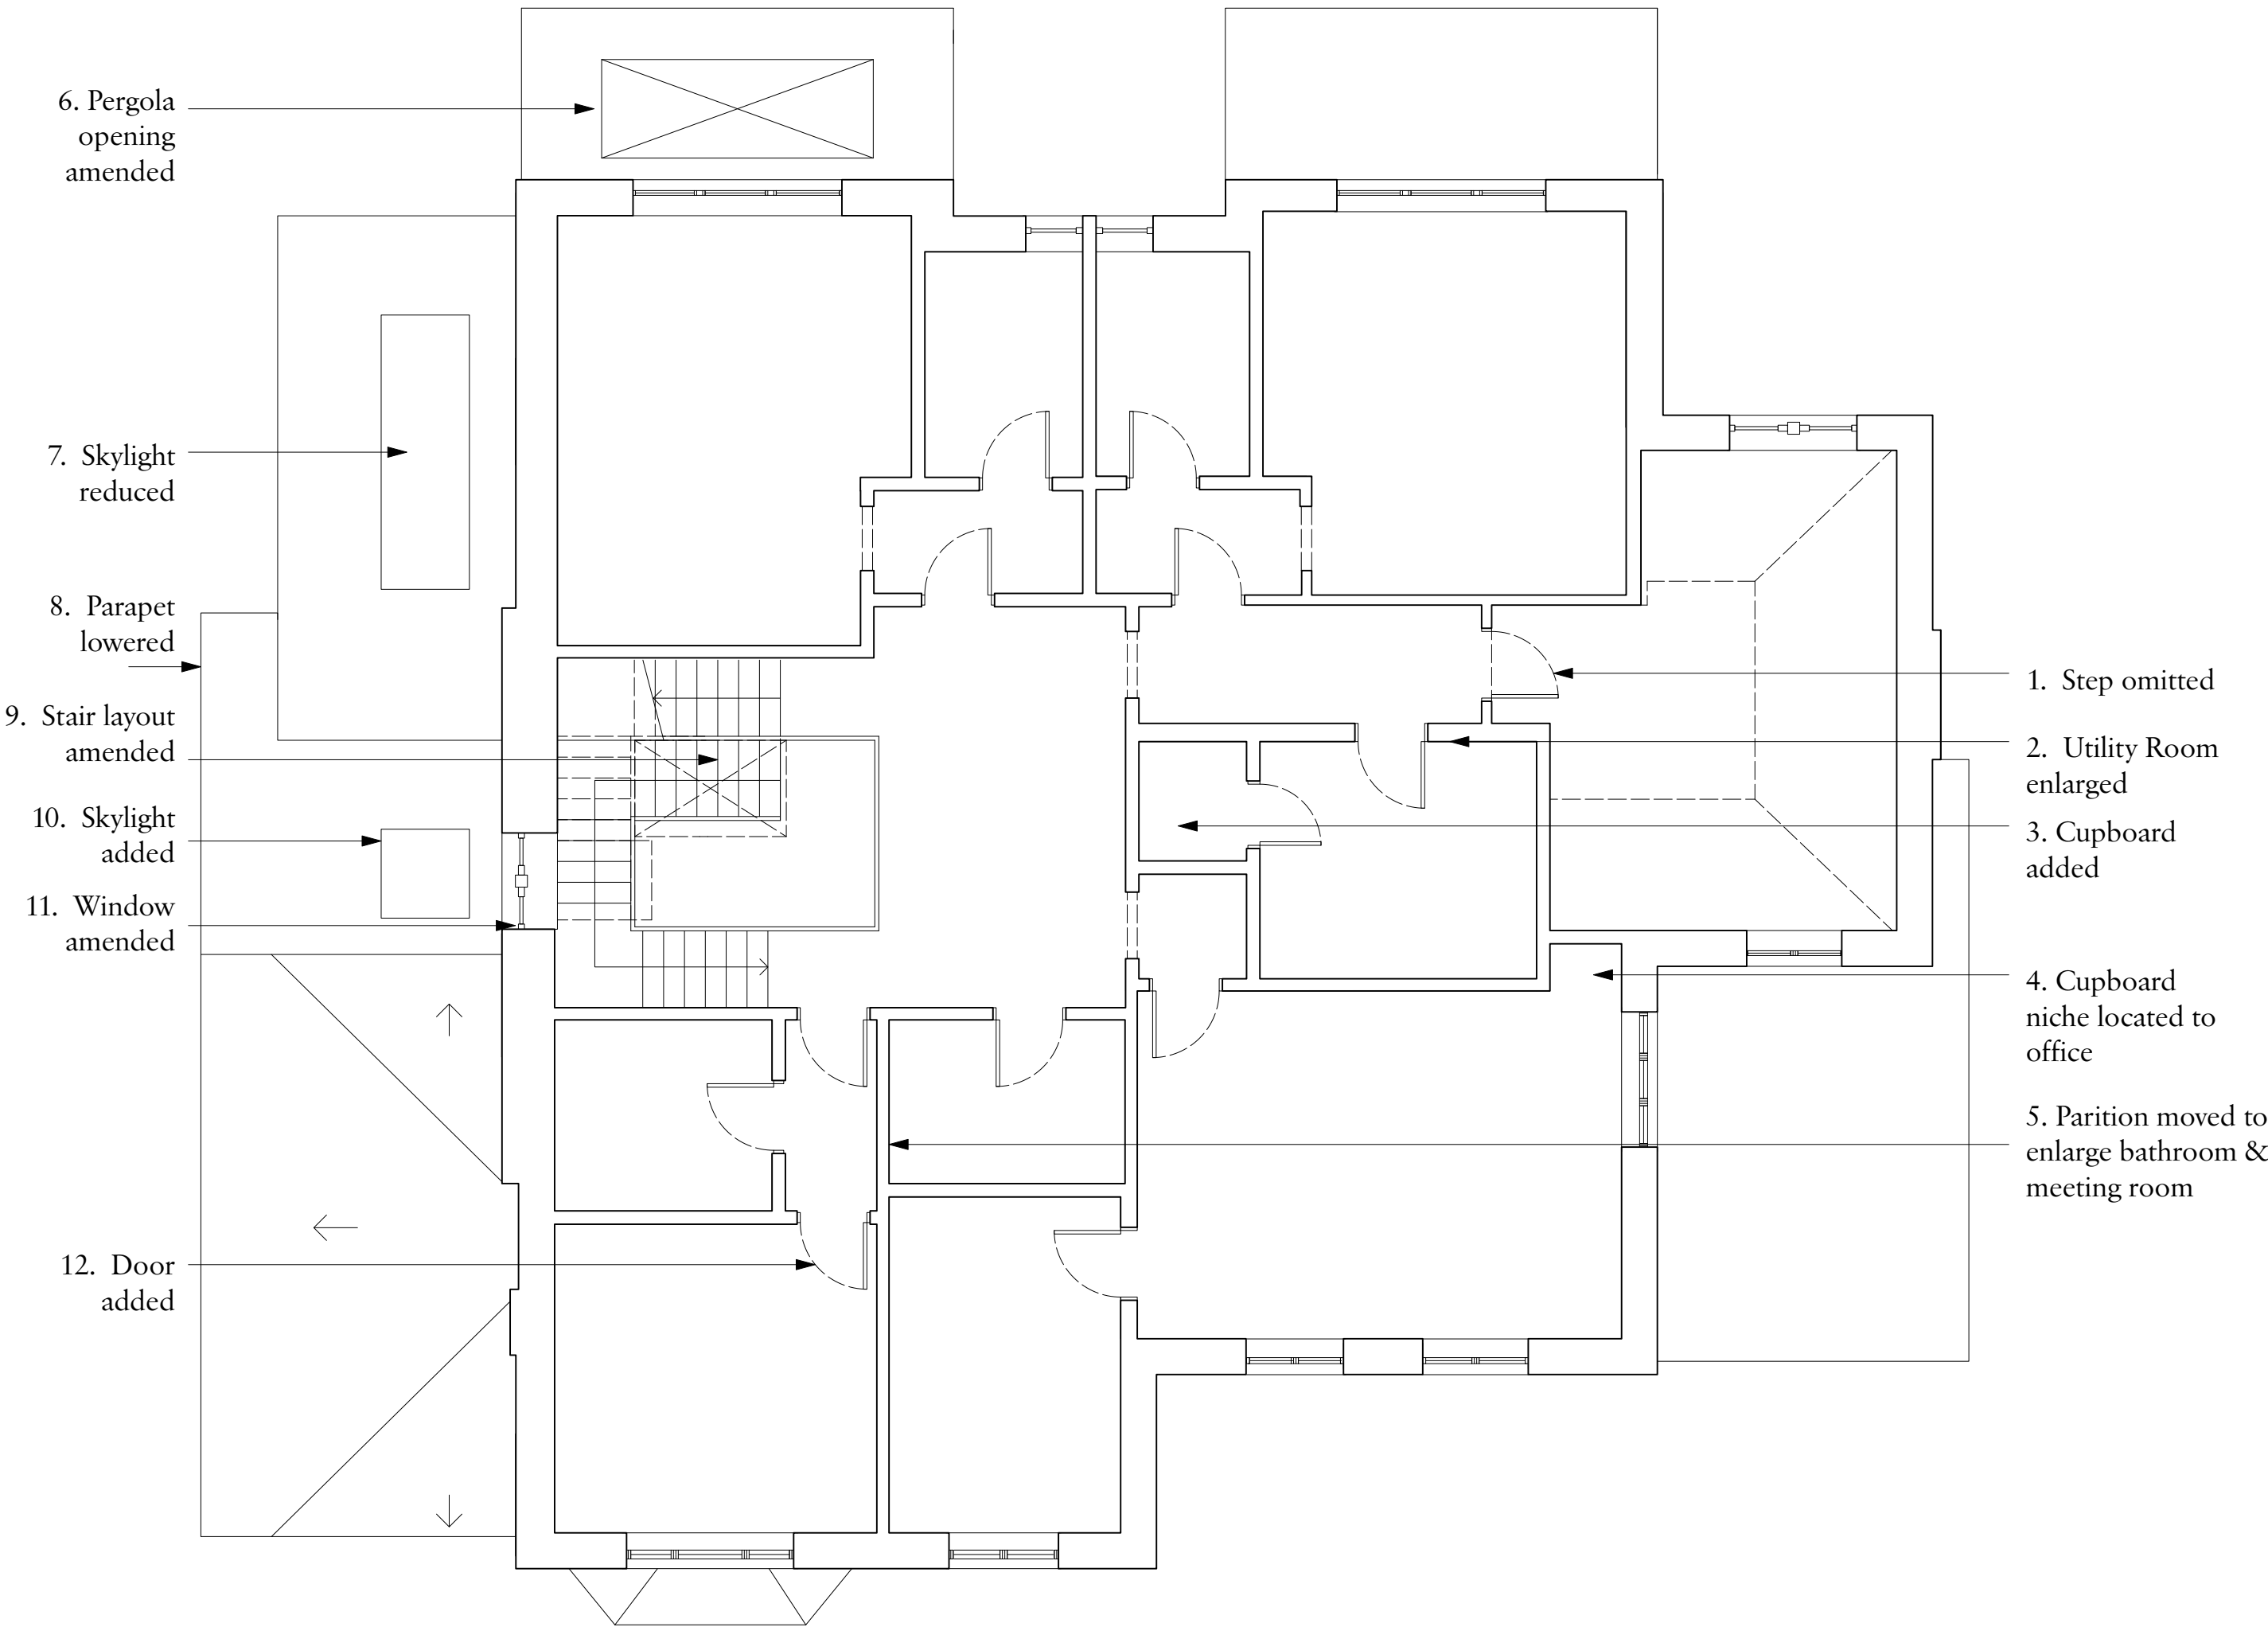

1 1F Plan Proposed  
Scale: n/a

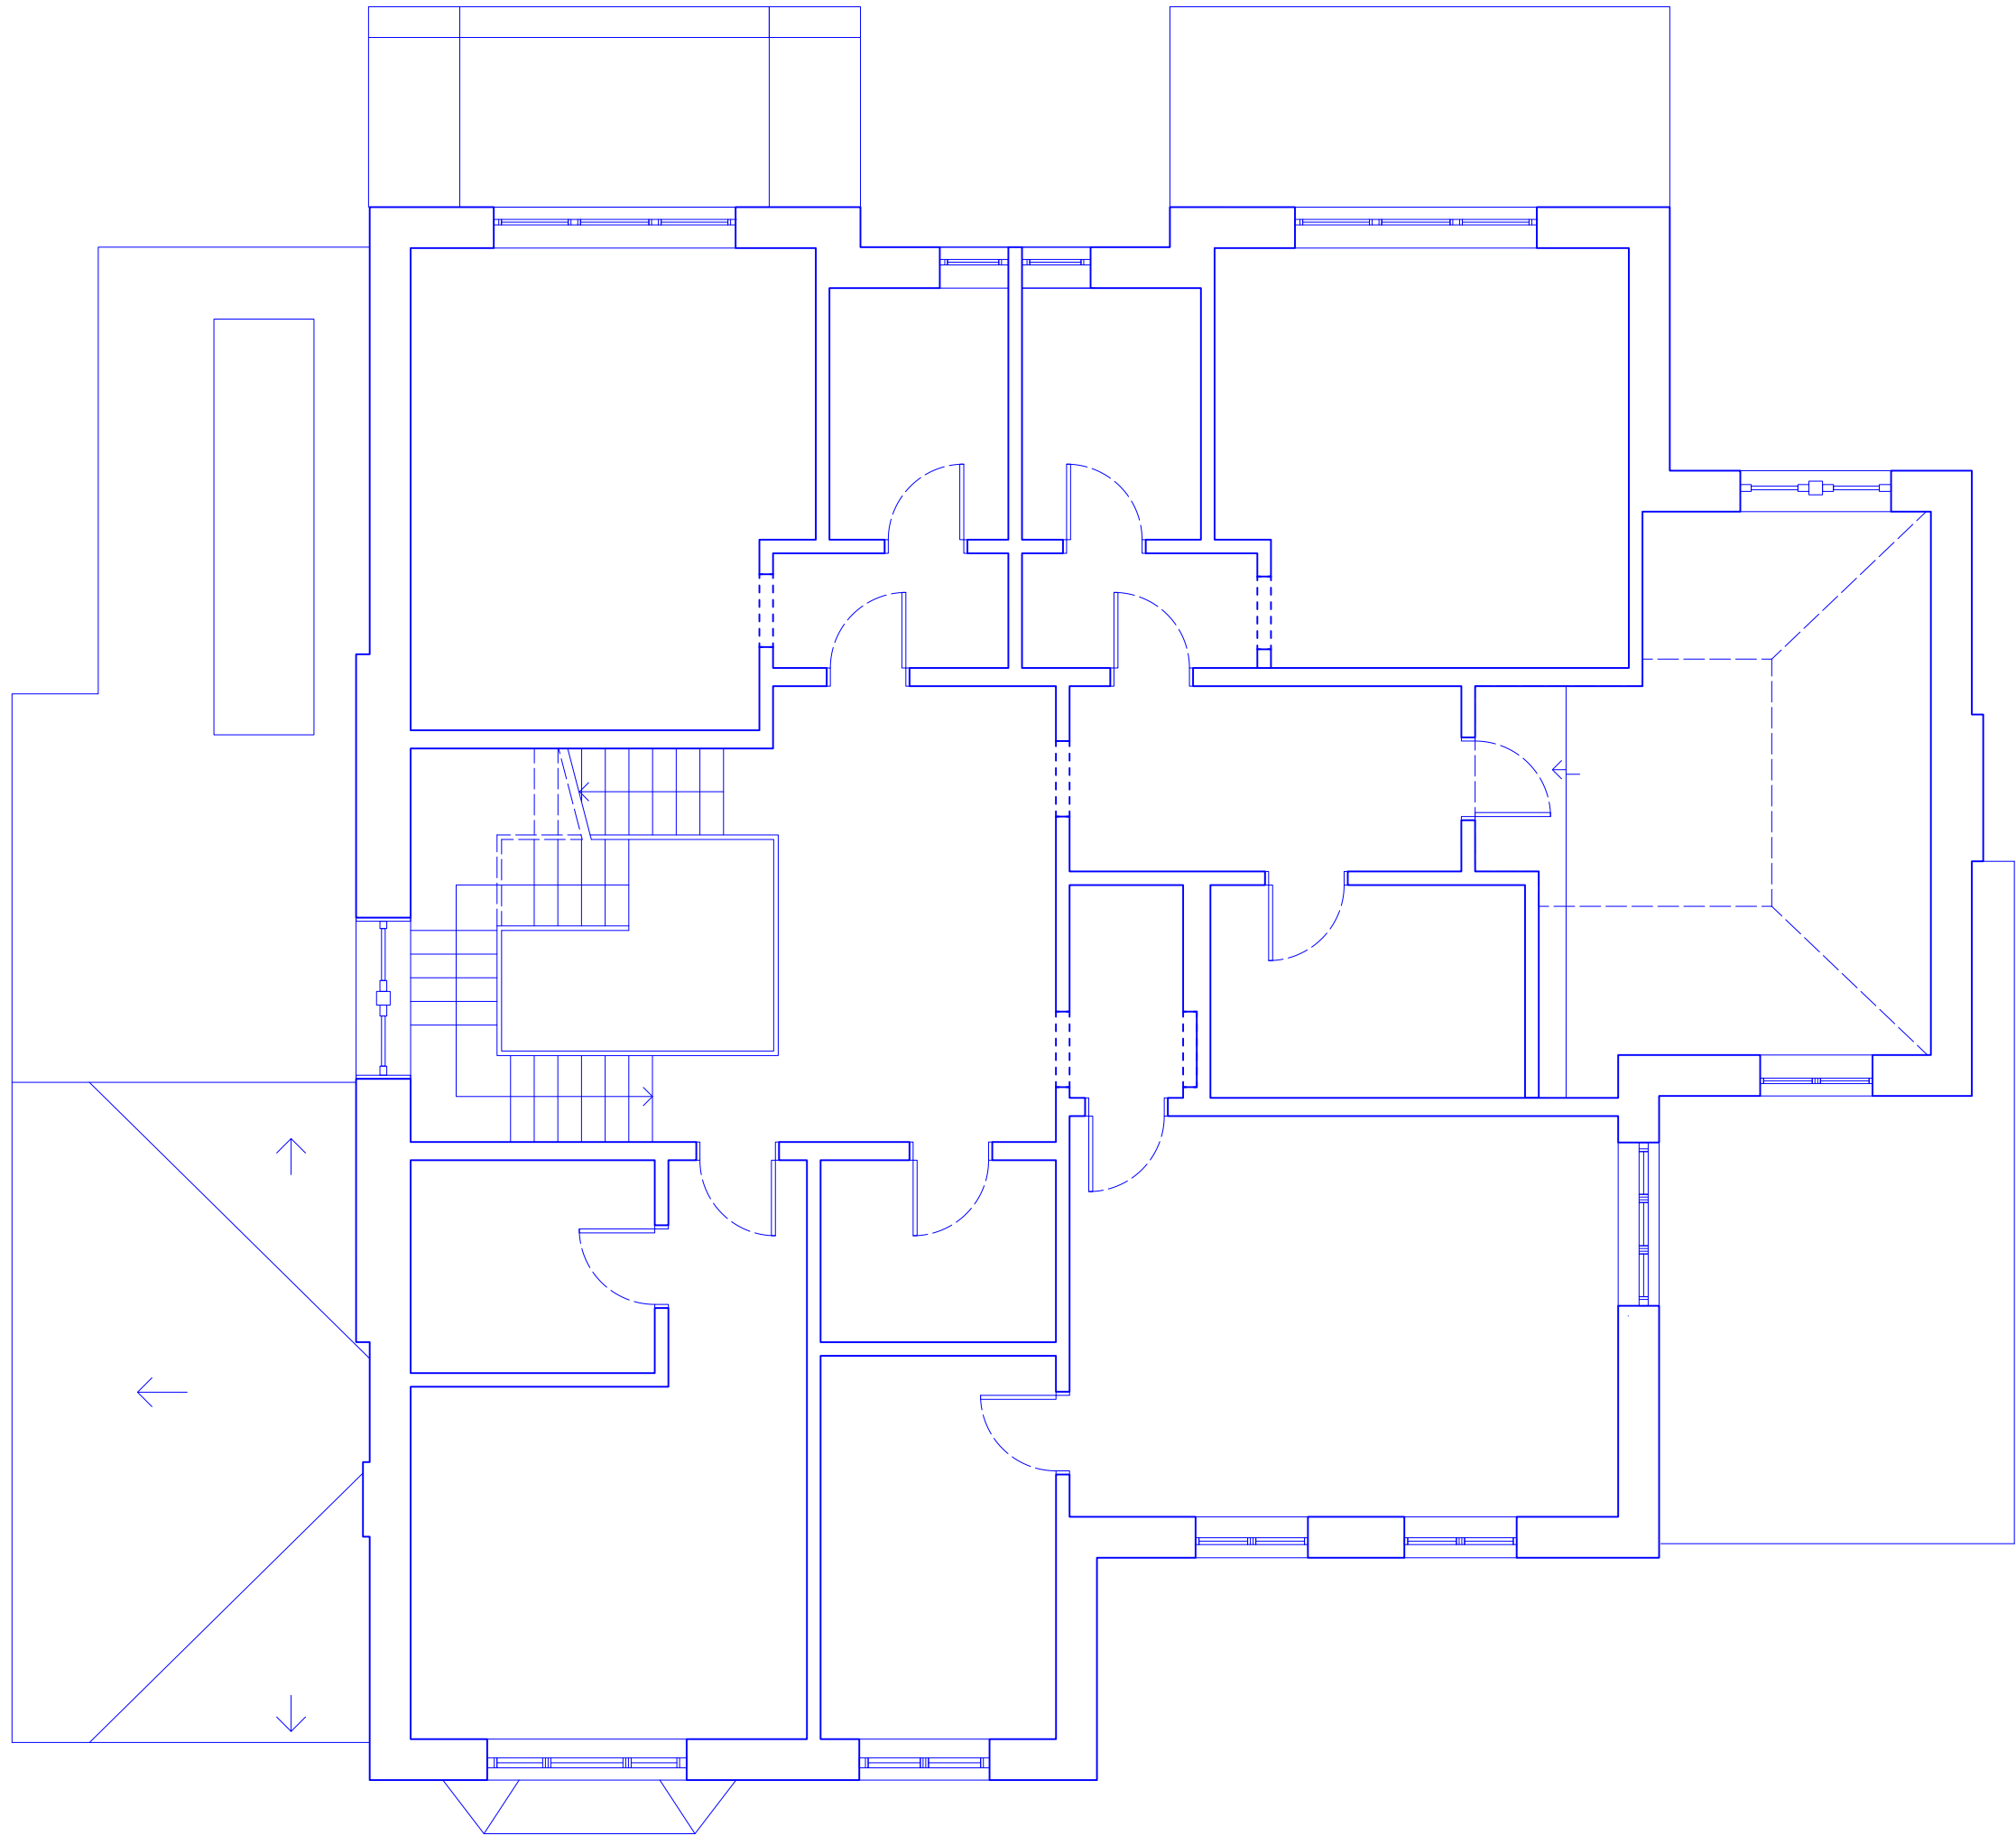

2 1F Plan Consented  
Scale: n/a

| Rev | Date | Details | By |
|-----|------|---------|----|
|-----|------|---------|----|

## Charlton Brown Architecture & Interiors

The Belvedere, 2 Back Lane, Hampstead, London, NW3 1HL  
Telephone +44(0)20 7794 1234  
Email office@charltonbrown.com  
Website www.charltonbrown.com

Client  
Alistair & Paula Flutter

Project  
11 View Road, N6 4DJ

Drawing Title  
First Floor Plan Comparison

| Date       | Drawn | Checked |
|------------|-------|---------|
| 18/08/2023 | ML    | ML      |

Scale  
1:50@A1/1:100@A3

Issue Status  
Tender

| Project Number | Drawing Number | Revision |
|----------------|----------------|----------|
| 2 0 0 5 5      | PL-00-121      |          |