

Important note


All dimensions in millimetres. Where dimensions are not given, drawings must not be scaled and the matter referred back to Charlton Brown Architects.

All dimensions and conditions are to be checked on site by the contractor prior to preparing drawings or commencing any work. The contractor is responsible for checking that there is no conflict between site dimensions and drawn dimensions.


In the event of any detail or dimensional conflict between Charlton Brown Architects drawings, the matter must be referred back to Charlton Brown Architects for clarification

Consented = Blue

Proposed = Black

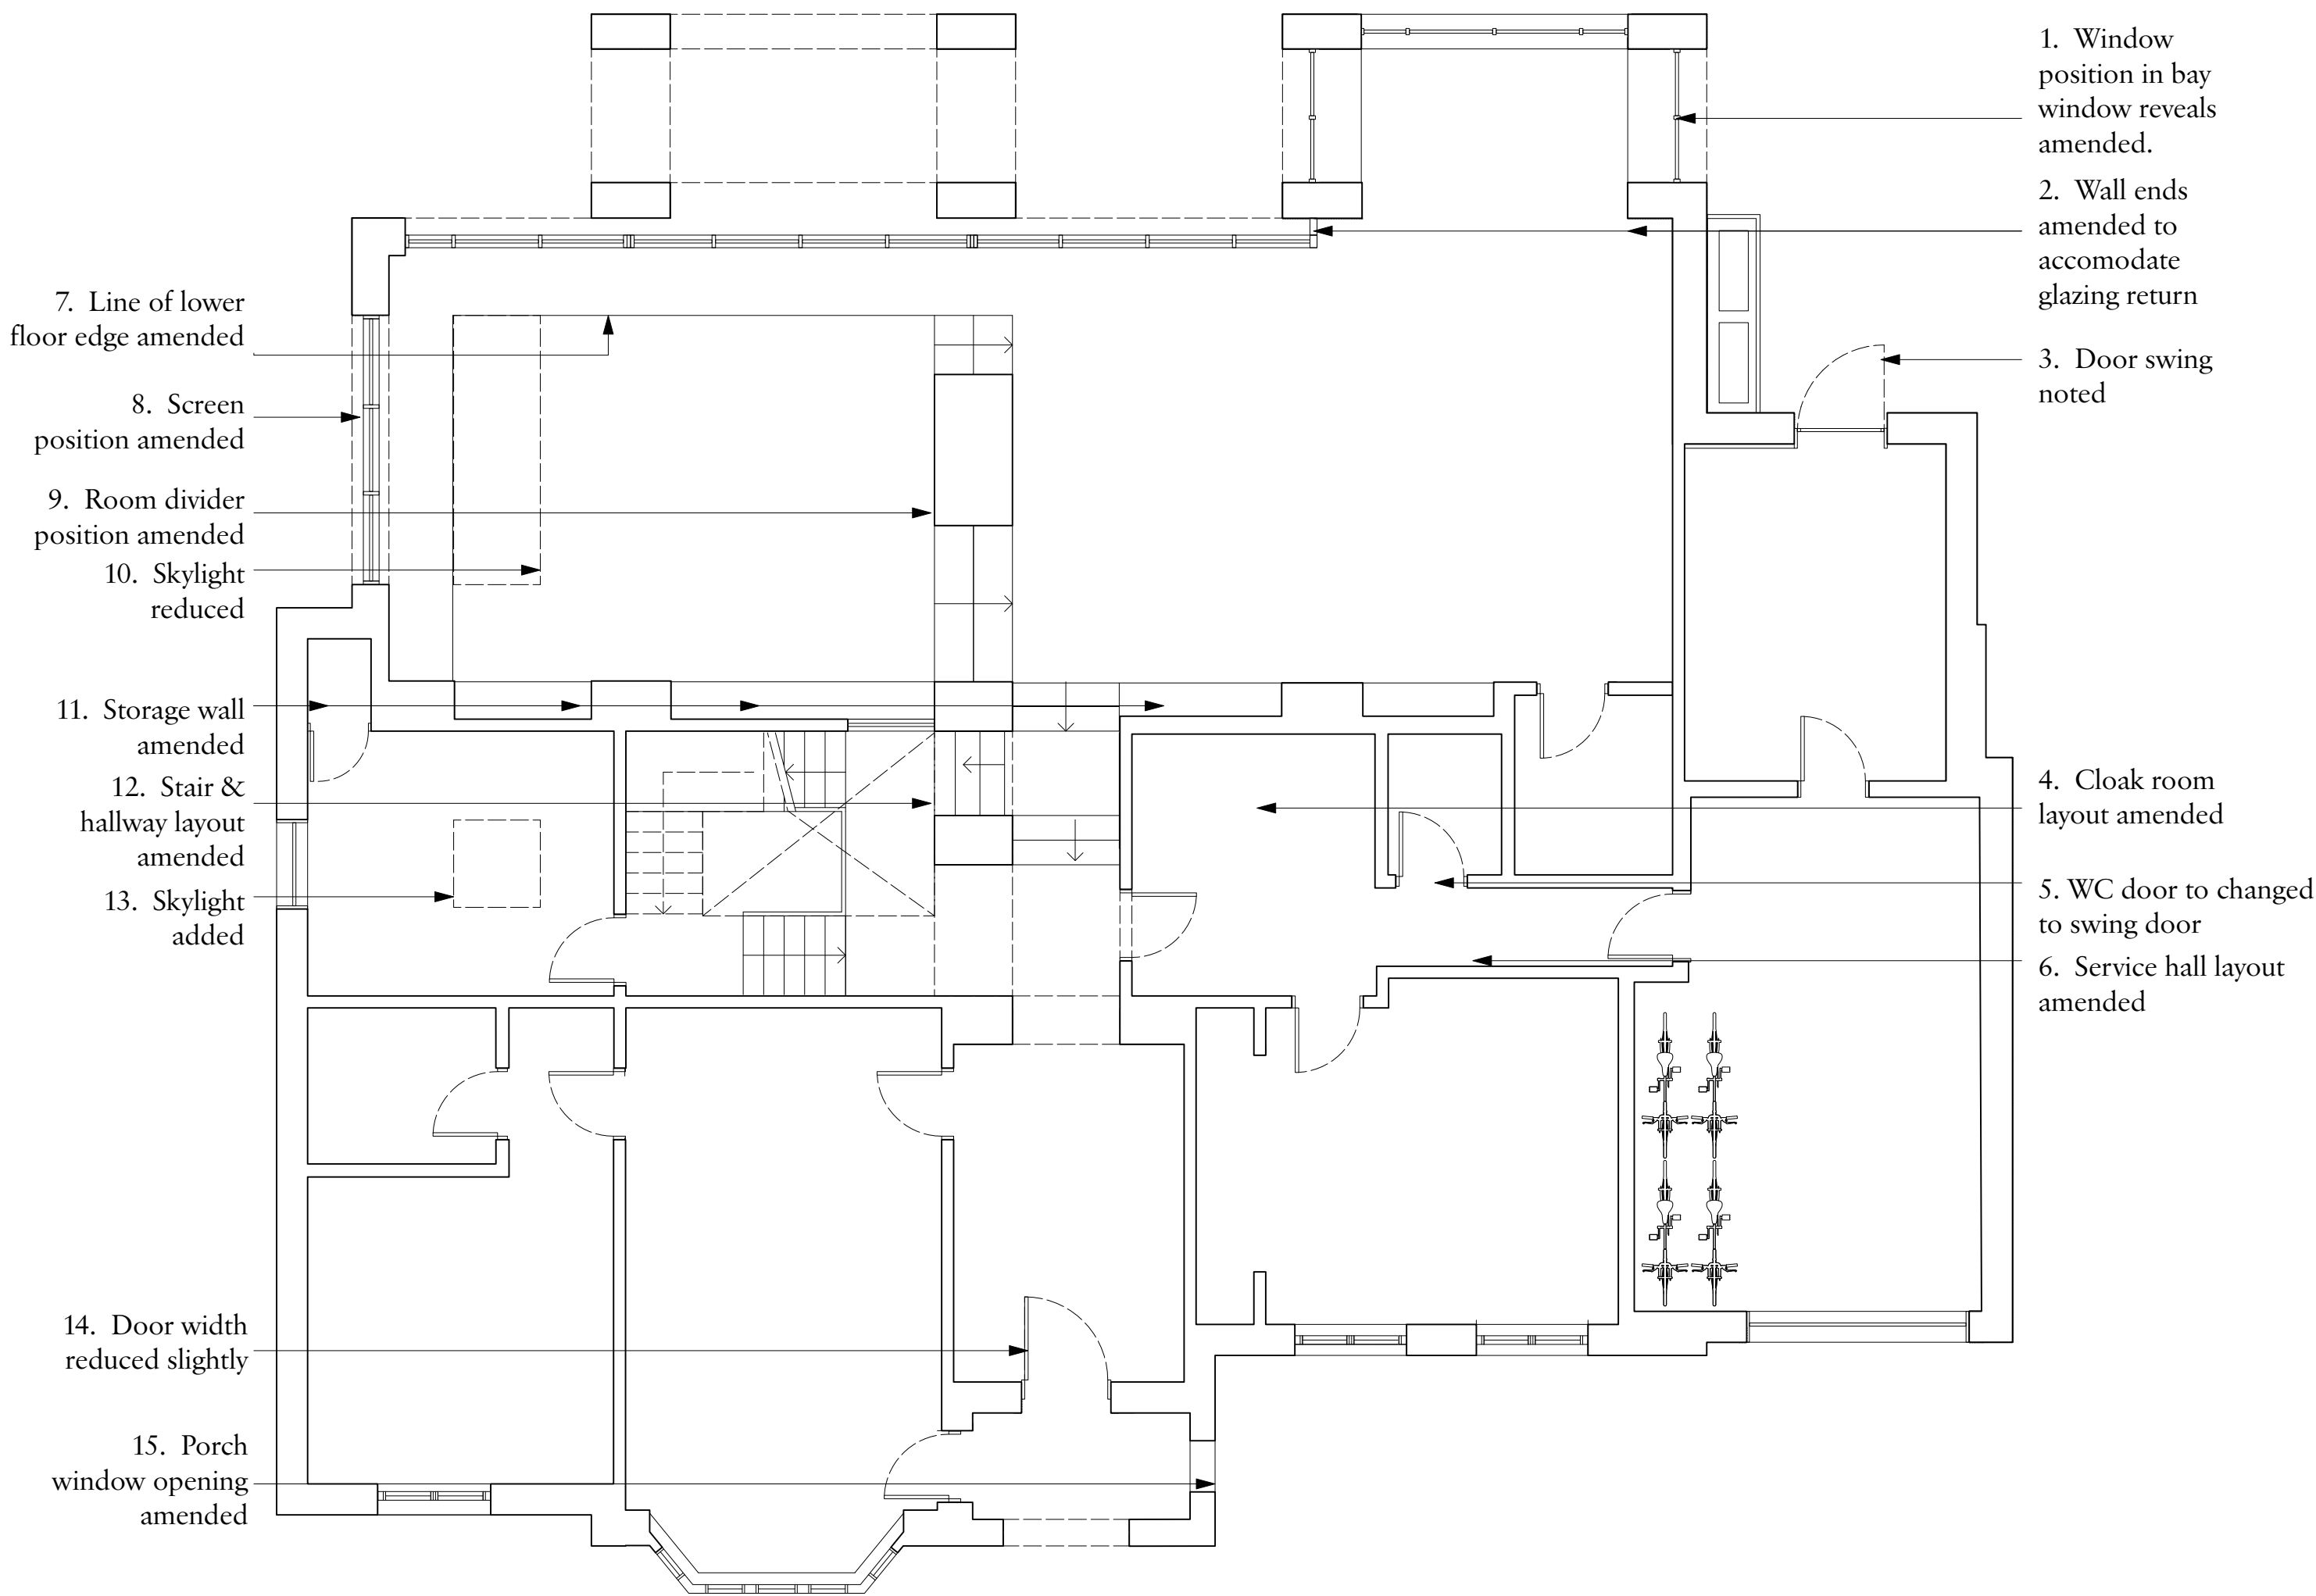

1 GF Plan Proposed
Scale: n/a

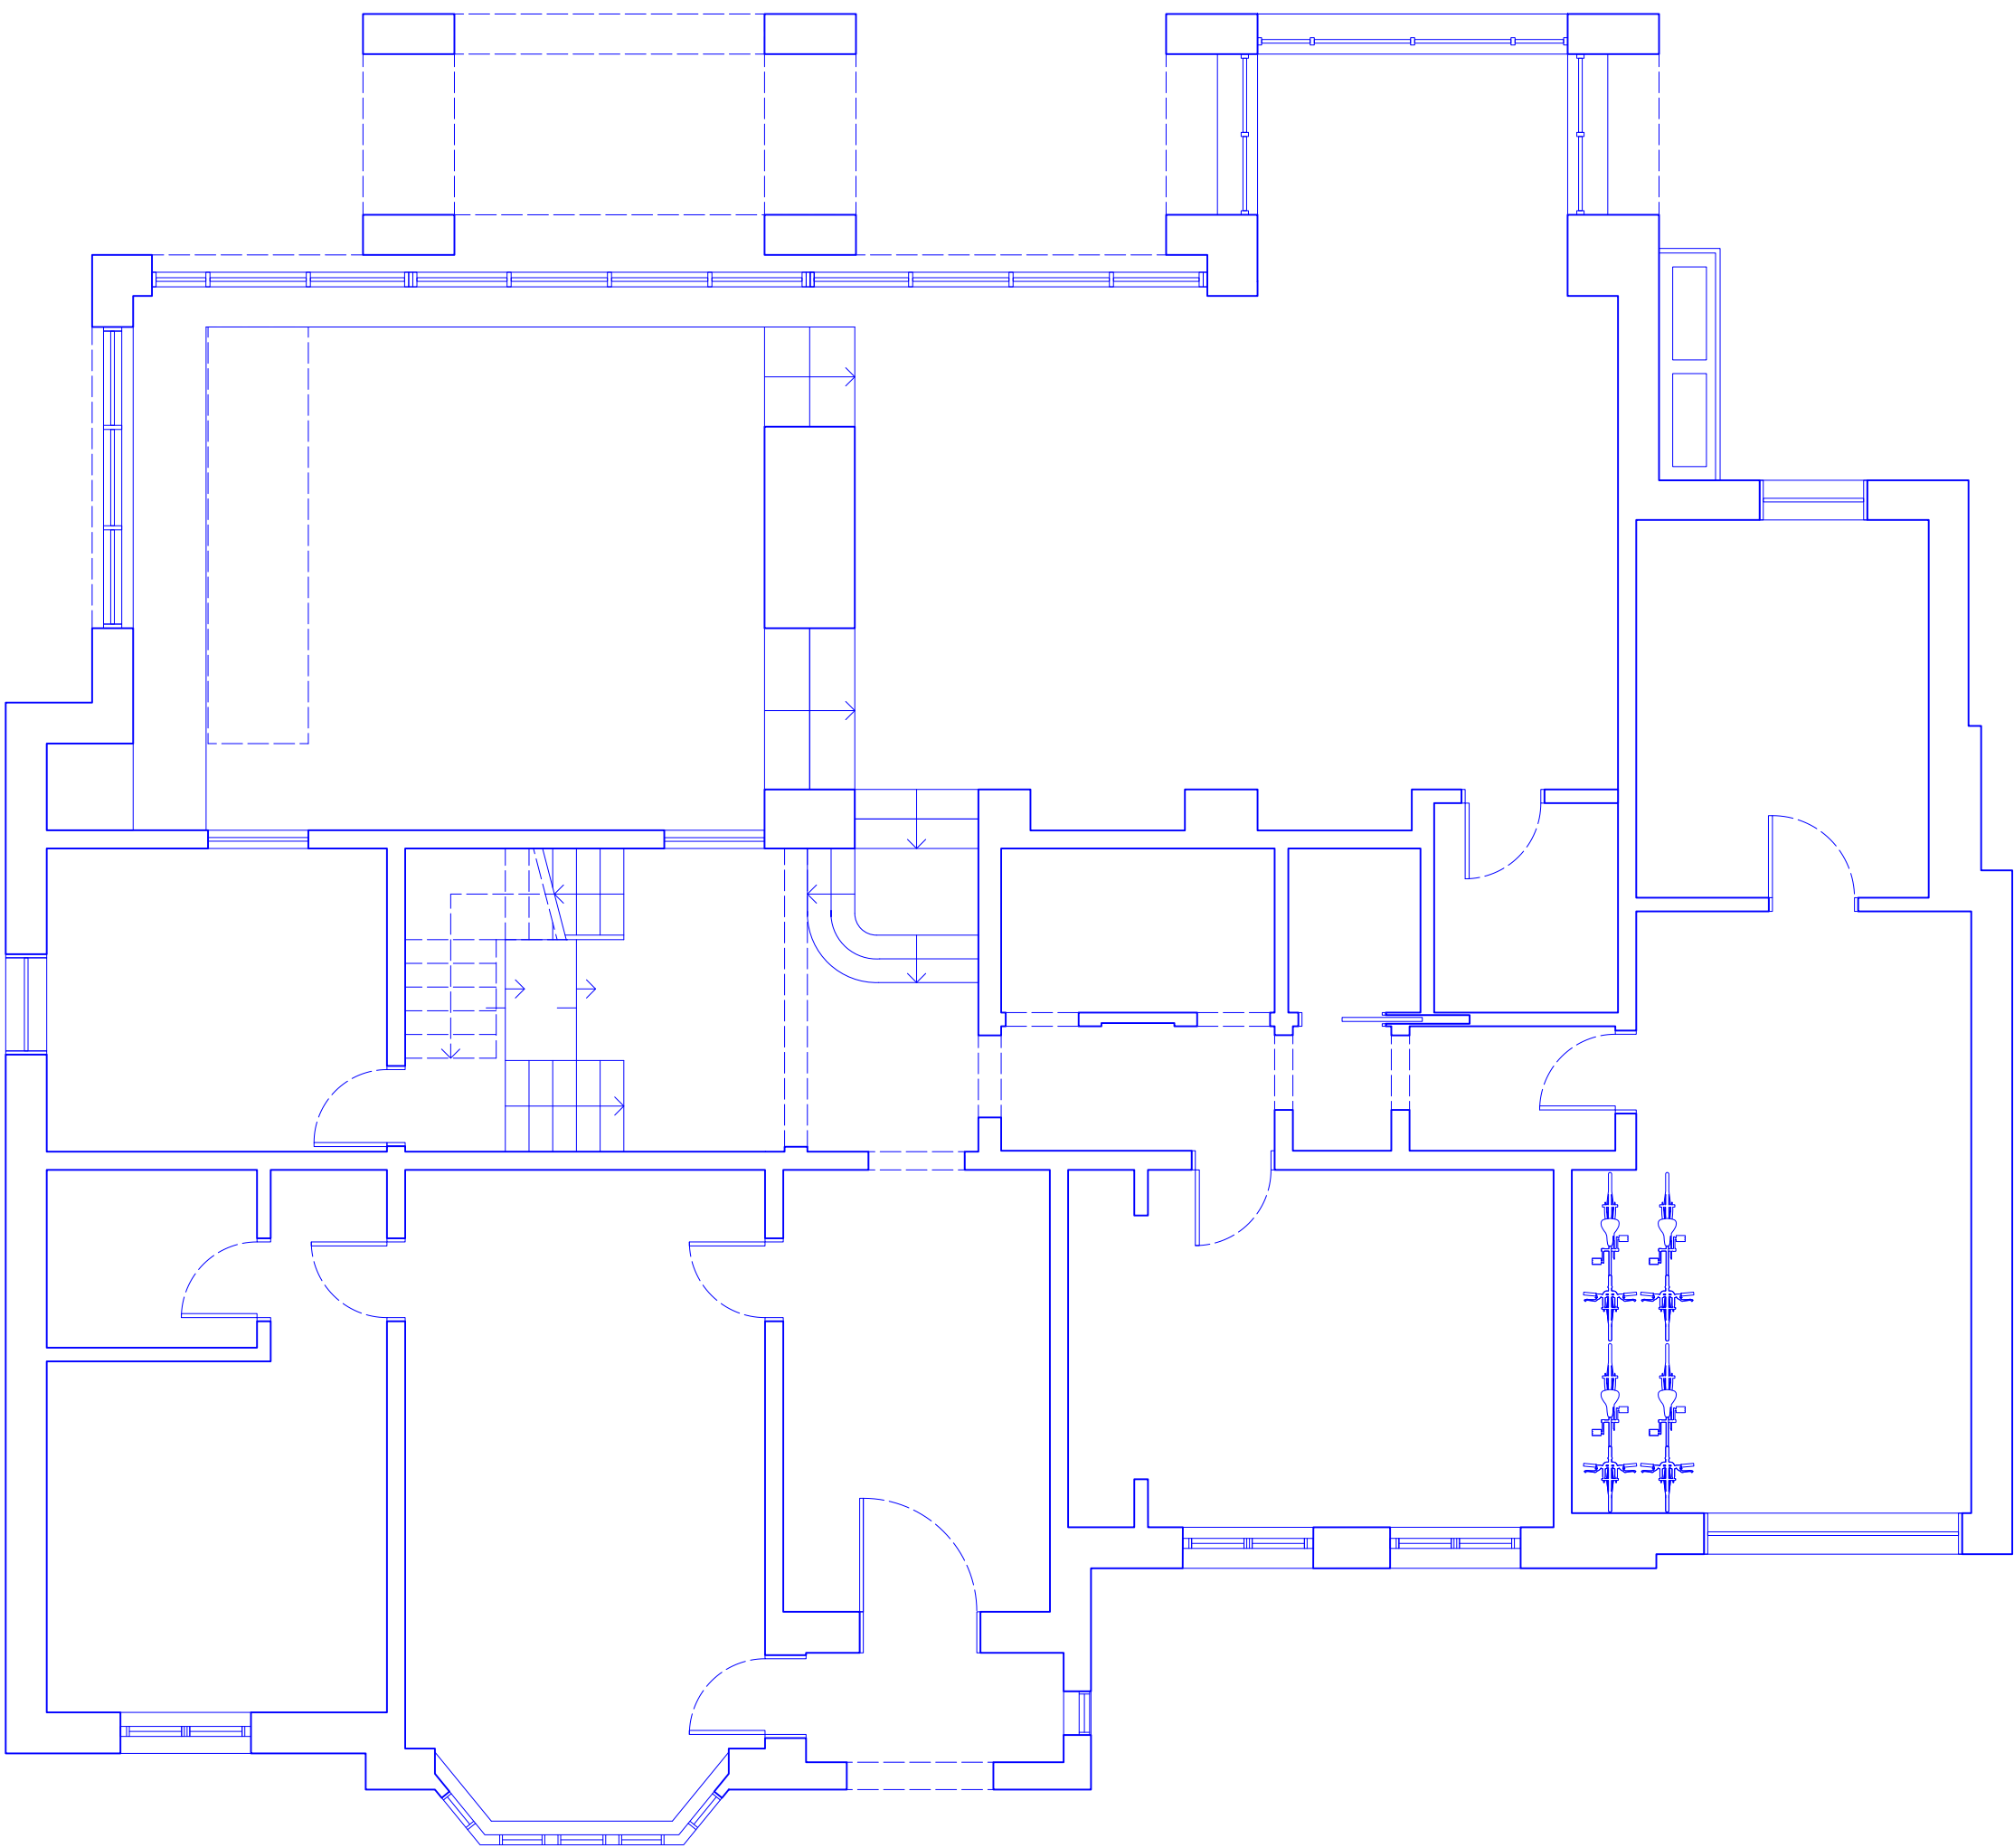

2 GF Plan Consented
Scale: n/a

Rev Date Details By

Charlton Brown Architecture & Interiors

The Belvedere, 2 Back Lane, Hampstead, London, NW3 1HL

Telephone +44(0)20 7794 1234

Email office@charltonbrown.com

Website www.charltonbrown.com

Client
Alistair & Paula Flutter

Project
11 View Road, N6 4DJ

Drawing Title
Ground Floor Plan Comparison

Date	Drawn	Checked
14/03/2024	LS	LS

Scale
NTS

Issue Status
Planning

Project Number	Drawing Number	Revision
2 0 0 5 5	PL-00-120	