


NOTES


The contractors are to check all the dimensions, levels, drain runs and general condition of the site before works commence and inform Bashkal and Associates immediately upon discovery of any error omissions or discrepancies.

All works are to be carried out in accordance with current Building Regulations, British Standards, Code of Practice and Local Authority Requirements.

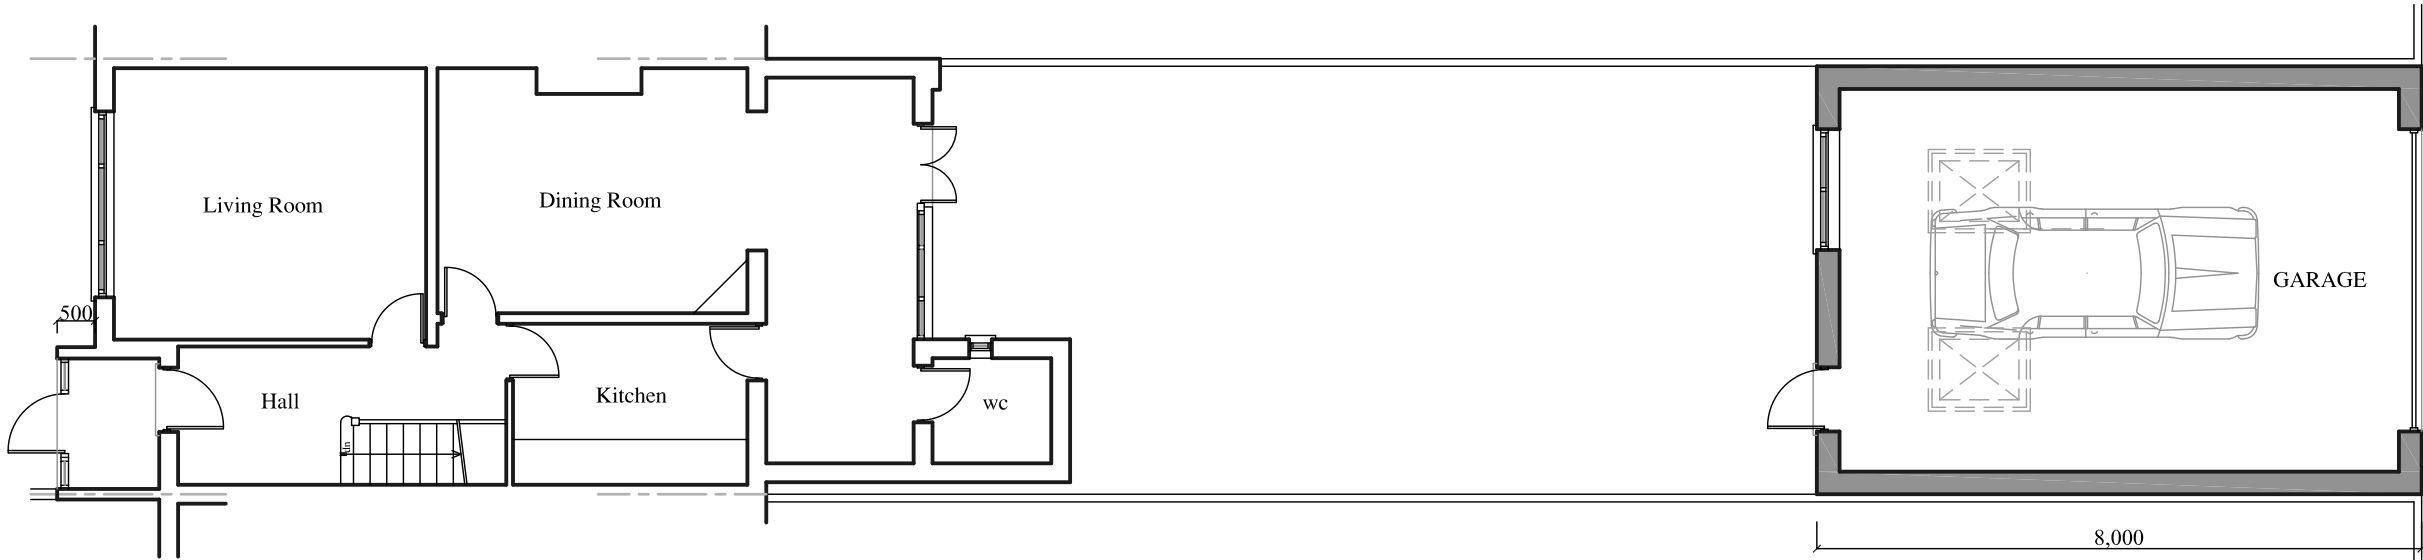


PROPOSED GROUND FLOOR PLAN

PROPOSED OUT BUILDING

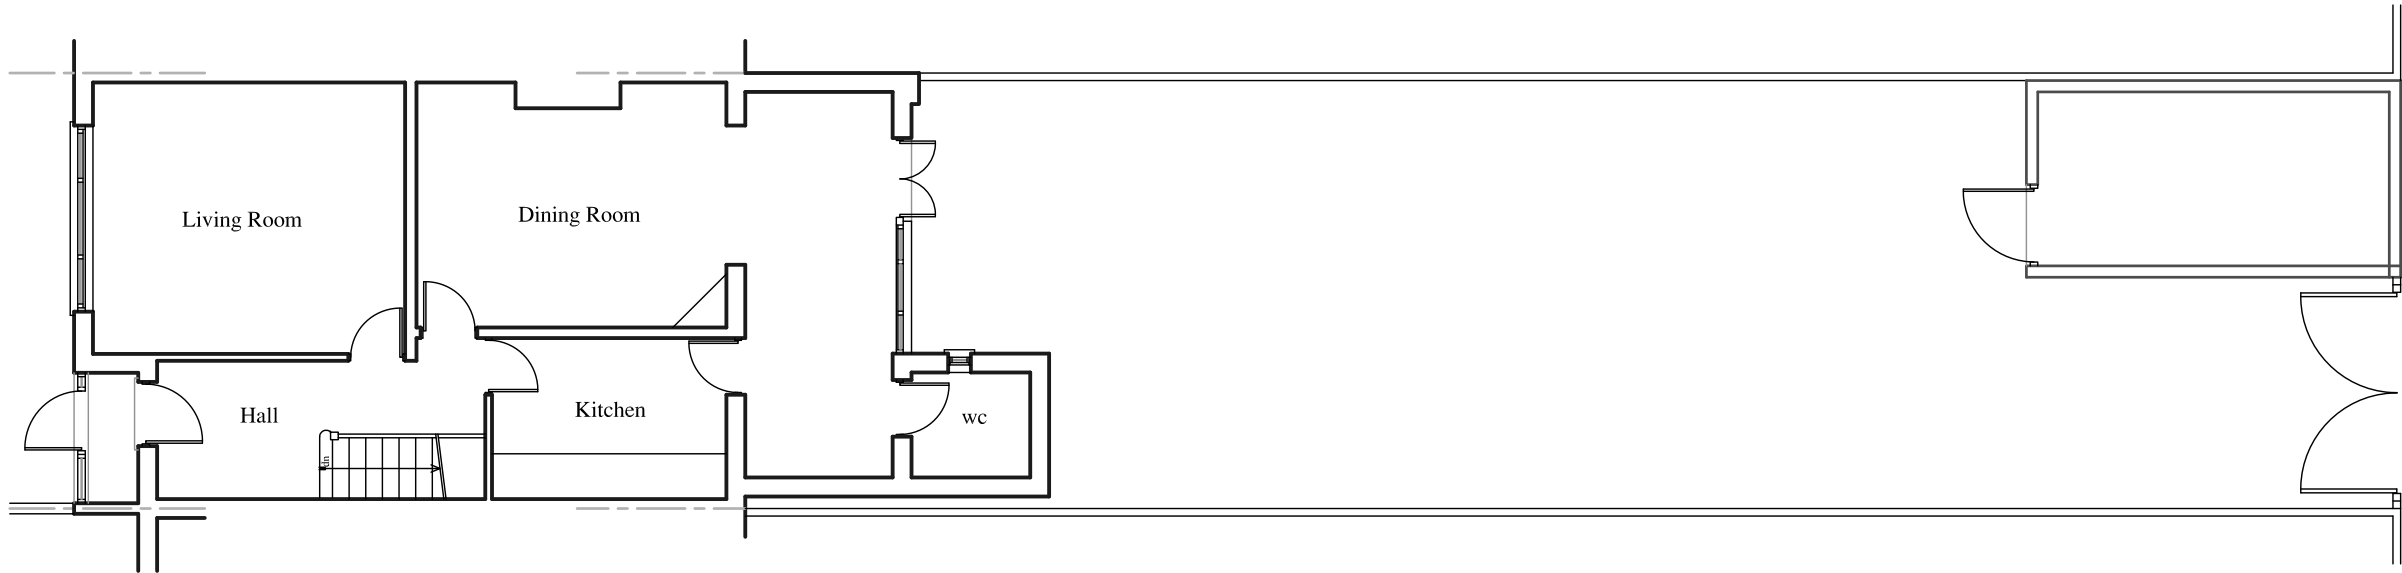

EXISTING GROUND FLOOR PLAN

 

PROJECT

29 CREIGHTON ROAD
LONDON N17 8JU

DRAWING TITLE


EXISTING & PROPOSED
GROUND FLOOR PLAN

Drawn By: <i>M.B</i>	Ref. No. 240207-01
Date: Feb'24	Scale 1/100 @ A3


NOTES

The contractors are to check all the dimensions, levels, drain runs and general condition of the site before works commence and inform Bashkal and Associates immediately upon discovery of any error omissions or discrepancies.


All works are to be carried out in accordance with current Building Regulations, British Standards, Code of Practice and Local Authority Requirements.

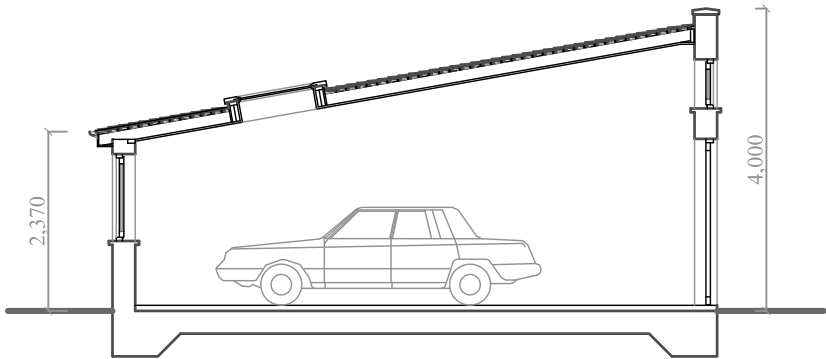


SECTION A-A

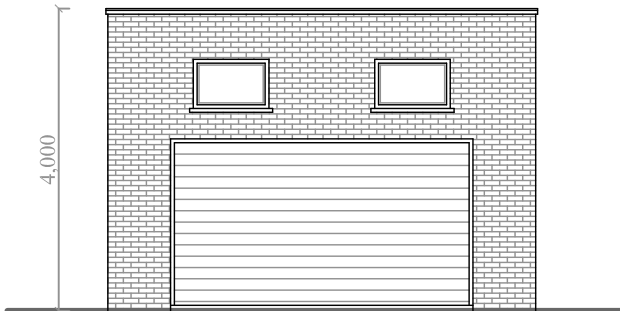

FRONT ELEVATION

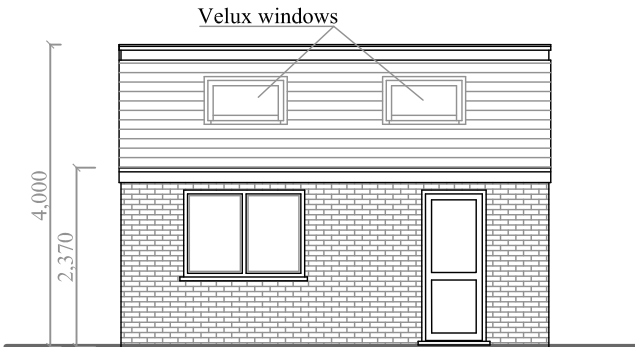


REAR ELEVATION

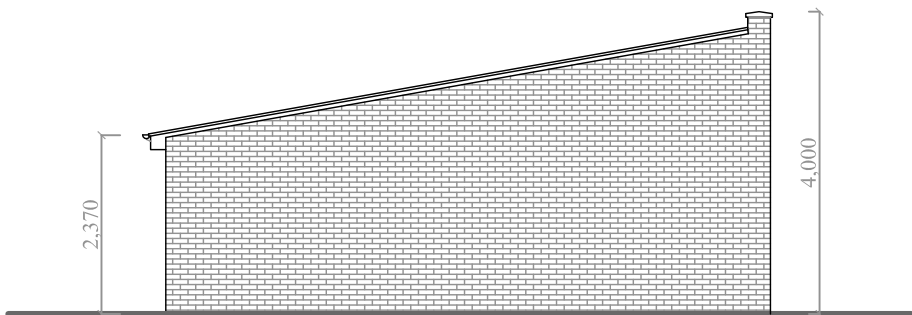

SIDE (L) ELEVATION


- * Double glazed UPVC door & windows
- * Brickwork to match main building
- * Black slates roof tile
- * Folding GaraDoor

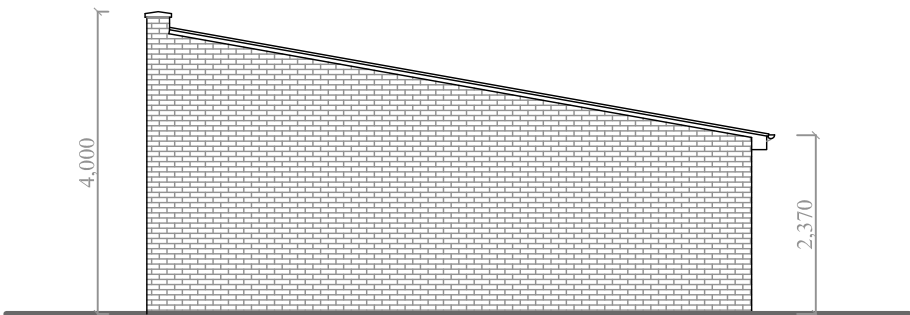

SIDE (R) ELEVATION




PROPOSED FRONT ELEVATION

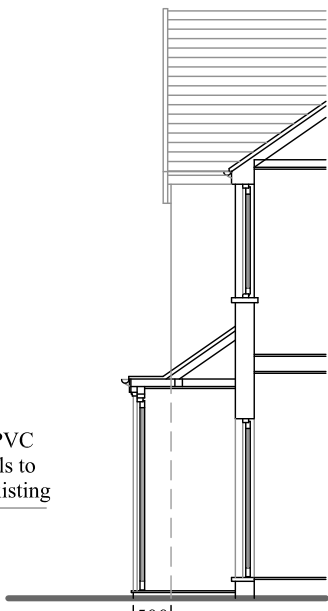

SECTION B-B



EXISTING FRONT ELEVATION

 

PROJECT

29 CREIGHTON ROAD
LONDON N17 8JU

DRAWING TITLE

EXISTING & PROPOSED
SECTIONS & ELEVATIONS

Drawn By: <i>M.B</i>	Ref. No. 240207-02
Date: Feb'24	Scale 1/100 @ A3