

NOTES

The contractors are to check all the dimensions, levels, drain runs and general condition of the site before works commence and inform Bashkal and Associates immediately upon discovery of any error omissions or discrepancies.


All works are to be carried out in accordance with current Building Regulations, British Standards, Code of Practice and Local Authority Requirements.




REAR ELEVATION



FRONT ELEVATION

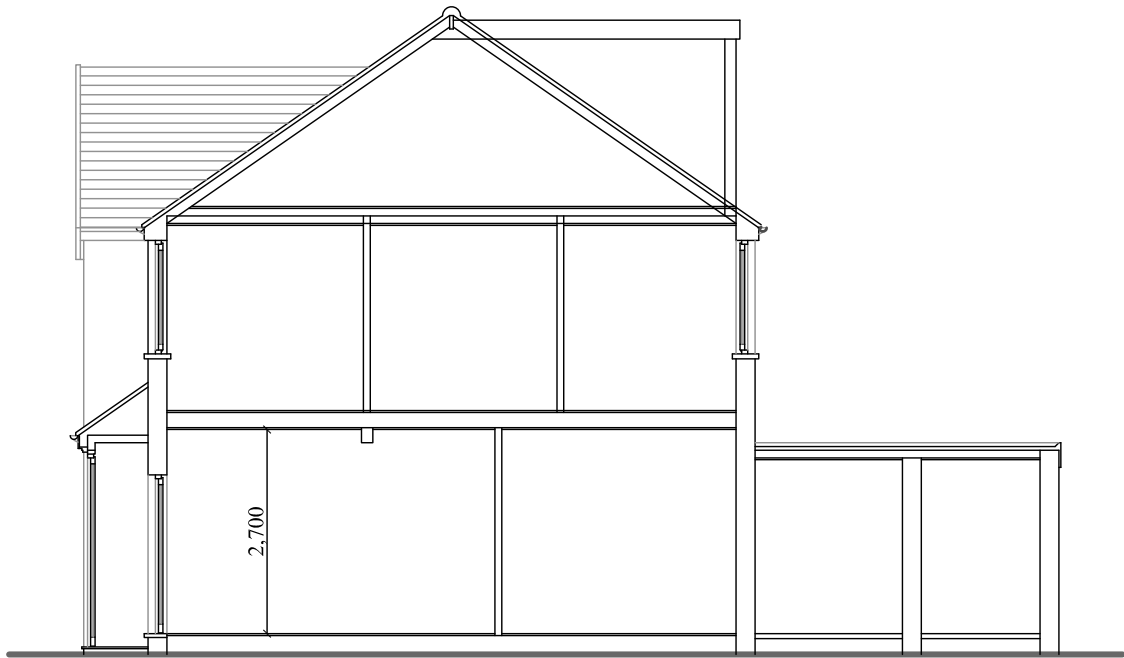

EXISTING SECTION A-A

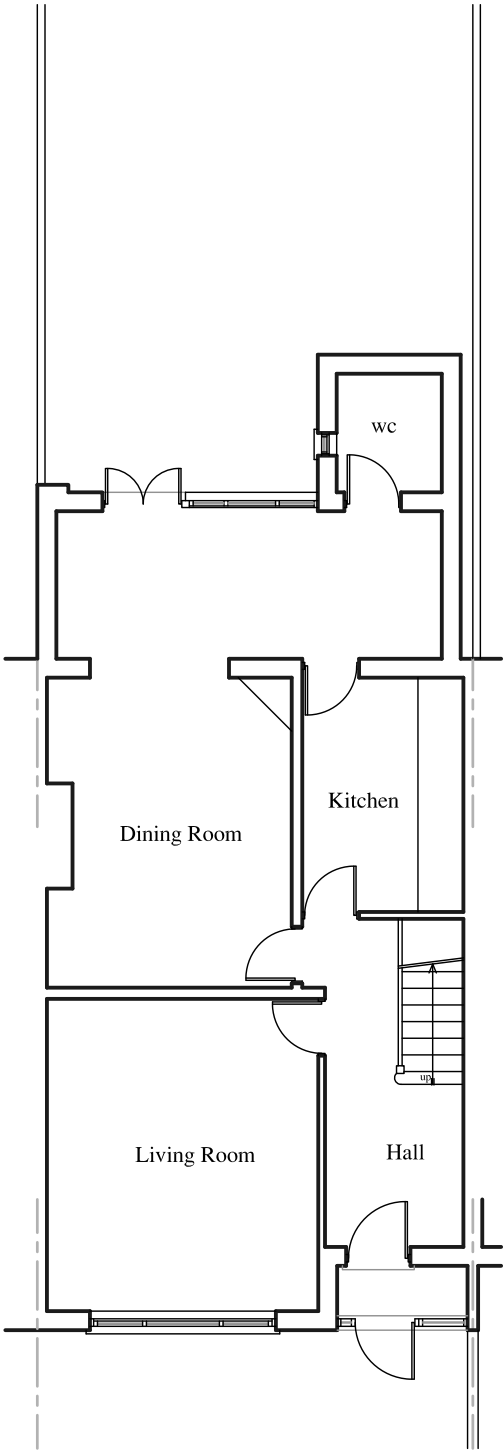

EXISTING GROUND FLOOR



PROJECT

29 CREIGHTON ROAD
LONDON N17 8JU

DRAWING TITLE


EXISTING
GROUND FLOOR PLAN
SECTION & ELEVATIONS

Drawn By: <i>M.B</i>	Ref: No. 240207-G1
Date: Feb'24	Scale 1/100 @ A3


NOTES

The contractors are to check all the dimensions, levels, drain runs and general condition of the site before works commence and inform Bashkal and Associates immediately upon discovery of any error omissions or discrepancies.

All works are to be carried out in accordance with current Building Regulations, British Standards, Code of Practice and Local Authority Requirements.

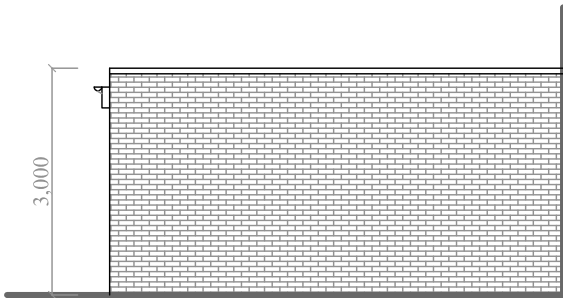

SIDE (L) ELEVATION

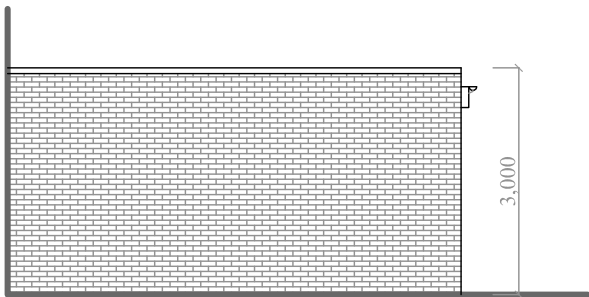


SIDE (R) ELEVATION




REAR ELEVATION


- * Double glazed Metal folding doors.
- * Brickwork to match existing
- * Asphalt flat roof

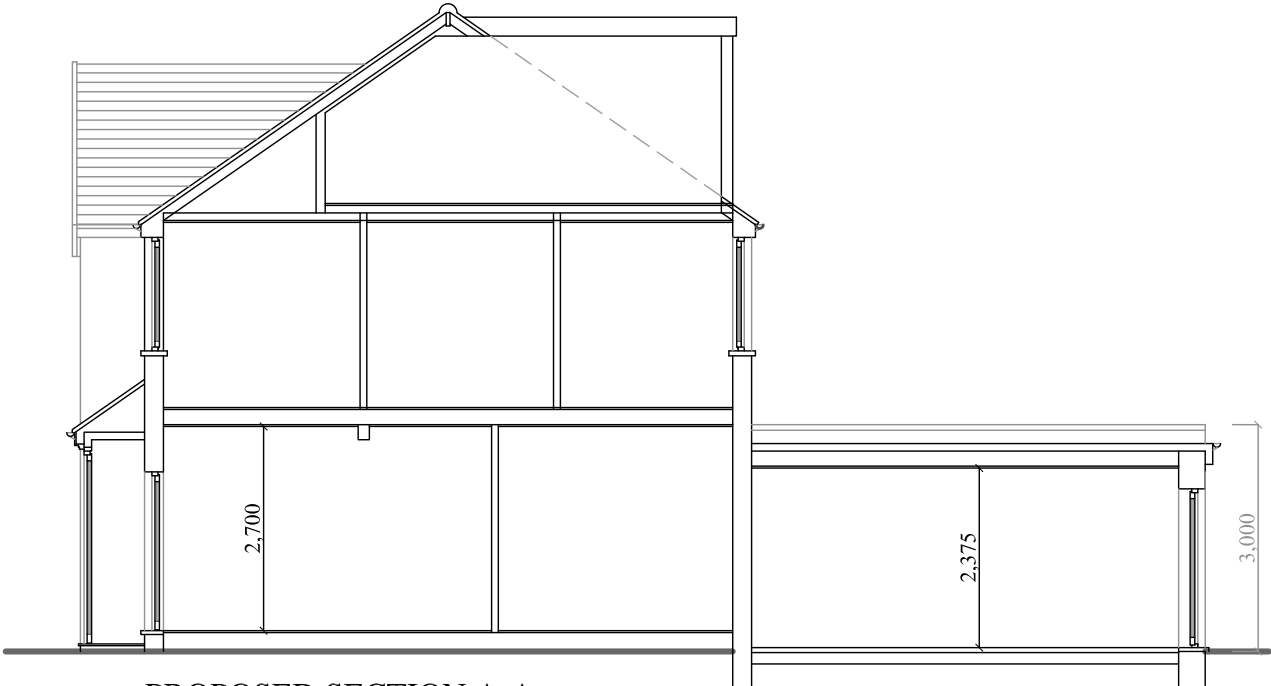

PROPOSED SECTION A-A

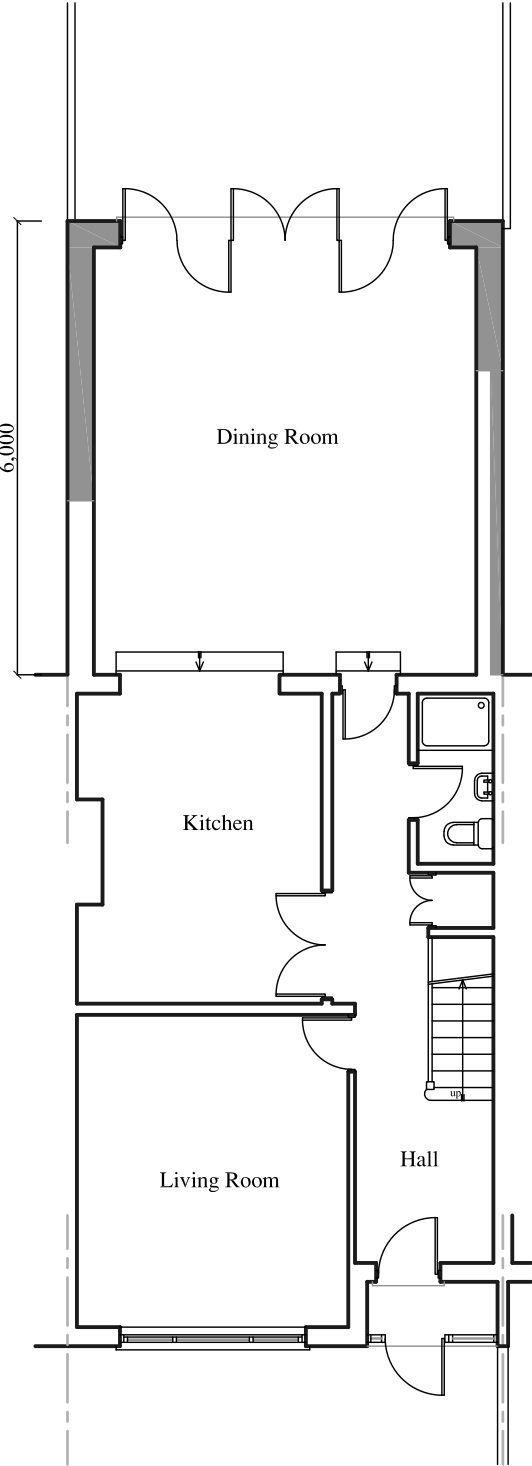

PROPOSED GROUND FLOOR

 

PROJECT

DRAWING TITLE

PROPOSED
GROUND FLOOR PLAN
SECTION & ELEVATIONS

Drawn By: <i>M.B</i>	Ref. No. 240207-G2
Date: Feb'24	Scale 1/100 @ A3