




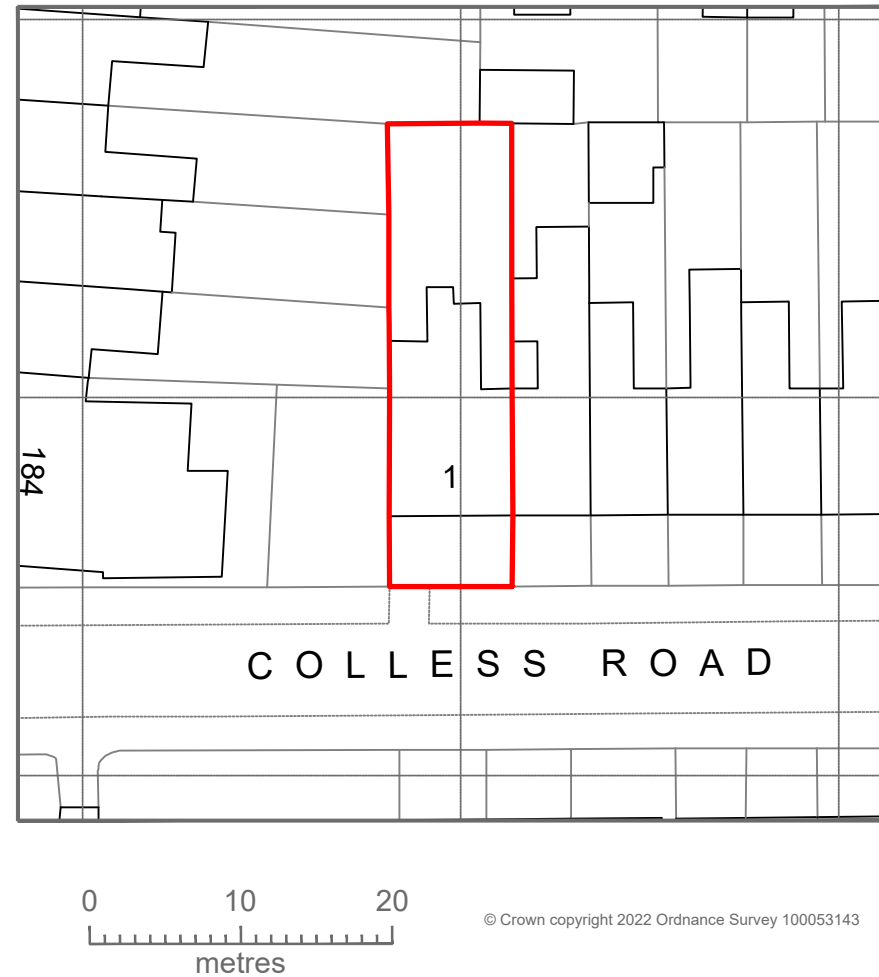

LOCATION PLAN
1:1250 @ A4

 

BLOCK PLAN
1:500 @ A4

 

Address - Unit 4, Grosvenor Way, London E5 9ND
Phone - 020 3781 8008
E-mail - office@redwoodsprojects.co.uk
Web - www.redwoodsprojects.co.uk

Any errors on Dimensions to be reported to the Architect prior to commencement of Works.
Dimensions and areas are based on survey information.
This drawing is copyright © Redwoods Projects.
All dimensions to be checked on site Prior work.

REFERENCE: 1 COLLESS ROAD, LONDON N15 4NR, UK

TITLE: EXISTING DRAWINGS
LOCATION & BLOCK PLAN

PROJECT No: 2039 DATE: 13-03-2024

SHEET No: **E 00**


0 1 2 2.5m

scale
1:100 @A4


NOTES:

DRAWN BY: MCDC


EDITED BY:

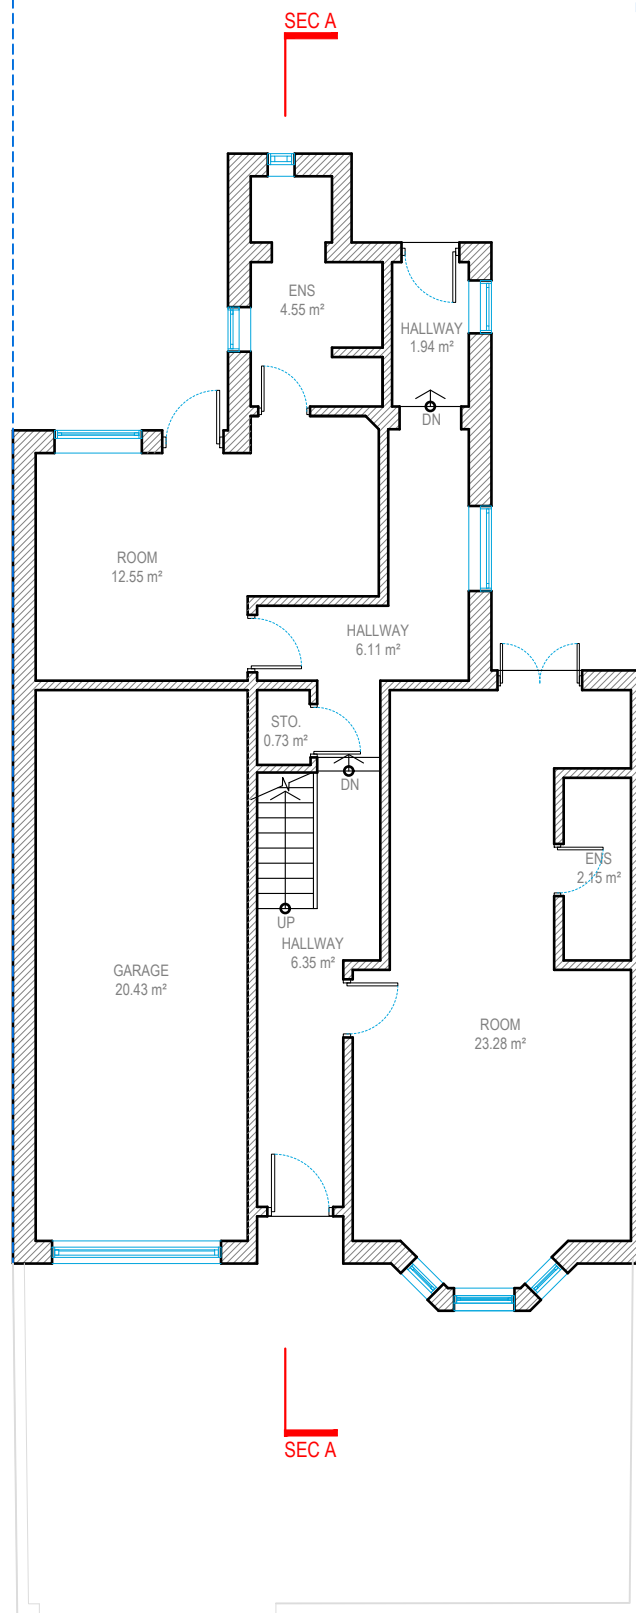

GROUND FLOOR

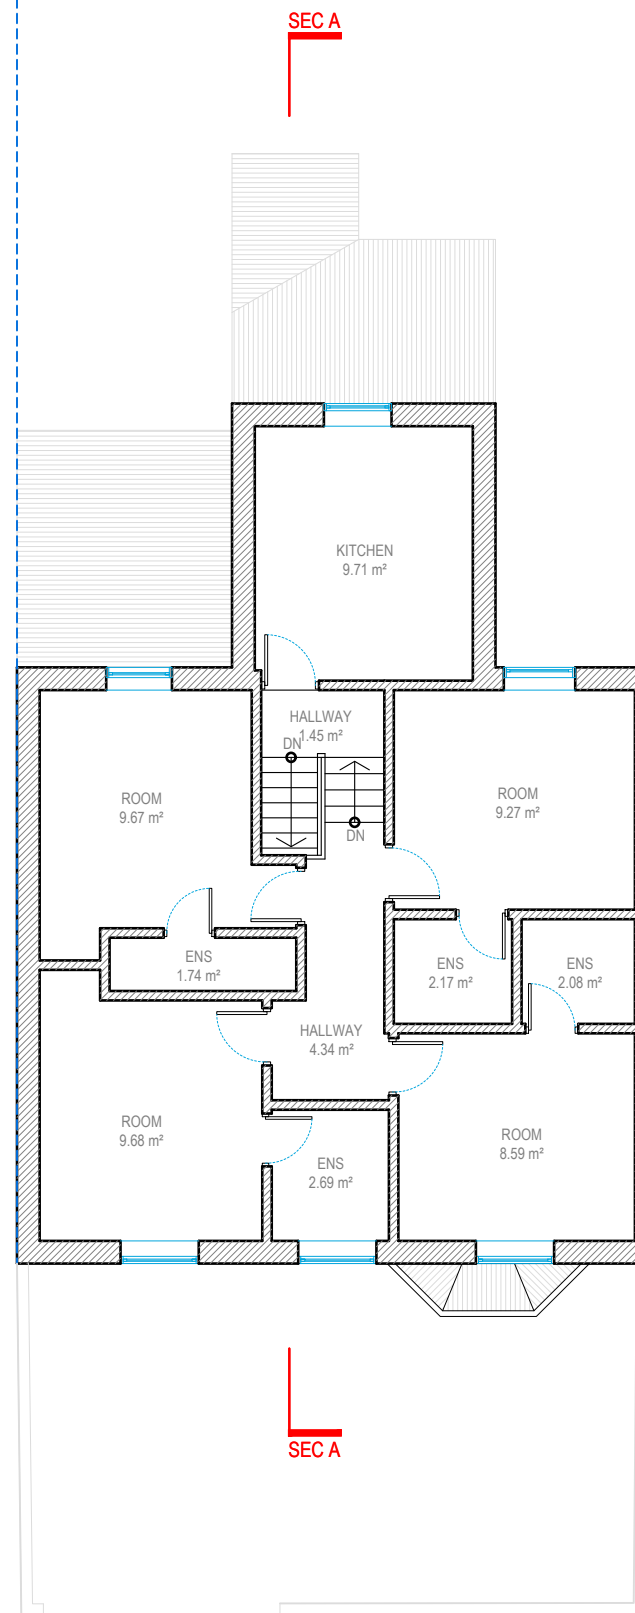

FIRST FLOOR

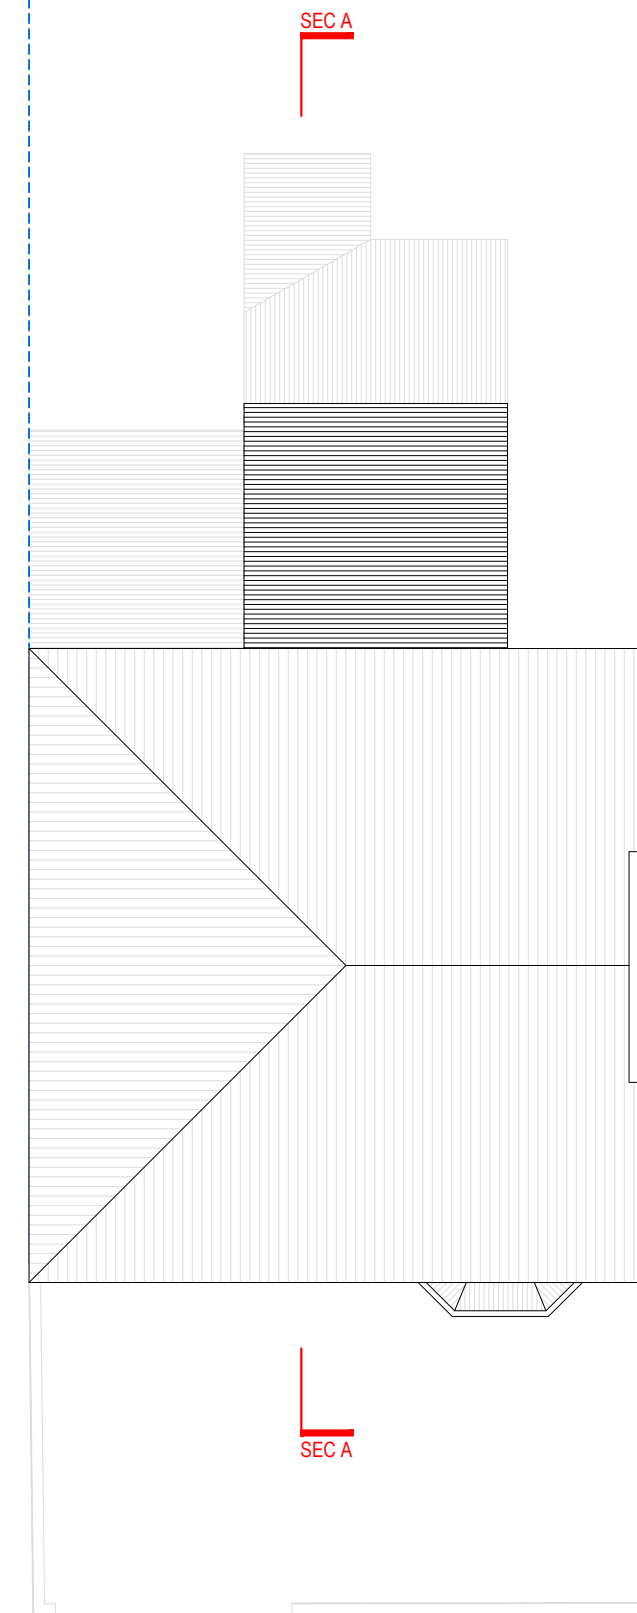


ROOF PLAN




Address - Unit 4, Grosvenor Way, London E5 9ND
 Phone - 020 3781 8008
 E-mail - office@redwoodsprojects.co.uk
 Web - www.redwoodsprojects.co.uk
 Any errors on Dimensions to be reported to the Architect prior to commencement of Works.
 Dimensions and areas are based on survey information.
 This drawing is copyright © Redwoods Projects.
 All dimensions to be checked on site Prior work.




REFERENCE: 1 COLLESS ROAD, LONDON N15 4NR, UK	
TITLE: EXISTING DRAWINGS FLOOR PLANS & ROOF PLAN	
PROJECT No 2039	DATE: 13-03-2024
SHEET No E 01	

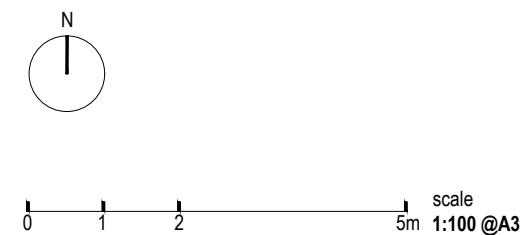


NOTES:	
DRAWN BY MCDC	EDITED BY ABB

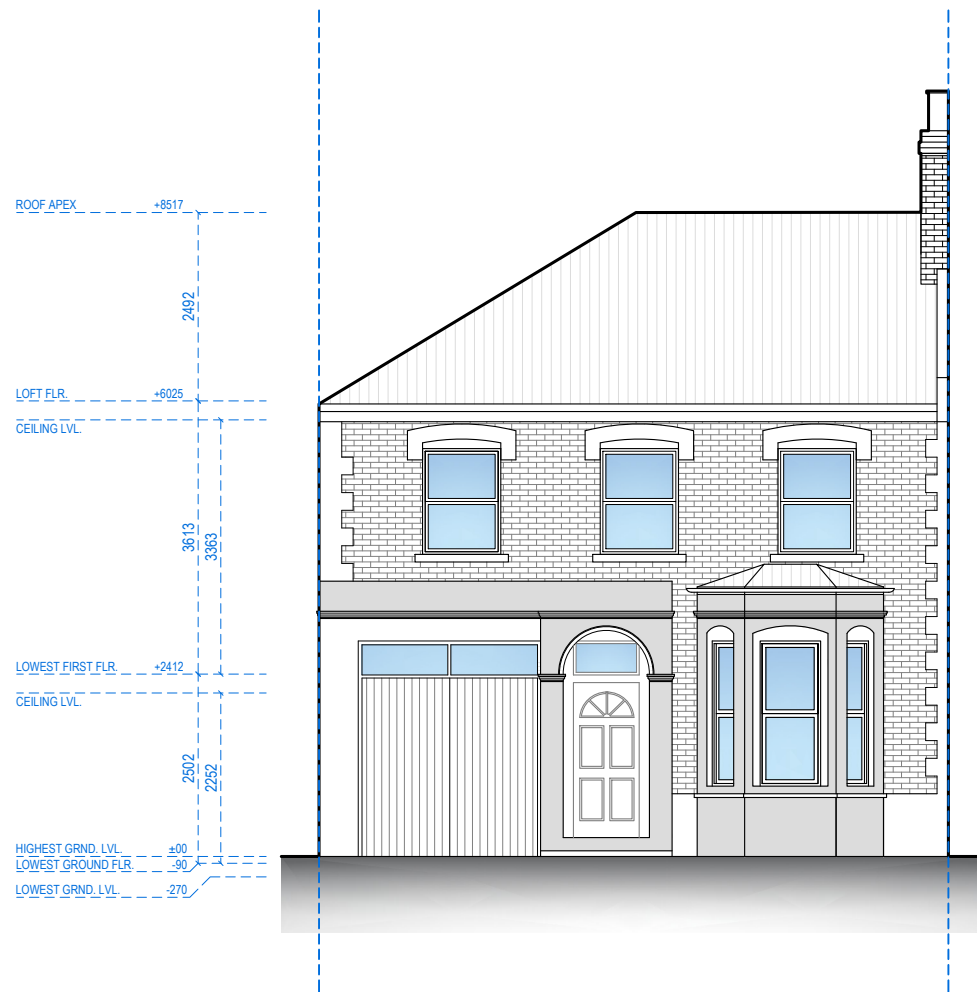


FRONT ELEVATION

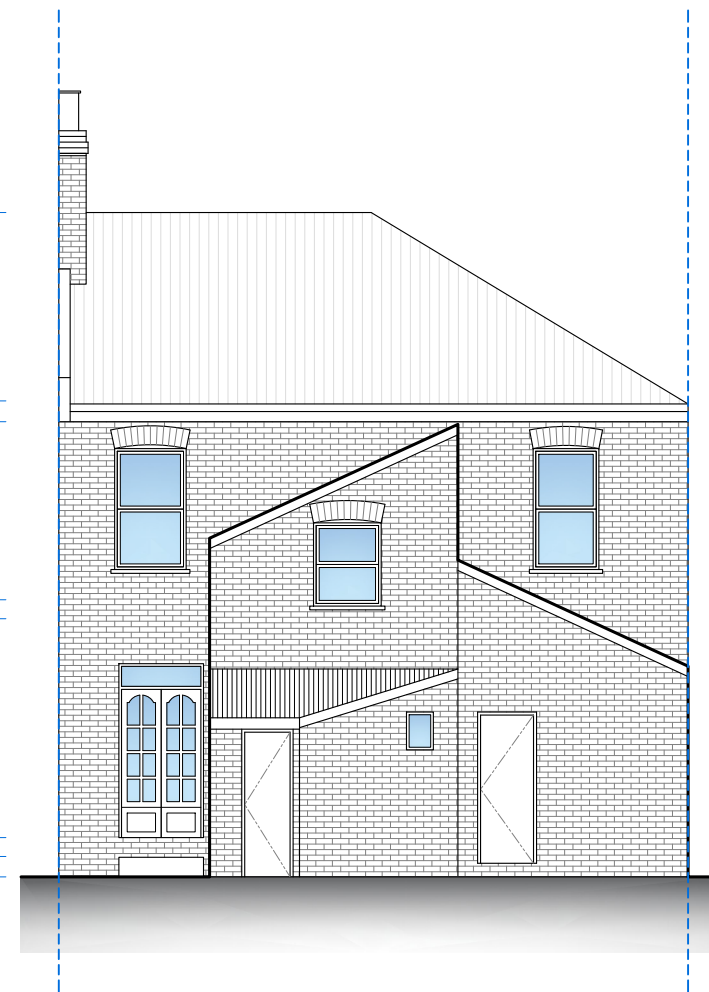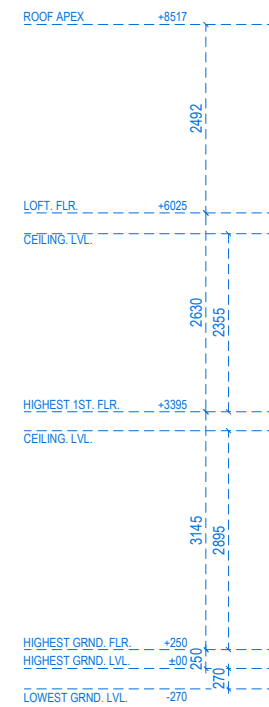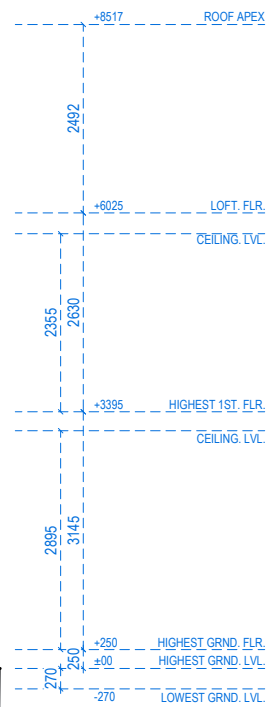

REAR ELEVATION

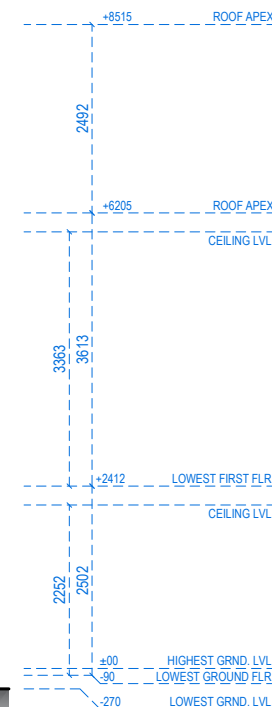

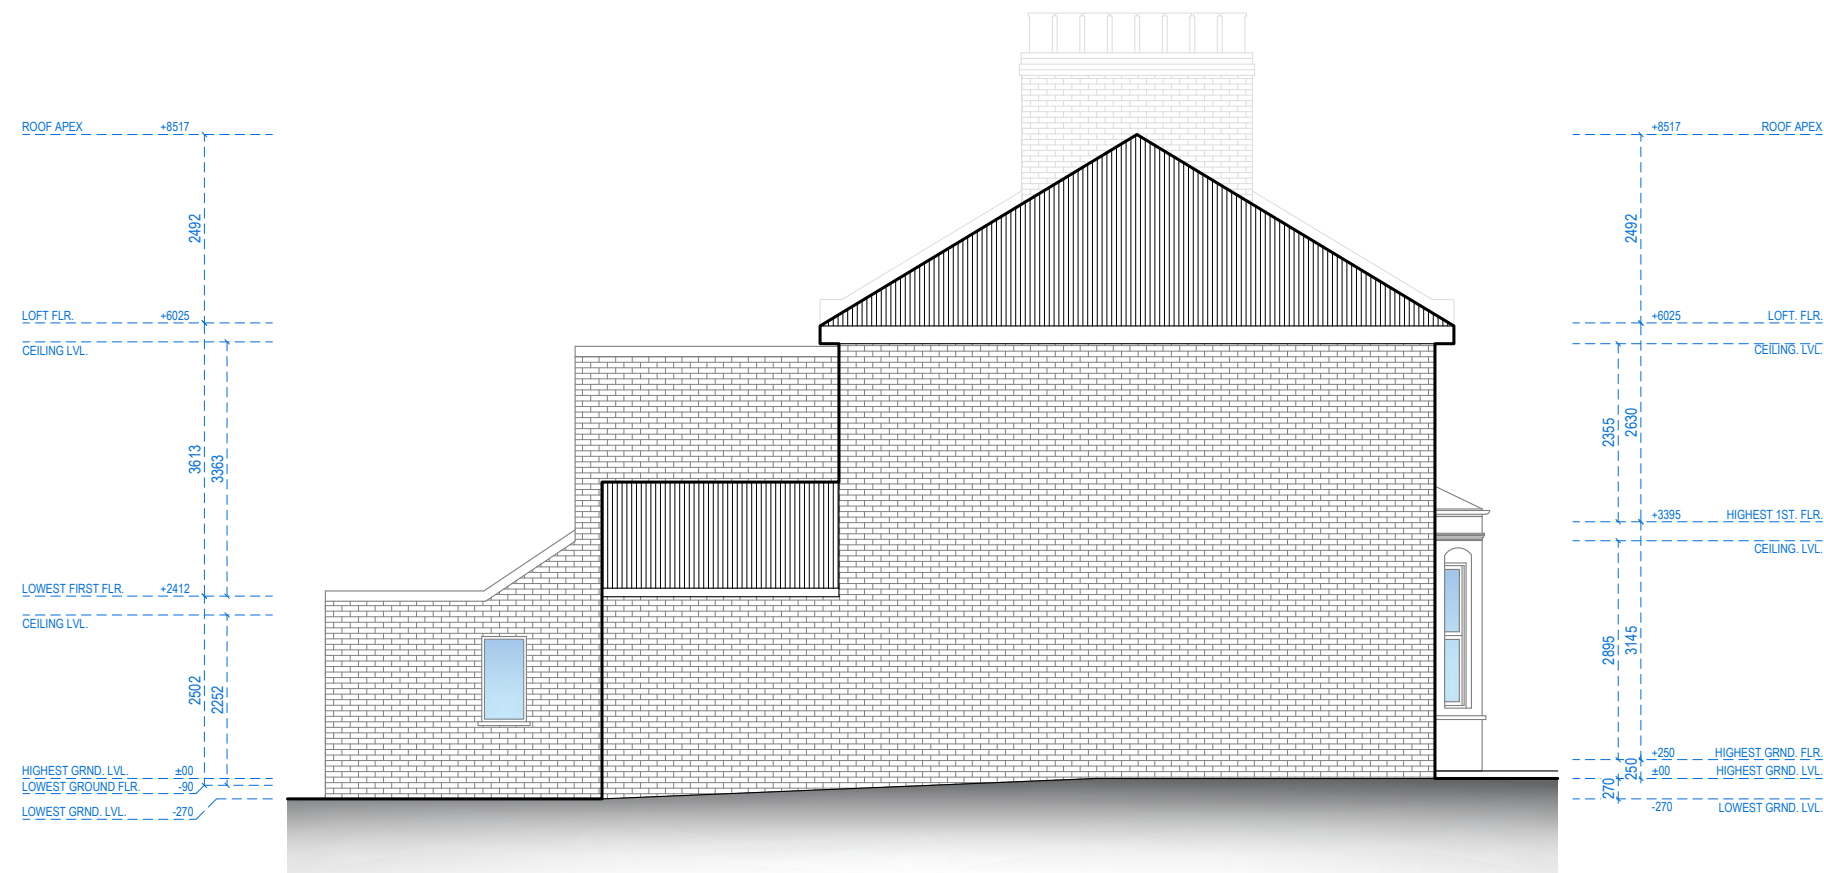

LEFT SIDE ELEVATION



Address - Unit 4, Grosvenor Way, London E5 9ND
Phone - 020 3781 8008
E-mail - office@redwoodsprojects.co.uk
Web - www.redwoodsprojects.co.uk

Any errors on Dimensions to be reported to the Architect prior to commencement of Works.
Dimensions and areas are based on survey information.
This drawing is copyright © Redwoods Projects.
All dimensions to be checked on site Prior work.

REFERENCE: 1 COLLESS ROAD, LONDON N15 4NR, UK

TITLE: EXISTING DRAWINGS
ELEVATION

PROJECT No 2039 DATE: 13-03-2024


SHEET No **E 03**

0 1 2 5m scale 1:100 @A3

NOTES:

DRAWN BY MCDC

EDITED BY ABB

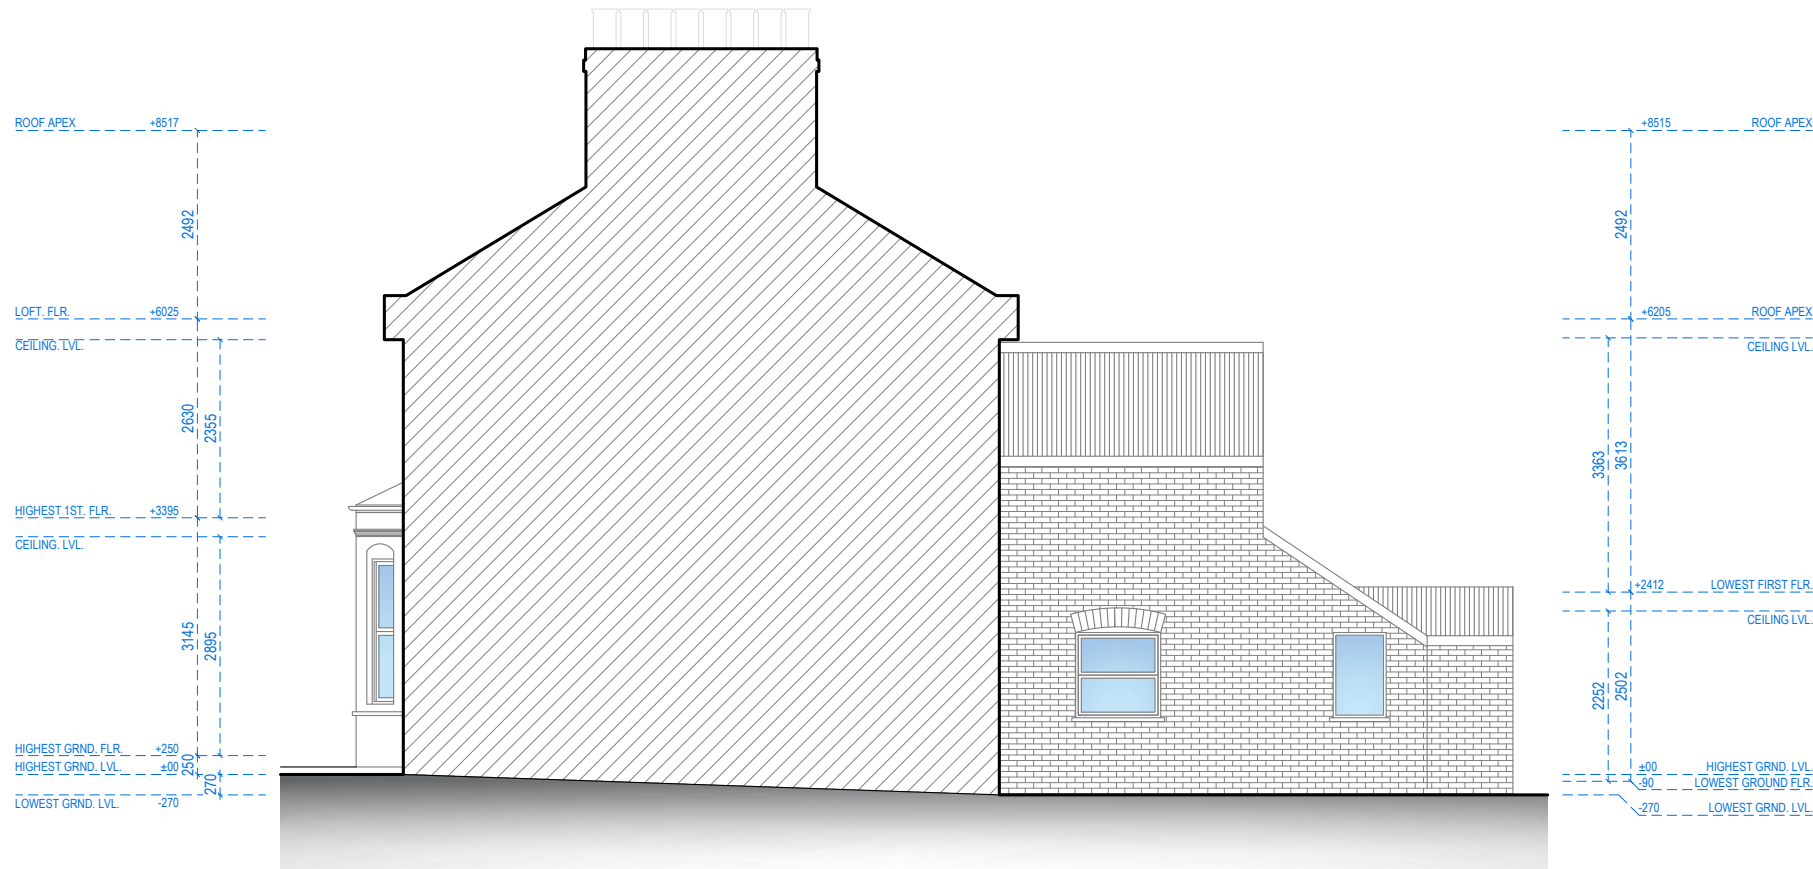

RIGHT SIDE ELEVATION



Address - Unit 4, Grosvenor Way, London E5 9ND
Phone - 020 3781 8008
E-mail - office@redwoodsprojects.co.uk
Web - www.redwoodsprojects.co.uk

Any errors on Dimensions to be reported to the Architect prior to commencement of Works.
Dimensions and areas are based on survey information.
This drawing is copyright © Redwoods Projects.
All dimensions to be checked on site Prior work.

REFERENCE: 1 COLLESS ROAD, LONDON N15 4NR, UK

TITLE: EXISTING DRAWINGS
ELEVATION

PROJECT No 2039 DATE: 13-03-2024


SHEET No
E 04

0 1 2 5m scale 1:100 @A3

NOTES:

DRAWN BY
MCDC

EDITED BY
ABB

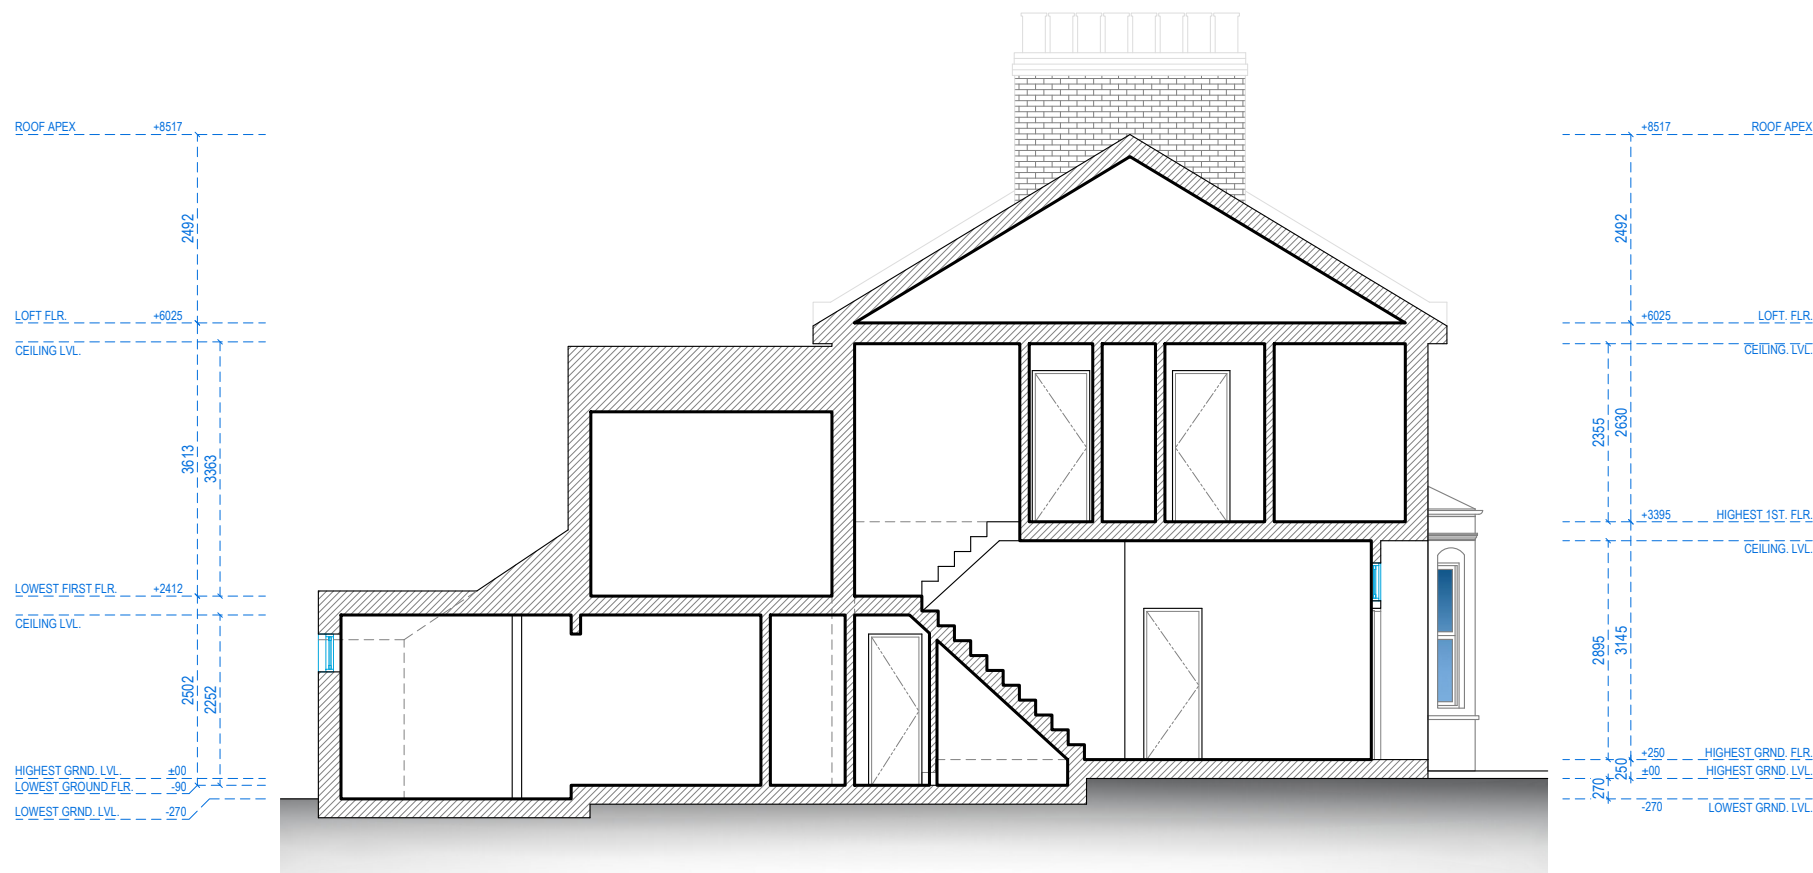

SECTION A-A



Address - Unit 4, Grosvenor Way, London E5 9ND
Phone - 020 3781 8008
E-mail - office@redwoodsprojects.co.uk
Web - www.redwoodsprojects.co.uk

Any errors on Dimensions to be reported to the Architect prior to commencement of Works.
Dimensions and areas are based on survey information.
This drawing is copyright © Redwoods Projects.
All dimensions to be checked on site Prior work.

REFERENCE: 1 COLLESS ROAD, LONDON N15 4NR, UK

TITLE: EXISTING DRAWINGS
SECTION

PROJECT No 2039 DATE: 13-03-2024


SHEET No E 05

0 1 2 5m scale 1:100 @A3


NOTES:

DRAWN BY MCDC

EDITED BY ABB

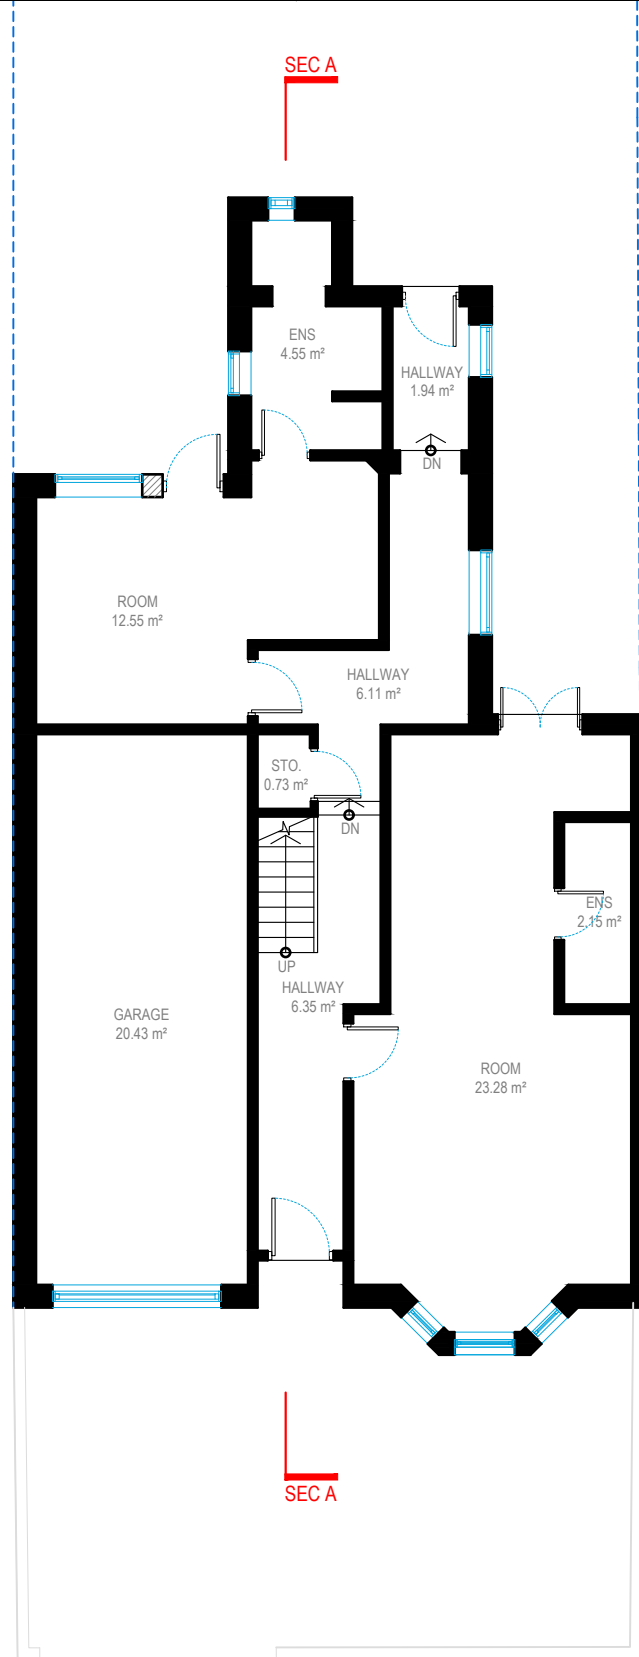

GROUND FLOOR

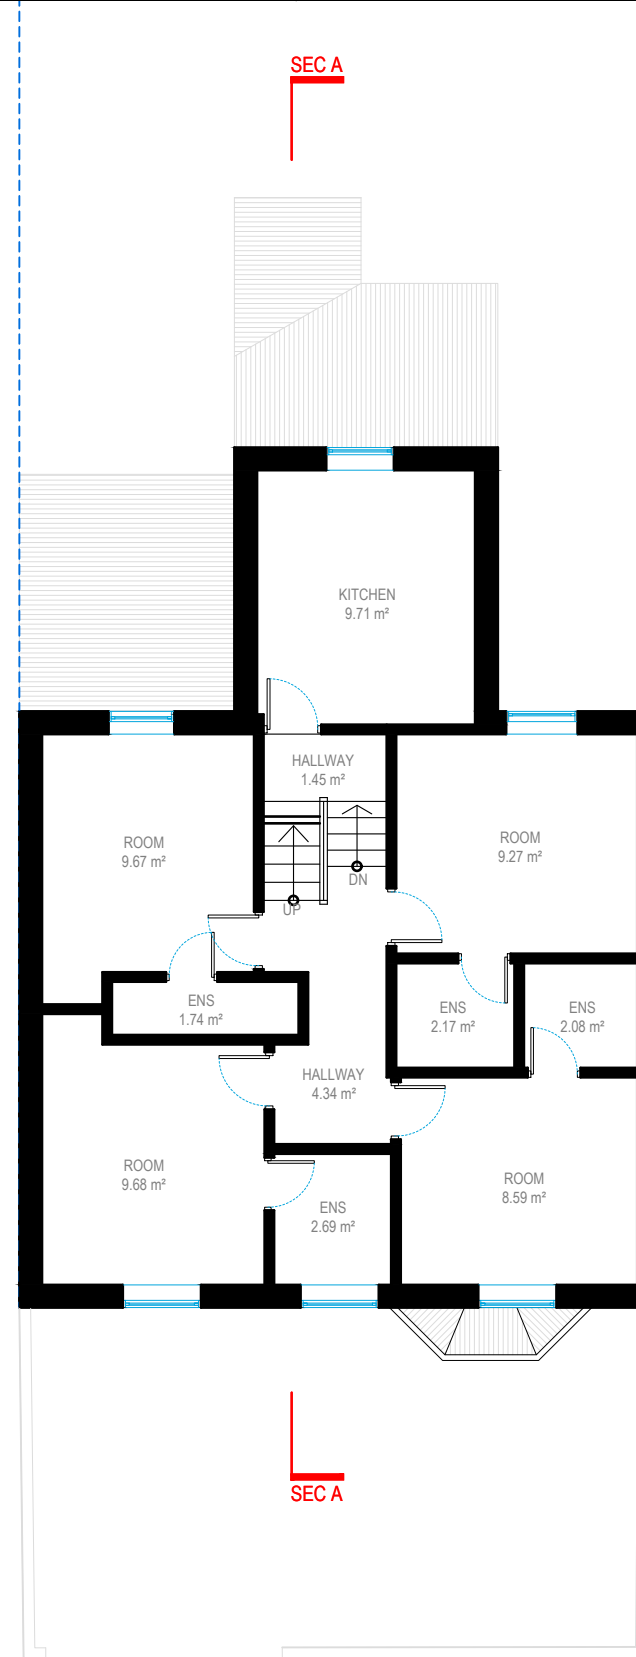

FIRST FLOOR



Address - Unit 4, Grosvenor Way, London E5 9ND
Phone - 020 3781 8008
E-mail - office@redwoodsprojects.co.uk
Web - www.redwoodsprojects.co.uk


Any errors on Dimensions to be reported to the
Architect prior to commencement of Works.
Dimensions and areas are based on survey information.
This drawing is copyright © Redwoods Projects.
All dimensions to be checked on site Prior work.

REFERENCE: 1 COLLESS ROAD, LONDON N15 4NR, UK

TITLE: PROPOSED DRAWINGS
FLOOR PLANS & ROOF PLAN

PROJECT No 2039 DATE: 13-03-2024

SHEET No P 01

 


0 1 2 5m scale 1:100 @A3


NOTES:

DRAWN BY MCDC

EDITED BY

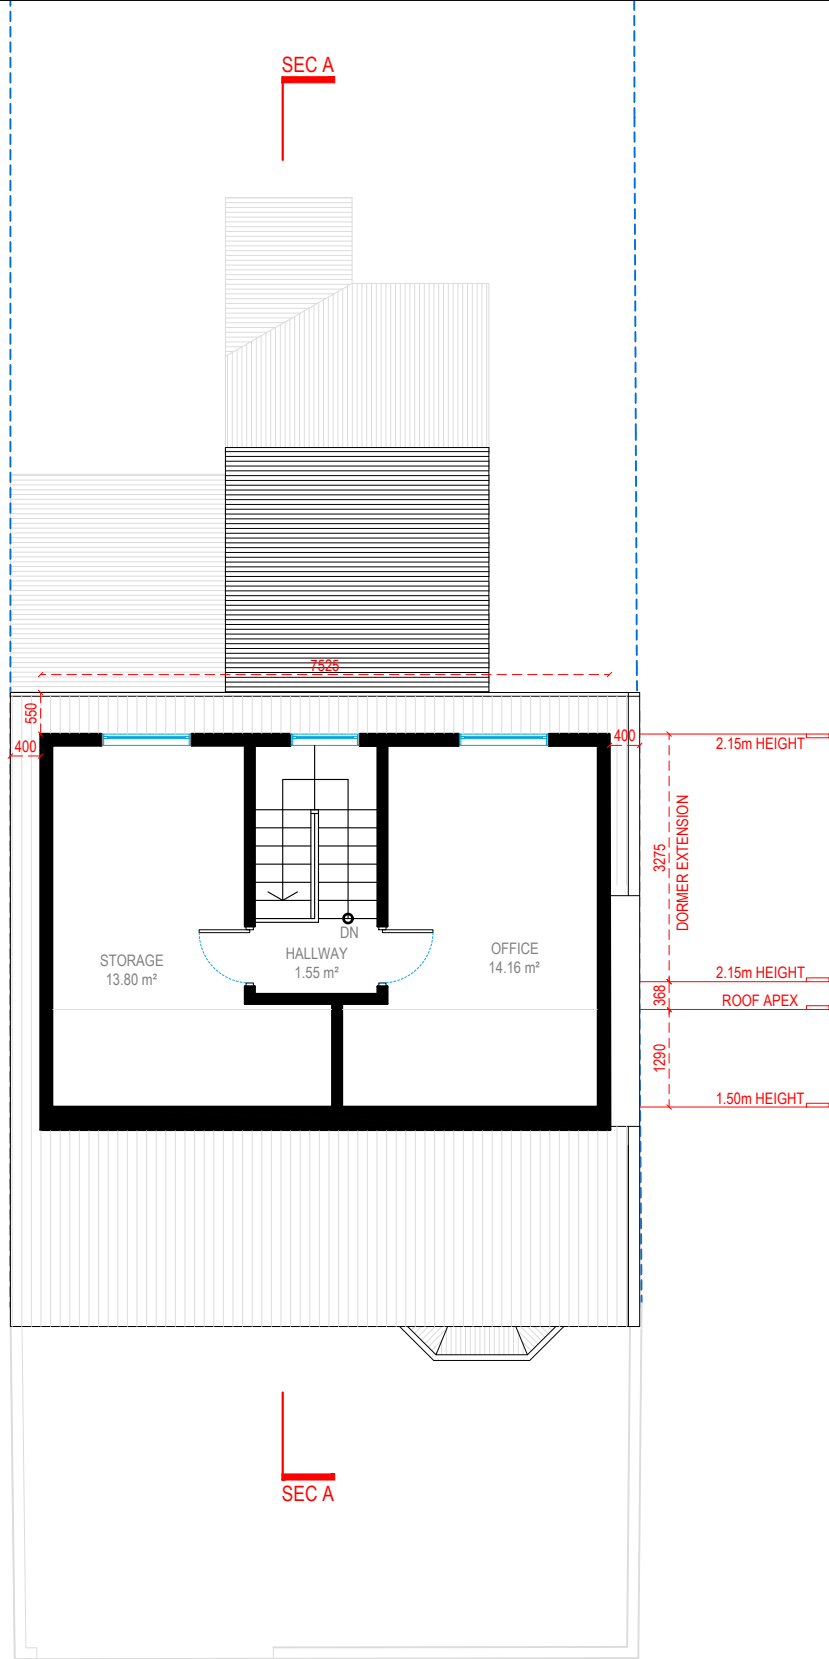

ROOF PLAN

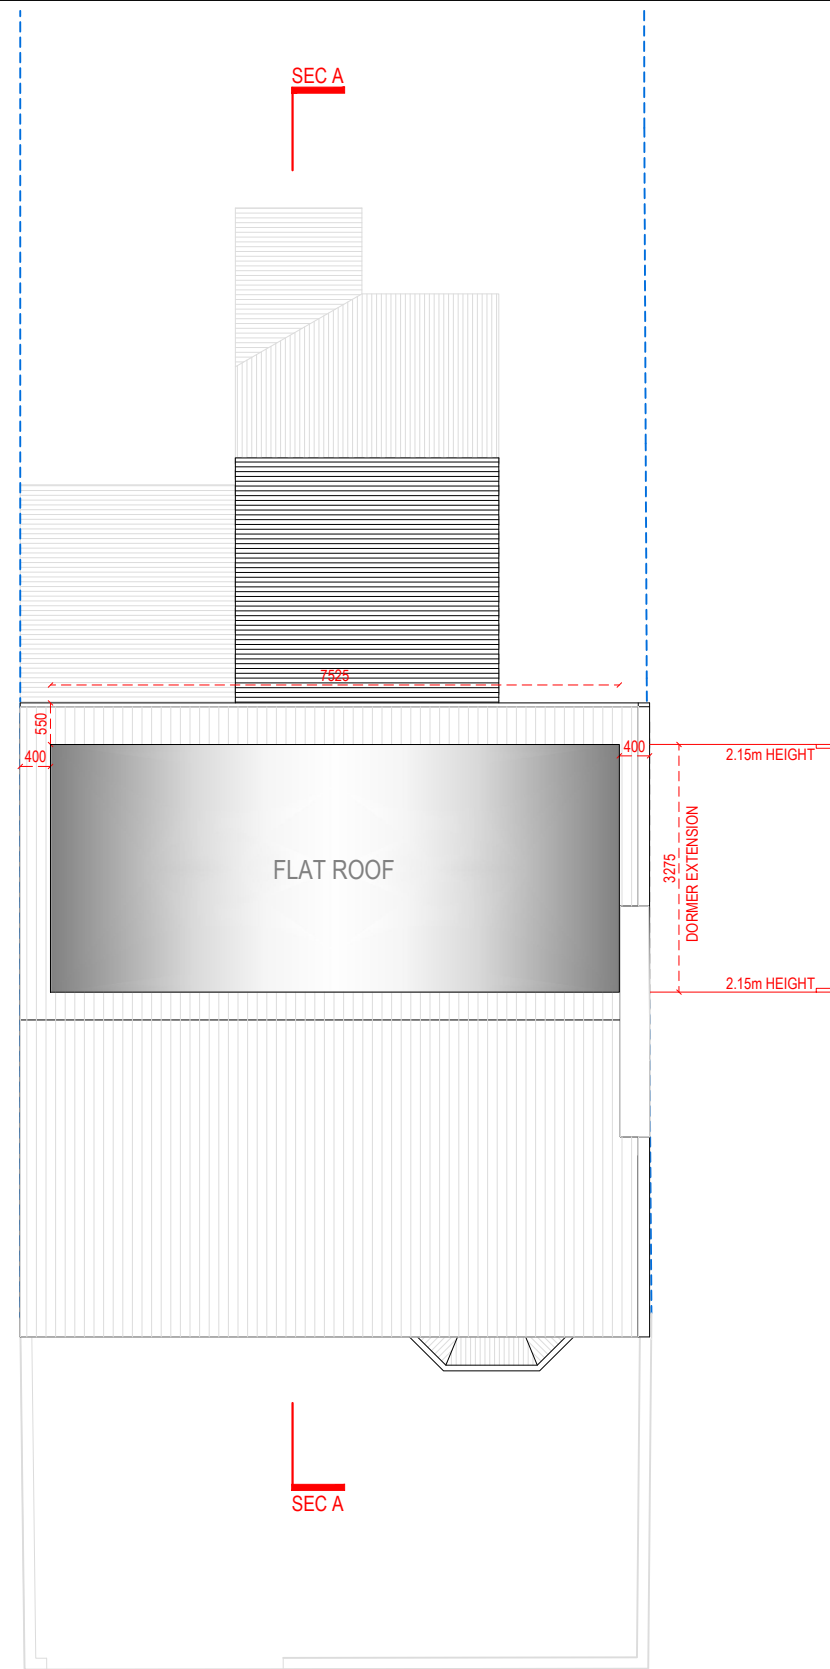

ROOF PLAN



Address - Unit 4, Grosvenor Way, London E5 9ND
Phone - 020 3781 8008
E-mail - office@redwoodsprojects.co.uk
Web - www.redwoodsprojects.co.uk


Any errors on Dimensions to be reported to the Architect prior to commencement of Works.
Dimensions and areas are based on survey information.
This drawing is copyright © Redwoods Projects.
All dimensions to be checked on site Prior work.

REFERENCE: 1 COLLESS ROAD, LONDON N15 4NR, UK

TITLE: PROPOSED DRAWINGS
FLOOR PLANS & ROOF PLAN

PROJECT No 2039 DATE: 13-03-2024

SHEET No P 02

 


0 1 2 5m scale 1:100 @A3




NOTES:

DRAWN BY MCDC


EDITED BY

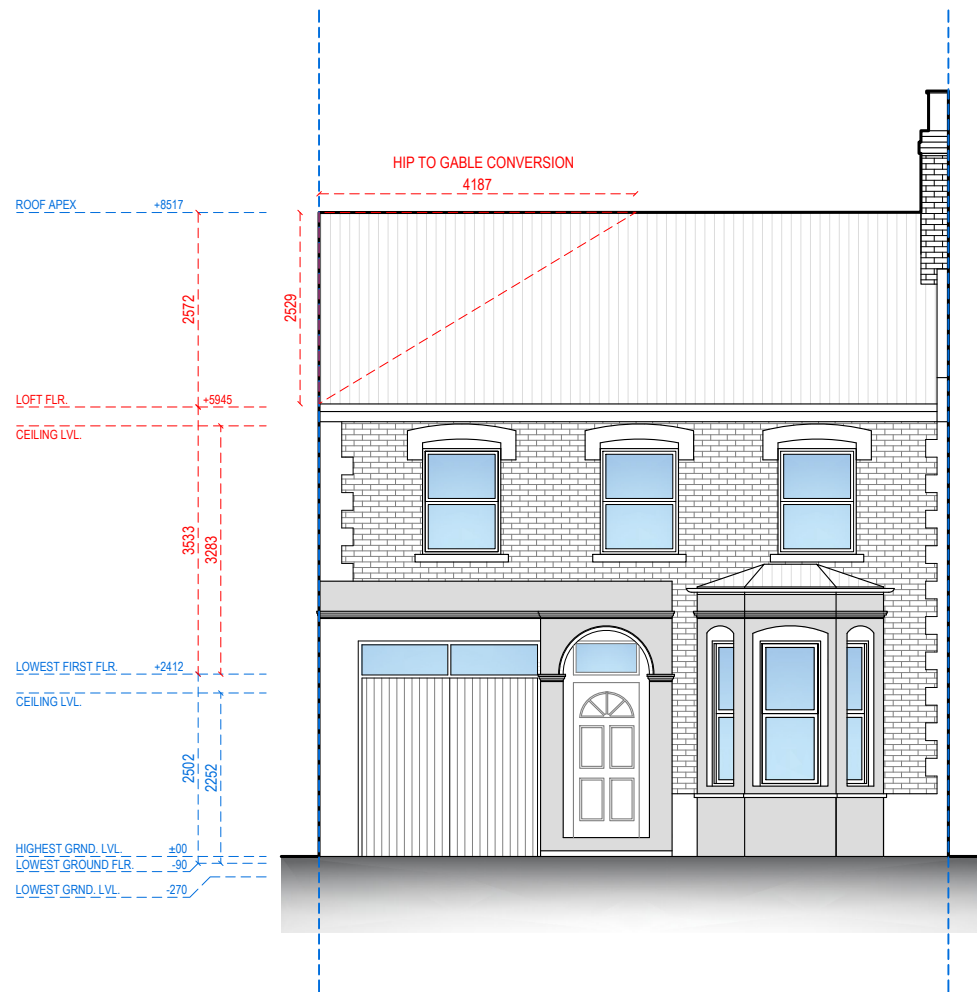


FRONT ELEVATION

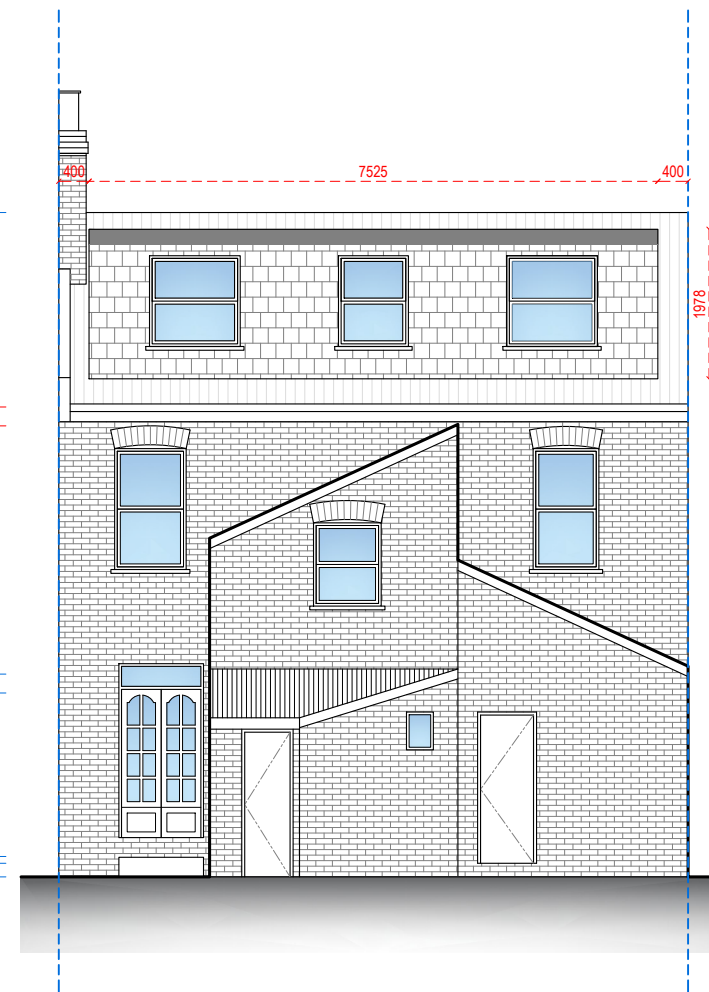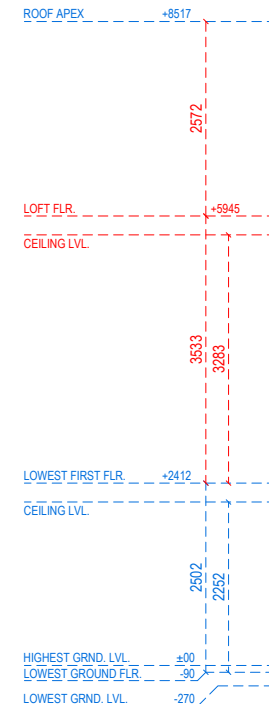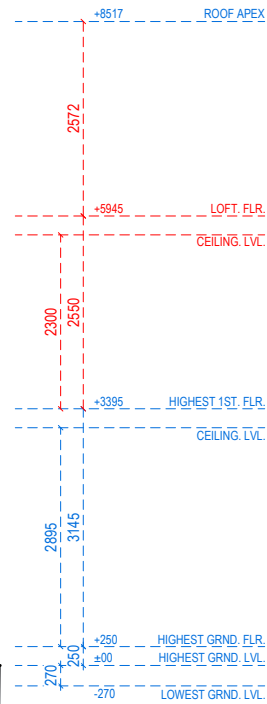

REAR ELEVATION

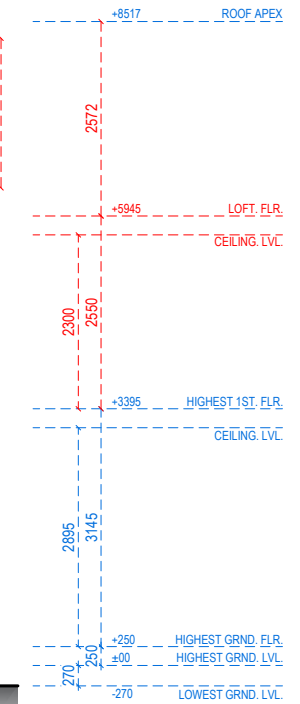

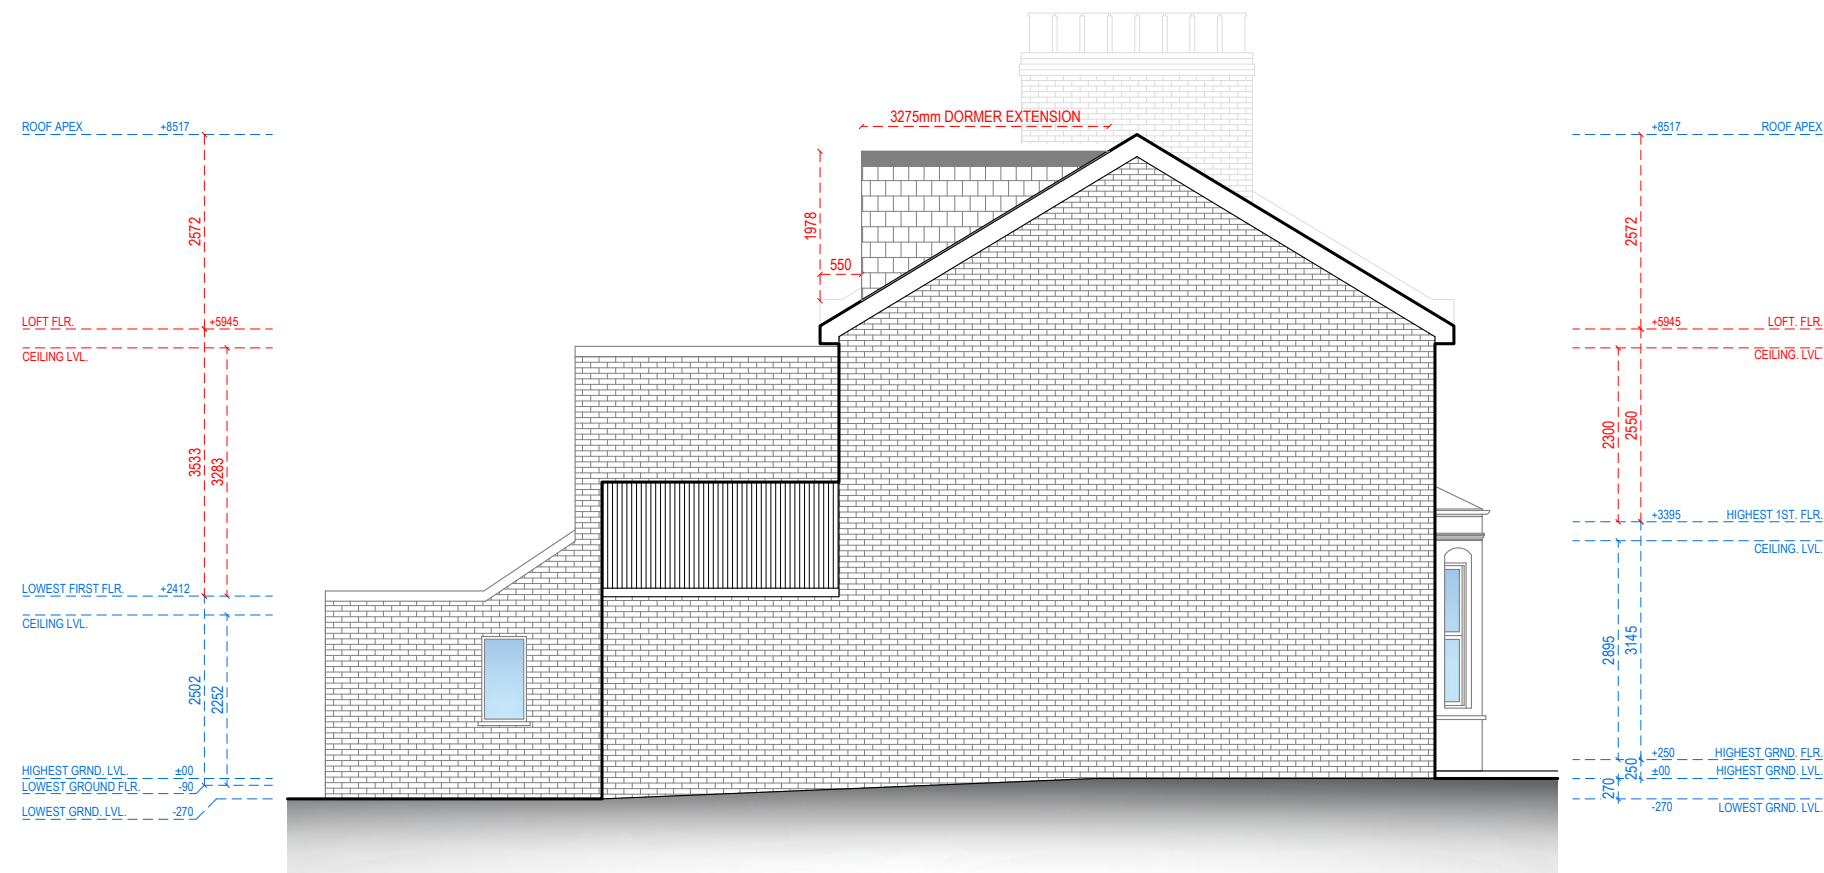

LEFT SIDE ELEVATION



Address - Unit 4, Grosvenor Way, London E5 9ND
Phone - 020 3781 8008
E-mail - office@redwoodsprojects.co.uk
Web - www.redwoodsprojects.co.uk

Any errors on Dimensions to be reported to the Architect prior to commencement of Works.
Dimensions and areas are based on survey information.
This drawing is copyright © Redwoods Projects.
All dimensions to be checked on site Prior work.

REFERENCE: 1 COLLESS ROAD, LONDON N15 4NR, UK

TITLE: PROPOSED DRAWINGS
ELEVATION

PROJECT No 2039 DATE: 13-03-2024


SHEET No P 04

0 1 2 5m scale 1:100 @A3

NOTES:

DRAWN BY MCDC

EDITED BY

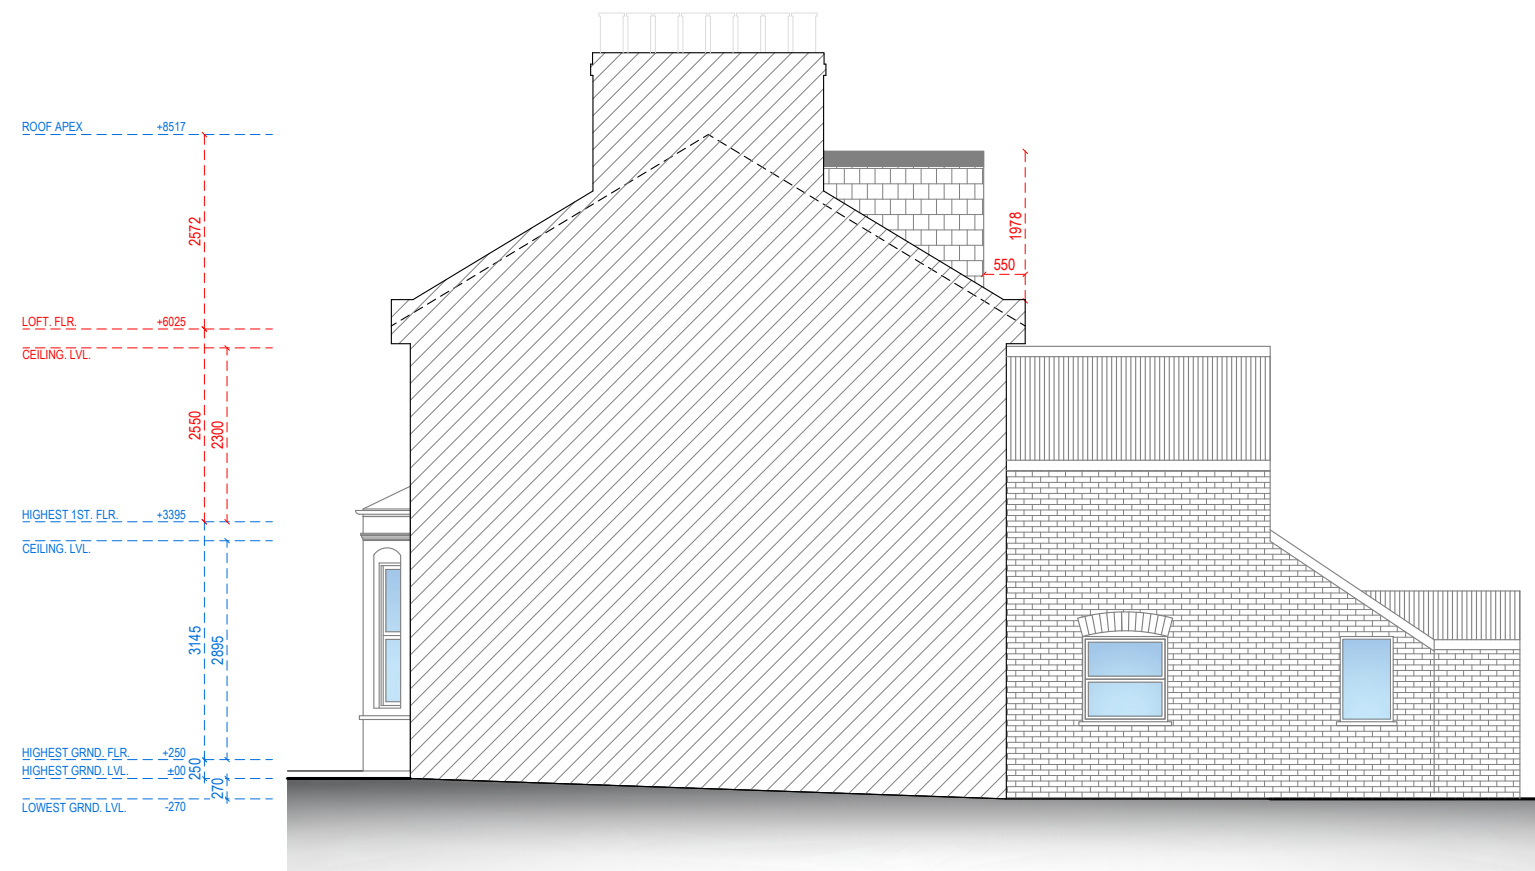

RIGHT SIDE ELEVATION



Address - Unit 4, Grosvenor Way, London E5 9ND
Phone - 020 3781 8008
E-mail - office@redwoodsprojects.co.uk
Web - www.redwoodsprojects.co.uk

Any errors on Dimensions to be reported to the Architect prior to commencement of Works.
Dimensions and areas are based on survey information.
This drawing is copyright © Redwoods Projects.
All dimensions to be checked on site Prior work.

REFERENCE: 1 COLLESS ROAD, LONDON N15 4NR, UK

TITLE: PROPOSED DRAWINGS
ELEVATION

PROJECT No 2039 DATE: 13-03-2024


SHEET No P 05

0 1 2 5m scale 1:100 @A3

NOTES:

DRAWN BY MCDC

EDITED BY

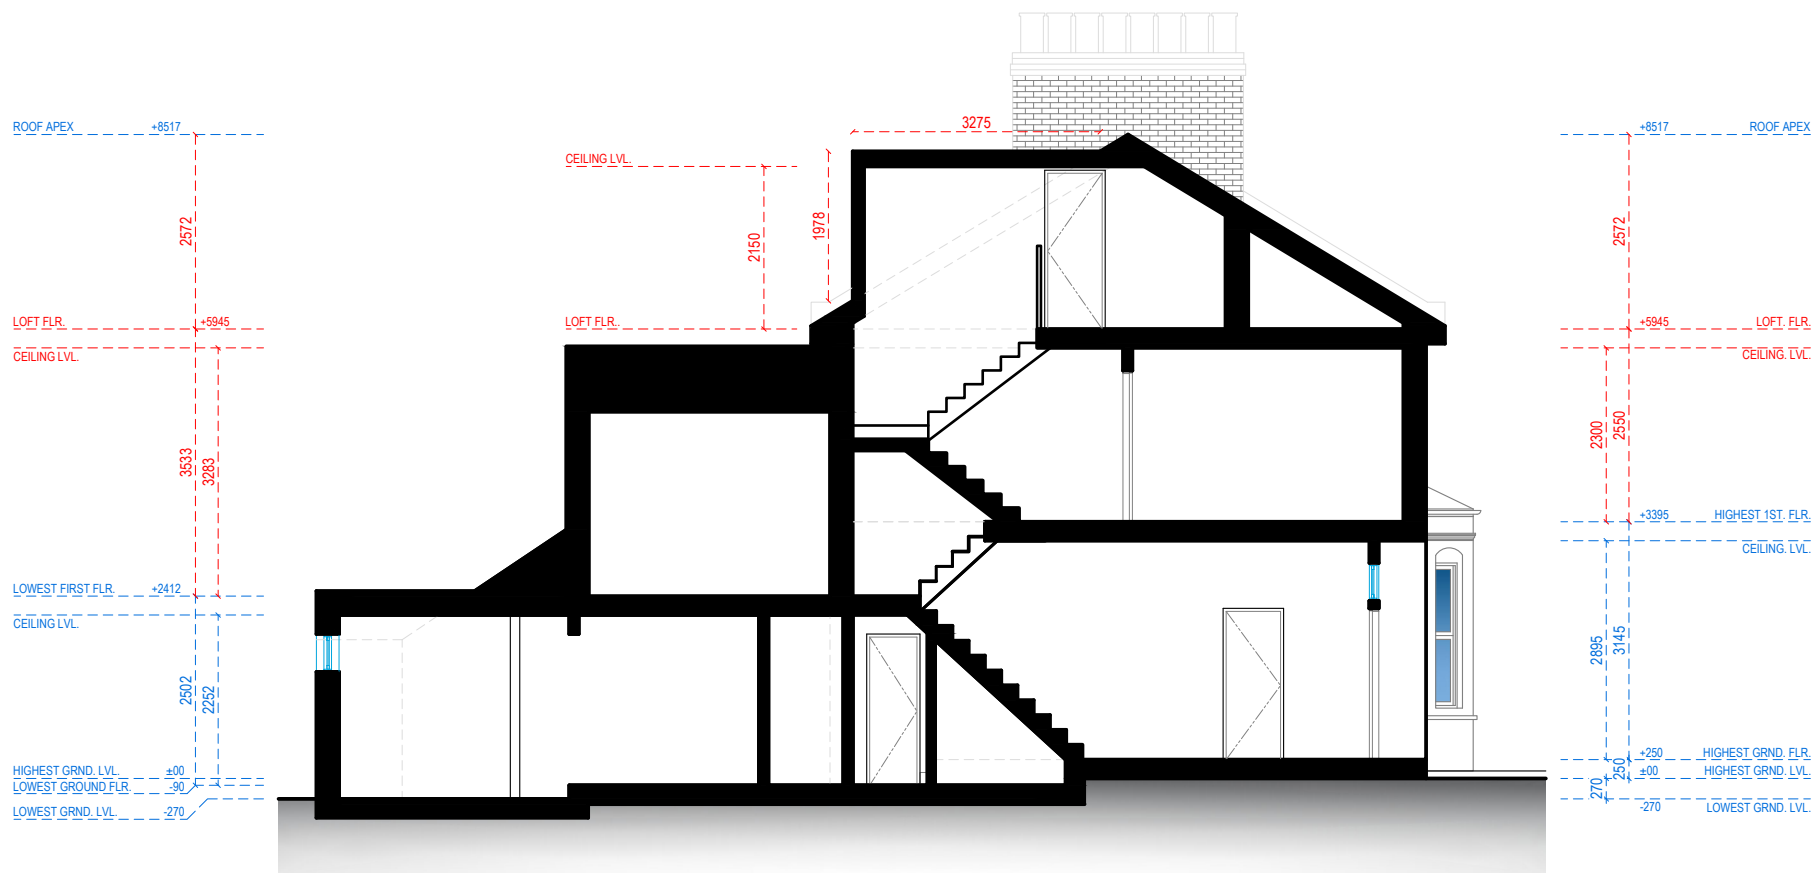

SECTION A-A

HIP TO GABLE ROOF

REAR DORMER

HIP ROOF TO GABLE ROOF CONVERSION

$$V = (L \times W \times H) / 6$$
$$V = (4.193 \text{ m} \times 2.529 \text{ m}) (8.325 \text{ m}) / 6$$
$$V = 14.71 \text{ m}^3$$

REAR DORMER CONVERSION

$$V = \frac{1}{2} (B \times H) L$$
$$V = (3.275 \text{ m} \times 1.978 \text{ m}) (7.525 \text{ m}) / 2$$
$$V = 24.37 \text{ m}^3$$

GRAND TOTAL = V1+V2
Gt =24.37 cu.m+14.71

GRAND TOTAL = 39.08 cu.m



Address - Unit 4, Grosvenor Way, London E5 9ND
Phone - 020 3781 8008
E-mail - office@redwoodsprojects.co.uk
Web - www.redwoodsprojects.co.uk
Any errors on Dimensions to be reported to the Architect prior to commencement of Works.
Dimensions and areas are based on survey information.
This drawing is copyright © Redwoods Projects.
All dimensions to be checked on site Prior work.

REFERENCE: 1 COLLESS ROAD, LONDON N15 4NR, UK

TITLE: PROPOSED DRAWINGS
SECTION

PROJECT No 2039 DATE: 13-03-2024

SHEET No **P 06**

0 1 2 5m scale 1:100 @A3

NOTES:

DRAWN BY MCDC

EDITED BY