
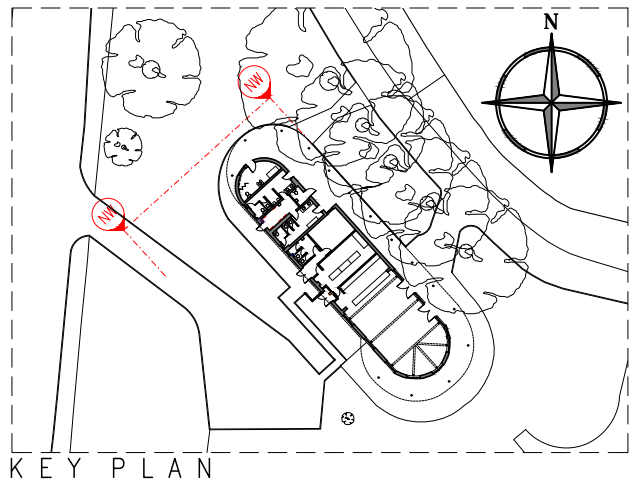
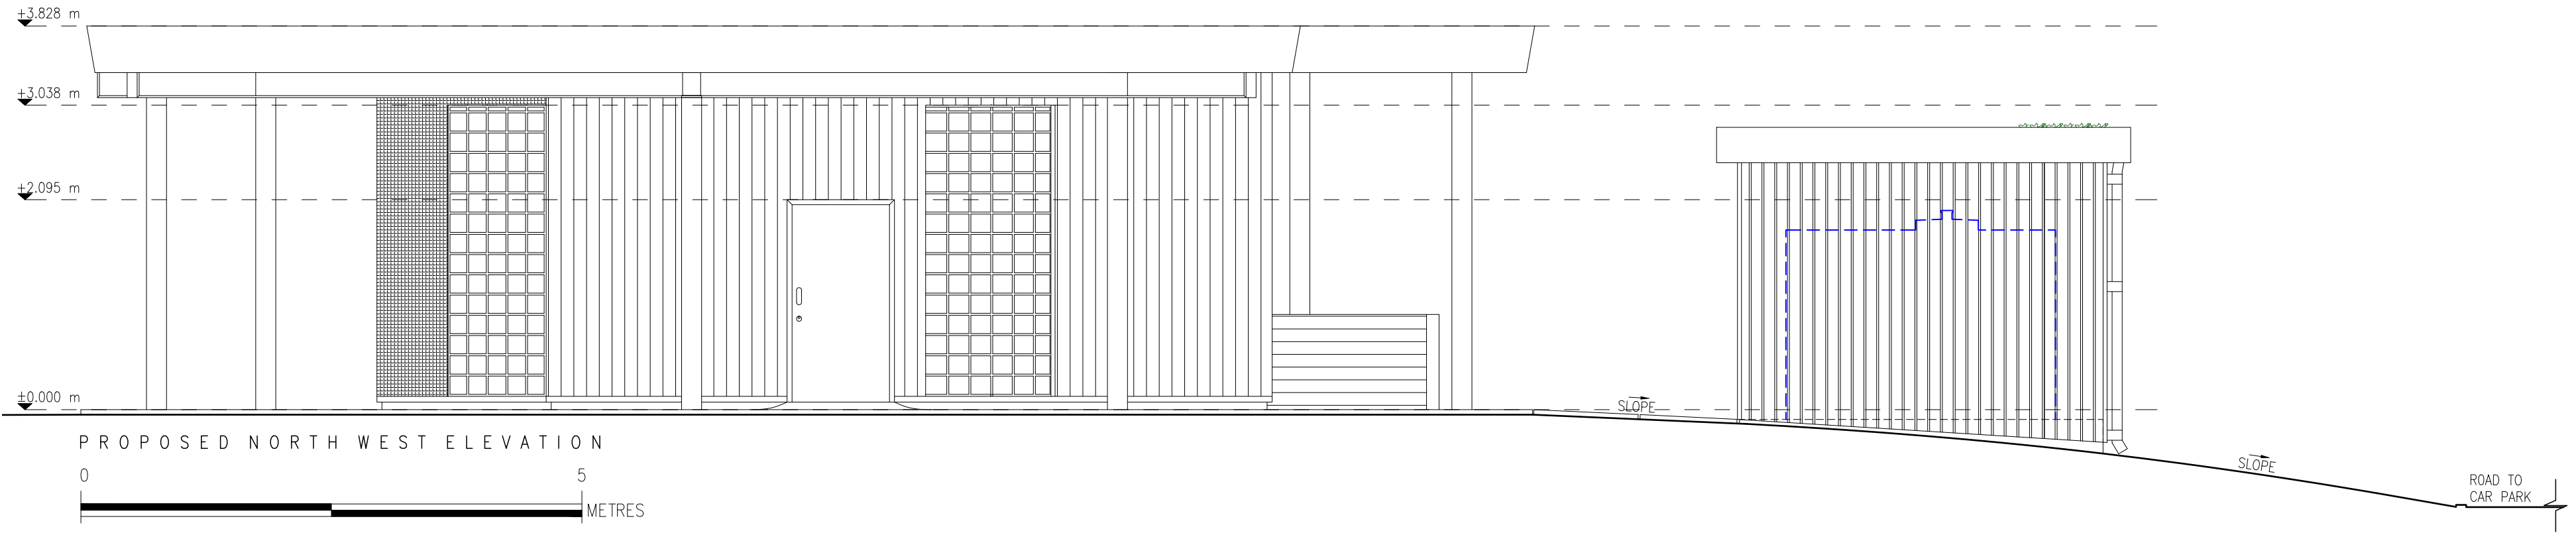


NOTES

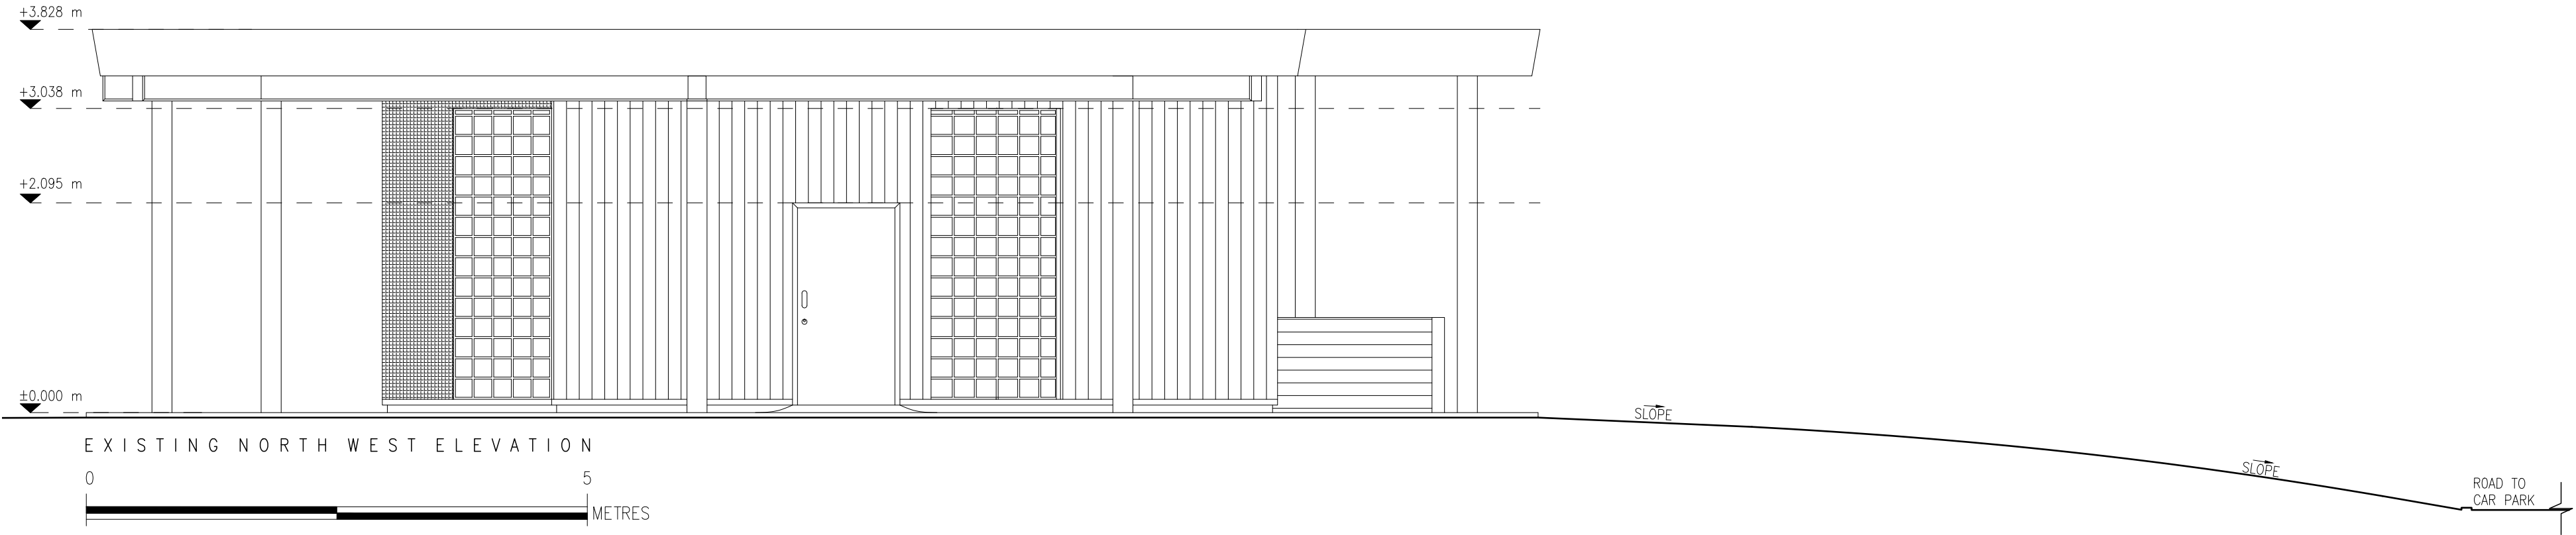

A	11.03.24	ISSUED FOR PERMITTED DEVELOP.	IS
REV.	DATE	PURPOSE	DRAWN
CLIENT LONDON BOROUGH OF HARINGEY			
PROJECT FINSBURY PARK CAFE			
TITLE EXISTING & PROPOSED NORTH WEST ELEVATION			
REVISION	DWG No.	SKK4194/109	SCALE
A	DATE	MAR '24	1:50 @ A2
	DRAWN	IS	CHECKED
			APF
SKK DESIGN			
INTERIOR, ARCHITECTURAL & RETAIL DESIGN			
The Mill Stortford Road Hatfield Heath CM22 7DL			
Tel: 01279 873010 www.senkenken.com			