
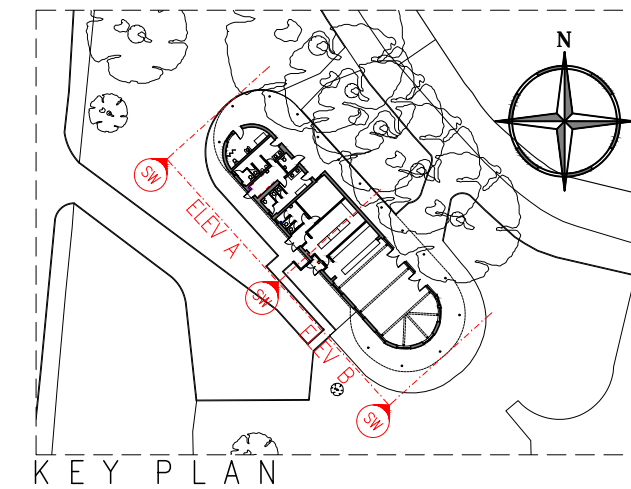
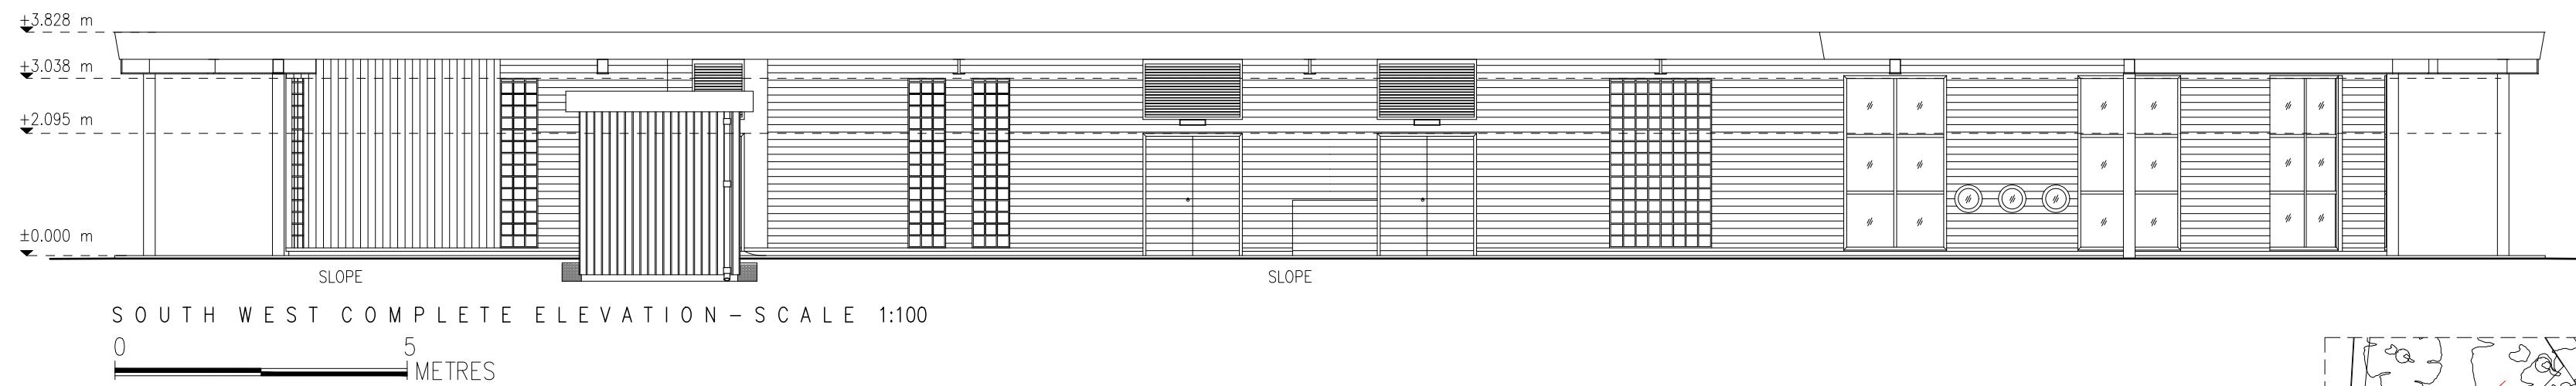
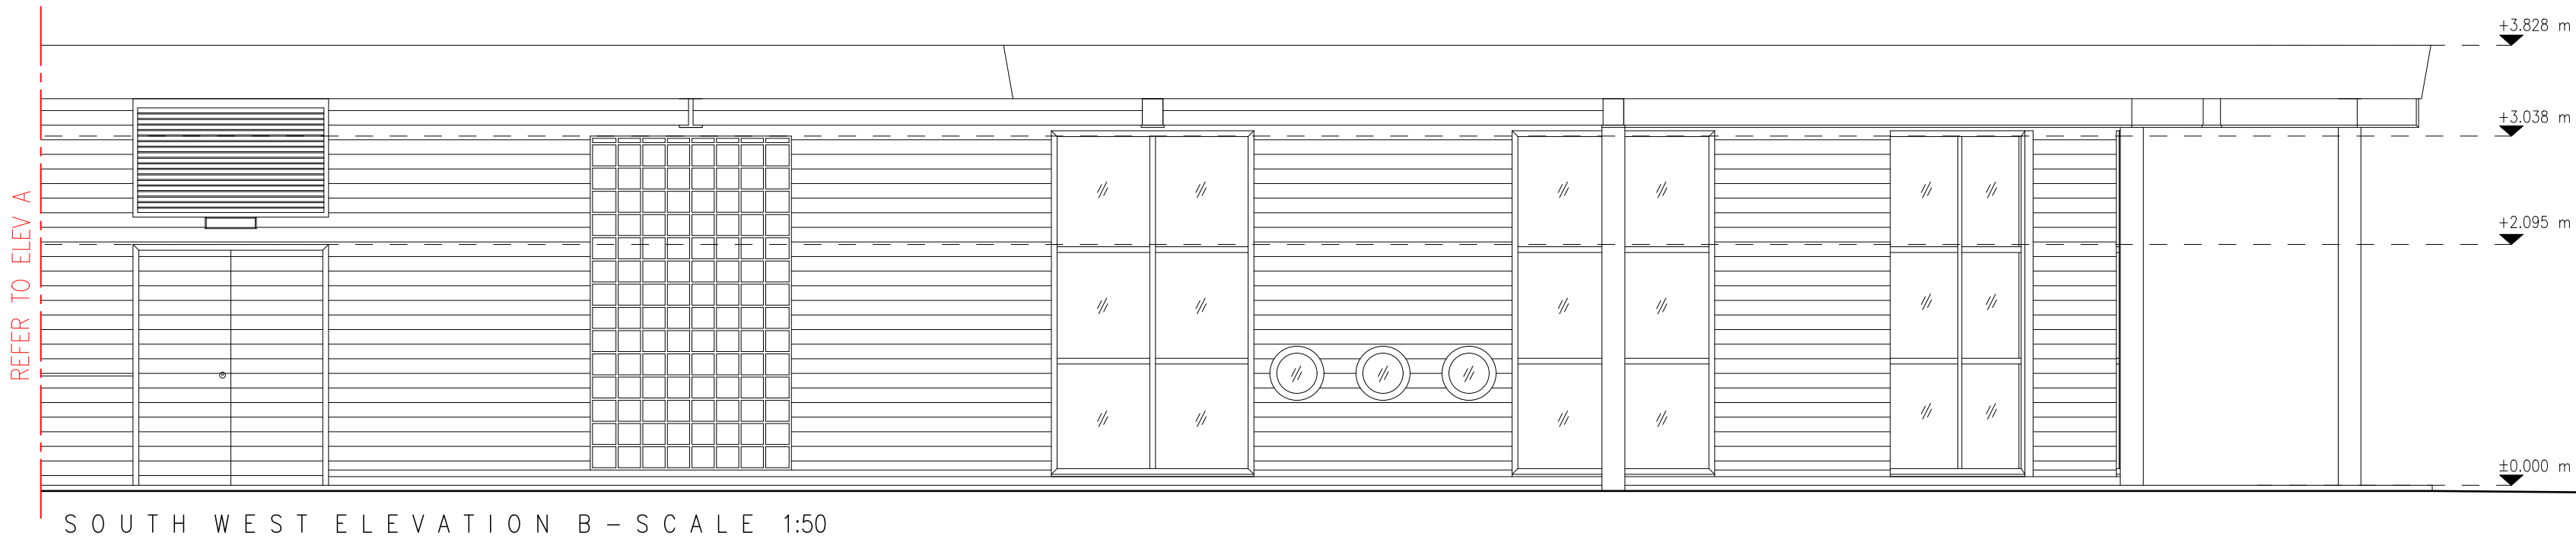


NOTES

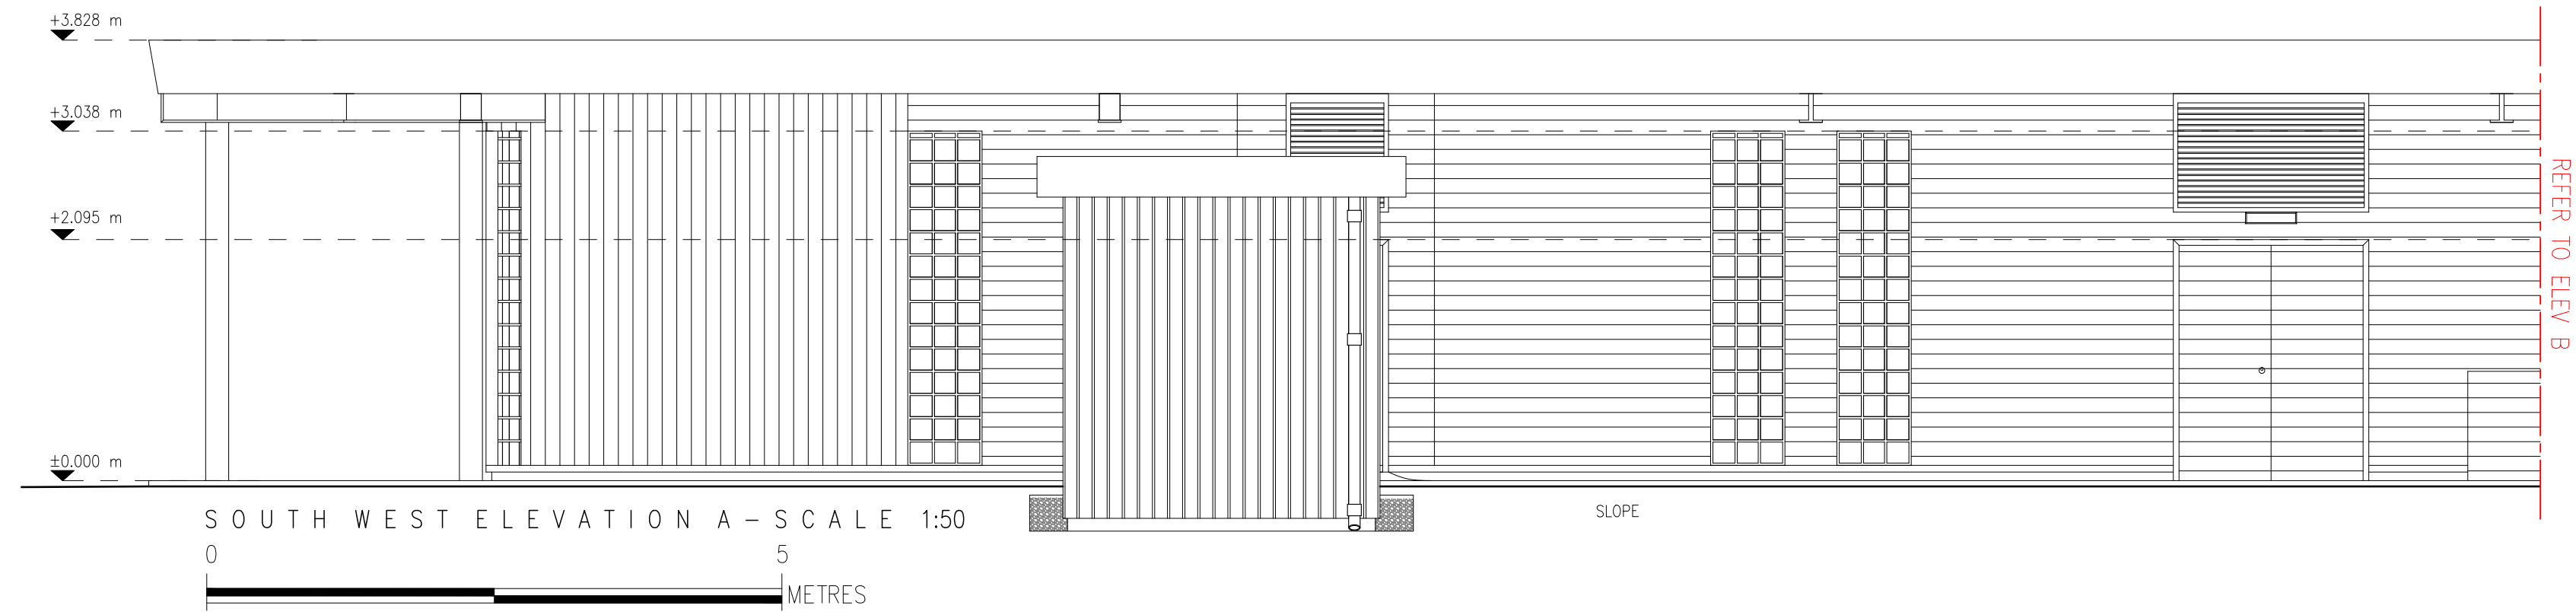

|                                     |          |                               |       |
|-------------------------------------|----------|-------------------------------|-------|
| A                                   | 11.03.24 | ISSUED FOR PERMITTED DEVELOP. | IS    |
| REV.                                | DATE     | PURPOSE                       | DRAWN |
| CLIENT LONDON BOROUGH OF HARINGEY   |          |                               |       |
| PROJECT FINSBURY PARK CAFE          |          |                               |       |
| TITLE PROPOSED SOUTH WEST ELEVATION |          |                               |       |

|          |         |             |       |            |
|----------|---------|-------------|-------|------------|
| REVISION | DWG No. | SKK4194/108 | SCALE | DRAWN @ A2 |
| A        | DATE    | MAR '24     | DRAWN | CHECKED    |
|          |         |             | IS    | APF        |

|                                         |  |
|-----------------------------------------|--|
| SKK DESIGN                              |  |
| INTERIOR, ARCHITECTURAL & RETAIL DESIGN |  |

|                                                          |  |
|----------------------------------------------------------|--|
| The Mill<br>Stortford Road<br>Hatfield Heath<br>CM22 7DL |  |
| Tel: 01279 873010<br>www.senkenken.com                   |  |