
 


Site Plan

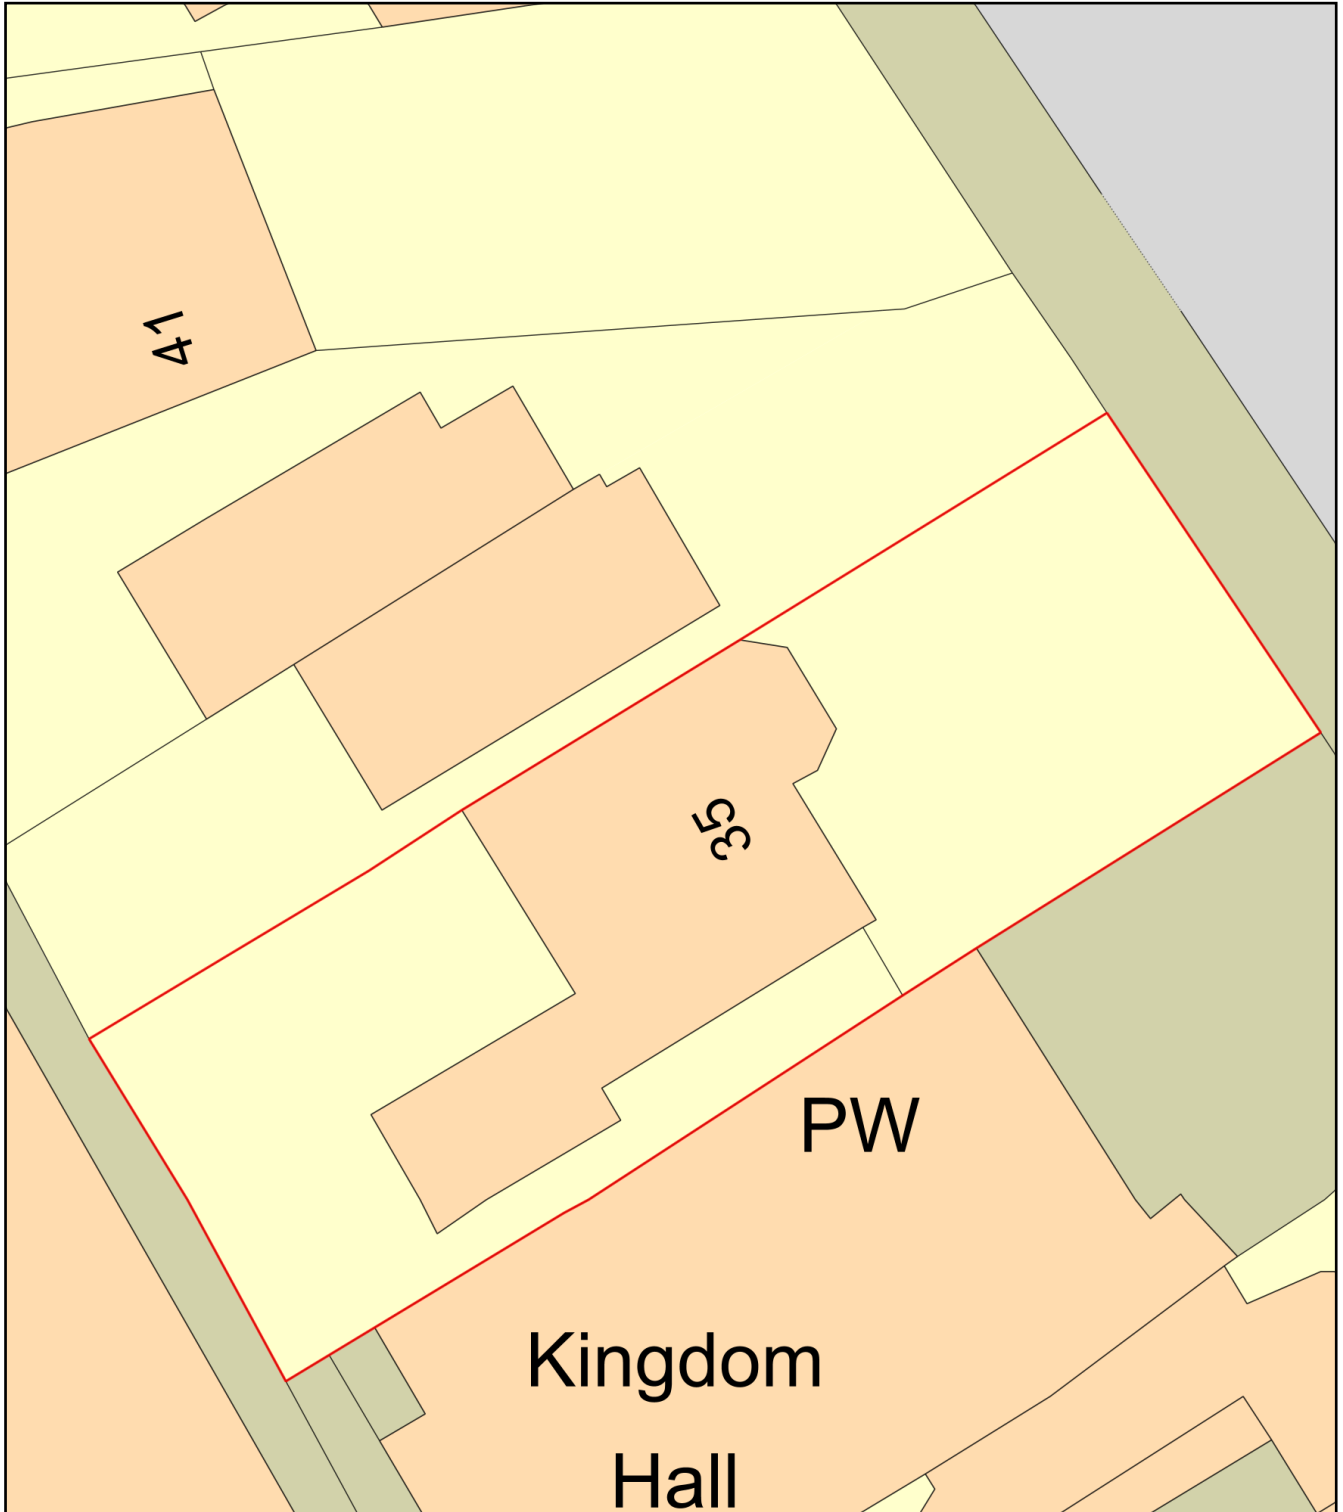

Plan Produced for: Dr. Genevieve Solomou

Date Produced: 18 Mar 2024

Plan Reference Number: TQRQM24078174213215

Scale: 1:200 @ A4