



1. All dimensions to be checked on site before fabrication,
2. Contractor to refer to engineers drawings before proceeding with works.
3. All drawings and designs are covered by design right (intellectual property), and may not be distributed, copied or issued without written permission by the Architect.
4. All design concepts are the sole property of the Architect and no adaptations, reproductions or copies may be made without written permission of the Architect.
5. These drawings are subject to any variation required or recommendation by any statutory authority, or for the better carrying out of the works.
6. Samples to be provided by contractor for XUL Architecture's approval.
7. All finishes to XUL Architecture's satisfaction.
8. All drawings to be approved by XUL Architecture prior to construction.

Project Address
Flat 45, High Sheldon, Sheldon Ave, N6


Scale 1:100@A3	Dwg. No. PA-01
Rev. Date 18.03.24	Rev. P-02
Drawn AK	Project Number 22096
Checked RH	Issue For: PLANNING

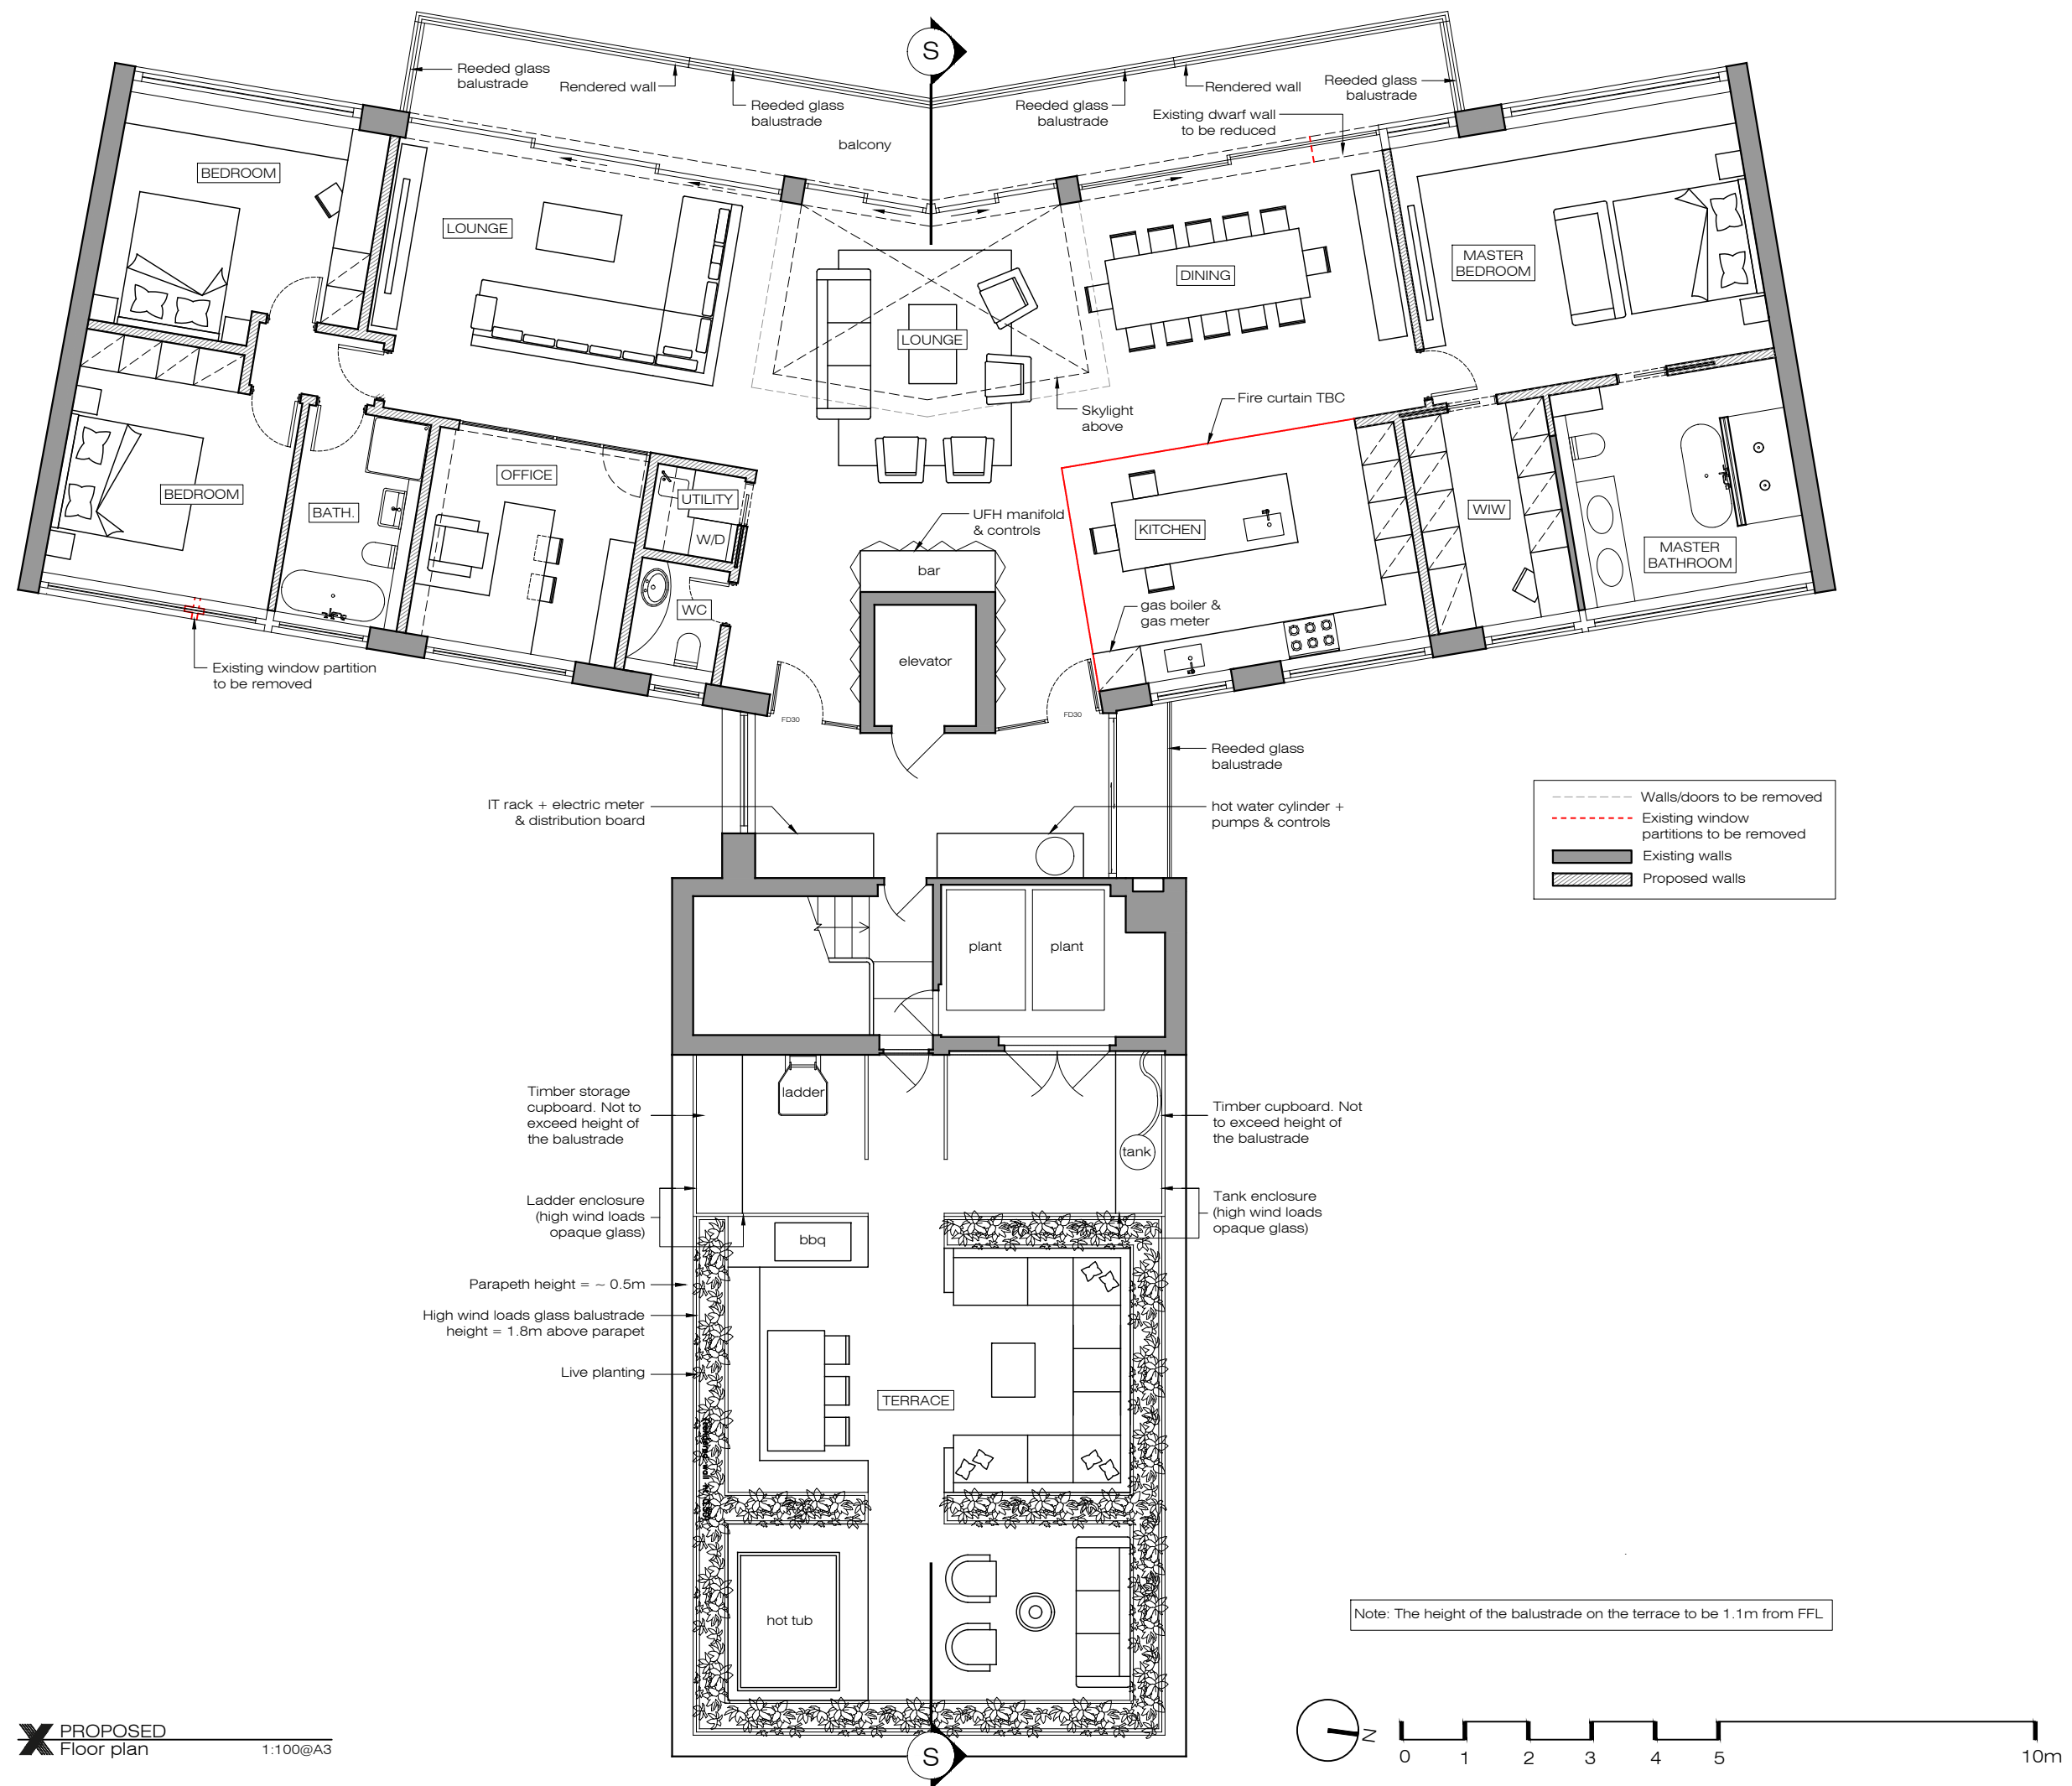

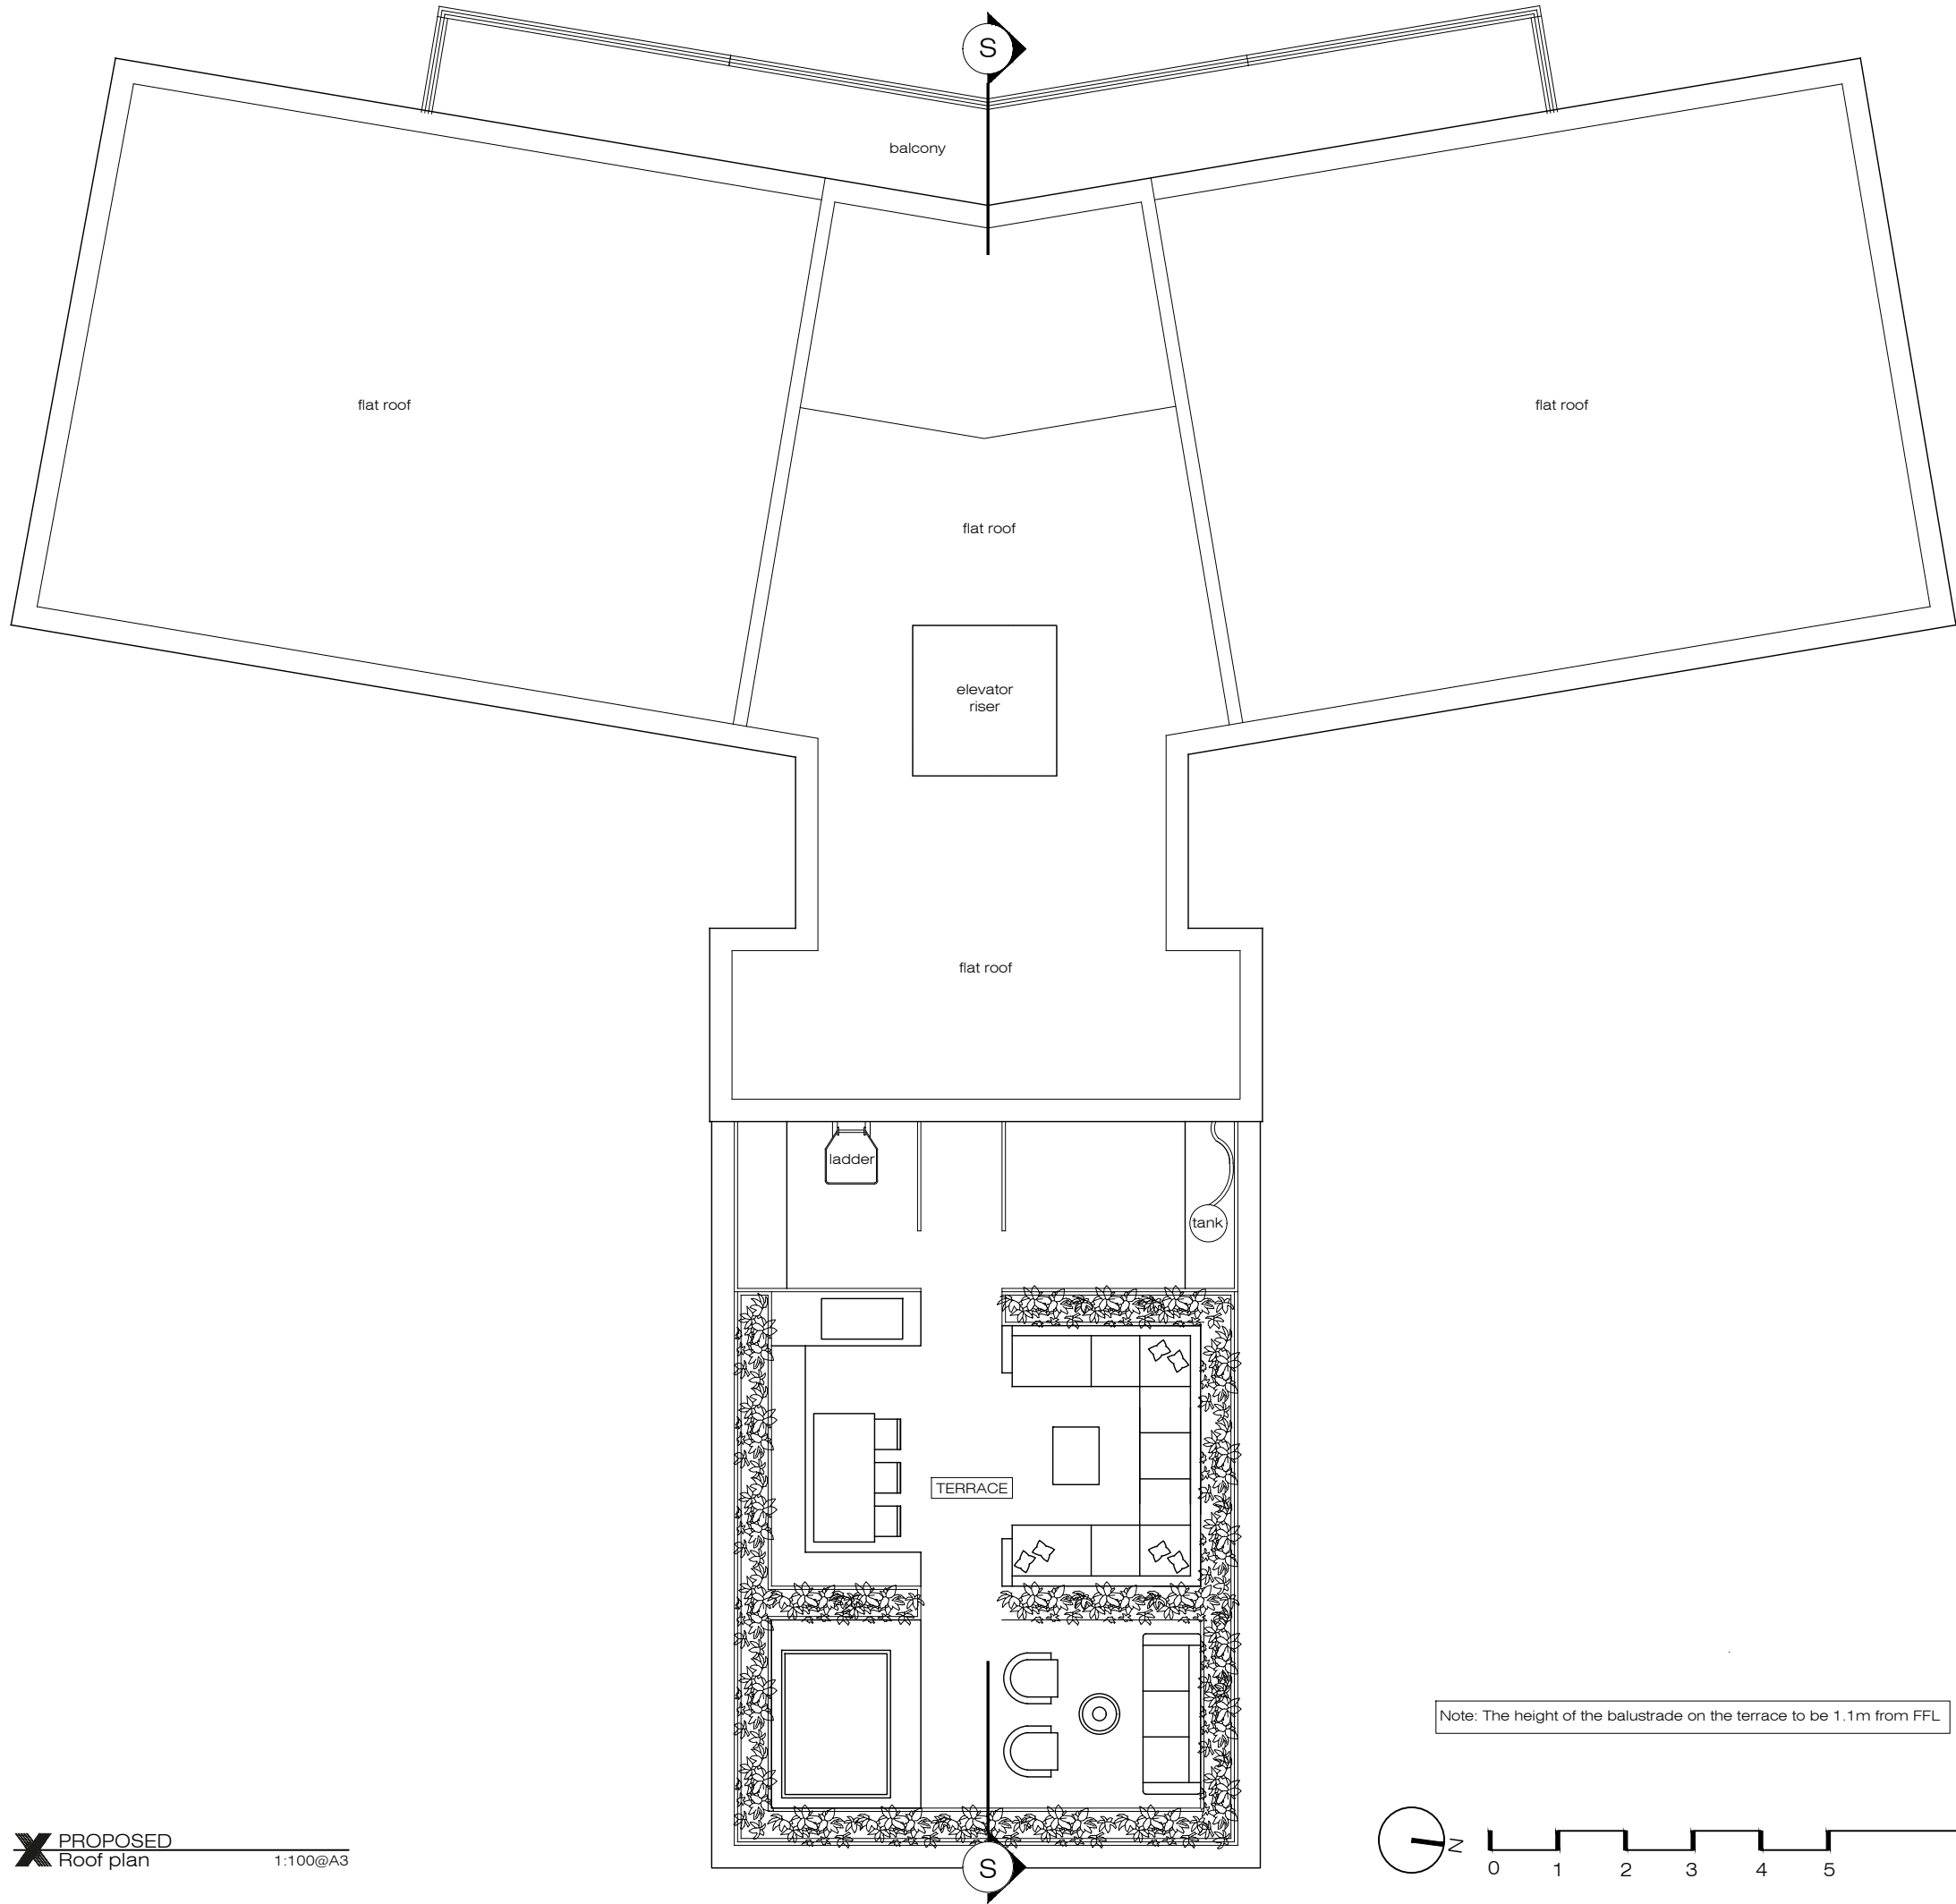

X PROPOSED
Roof plan
1:100@A3

Note: The height of the balustrade on the terrace to be 1.1m from FFL

 

- PLEASE NOTE:
1. All dimensions to be checked on site before fabrication,
 2. Contractor to refer to engineers drawings before proceeding with works.
 3. All drawings and designs are covered by design right (intellectual property), and may not be distributed, copied or issued without written permission by the Architect.
 4. All design concepts are the sole property of the Architect and no adaptations, reproductions or copies may be made without written permission of the Architect.
 5. These drawings are subject to any variation required or recommendation by any statutory authority, or for the better carrying out of the works.
 6. Samples to be provided by contractor for XUL Architecture's approval.
 7. All finishes to XUL Architecture's satisfaction.
 8. All drawings to be approved by XUL Architecture prior to construction.


ADDITIONAL NOTE:

Issue key: Tender (T)
Information (I) Construction (C)
Planning (P) As Built (B)


Project Address
Flat 45, High Sheldon, Sheldon Ave, N6

PROPOSED
Roof plan


Scale 1:100@A3	Dwg. No. PA-02
Rev. Date 18.03.24	Rev. P-02
Drawn AK	Project Number 22096
Checked RH	Issue For: PLANNING

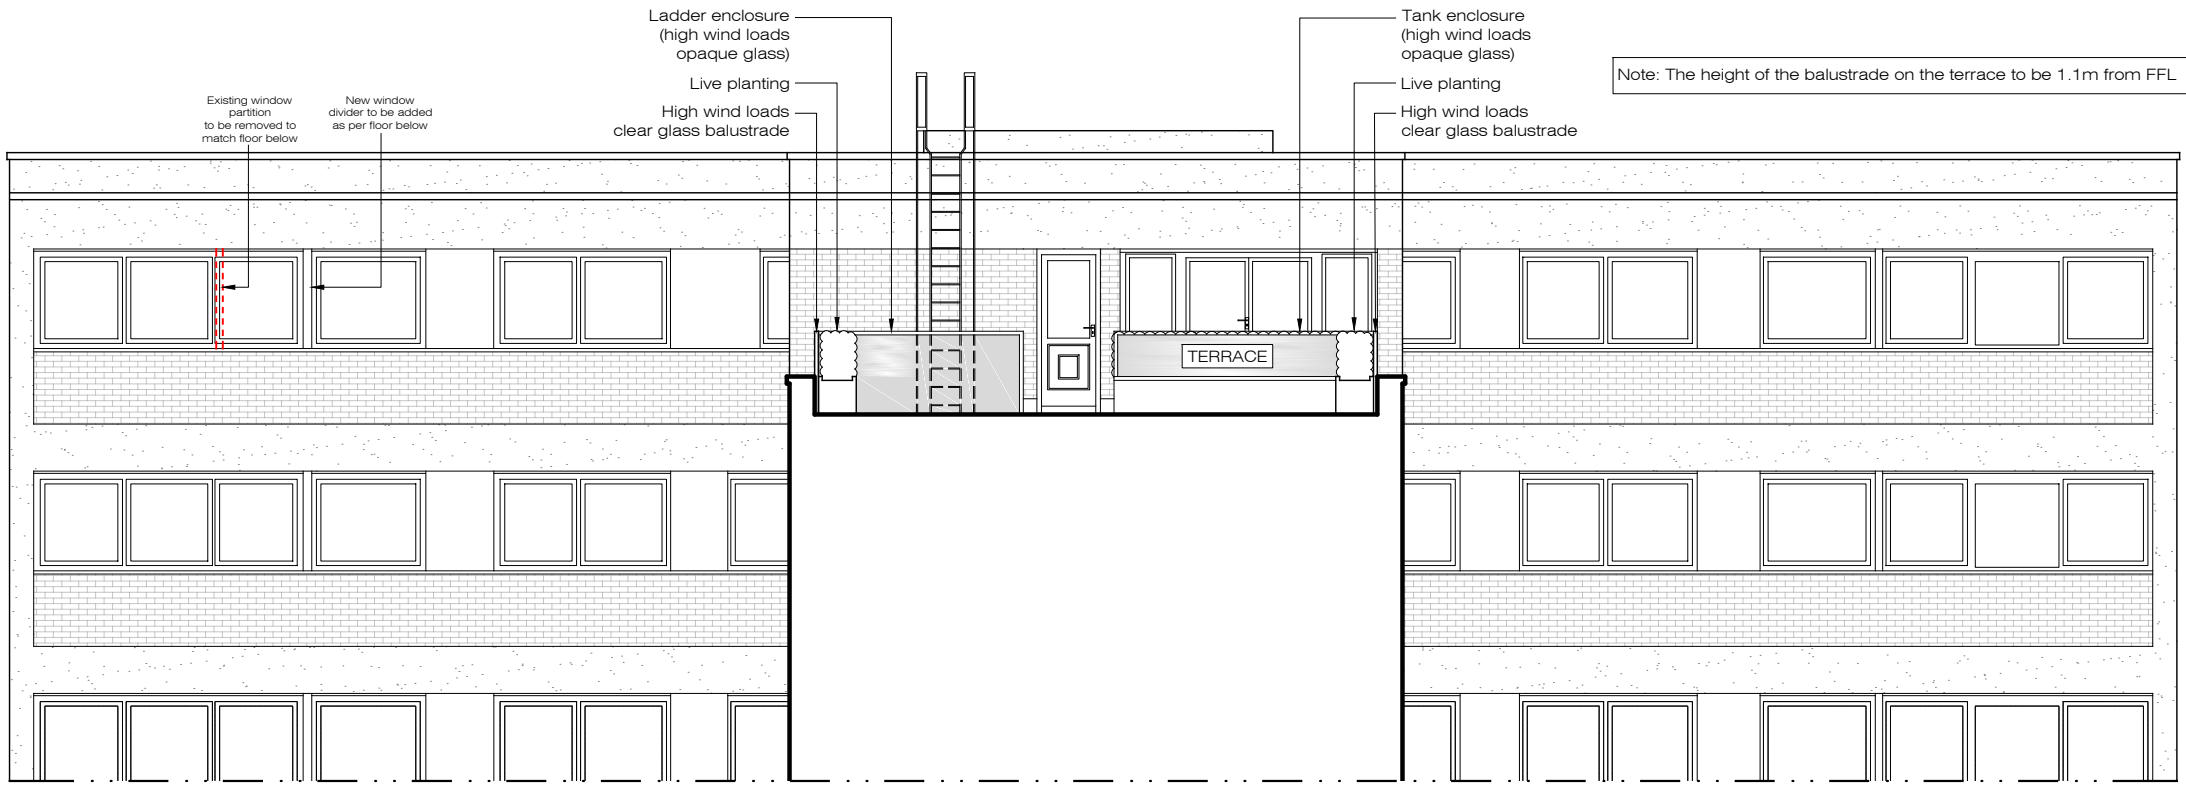


X PROPOSED
Front elevation 1:100@A3

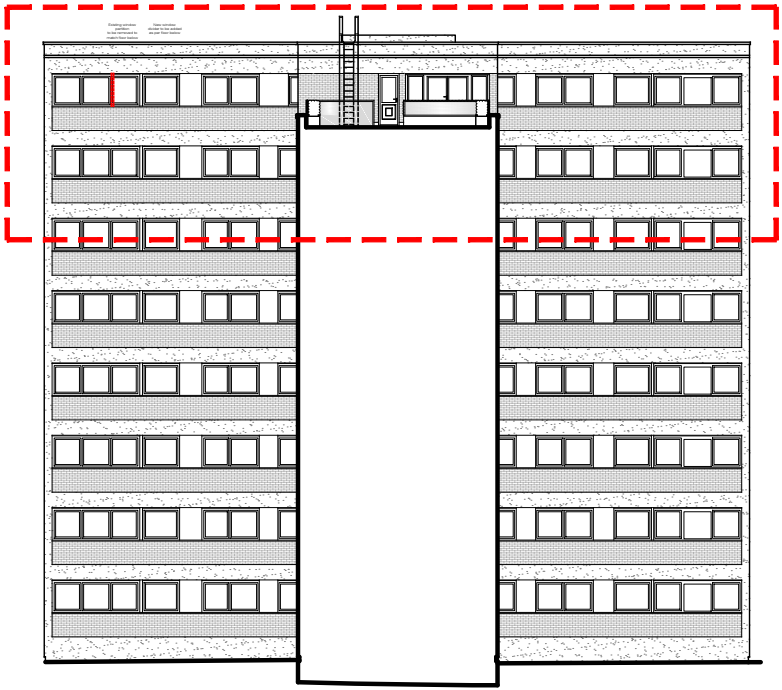


X PROPOSED
Key front elevation NTS

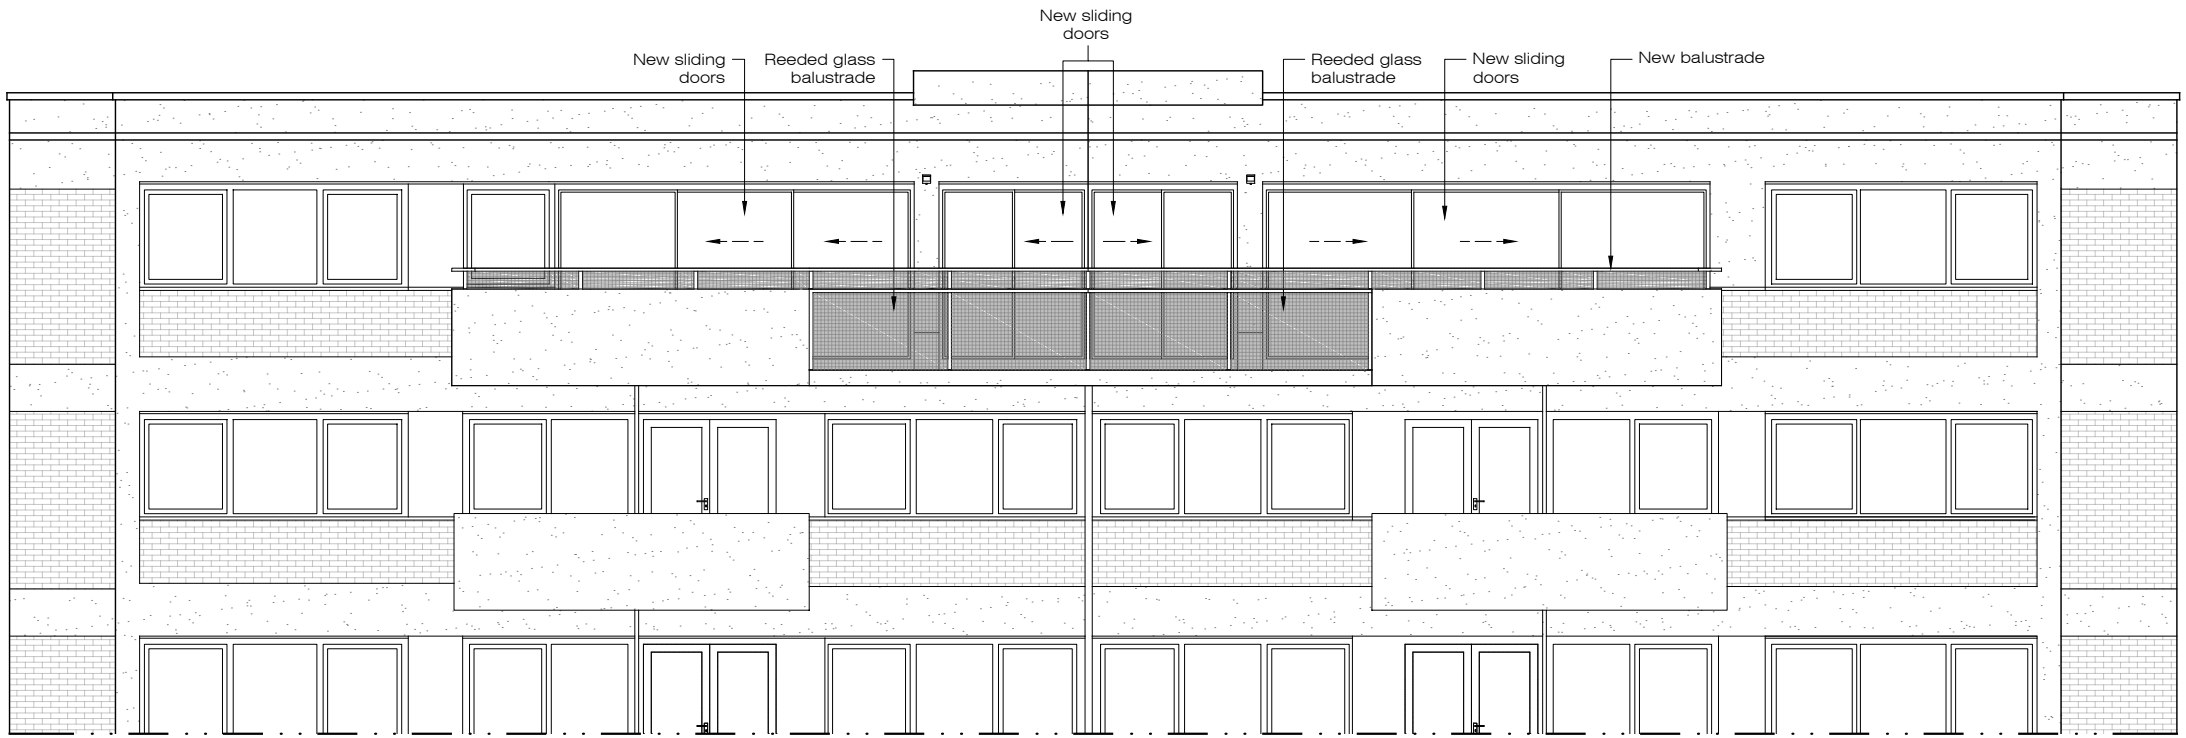

X PROPOSED
Rear elevation 1:100@A3

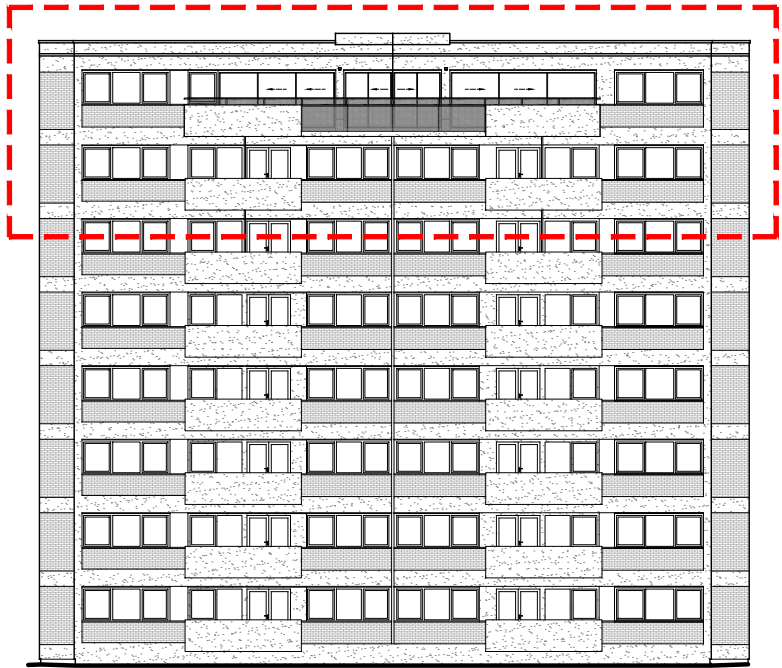

X PROPOSED
Key rear elevation NTS

 

XUL
ARCHITECTURE


Ground Floor Office
33 Belsize Lane
London NW3 5AS
Office: +44 (0) 207 431 9014
info@xularchitecture.co.uk
www.xularchitecture.co.uk

PLEASE NOTE:


1. All dimensions to be checked on site before fabrication,
2. Contractor to refer to engineers drawings before proceeding with works.
3. All drawings and designs are covered by design right (intellectual property), and may not be distributed, copied or issued without written permission by the Architect.
4. All design concepts are the sole property of the Architect and no adaptations, reproductions or copies may be made without written permission of the Architect.
5. These drawings are subject to any variation required or recommendation by any statutory authority, or for the better carrying out of the works.
6. Samples to be provided by contractor for XUL Architecture's approval.
7. All finishes to XUL Architecture's satisfaction.
8. All drawings to be approved by XUL Architecture prior to construction.

ADDITIONAL NOTE:


Issue key: Information (I) Planning (P) Tender (T) Construction (C) As Built (B)	Project Address Flat 45, High Sheldon, Sheldon Ave, N6		Issue For: PLANNING	
	Scale	1:100@A3	PROPOSED	
	Rev. Date	18.03.24	Elevations	
	Drawn	AK	Dwg. No.	PA-03 Rev. P-02
	Checked	RH	Project Number	22096

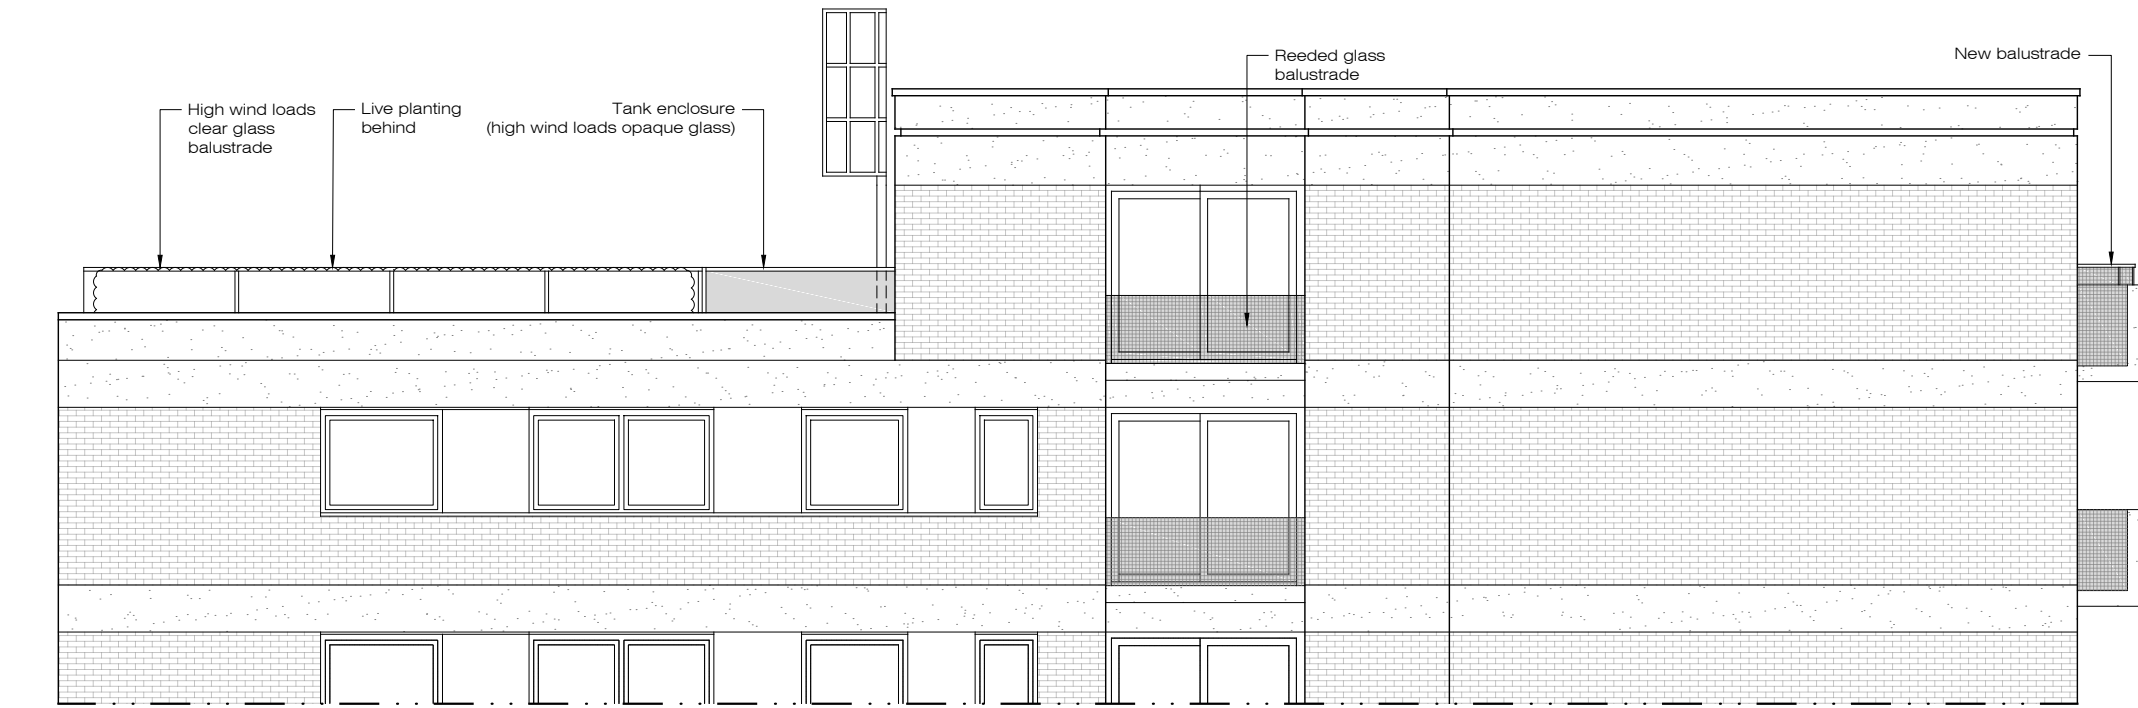


X PROPOSED
Side 1 elevation 1:100@A3

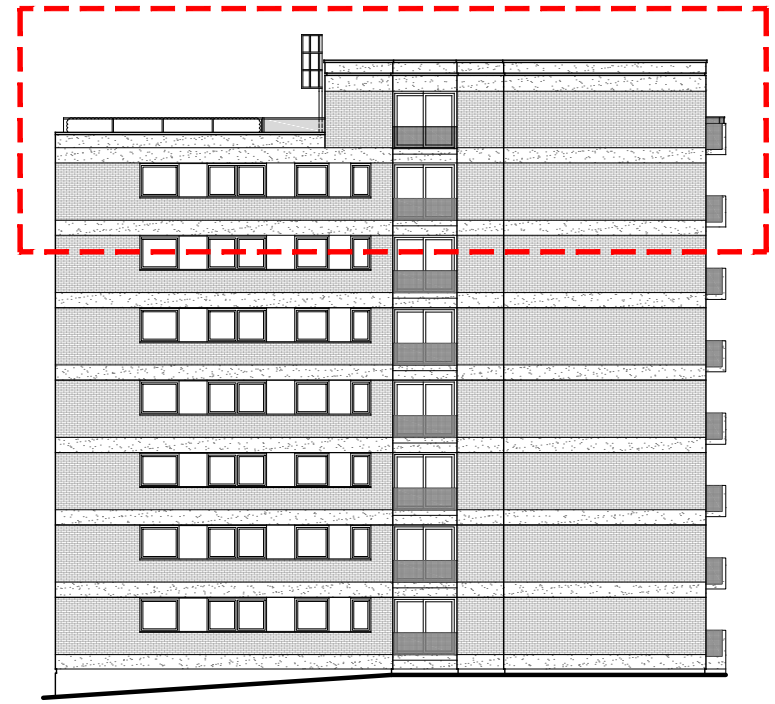

X PROPOSED
Key side 1 elevation NTS

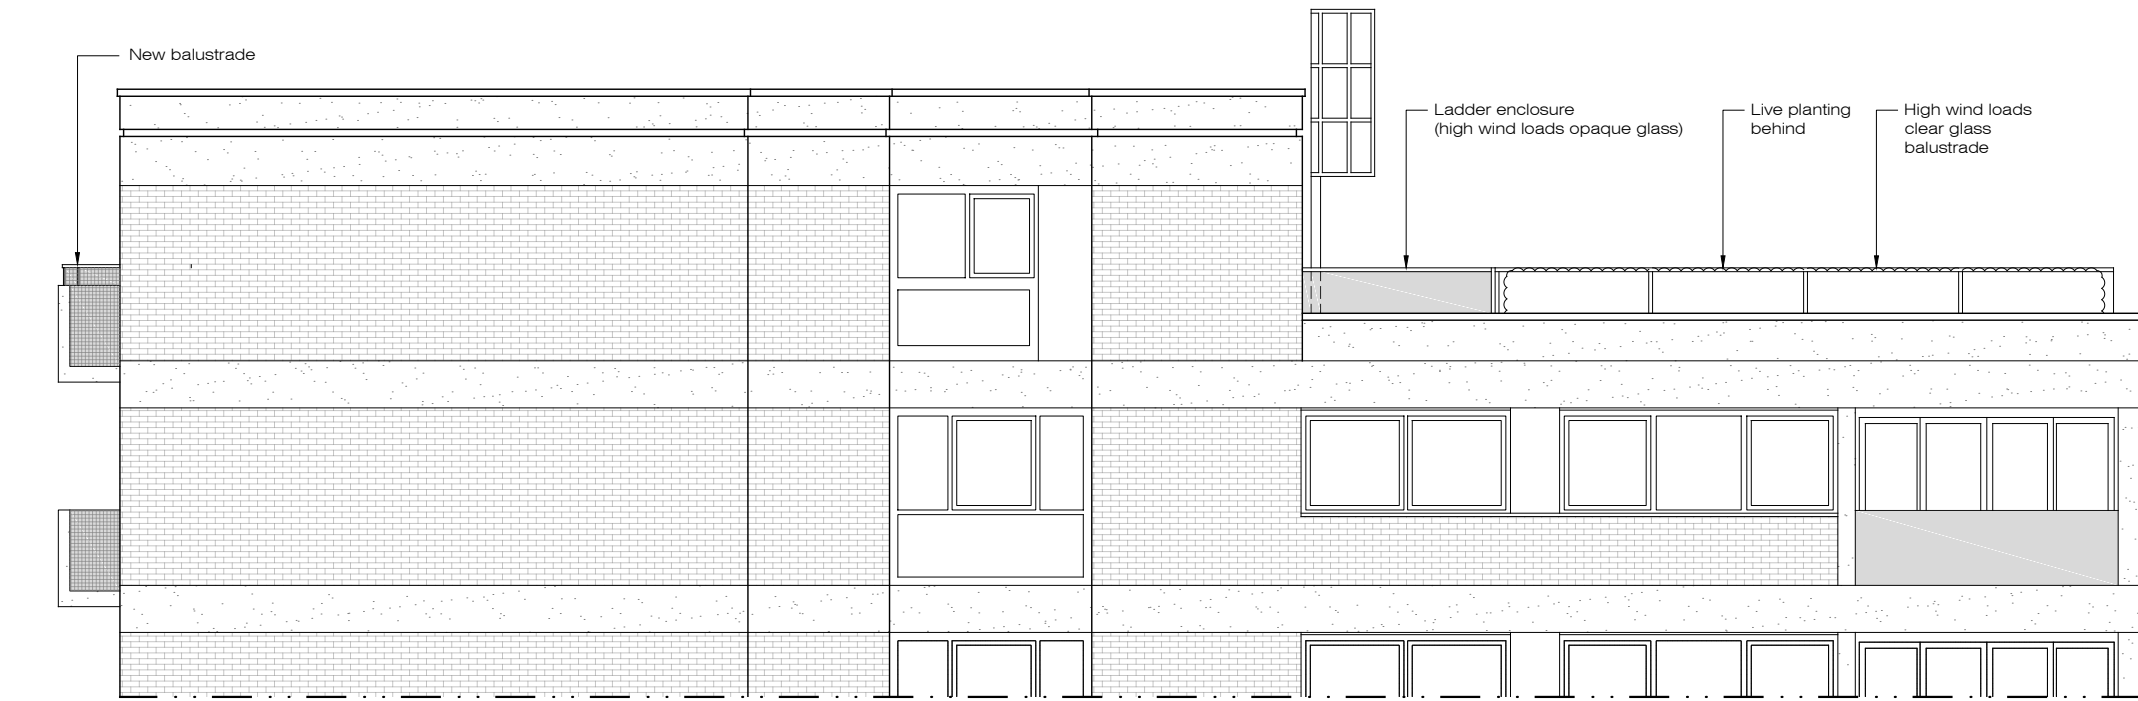


X PROPOSED
Side 2 elevation 1:100@A3

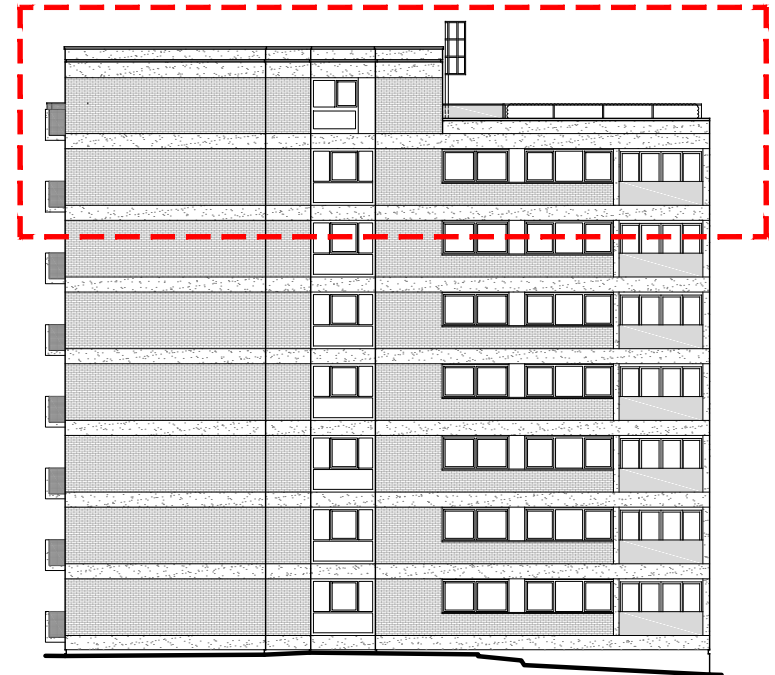

X PROPOSED
Key side 2 elevation NTS

Note: The height of the balustrade on the terrace to be 1.1m from FFL

 


Ground Floor Office
33 Belsize Lane
London NW3 5AS
Office: +44 (0) 207 431 9014
info@xularchitecture.co.uk
www.xularchitecture.co.uk

PLEASE NOTE:


- All dimensions to be checked on site before fabrication,
- Contractor to refer to engineers drawings before proceeding with works.
- All drawings and designs are covered by design right (intellectual property), and may not be distributed, copied or issued without written permission by the Architect.
- All design concepts are the sole property of the Architect and no adaptations, reproductions or copies may be made without written permission of the Architect.
- These drawings are subject to any variation required or recommendation by any statutory authority, or for the better carrying out of the works.
- Samples to be provided by contractor for XUL Architecture's approval.
- All finishes to XUL Architecture's satisfaction.
- All drawings to be approved by XUL Architecture prior to construction.

ADDITIONAL NOTE:


Issue key: Information (I) Planning (P) Tender (T) Construction (C) As Built (B)	Project Address Flat 45, High Sheldon, Sheldon Ave, N6		Issue For: PLANNING	
	Scale	1:100@A3	PROPOSED	
	Rev. Date	18.03.24	Elevations	
	Drawn	AK	Dwg. No.	PA-04 Rev. P-02
	Checked	RH	Project Number	22096

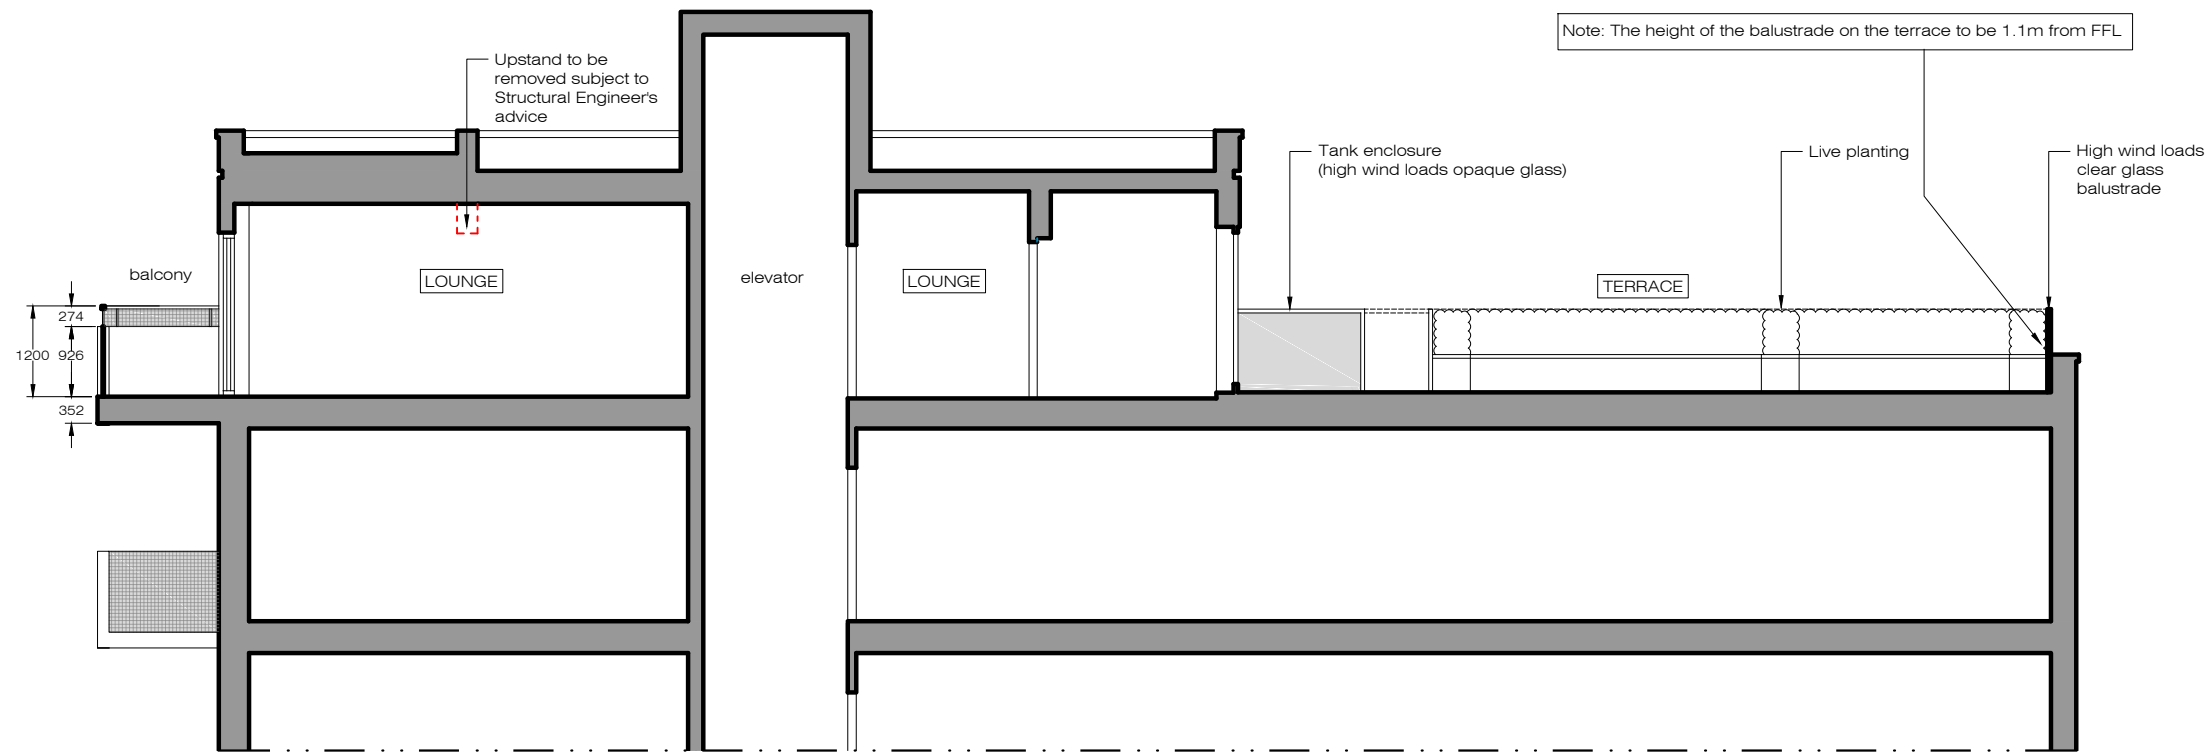

X PROPOSED
Section S-S 1:100@A3

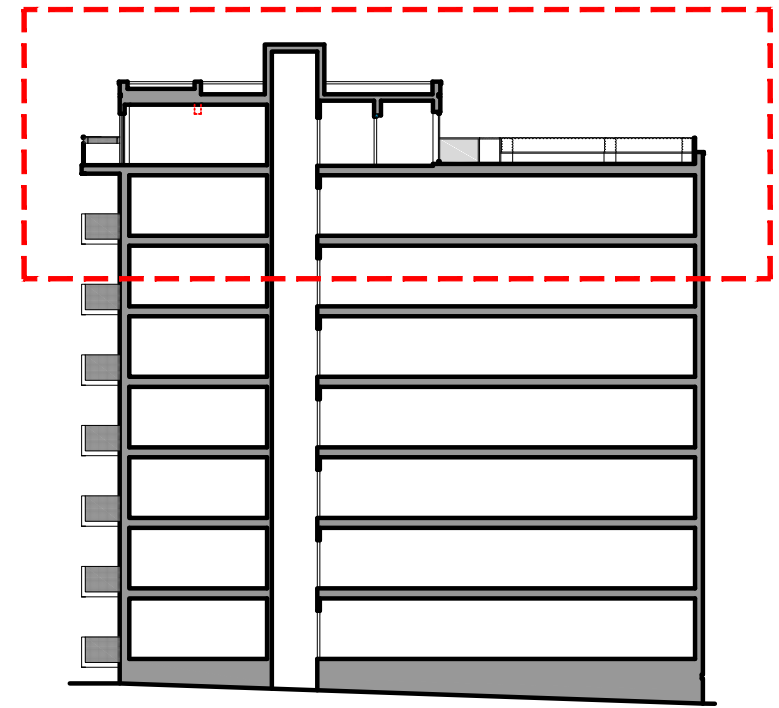

X PROPOSED
Key section S-S NTS

 

XUL

ARCHITECTURE

Ground Floor Office

33 Belsize Lane


London NW3 5AS

Office: +44 (0) 207 431 9014


info@xularchitecture.co.uk

www.xularchitecture.co.uk


PLEASE NOTE:					ADDITIONAL NOTE:	Issue key:	Project Address		Issue For:		
1. All dimensions to be checked on site before fabrication,	2. Contractor to refer to engineers drawings before proceeding with works.	3. All drawings and designs are covered by design right (intellectual property), and may not be distributed, copied or issued without written permission by the Architect.	4. All design concepts are the sole property of the Architect and no adaptations, reproductions or copies may be made without written permission of the Architect.	5. These drawings are subject to any variation required or recommendation by any statutory authority, or for the better carrying out of the works.	6. Samples to be provided by contractor for XUL Architecture's approval.	7. All finishes to XUL Architecture's satisfaction.	8. All drawings to be approved by XUL Architecture prior to construction.	Flat 45, High Sheldon, Sheldon Ave, N6		PLANNING	
						Information (I)	Scale	1:100@A3	PROPOSED		
						Planning (P)	Rev. Date	18.03.24	Section S-S		
						Tender (T)	Drawn	AK	Dwg. No.	PA-05 Rev.	P-02
						Construction (C)	Checked	RH	Project Number	22096	
						As Built (B)					

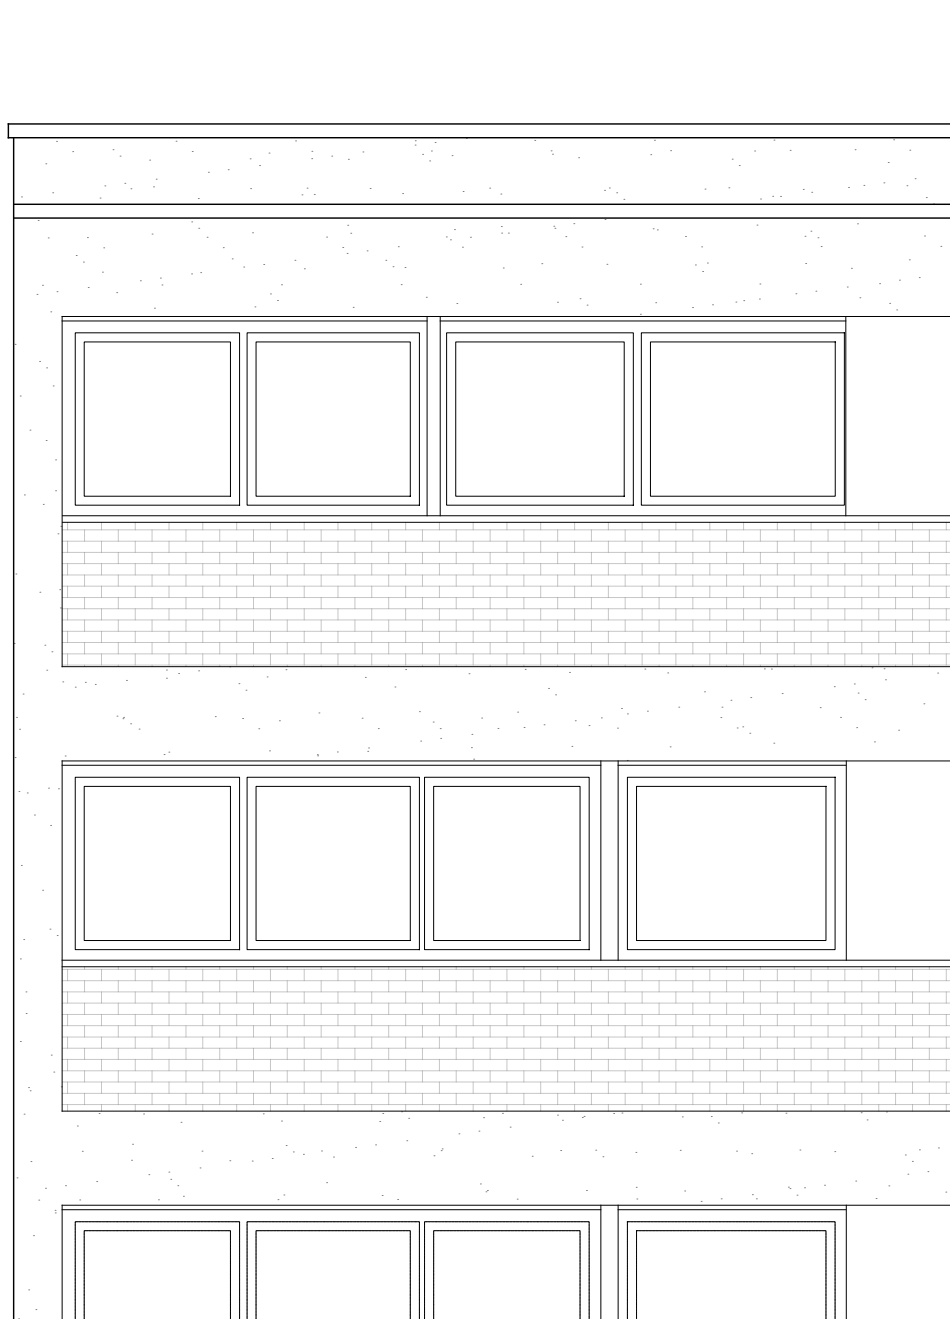


X EXISTING
Window alterations 1:50@A3

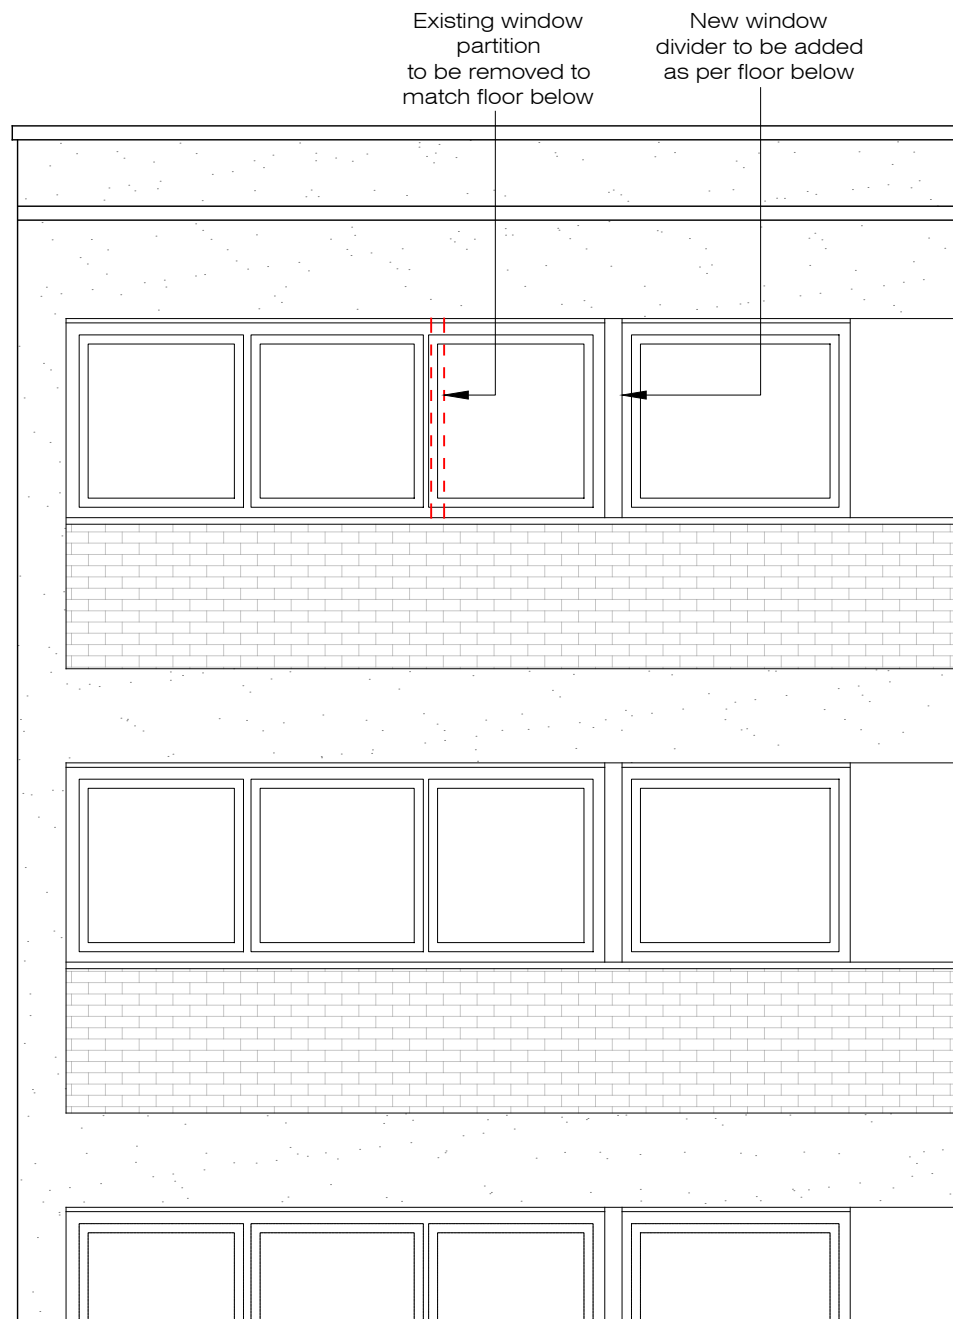

X PROPOSED
Window alterations 1:50@A3

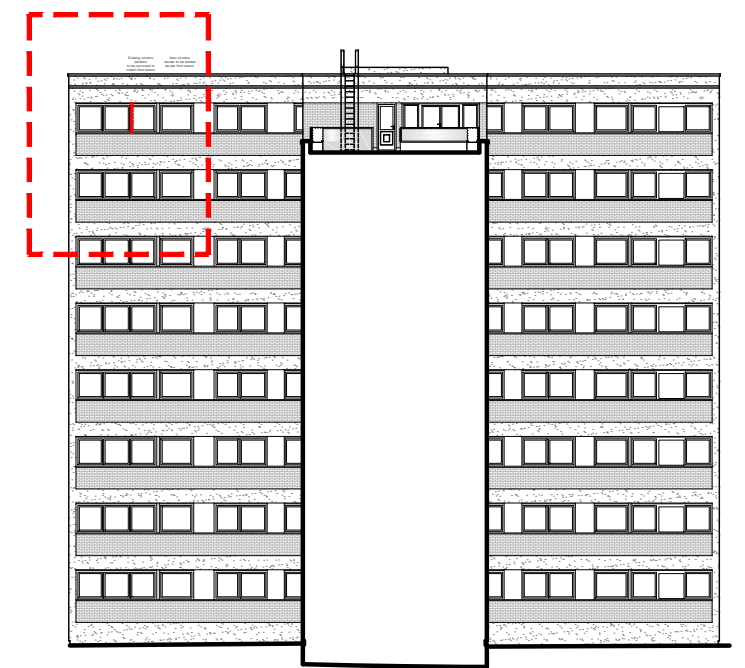

X PROPOSED
Key front elevation NTS

 

PLEASE NOTE:

1. All dimensions to be checked on site before fabrication,
2. Contractor to refer to engineers drawings before proceeding with works.
3. All drawings and designs are covered by design right (intellectual property), and may not be distributed, copied or issued without written permission by the Architect.
4. All design concepts are the sole property of the Architect and no adaptations, reproductions or copies may be made without written permission of the Architect.
5. These drawings are subject to any variation required or recommendation by any statutory authority, or for the better carrying out of the works.
6. Samples to be provided by contractor for XUL Architecture's approval.
7. All finishes to XUL Architecture's satisfaction.
8. All drawings to be approved by XUL Architecture prior to construction.

ADDITIONAL NOTE:

Issue key:

Information (I)

Planning (P)

Tender (T)

Construction (C)

As Built (B)

Project Address

Flat 45, High Sheldon, Sheldon Ave, N6

Scale 1:100@A3

Rev. Date 18.03.24

Drawn AK

Checked RH

PROPOSED

Window Alterations

Dwg. No. PA-06

Rev. P-02

Issue For:

PLANNING

Project Number

22096