




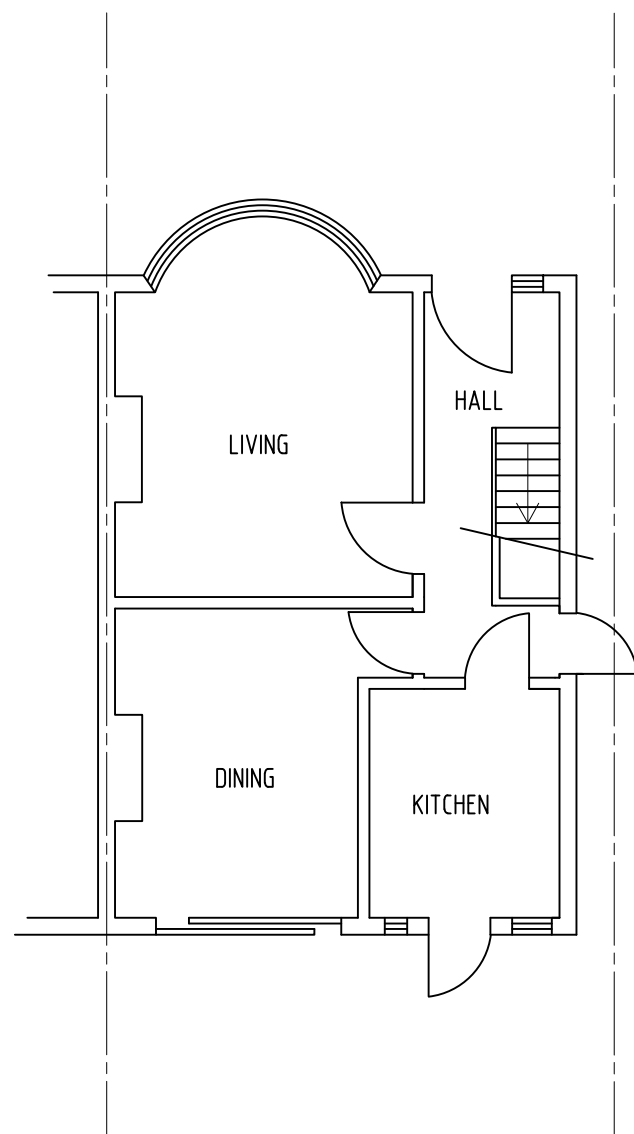


EXISTING GROUND FLOOR PLAN

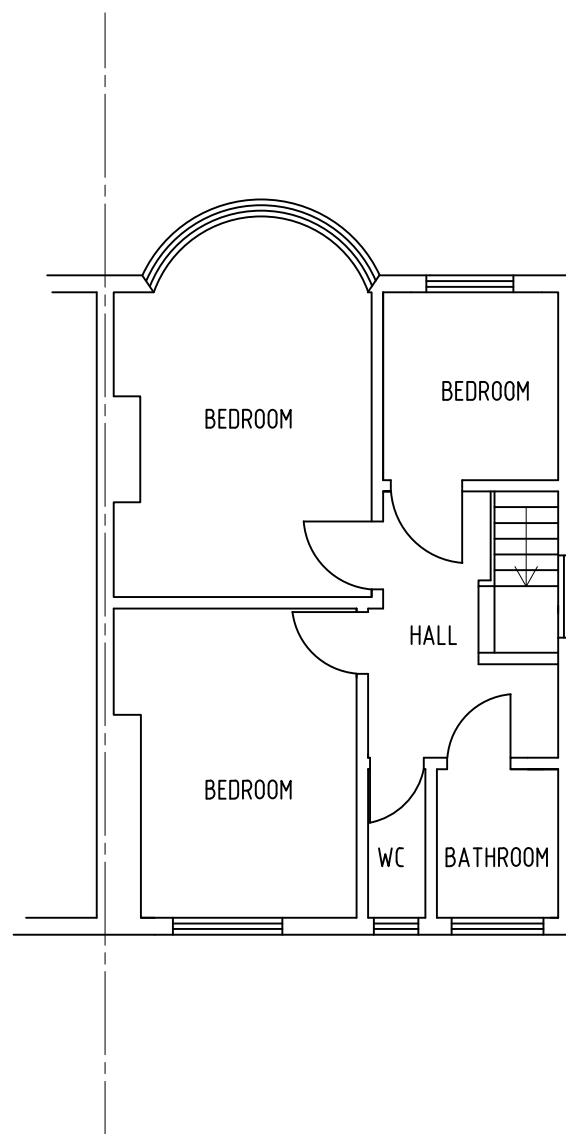

EXISTING FIRST FLOOR PLAN

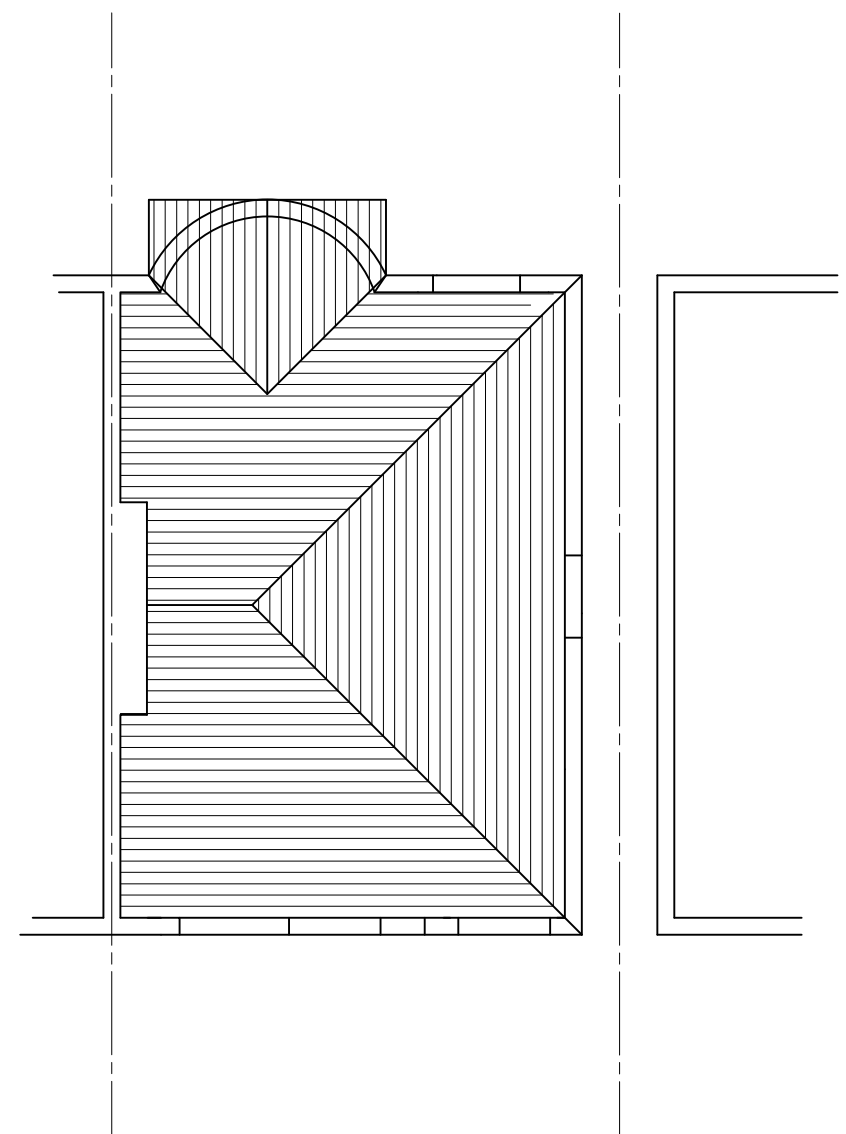

EXISTING ROOF PLAN

 

M74 CONSULTING ENGINEERS

24 Grasmere Gardens
Redbridge, Ilford
Essex IG4 5LF
telephone 07904 058 092

Project 213 LYN DHURST ROAD, LONDON N22 5AY	Date Sept. 22
	Scale 1:100 on A3
	Drawing No. 2057 / 01