



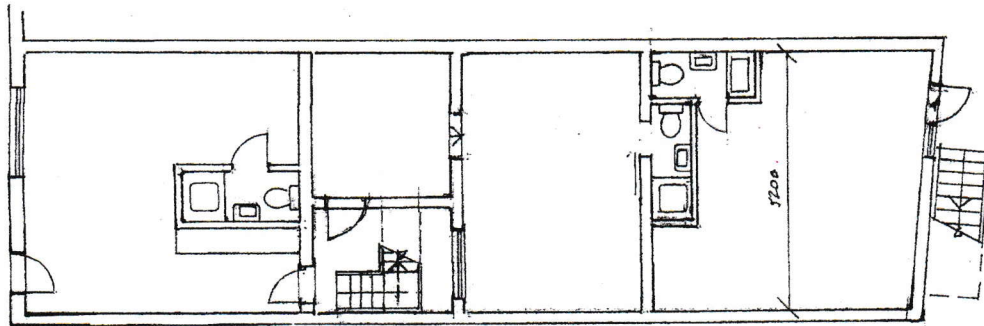


lower ground floor plan

Existing

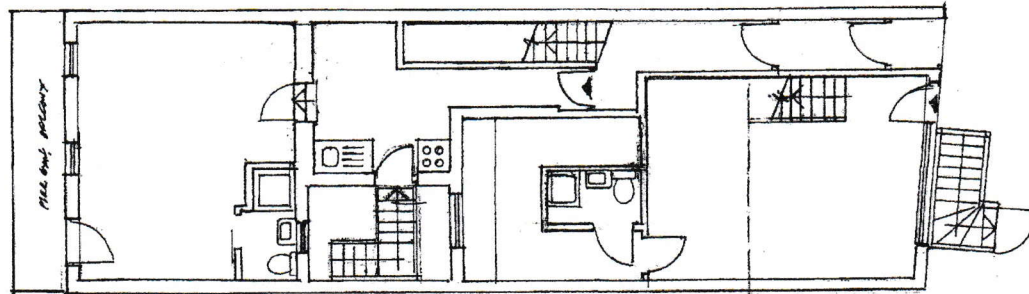


ground floor plan

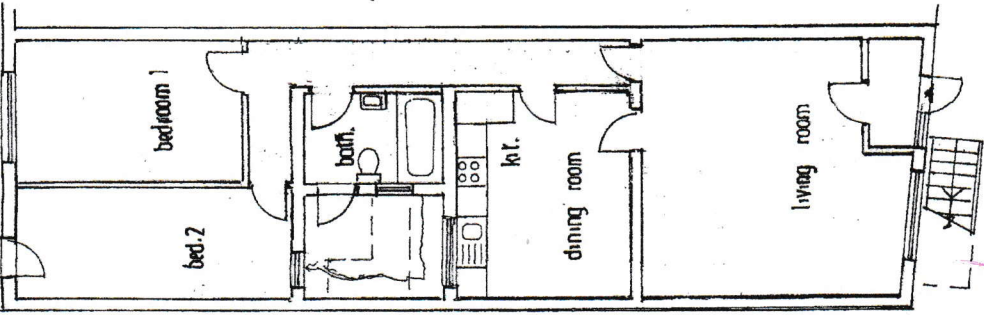

lower ground floor plan

Proposed

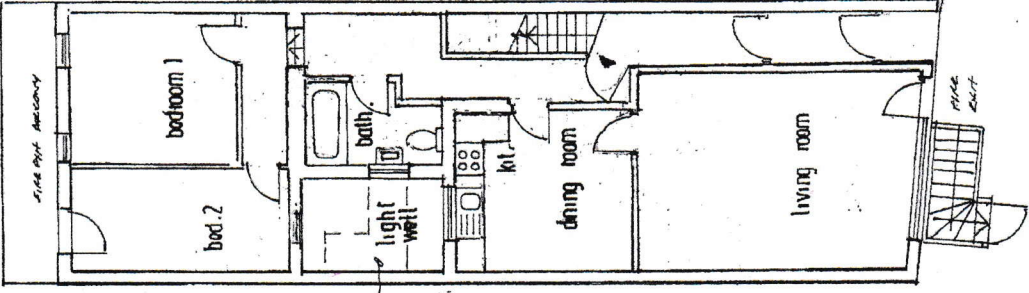


ground floor plan

Proposed 0 1 2 3 4 5 6 7 8 9 10m


NOTES:	Client		Scale	Drawing Title	
	cadenza holdings,		1:100	floor plans.	
All dimensions must be checked on site and not scaled from this drawing.	Job Title		Drawn by	Drq No.	Rev
	internal works.		Date	01	B

54, WIGHTMAN ROAD, LONDON, N.4.

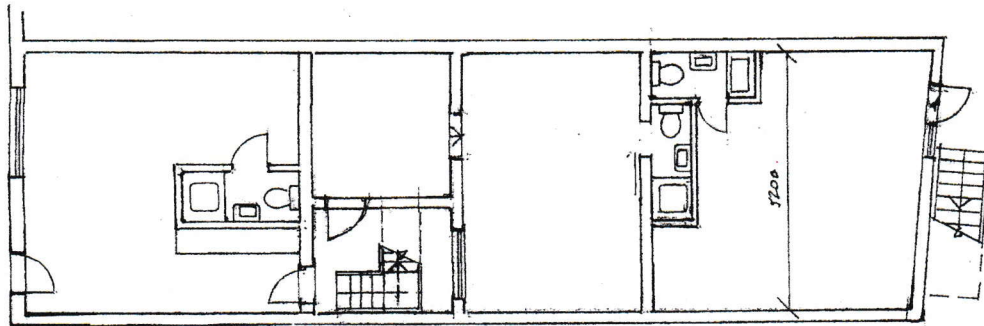


lower ground floor plan

Existing

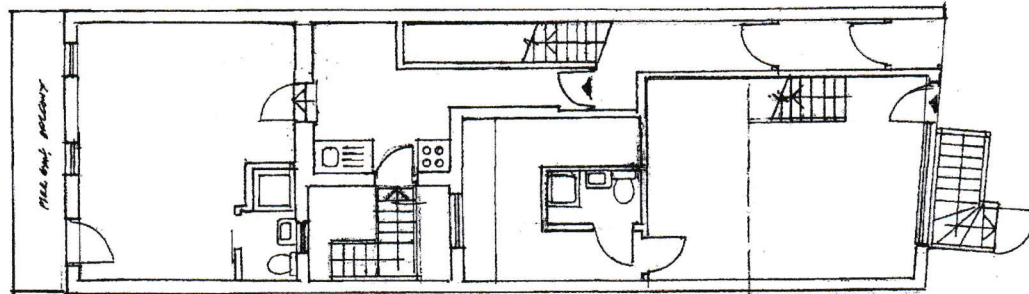


ground floor plan

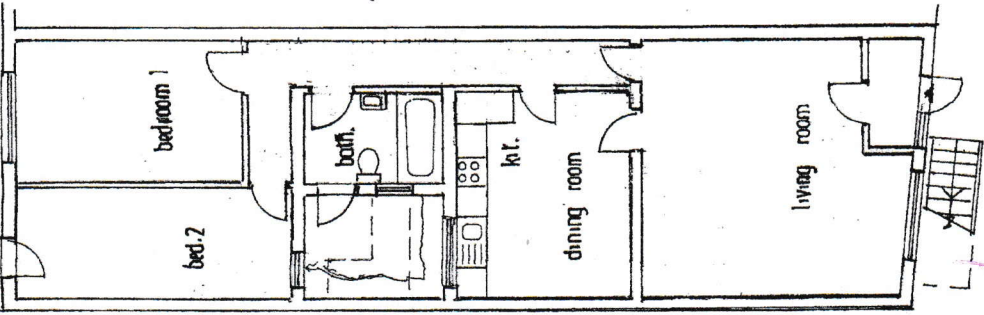

lower ground floor plan

Proposed

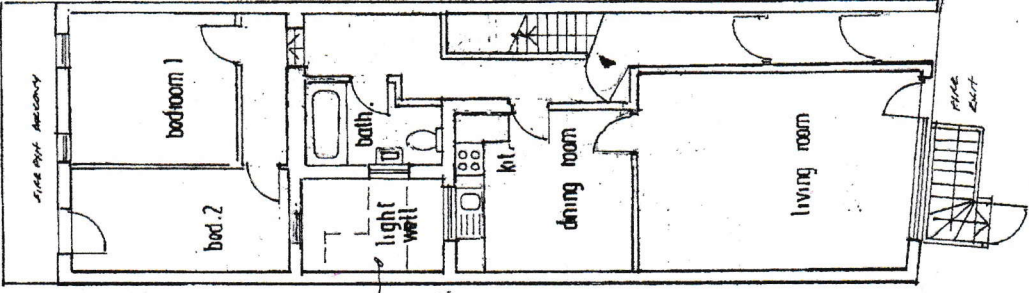

ground floor plan

Proposed

54, WIGHTMAN ROAD, LONDON, N. 4.	NOTES: All dimensions must be checked on site and not scaled from this drawing.	Client cadenza holdings, Job Title internal works.	Scale 1:100 Drawn by 3.10.73.	Drawing Title floor plans.
			Date 3.10.73.	Drg No. 01 Rev B