


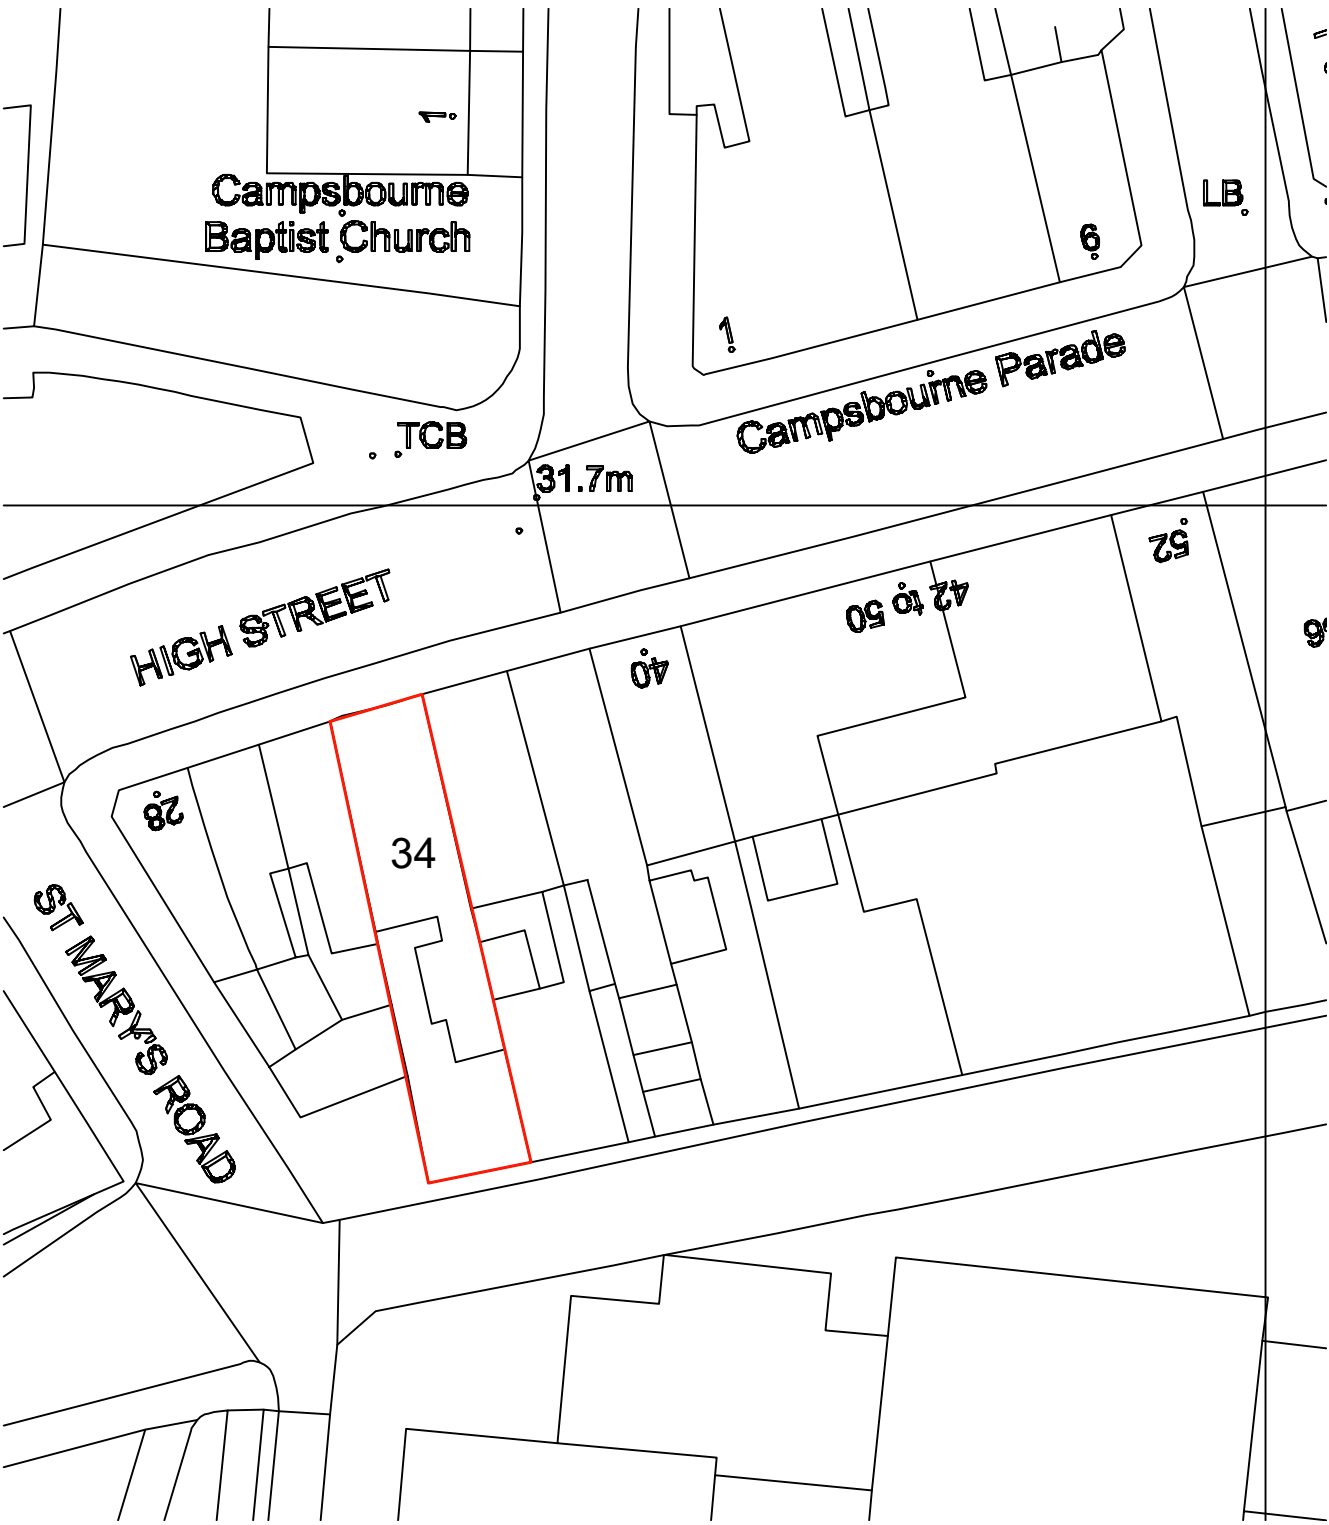


SITE LOCATION PLAN - (1:500)

EXISTING SITE PHOTOS




mza planning planning permission without the headaches	Title: SITE LOCATION PLAN EXISTING SITE PHOTOS	
14 Devonshire Mews Chiswick London, W4 2HA	Dwg.No: 001	
T. 0844 500 5050 office@mzaplanning.com	Project: 34 High Street, London, N8 7NX	Date: 15-08-23 Scale: 1:500 @ A2 1:100 @ A2

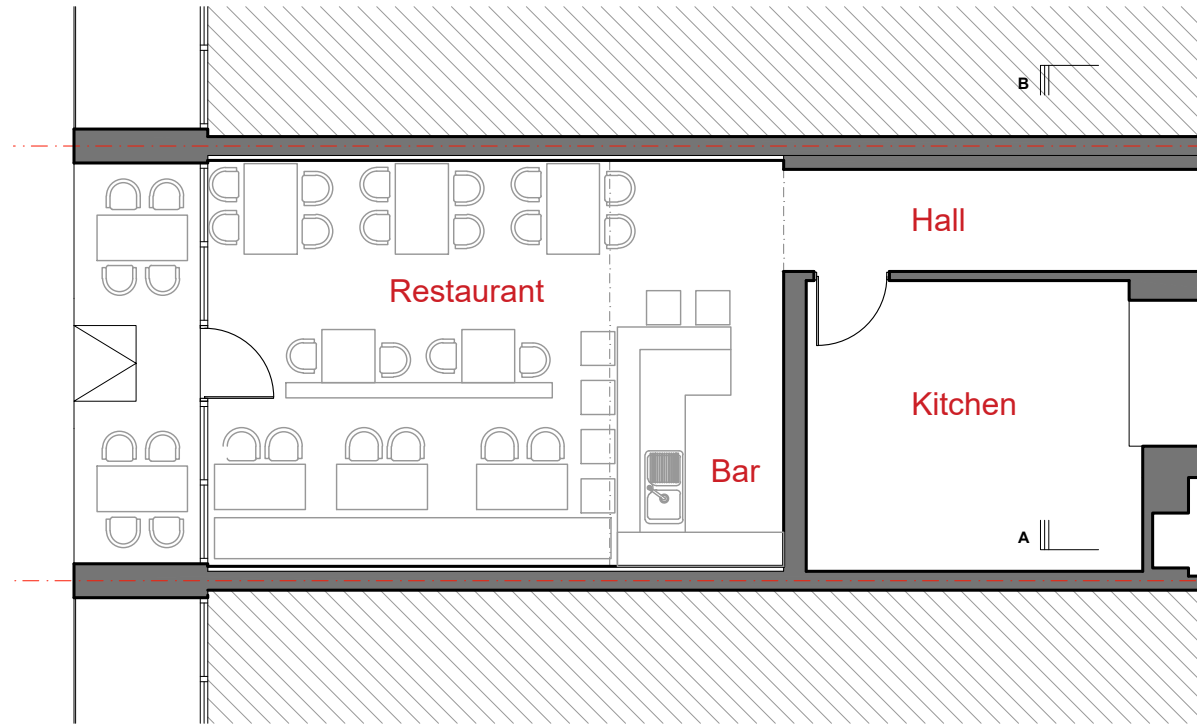


PRE - EXISTING GROUND FLOOR PLAN - (1:100)




PRE - EXISTING FRONT ELEVATION - (1:100)

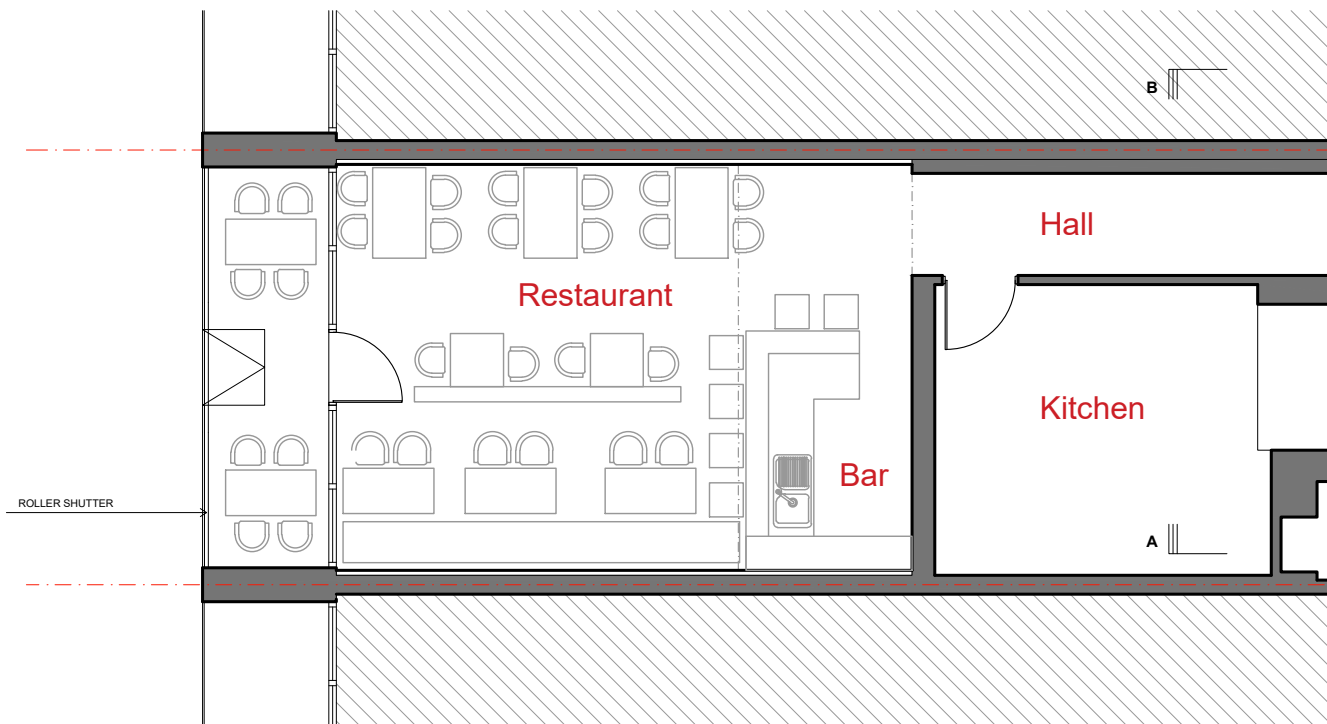



EXISTING GROUND FLOOR PLAN - (1:100)

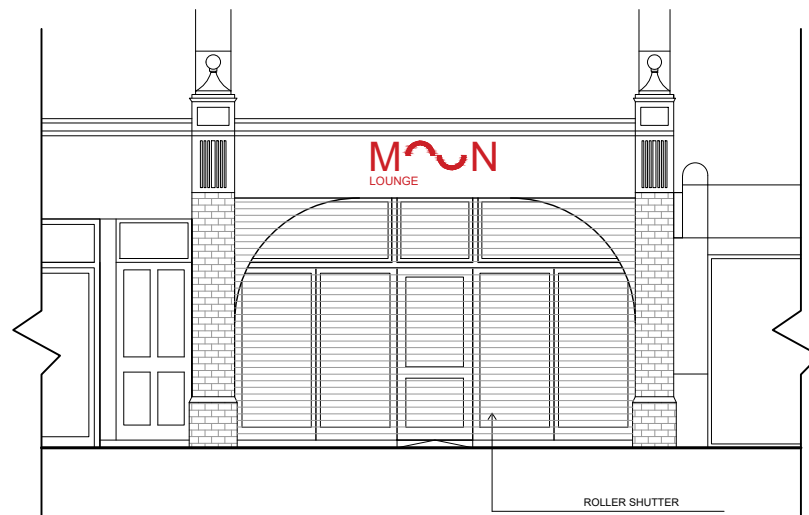

EXISTING FRONT ELEVATION - (1:100)

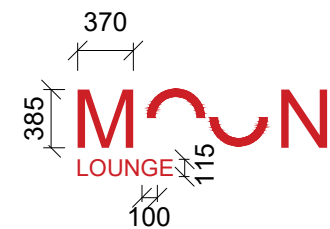

SIGN LETTERING HEIGHT - (1:50)

 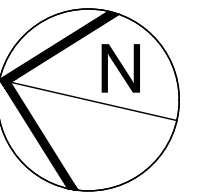

mza planning planning permission without the headaches		Title: PRE - EXISTING GROUND FLOOR PLAN, ROOF PLAN SECTION A-A, B-B, C-C , FRONT AND REAR ELEVATIONS	
14 Devonshire Mews Chiswick London, W4 2HA		Dwg.No: 002	Date: 15-08-23 Scale: 1:100 @ A2
T. 0844 500 5050 office@mzaplanning.com		Project: 34 High Street, London, N8 7NX	