


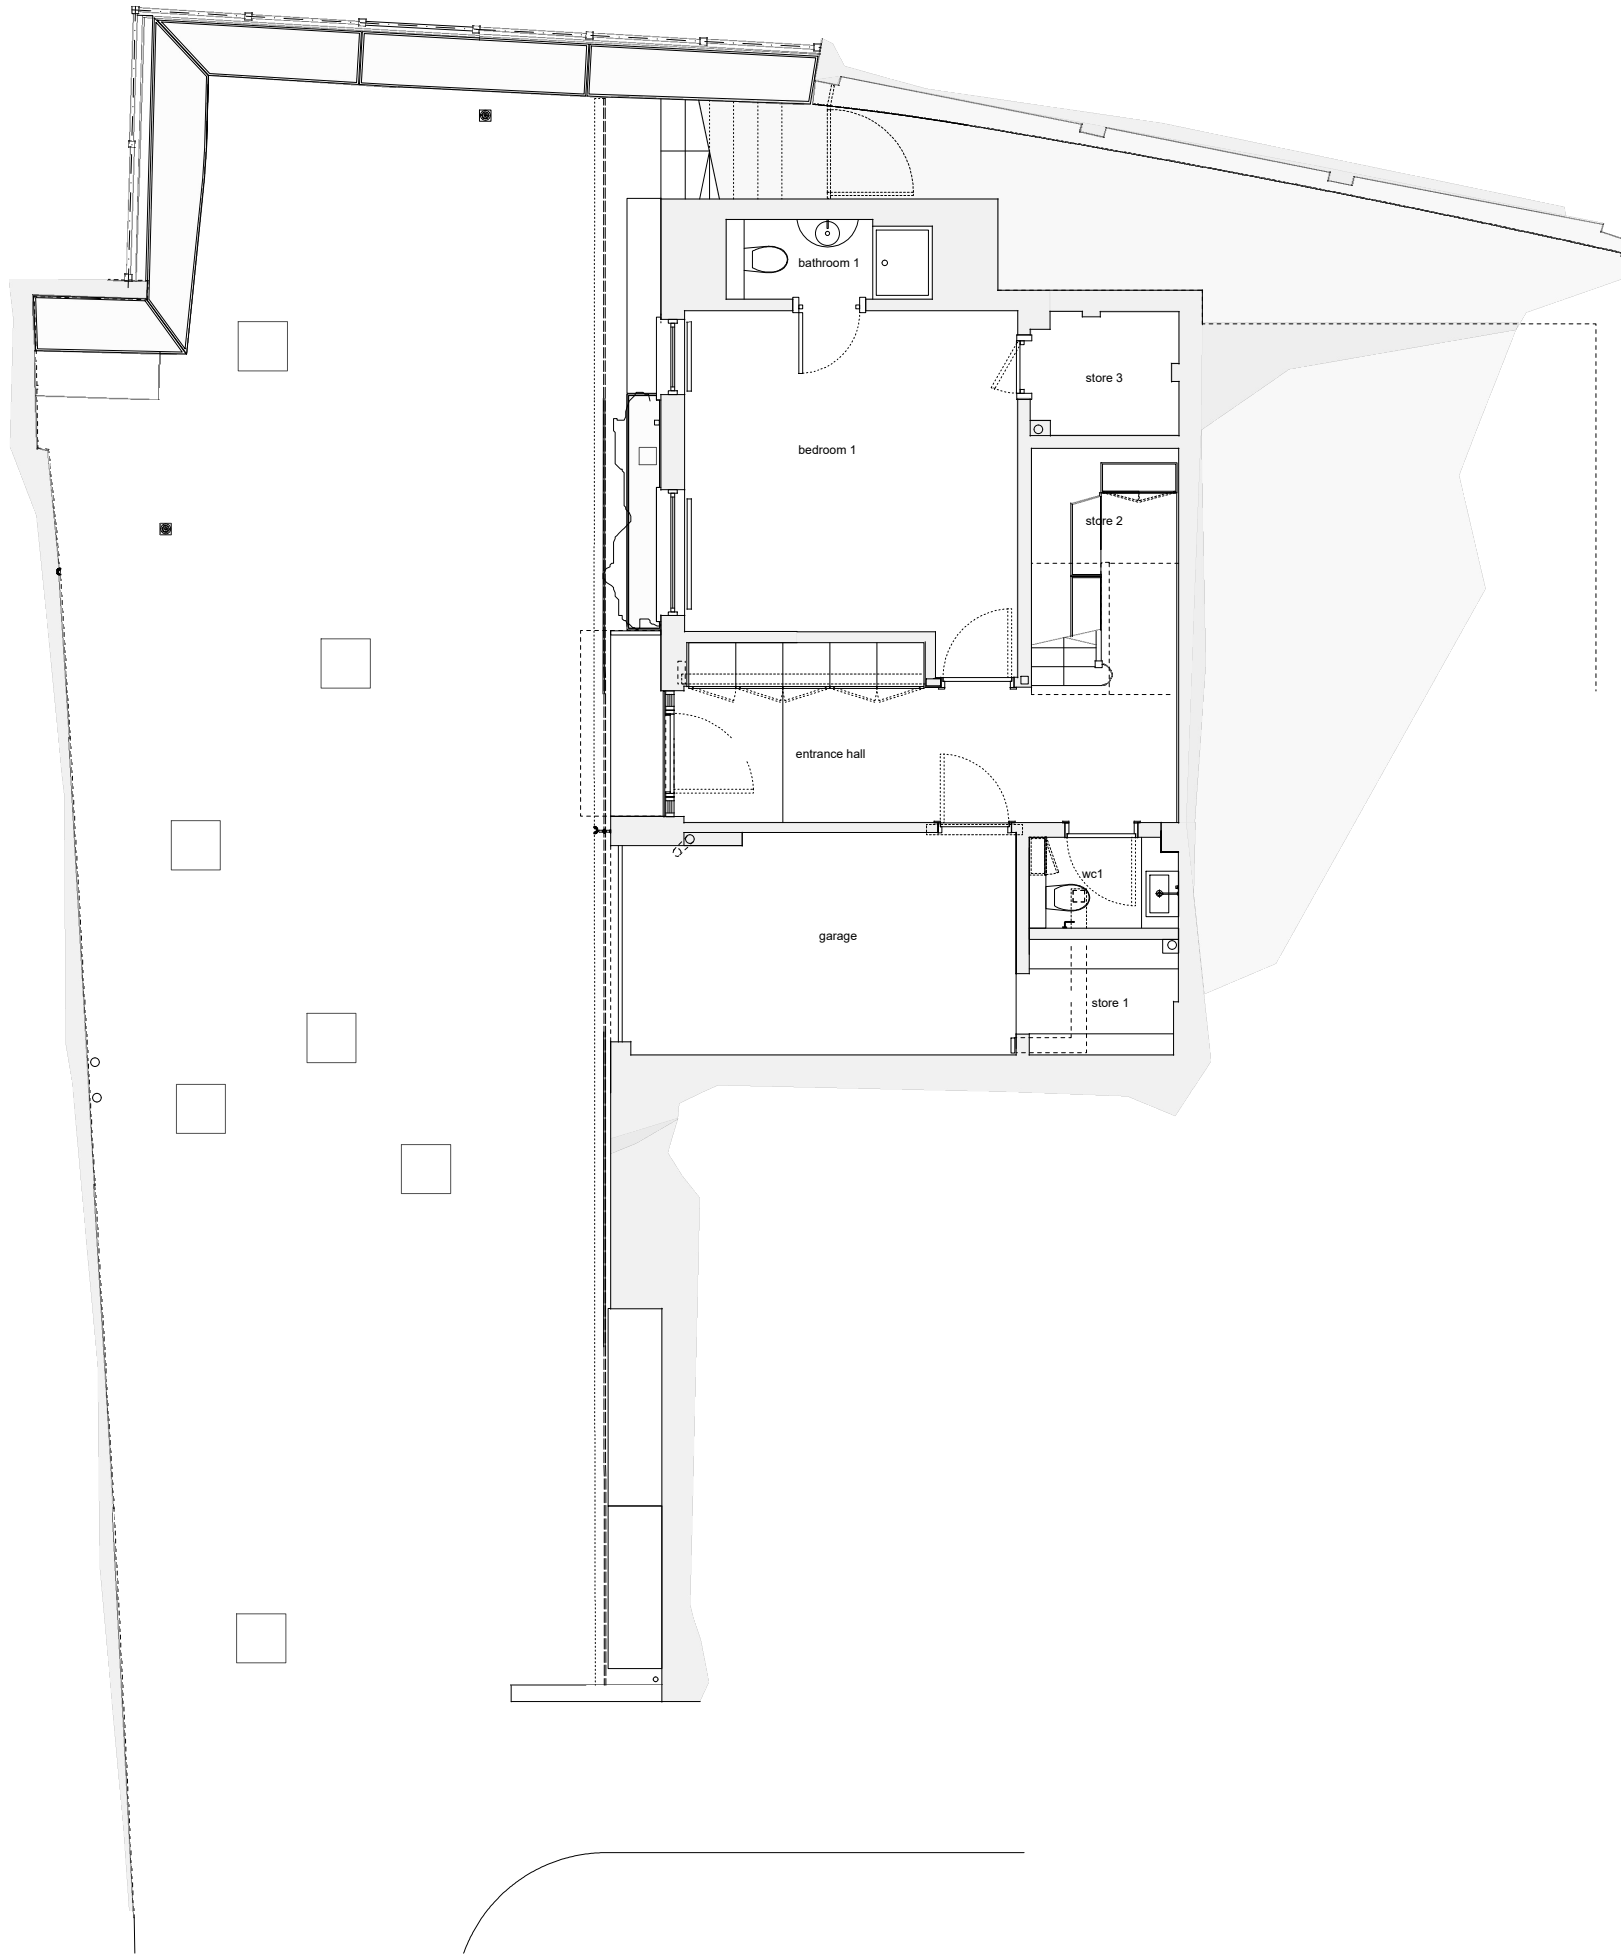

0 0.5m 1m 2m 5m

NOTES

- This drawing to be read in conjunction with the design risk assessment prepared by Studio KALM LTD.
- This drawing to be read in conjunction with all relevant drawings and specifications produced by MK and other members of the design team.
- All dimensions are in millimeters unless otherwise stated.
- Any discrepancies in dimensions are to be reported to the designer immediately.
- All information subject to detailed site survey, it is the duty of the contractor and his agent to check all dimensions on site.
- This drawing is the copyright © of Studio KALM, do not reproduce without permission.



-	15/03/2024	For Planning	MK
REV	DATE	DESCRIPTION	DRAWN BY

PLANNING APPLICATION

project title
Solar Panels Instalation -
26E North Hill, London, N6 4QA

drawing title
Existing Lower Ground Floor Plan

drawing number revision

2411 PA GA 1010 /

scale

1:100 @ A3

date / drawn by / checked by

01.01.2024 / MK / MK

Studio KALM

3 Montrose Court
Finchley Road
NW11 6AG London
074 55 66 1984
office@studiokalm.com