


The
Hornsey
Club

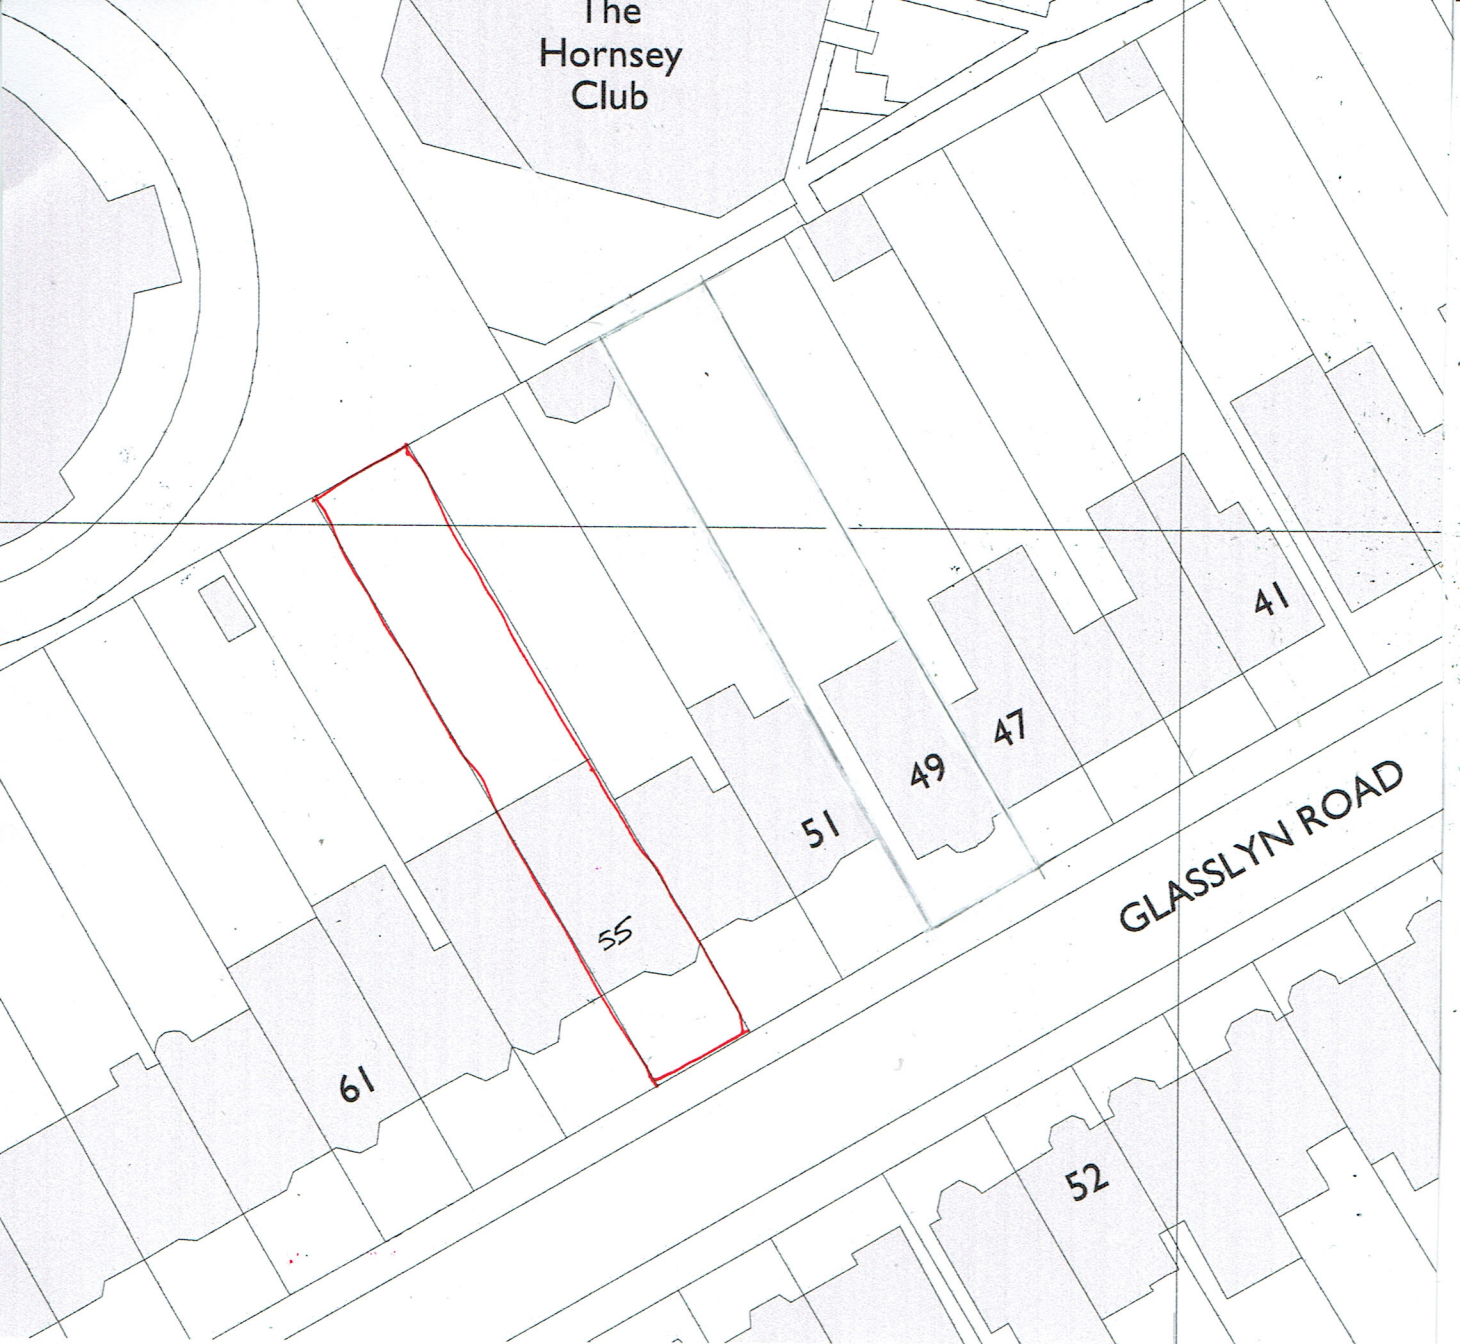

GLASSLYN ROAD

SITE PLAN
55 GLASSLYN ROAD
NB 825

SCALE 1:500 @ A4

0 5 10 12