


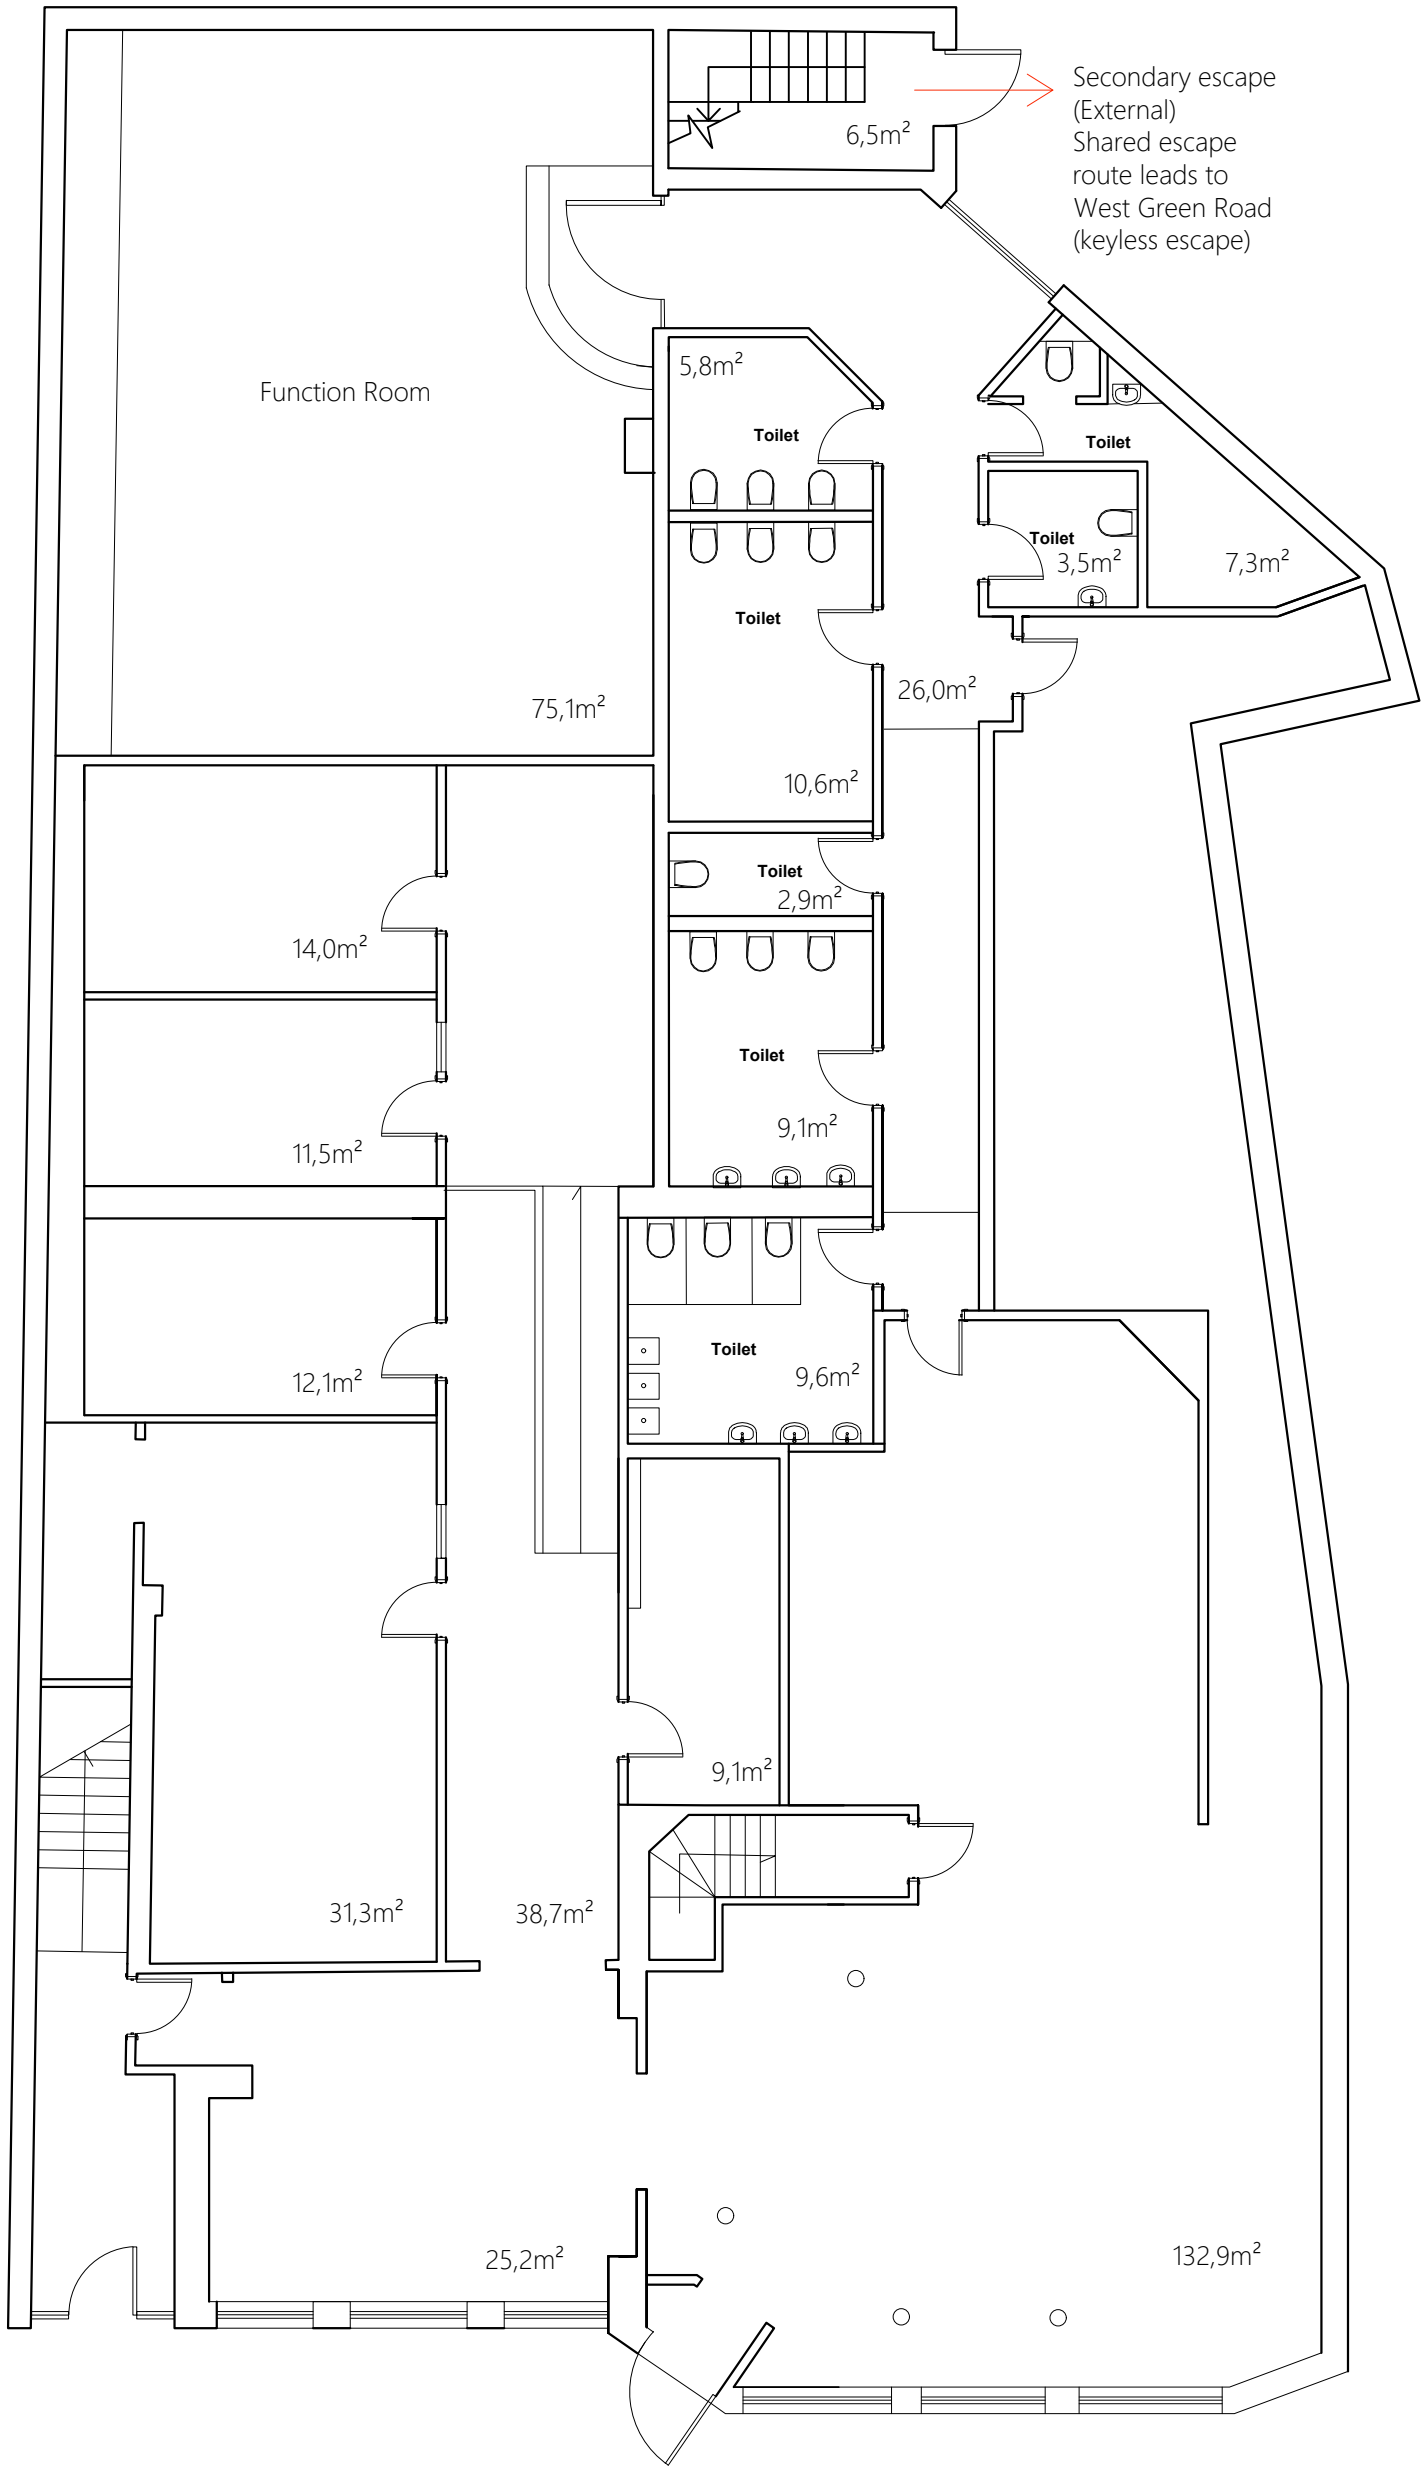

GENERAL NOTES:  
USE FIGURED DIMENSIONS ONLY.  
DO NOT SCALE OFF DRAWINGS.  
ALL DIMENSIONS ARE TO BE CHECKED ON SITE.  
INCONSISTENCIES ARE TO BE REPORTED TO  
OATEN ARCHITECTS IMMEDIATELY.

REV.: DATE: DESCRIPTION:



**OATEN ARCHITECTS**

Oaten Architects Ltd,  
33 West Street, Hastings, East Sussex, TN34 3AN  
T 01424 256476  
E office@oatenarchitects.com  
W www.oatenarchitects.com

PROJECT:  
**268 West Green Road,  
London N15 3QR**

STAGE:  
**Planning**  
CLIENT:  
-

SCALE:  
**1:100 @ A3**

DRAWN BY - DATE:  
**OZ**  
CHECKED BY:  
**RO**

DRAWING TITLE:  
**Existing Ground Floor Plan**

DRAWING NO: **23.1398 / 003** REV NO: **-**