
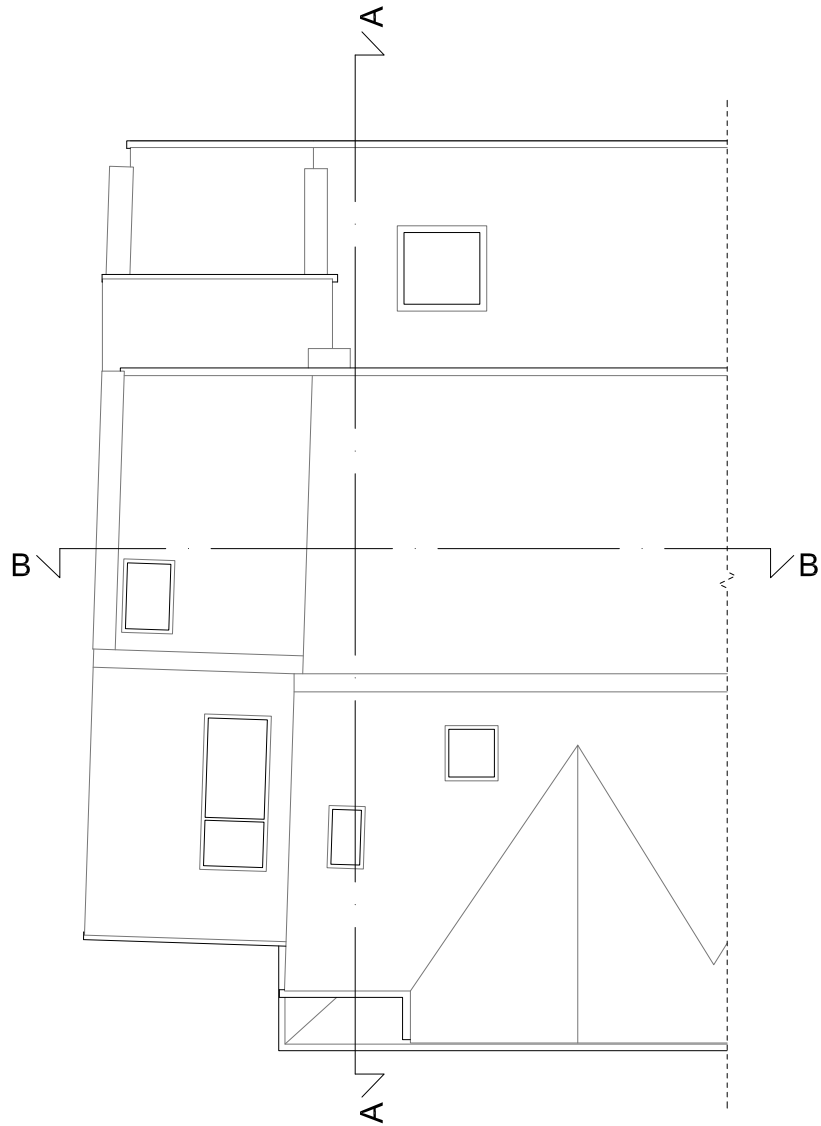


Carolyn Squire Architect take no responsibility for any dimensions obtained by scaling from this drawing. If no dimension is shown the recipient must ascertain the dimension specifically from the Architect or by site measurement. Supplying this drawing in digital form is solely for convenience and no reliance may be placed on digital data. All data must be checked against hard copy. Dimensions must be checked on site. Any discrepancies must be reported to the Architect immediately. This drawing is copyright of Carolyn Squire Architect.

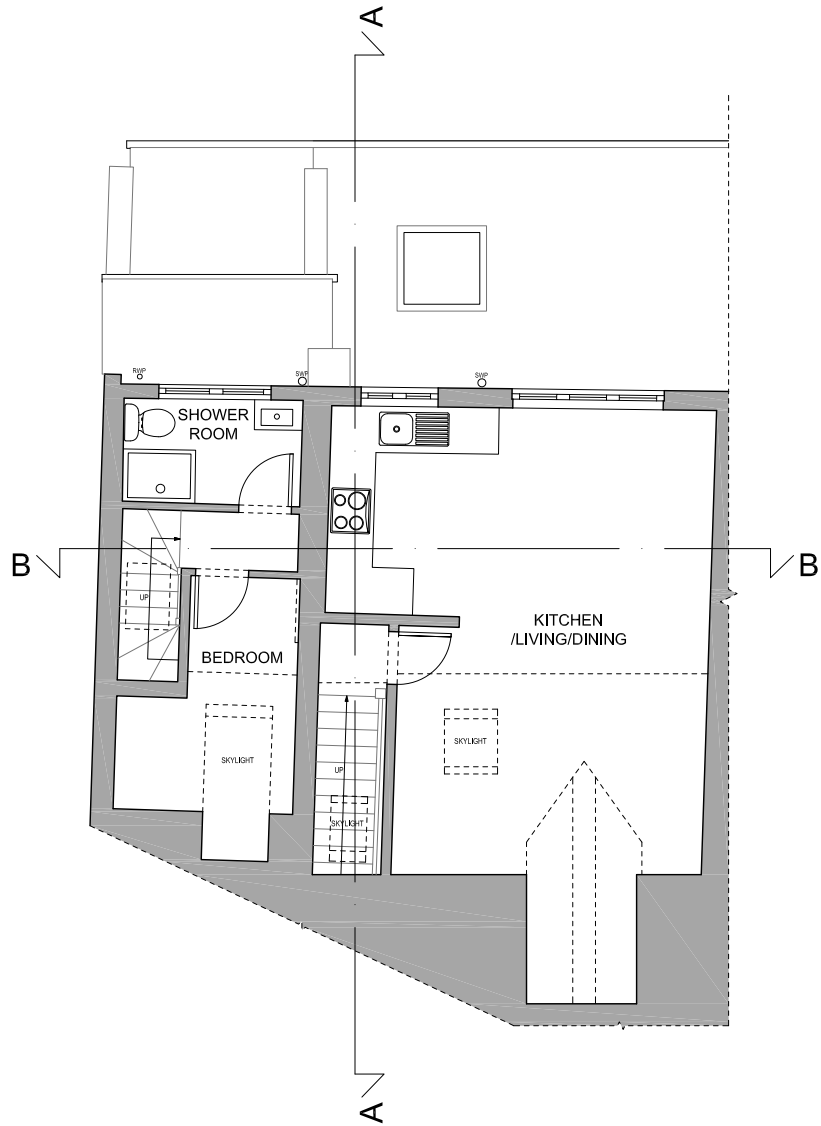

EXISTING SECOND FLOOR PLAN
scale 1:100

EXISTING ROOF PLAN
scale 1:100

Job title	
27 HAROLD ROAD LONDON N15 4PL	
Drawing title	
EXISTING SECOND AND ROOF FLOOR PLANS	
CAROLYN SQUIRE DIP ARCH RIBA 122 Church Walk, London N16 8QW Tel: 020 7254 0624 Fax: 020 75039769 Email : mail@carolynsquire.co.uk	

Drawing No.	Revision
2401/02	
Date	Scale
/03/24	1:100 @ A3

