



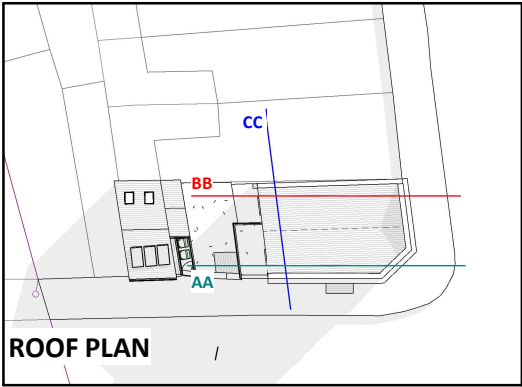


ROOF PLAN

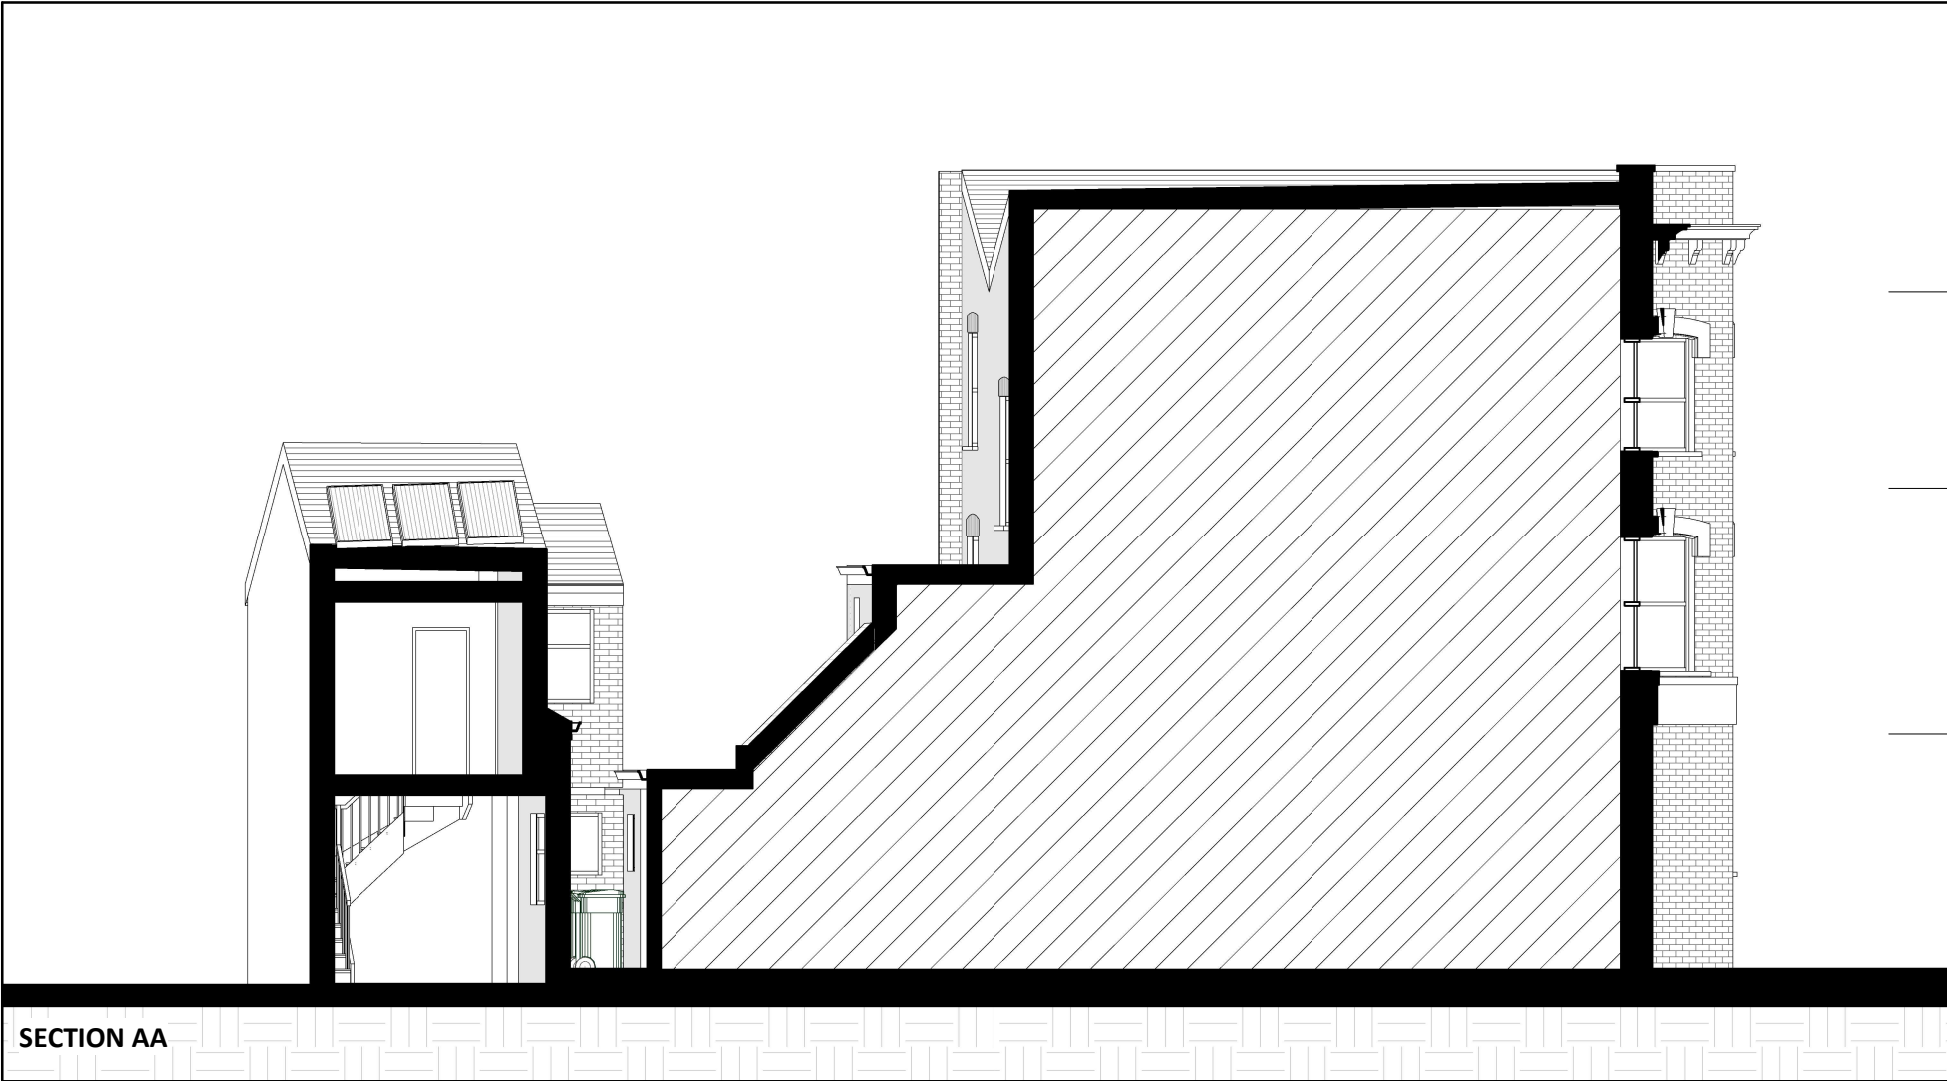


SECTION AA

Loft Floor	9150
Second Floor	6550
First Floor	3300
Ground Floor	200
Road Level	0

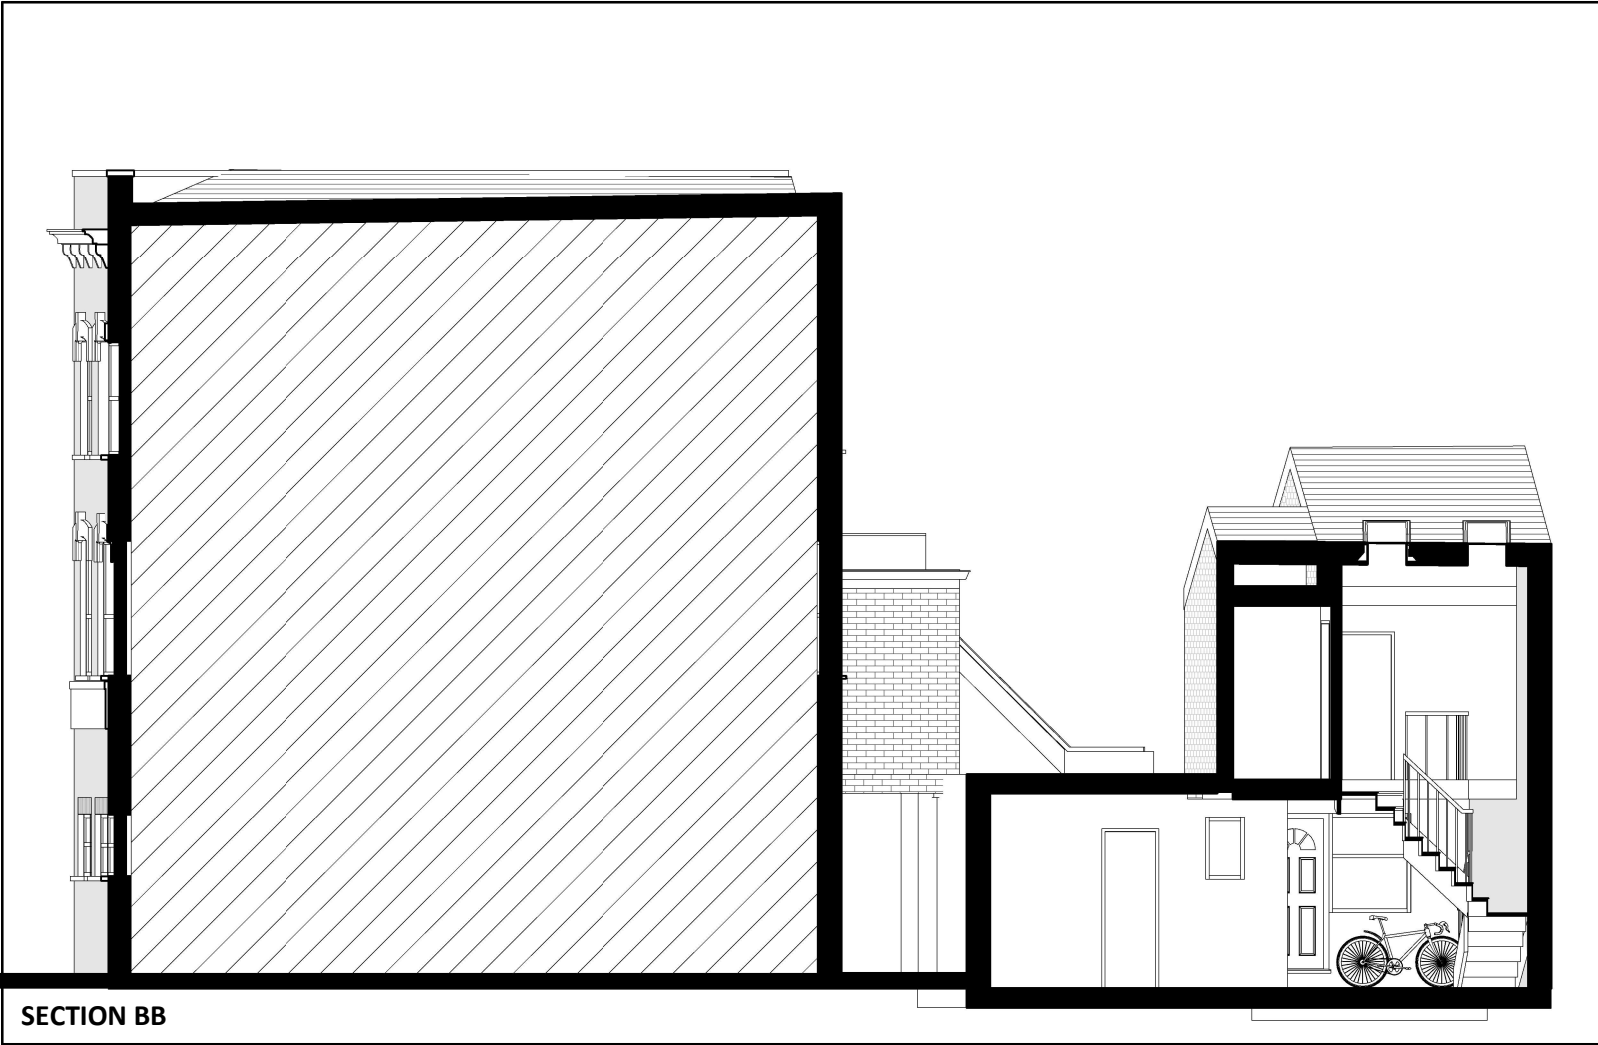

SECTION BB

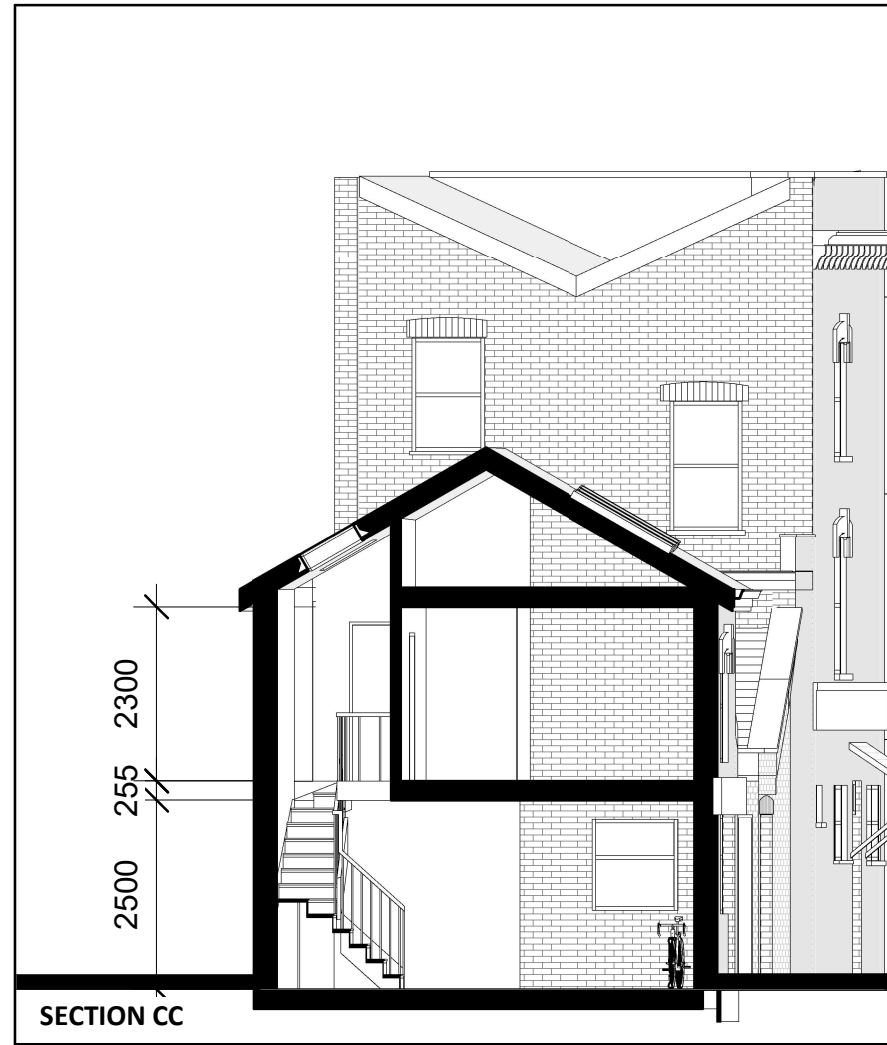

SECTION CC

Loft Floor	9150
Second Floor	6550
First Floor	3300
Ground Floor	200
Road Level	0

GENERAL NOTES:
ONLY SCALE OF DRAWINGS FOR PLANNING PURPOSES
ALL DIMENSIONS ARE TO BE CHECKED ON SITE. INCONSISTENCIES ARE TO BE REPORTED TO DIMENSIONS IMMEDIATELY.
COPYRIGHT OF PLANNING DIMENSIONS LTD

PROJECT TITLE
2b Vartry Rd- London N15 6PT

CLIENT	PROJECT NO
E K	0613

DRAWING TITLE	SCALE (@ A3)
Proposed Sections	As indicated



DRAWING NUMBER	REV
PR - S001	A

Date	Drawn by
05/02/2024	sanjay