

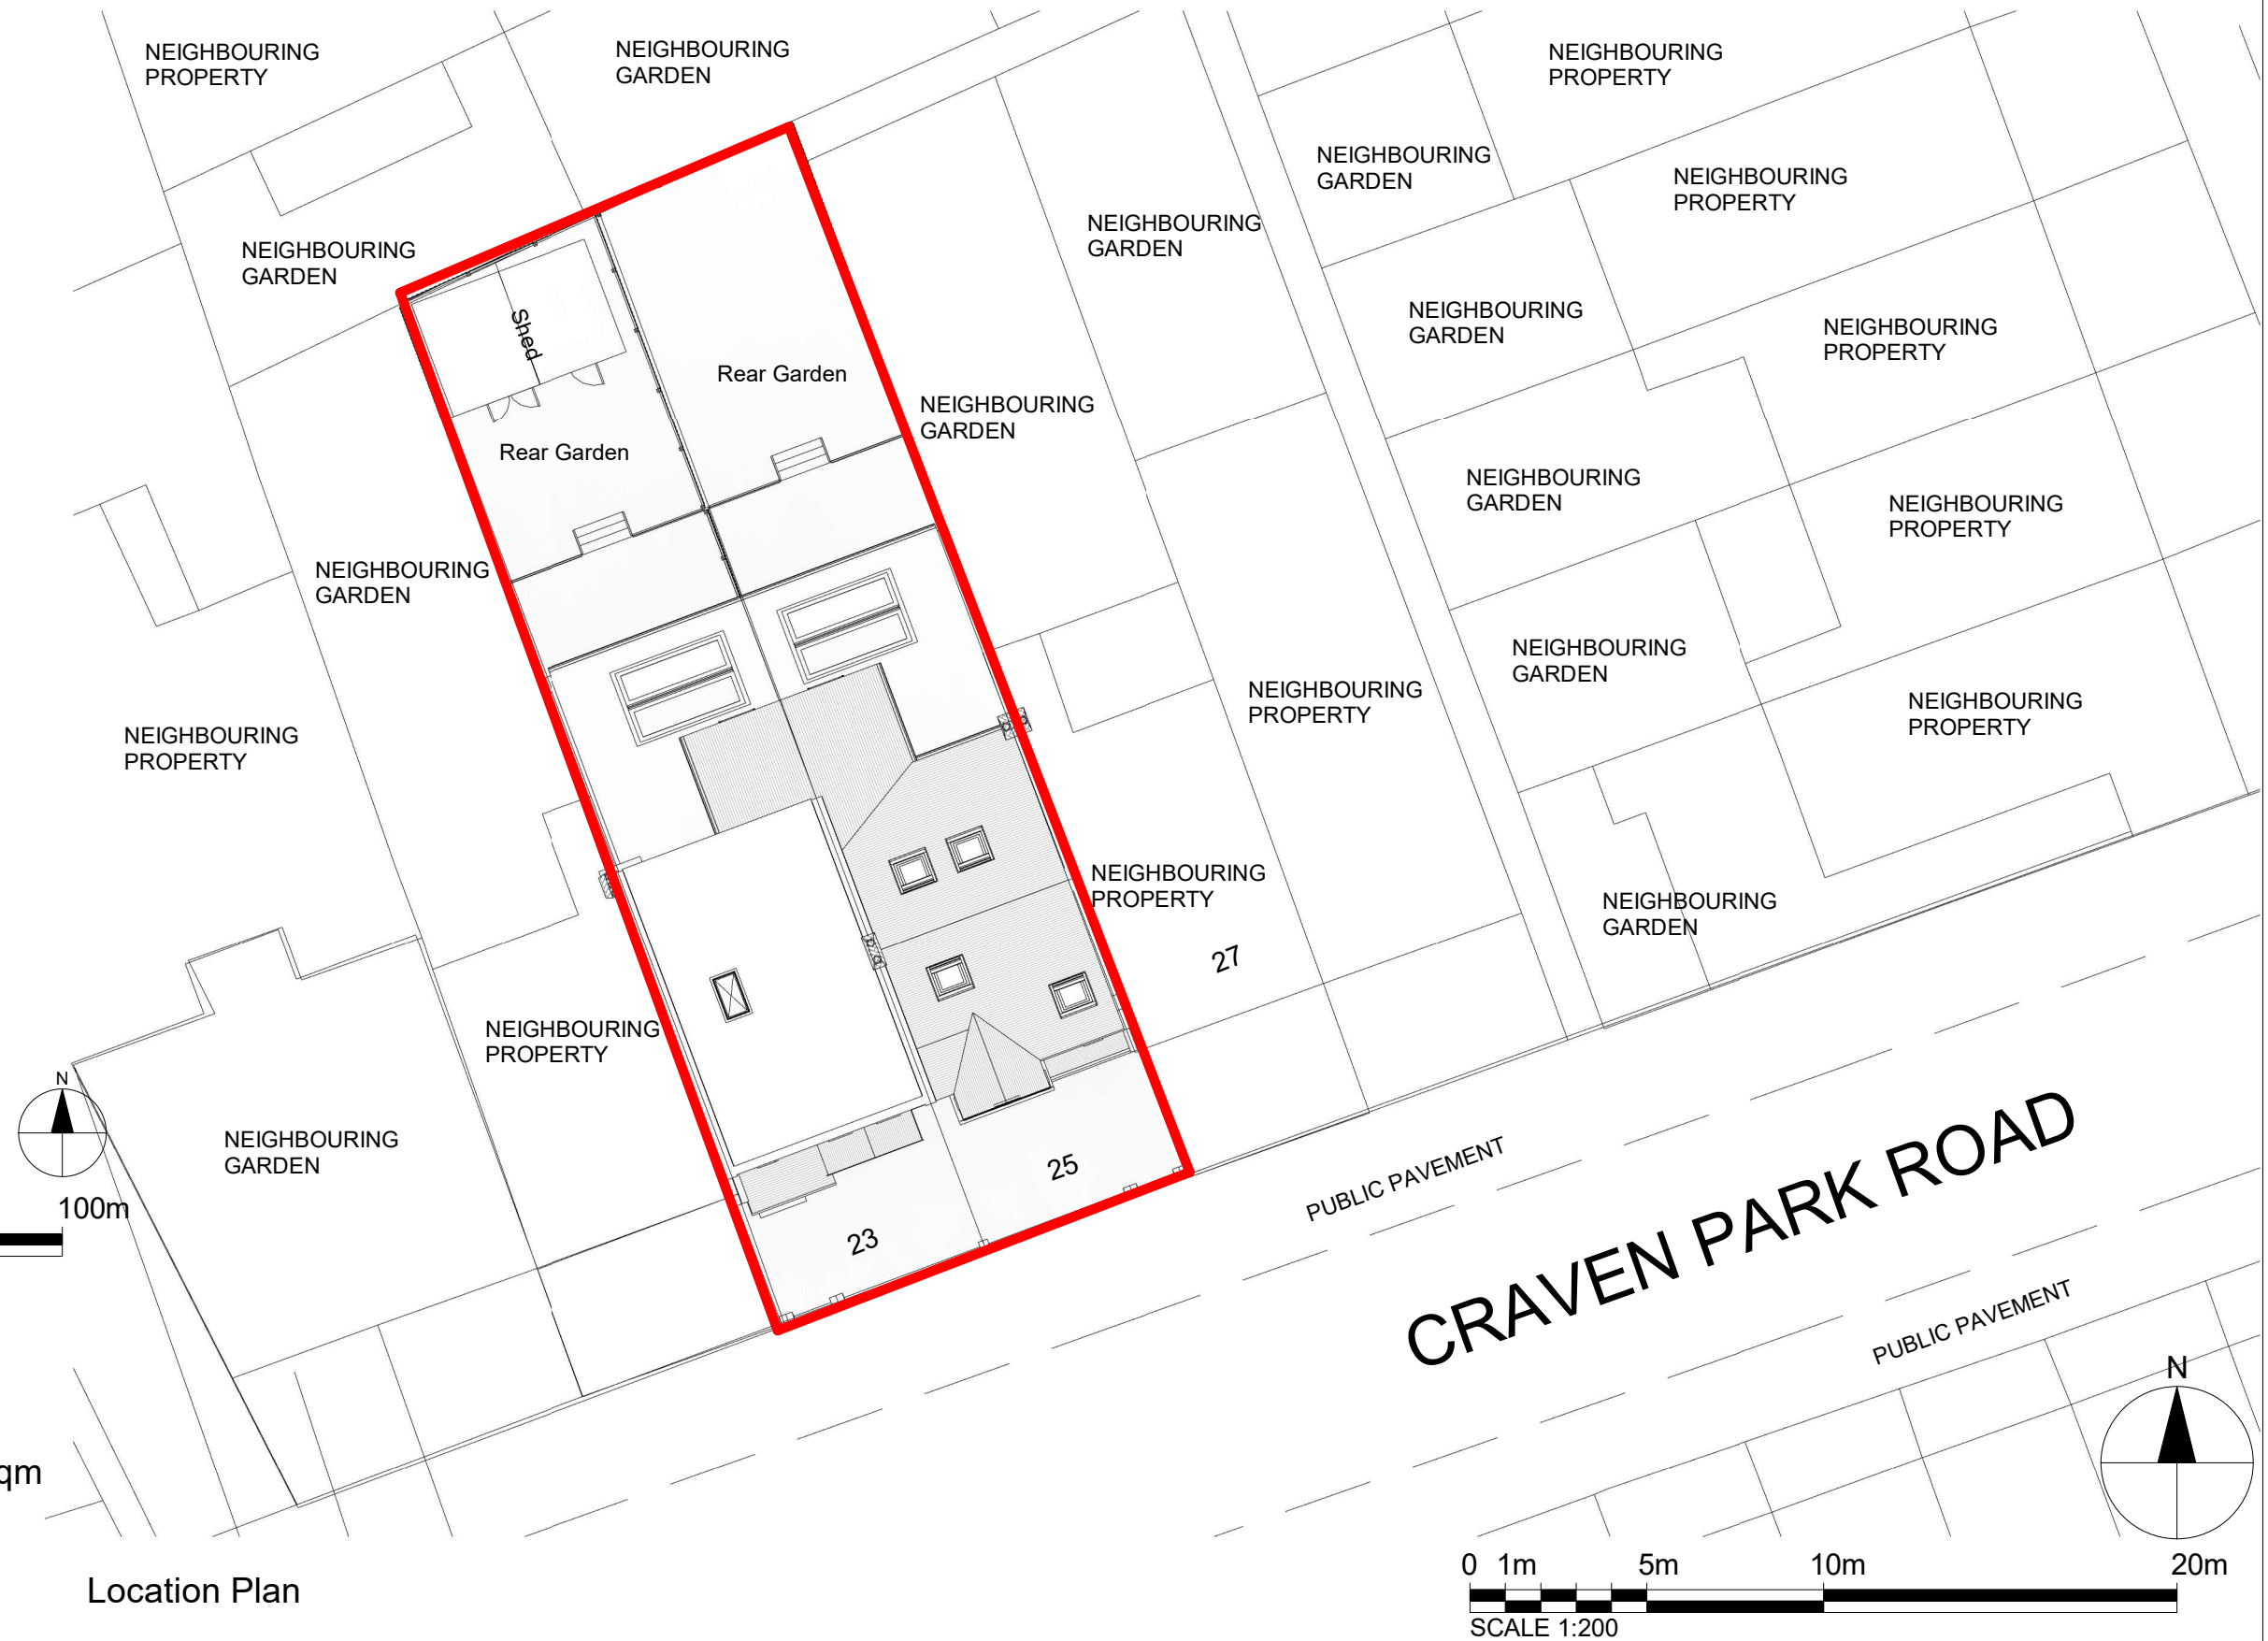


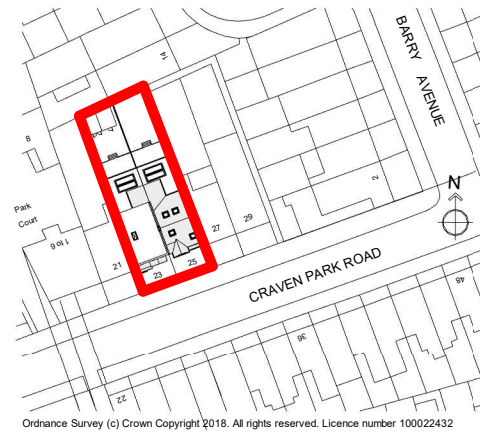

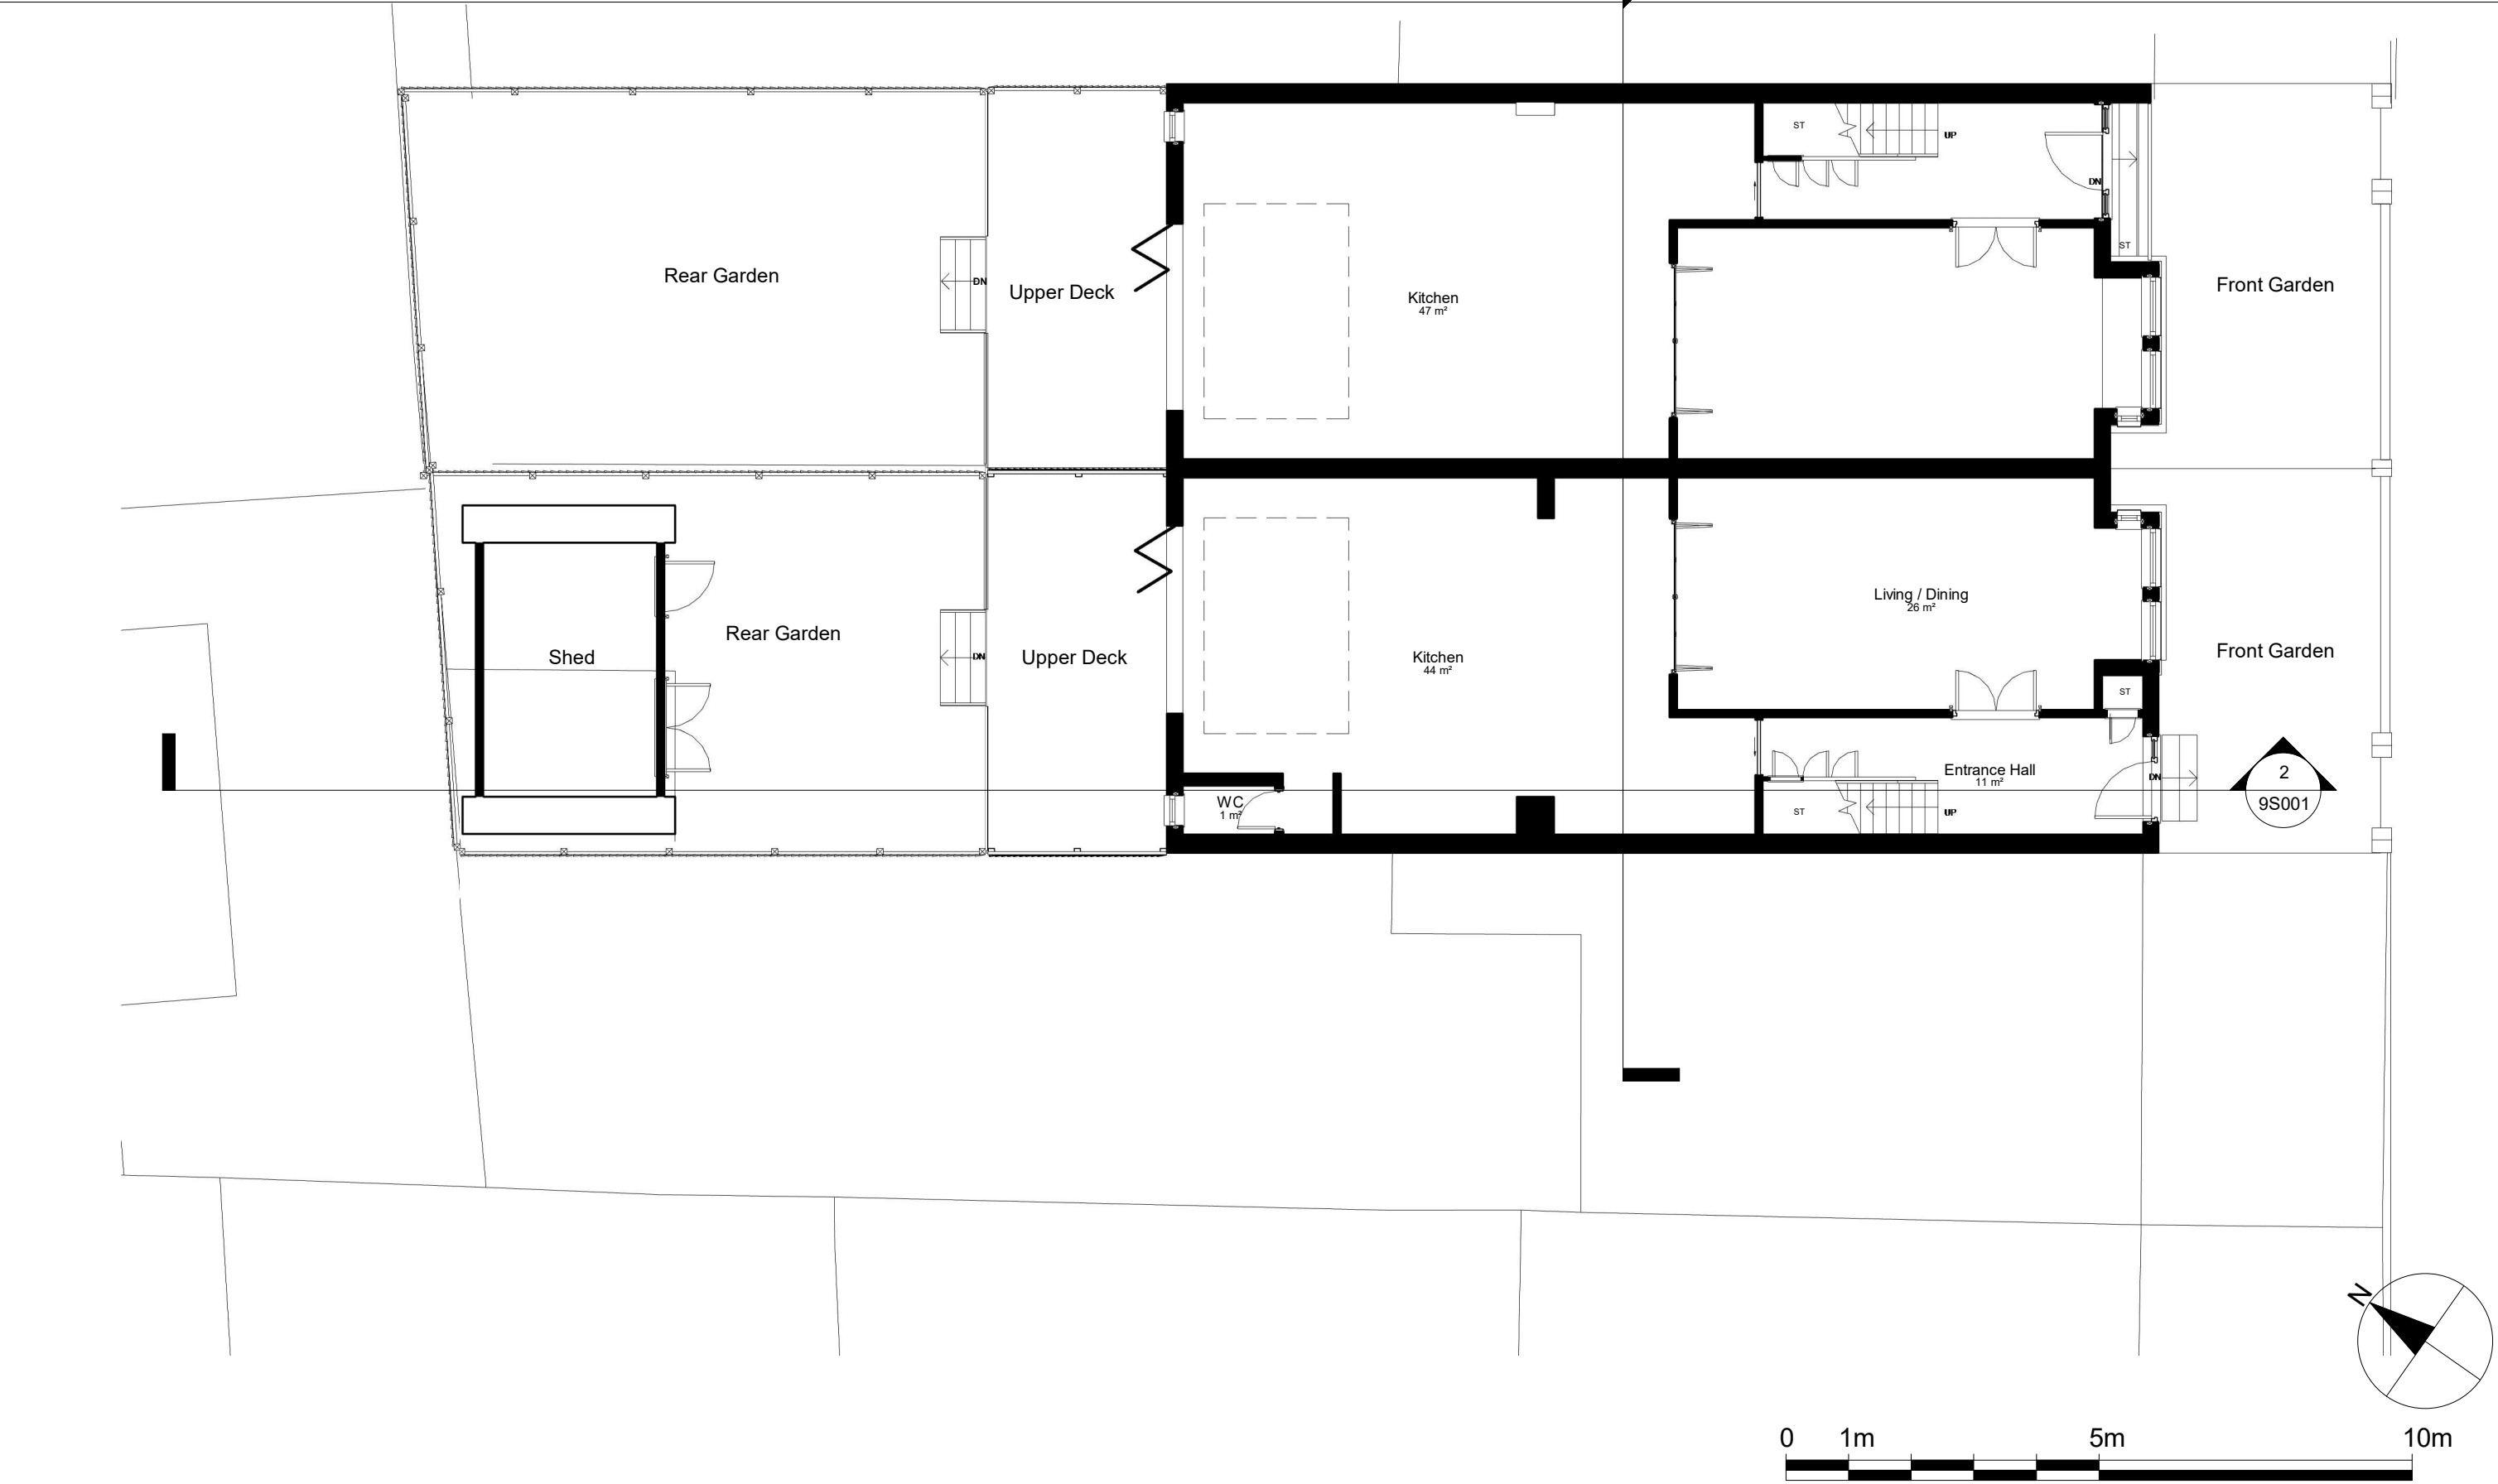

Notes.
Contractors must verify all dimensions at the site before comencing any work.
No construction work before Building Control approval and structural engineer confirmation.
Any discrepancies to be reported to Gridline.
All drawings are to be read in conjunction with all relevant drawings and specifications.


Project No.S				
REV	DATE	DESCRIPTION	BY	CH
A	20/03/24			

PROJECT TITLE	
23-25 Craven Park Road London, N15 6AA	
DATE	Project No.
23/01 2024	8015

DRAWING TITLE		
Proposed - Ground Floor		
CLIENT		
Mrs Royde		
DRAWING No.	SCALE @ A3	Drawn by:
PR - P001	1:100	Abraham D



PLANNING SERVICES
Unit 9b, The High Cross Centre,
Fountainy Rd,
N15 4BE
TEL: 020 8802 3480
www.samplanning.co.uk

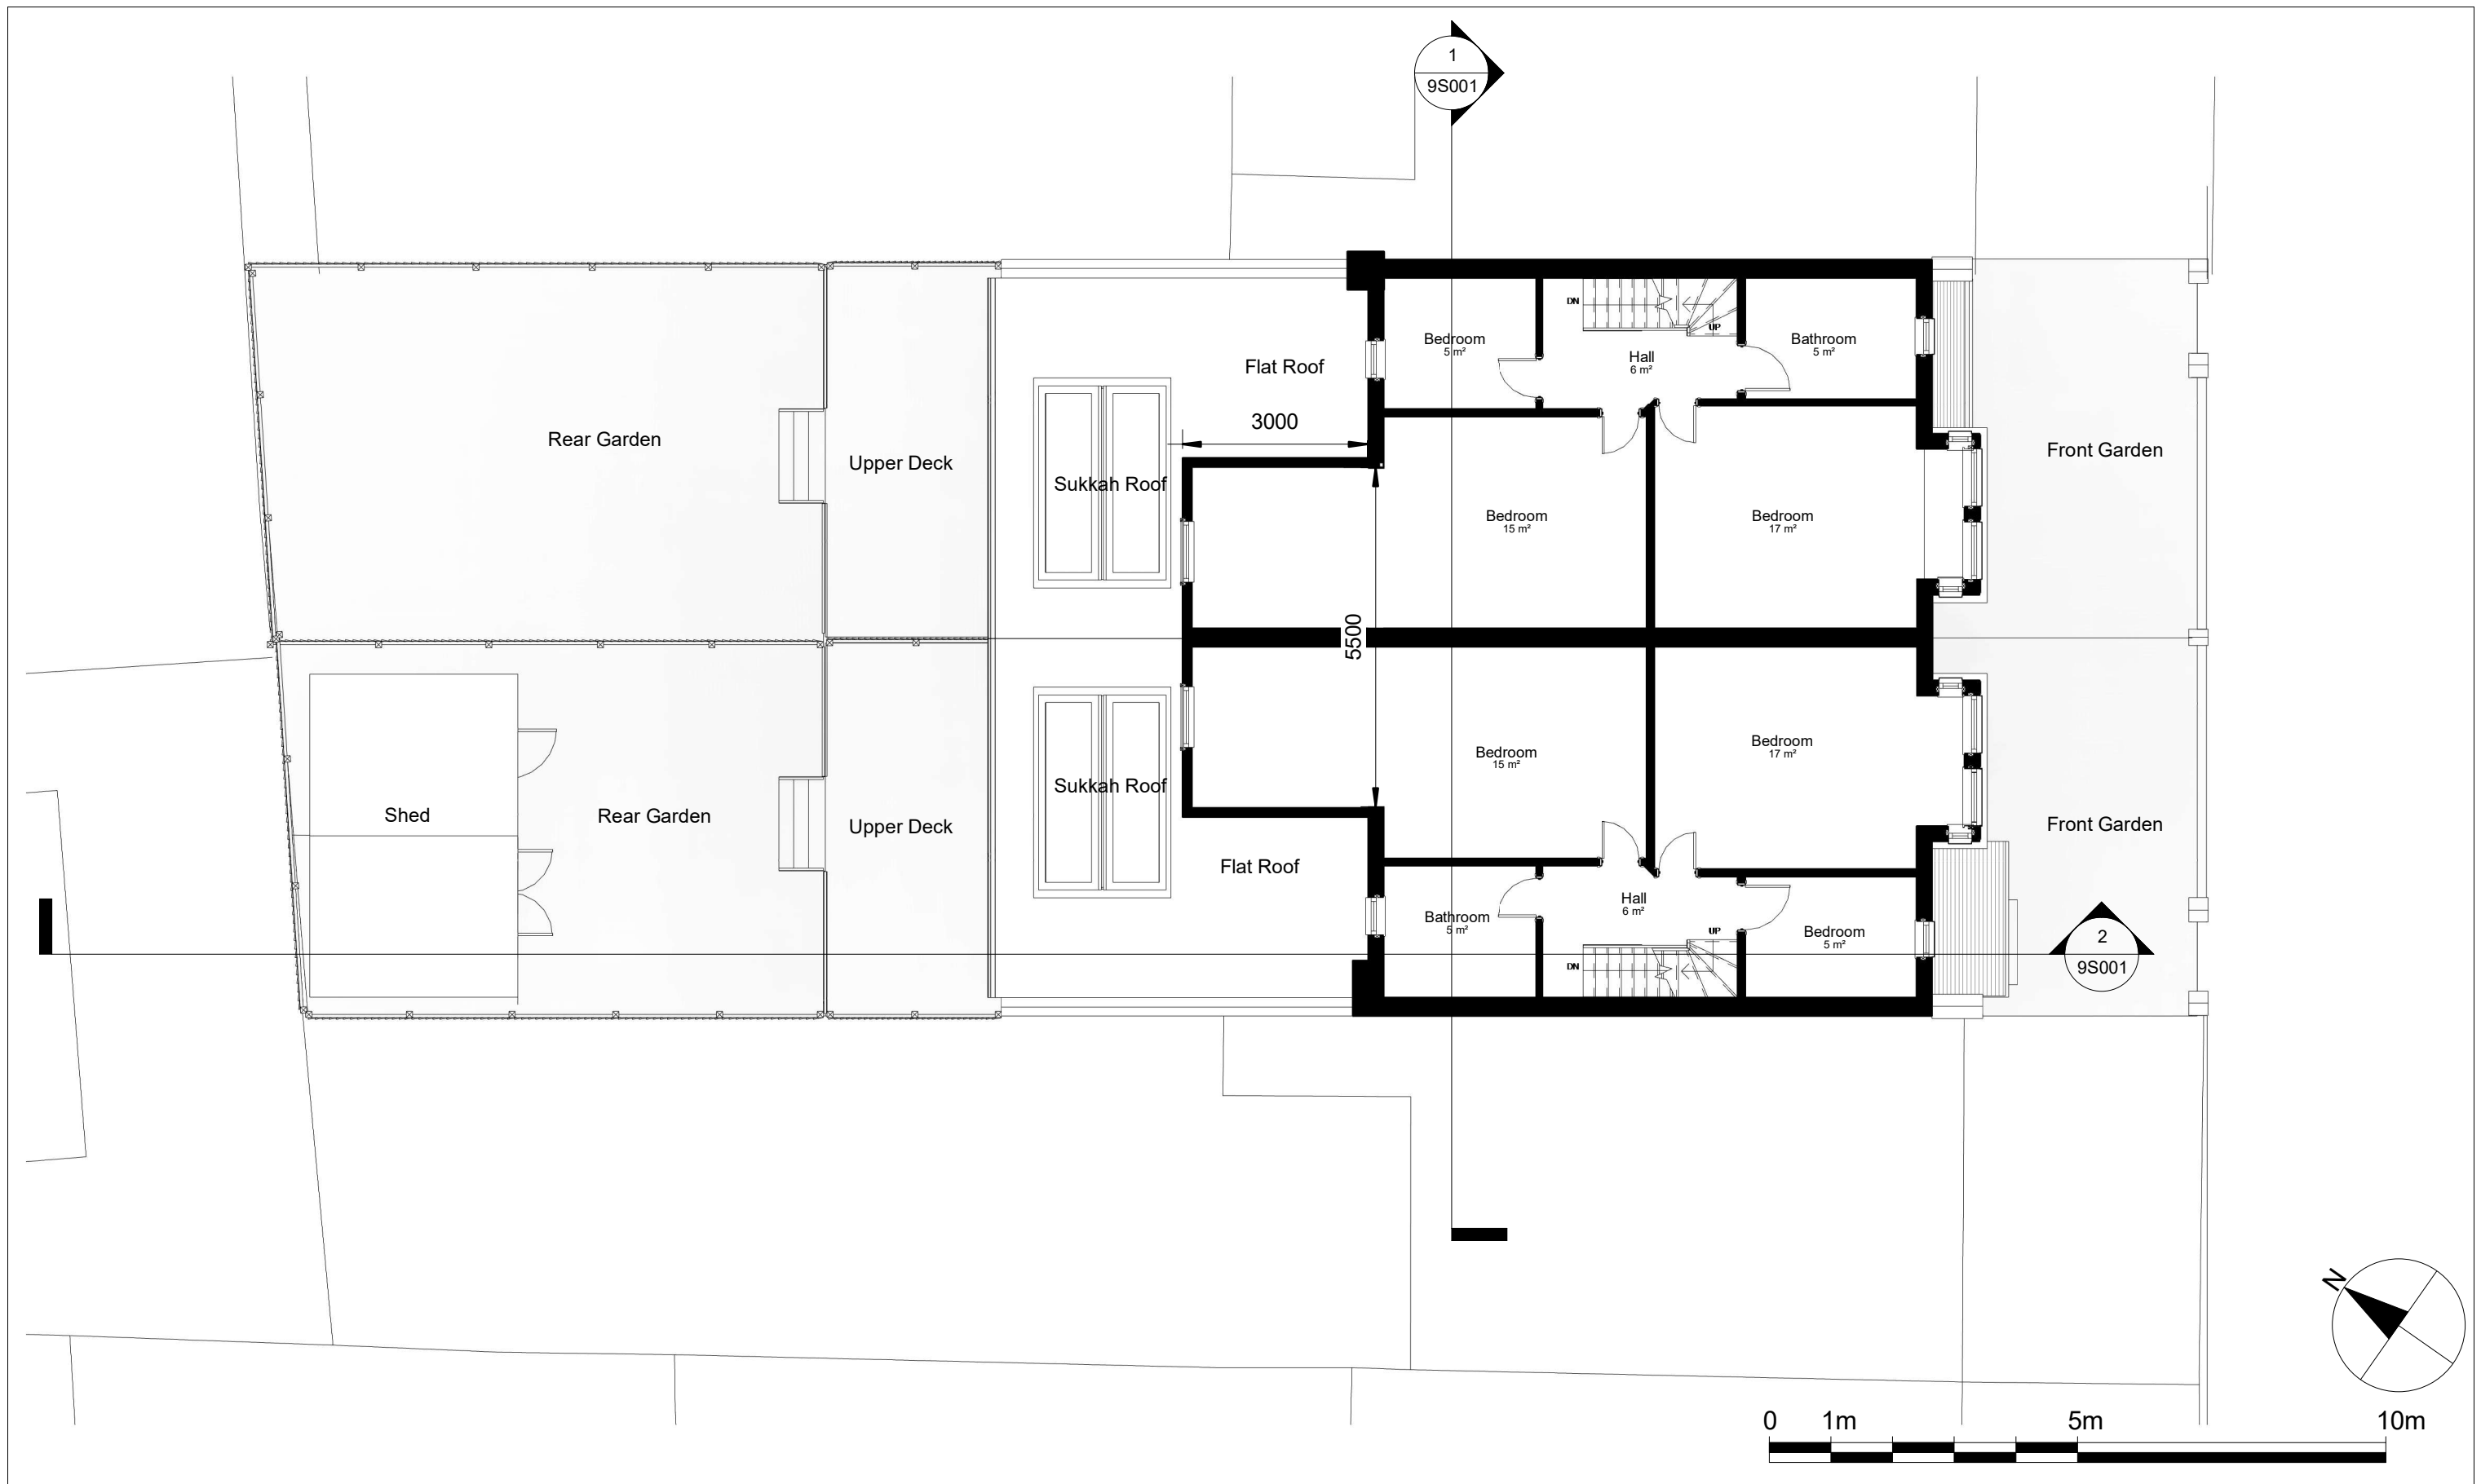


Notes.
Contractors must verify all dimensions at the site before commencing any work.
No construction work before Building Control approval and structural engineer confirmation.
Any discrepancies to be reported to Gridline.
All drawings are to be read in conjunction with all relevant drawings and specifications.

Project No.S				
REV	DATE	DESCRIPTION	BY	CH
A	20/03/24			

PROJECT TITLE	
23-25 Craven Park Road London, N15 6AA	
DATE	Project No.
23/01 2024	8015

DRAWING TITLE		
Proposed - First Floor		
CLIENT		
Mrs Royde		
DRAWING No.	SCALE @ A3	Drawn by:
PR - P002	1:100	Abraham D


PLANNING SERVICES
Unit 9b, The High Cross Centre,
Fountainy Rd,
N15 4BE
TEL: 020 8802 3480
www.samplanning.co.uk

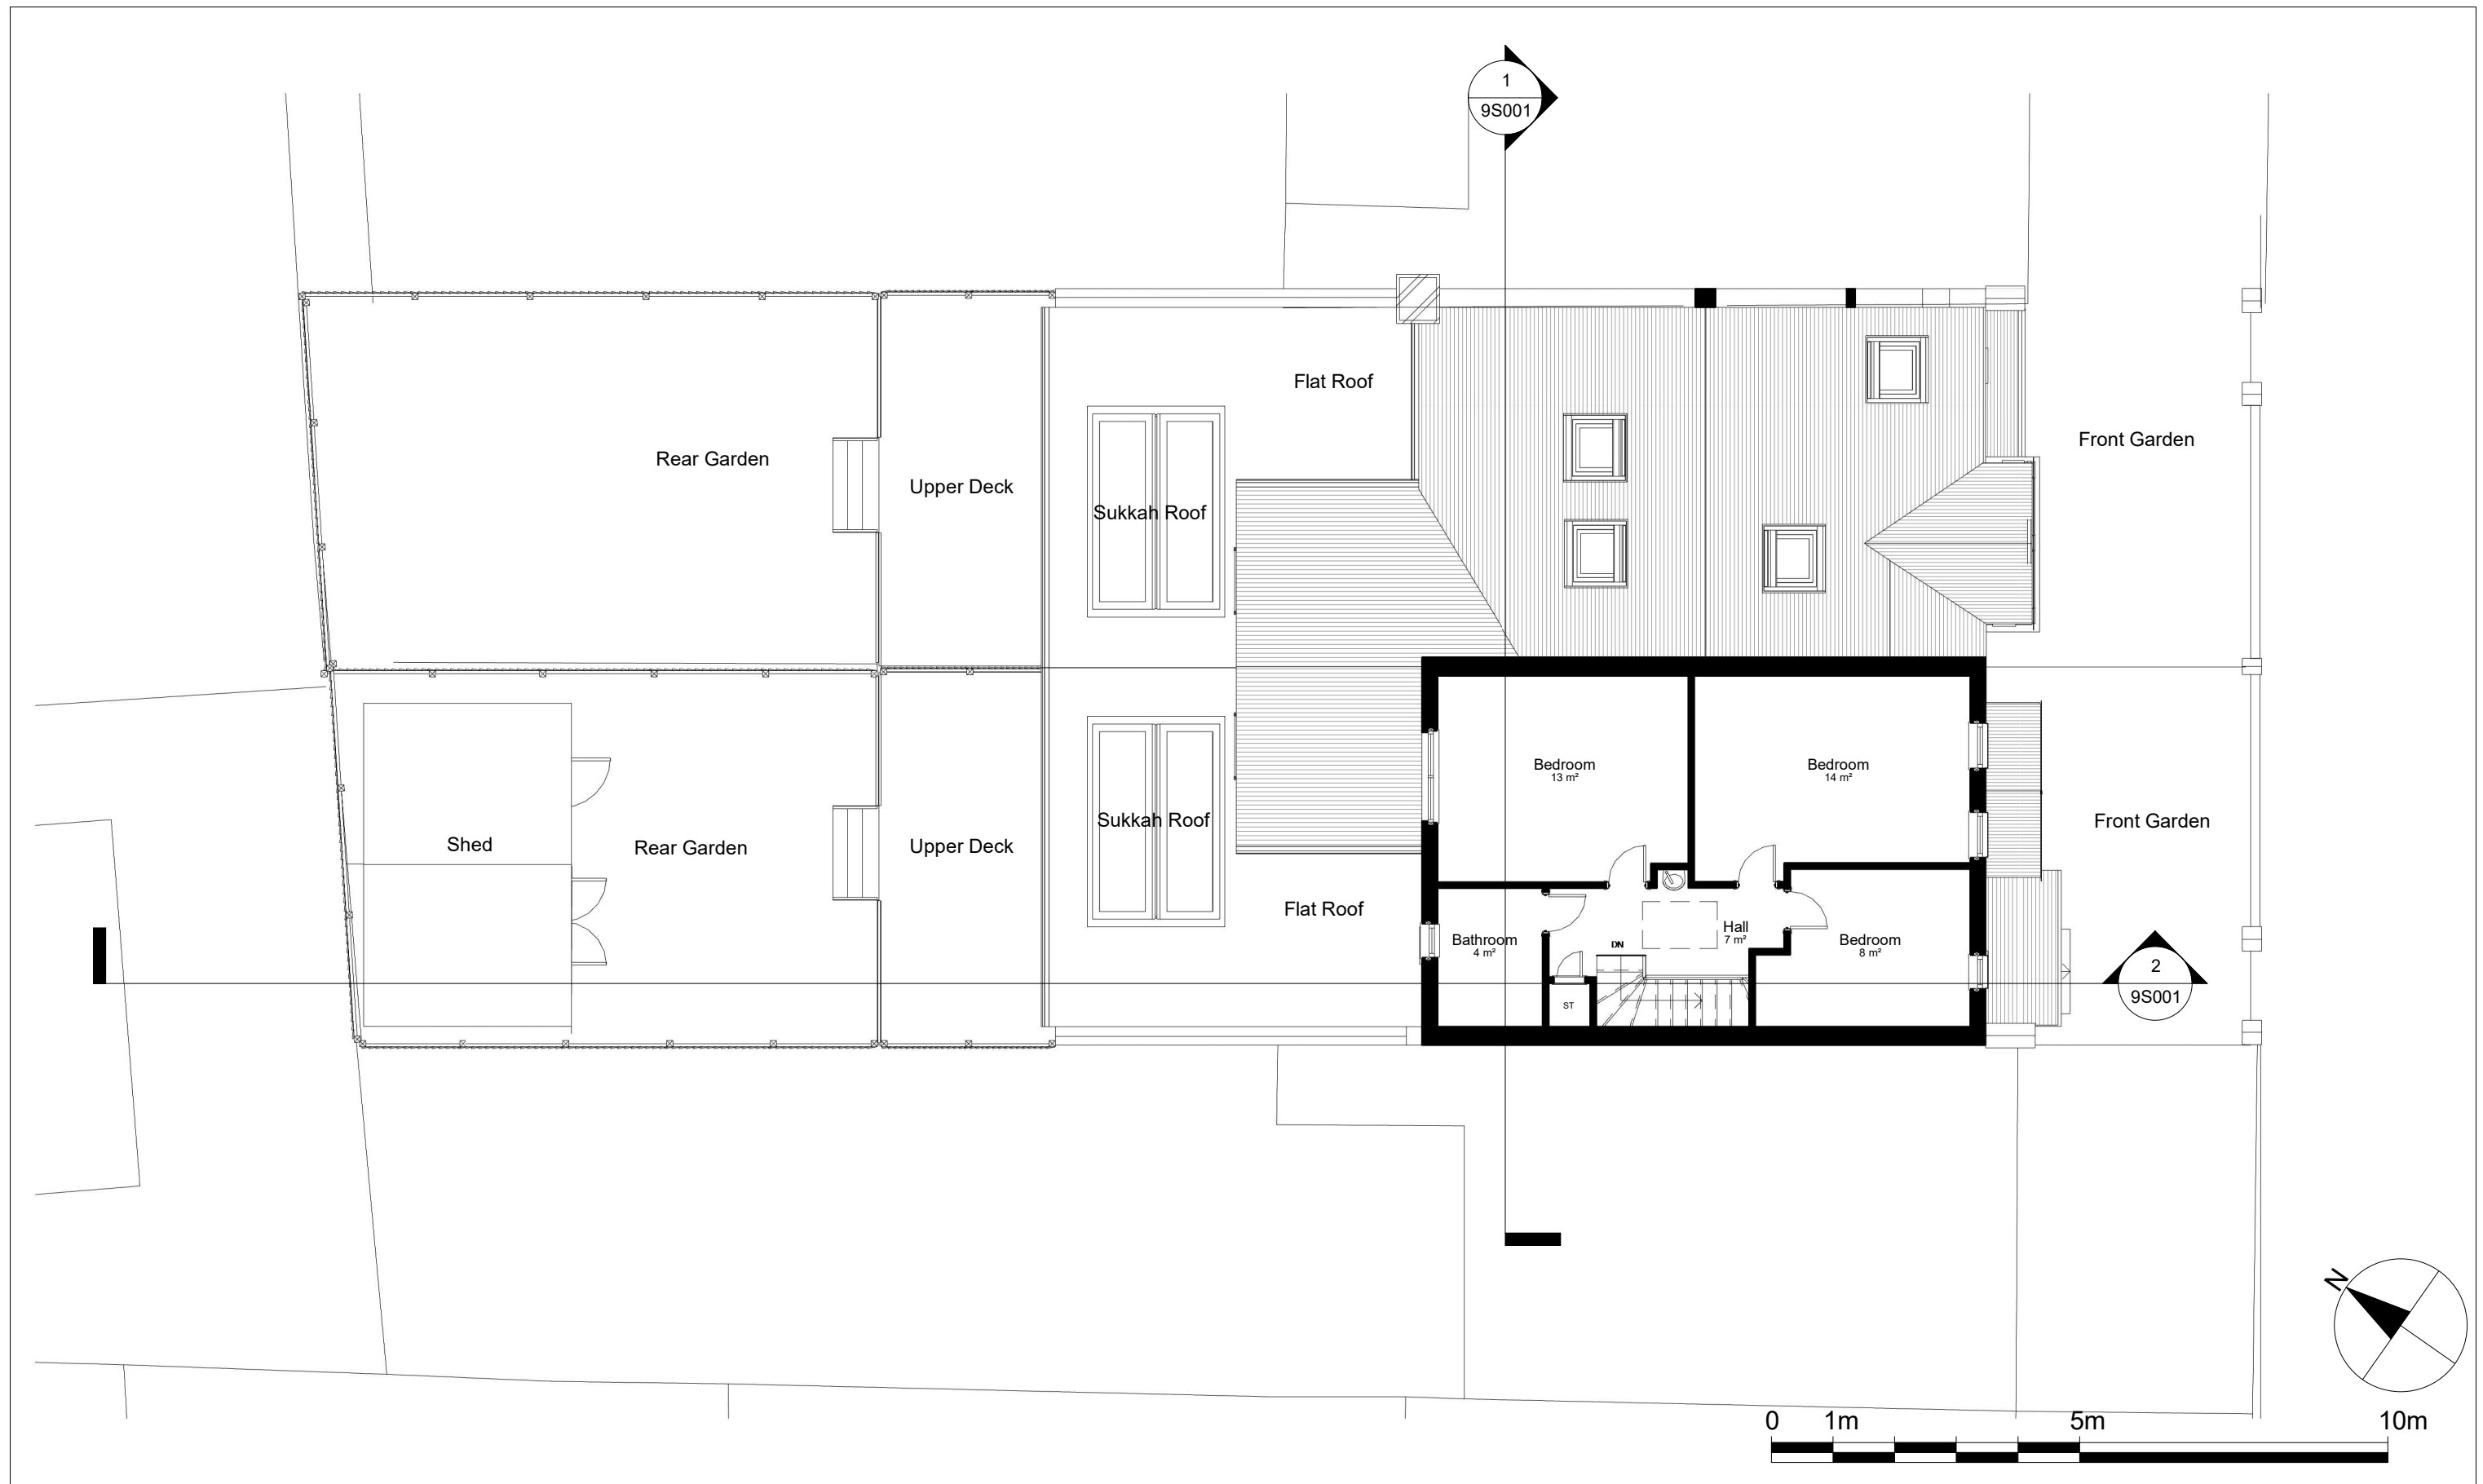

Notes.
Contractors must verify all dimensions at the site before comencing any work.
No construction work before Building Control approval and structural engineer confirmation.
Any discrepancies to be reported to Gridline.
All drawings are to be read in conjunction with all relevant drawings and specifications.

Project No.S				
REV	DATE	DESCRIPTION	BY	CH
A	20/03/24			

PROJECT TITLE	
23-25 Craven Park Road London, N15 6AA	
DATE	Project No.
23/01 2024	8015

DRAWING TITLE		
Proposed - Second Floor		
CLIENT		
Mrs Royde		
DRAWING No.	SCALE @ A3	Drawn by:
PR - P002	1:100	Abraham D


PLANNING SERVICES
Unit 9b, The High Cross Centre,
Fountayne Rd,
N15 4BE
TEL: 020 8802 3480
www.samplanning.co.uk



Notes.
Contractors must verify all dimensions at the site before comencing any work.
No construction work before Building Control approval and structural engineer confirmation.
Any discrepancies to be reported to Gridline.
All drawings are to be read in conjunction with all relevant drawings and specifications.

Project No.S				
REV	DATE	DESCRIPTION	BY	CH
A	20/03/24			

PROJECT TITLE	
23-25 Craven Park Road London, N15 6AA	
DATE	Project No.
23/01 2024	8015

DRAWING TITLE		
Proposed - Roof Plan		
CLIENT		
Mrs Royde		
DRAWING No.	SCALE @ A3	Drawn by:
PR - P003	1:100	Abraham D



PLANNING SERVICES
Unit 9b, The High Cross Centre,
Fountainy Rd,
N15 4BE
TEL: 020 8802 3480
www.samplanning.co.uk



1 Front
1 : 100

2 Rear.
1 : 100

Notes.
Contractors must verify all dimensions at the site before comencing any work.
No construction work before Building Control approval and structural engineer confirmation.
Any discrepancies to be reported to Gridline.
All drawings are to be read in conjunction with all relevant drawings and specifications.

Project No.S				
REV	DATE	DESCRIPTION	BY	CH
A	20/03/'24			

PROJECT TITLE
23-25 Craven Park Road
London, N15 6AA

DATE
23/01/2024

Project No.
8015


DRAWING TITLE
Proposed - Front/ Rear Elevations


CLIENT
Mrs Royde

DRAWING No.
PR - E001

SCALE @ A3
1:100

Drawn by:
Abraham D

 
PLANNING SERVICES
Unit 9b, The High Cross Centre,
Fountainy Rd,
N15 4BE
TEL: 020 8802 3480
www.samplanning.co.uk

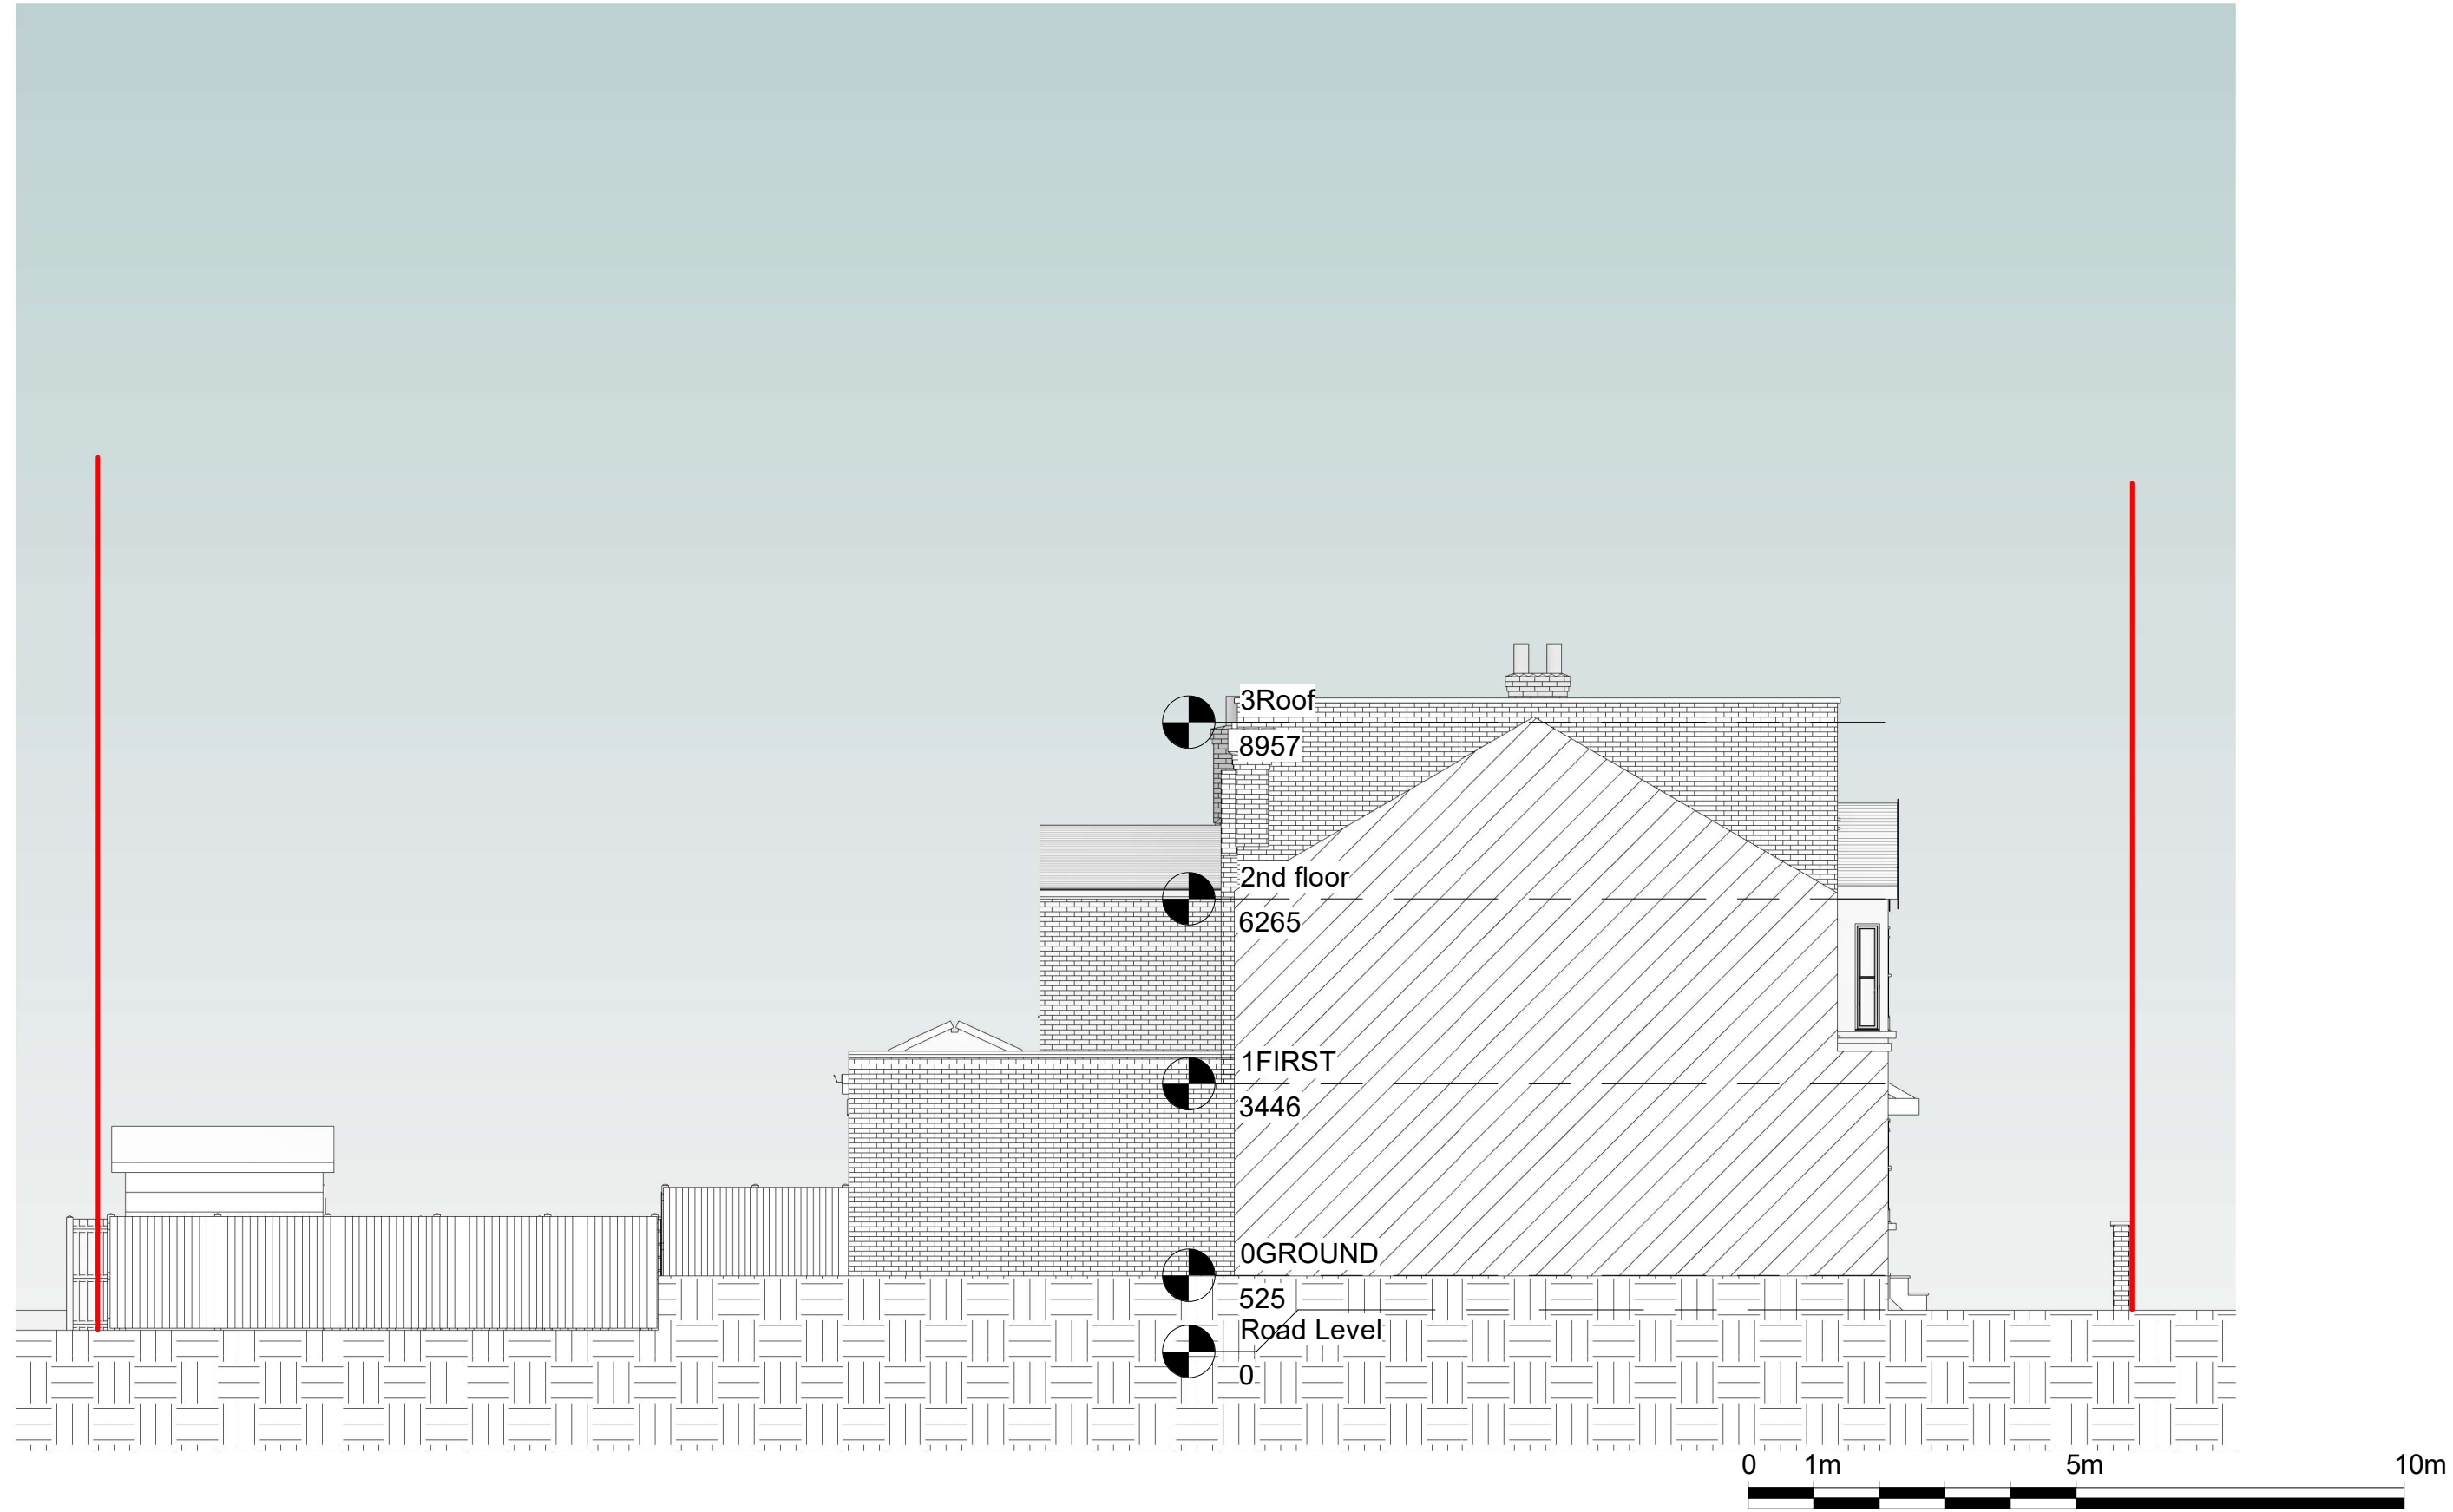

Notes.
Contractors must verify all dimensions at the site before comencing any work.
No construction work before Building Control approval and structural engineer confirmation.
Any discrepancies to be reported to Gridline.
All drawings are to be read in conjunction with all relevant drawings and specifications.


Project No.S				
REV	DATE	DESCRIPTION	BY	CH
A	20/03/'24			

PROJECT TITLE	
23-25 Craven Park Road London, N15 6AA	
DATE	Project No.
23/01/2024	8015

DRAWING TITLE		
Proposed - Side Elevation 1		
CLIENT		
Mrs Royde		
DRAWING No.	SCALE @ A3	Drawn by:
PR - E002	1:100	Abraham D



PLANNING SERVICES
Unit 9b, The High Cross Centre,
Fountainy Rd,
N15 4BE
TEL: 020 8802 3480
www.sampling.co.uk

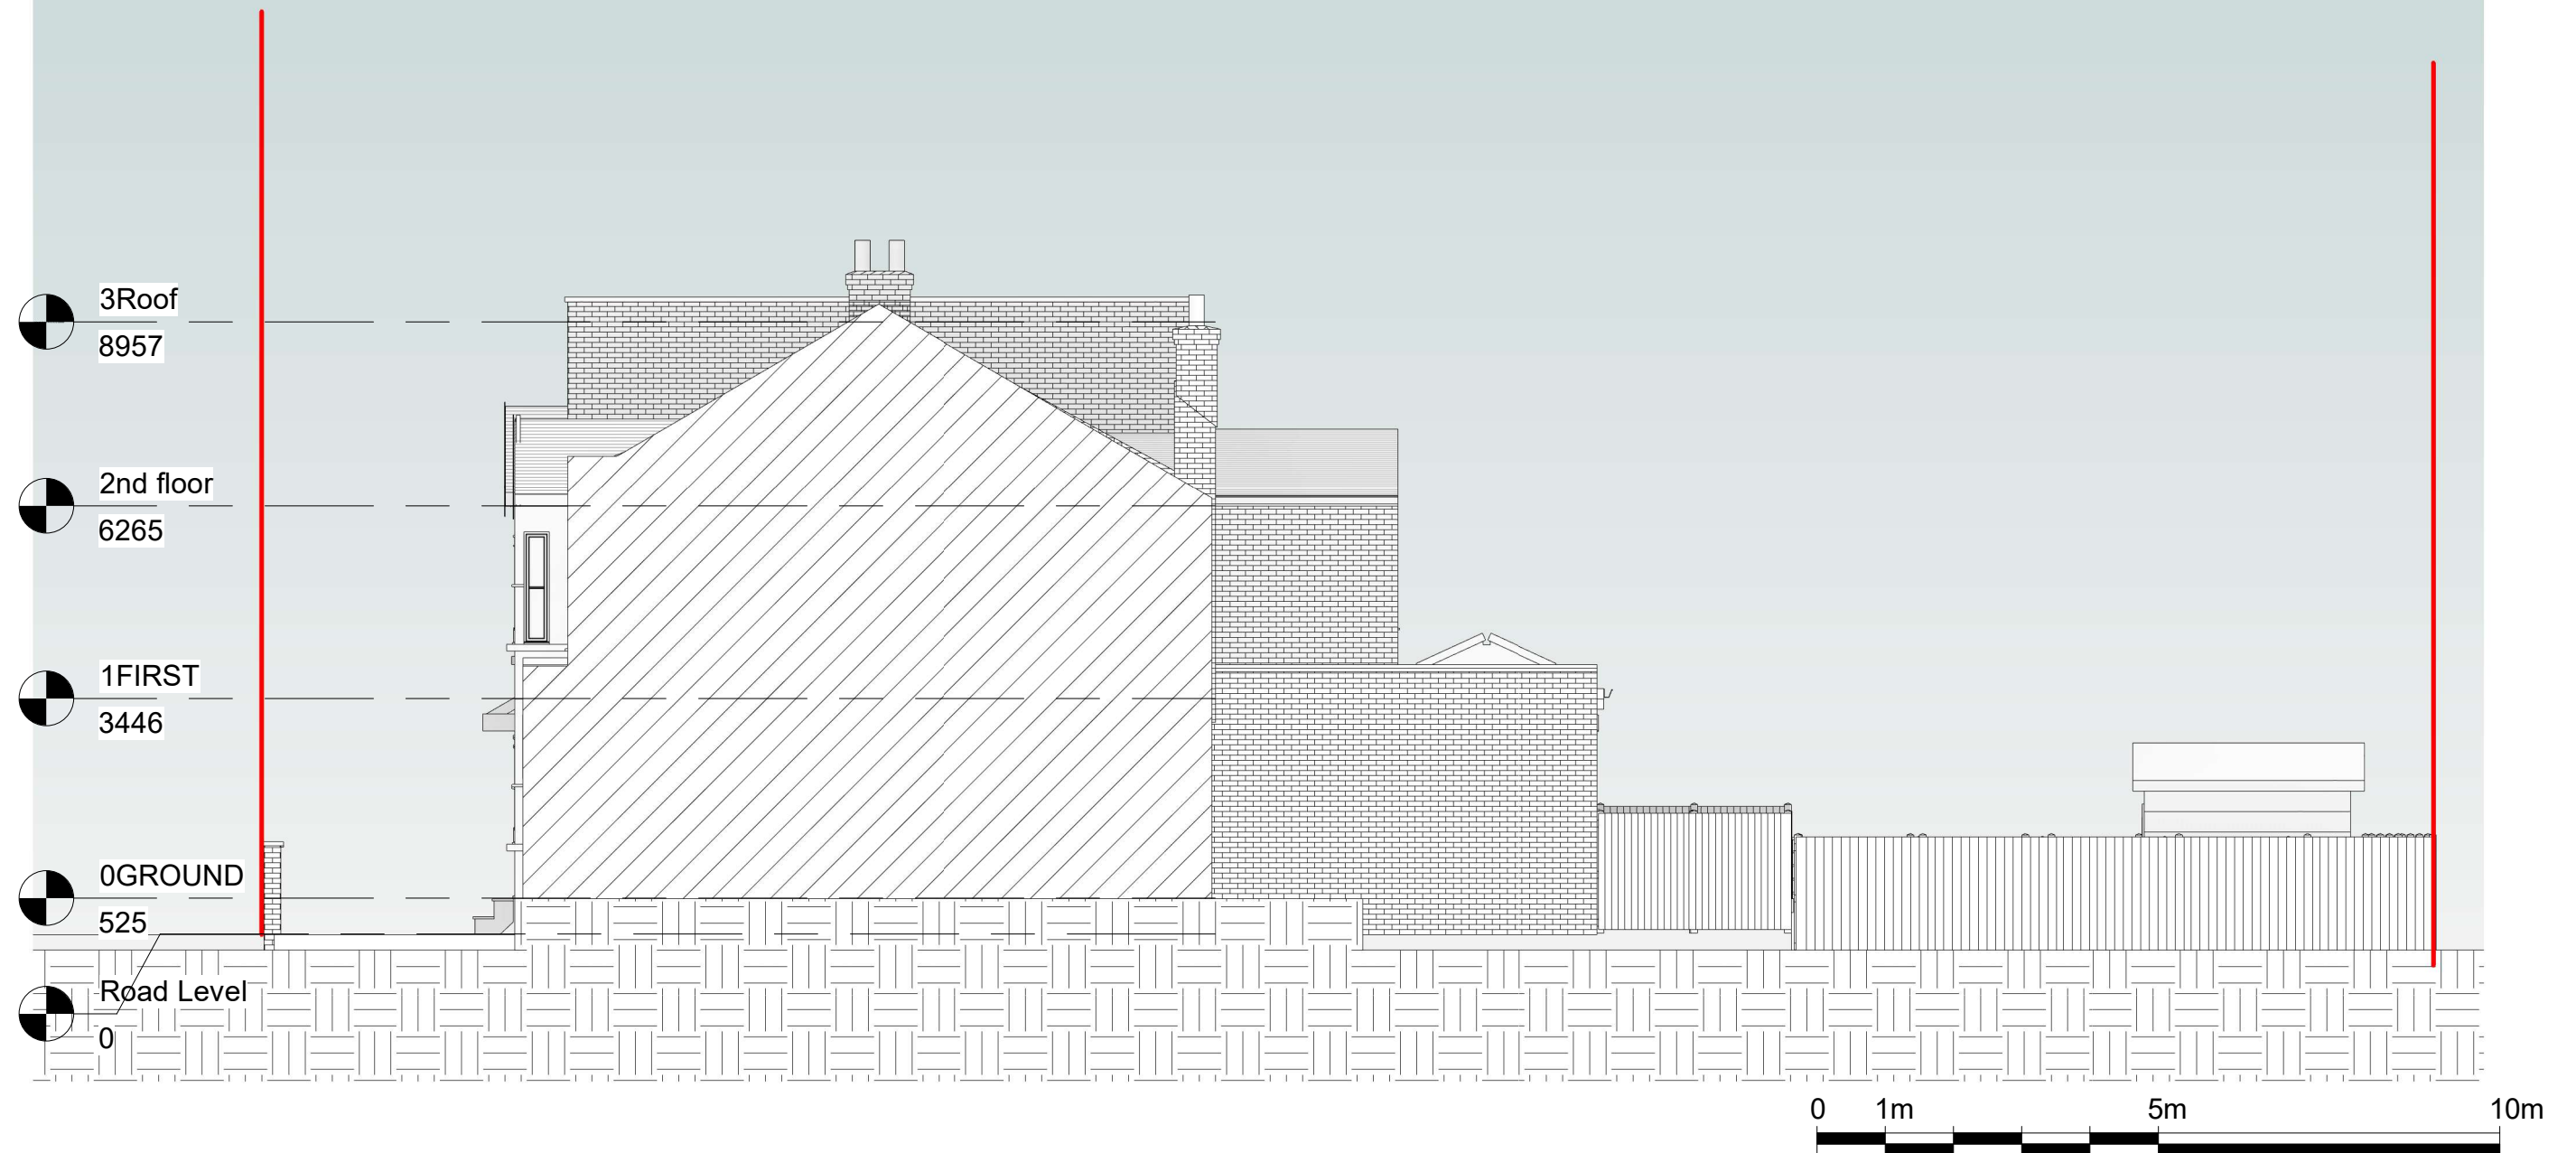

Notes.
Contractors must verify all dimensions at the site before comencing any work.
No construction work before Building Control approval and structural engineer confirmation.
Any discrepancies to be reported to Gridline.
All drawings are to be read in conjunction with all relevant drawings and specifications.



Project No.S				
REV	DATE	DESCRIPTION	BY	CH
A	20/03/'24			

PROJECT TITLE	
23-25 Craven Park Road London, N15 6AA	
DATE	Project No.
23/01/2024	8015

DRAWING TITLE		
Proposed - Side Elevation 2		
CLIENT		
Mrs Royde		
DRAWING No.	SCALE @ A3	Drawn by:
PR - E003	1:100	Abraham D



PLANNING SERVICES
Unit 9b, The High Cross Centre,
Fountainy Rd,
N15 4BE
TEL: 020 8802 3480
www.sampling.co.uk

 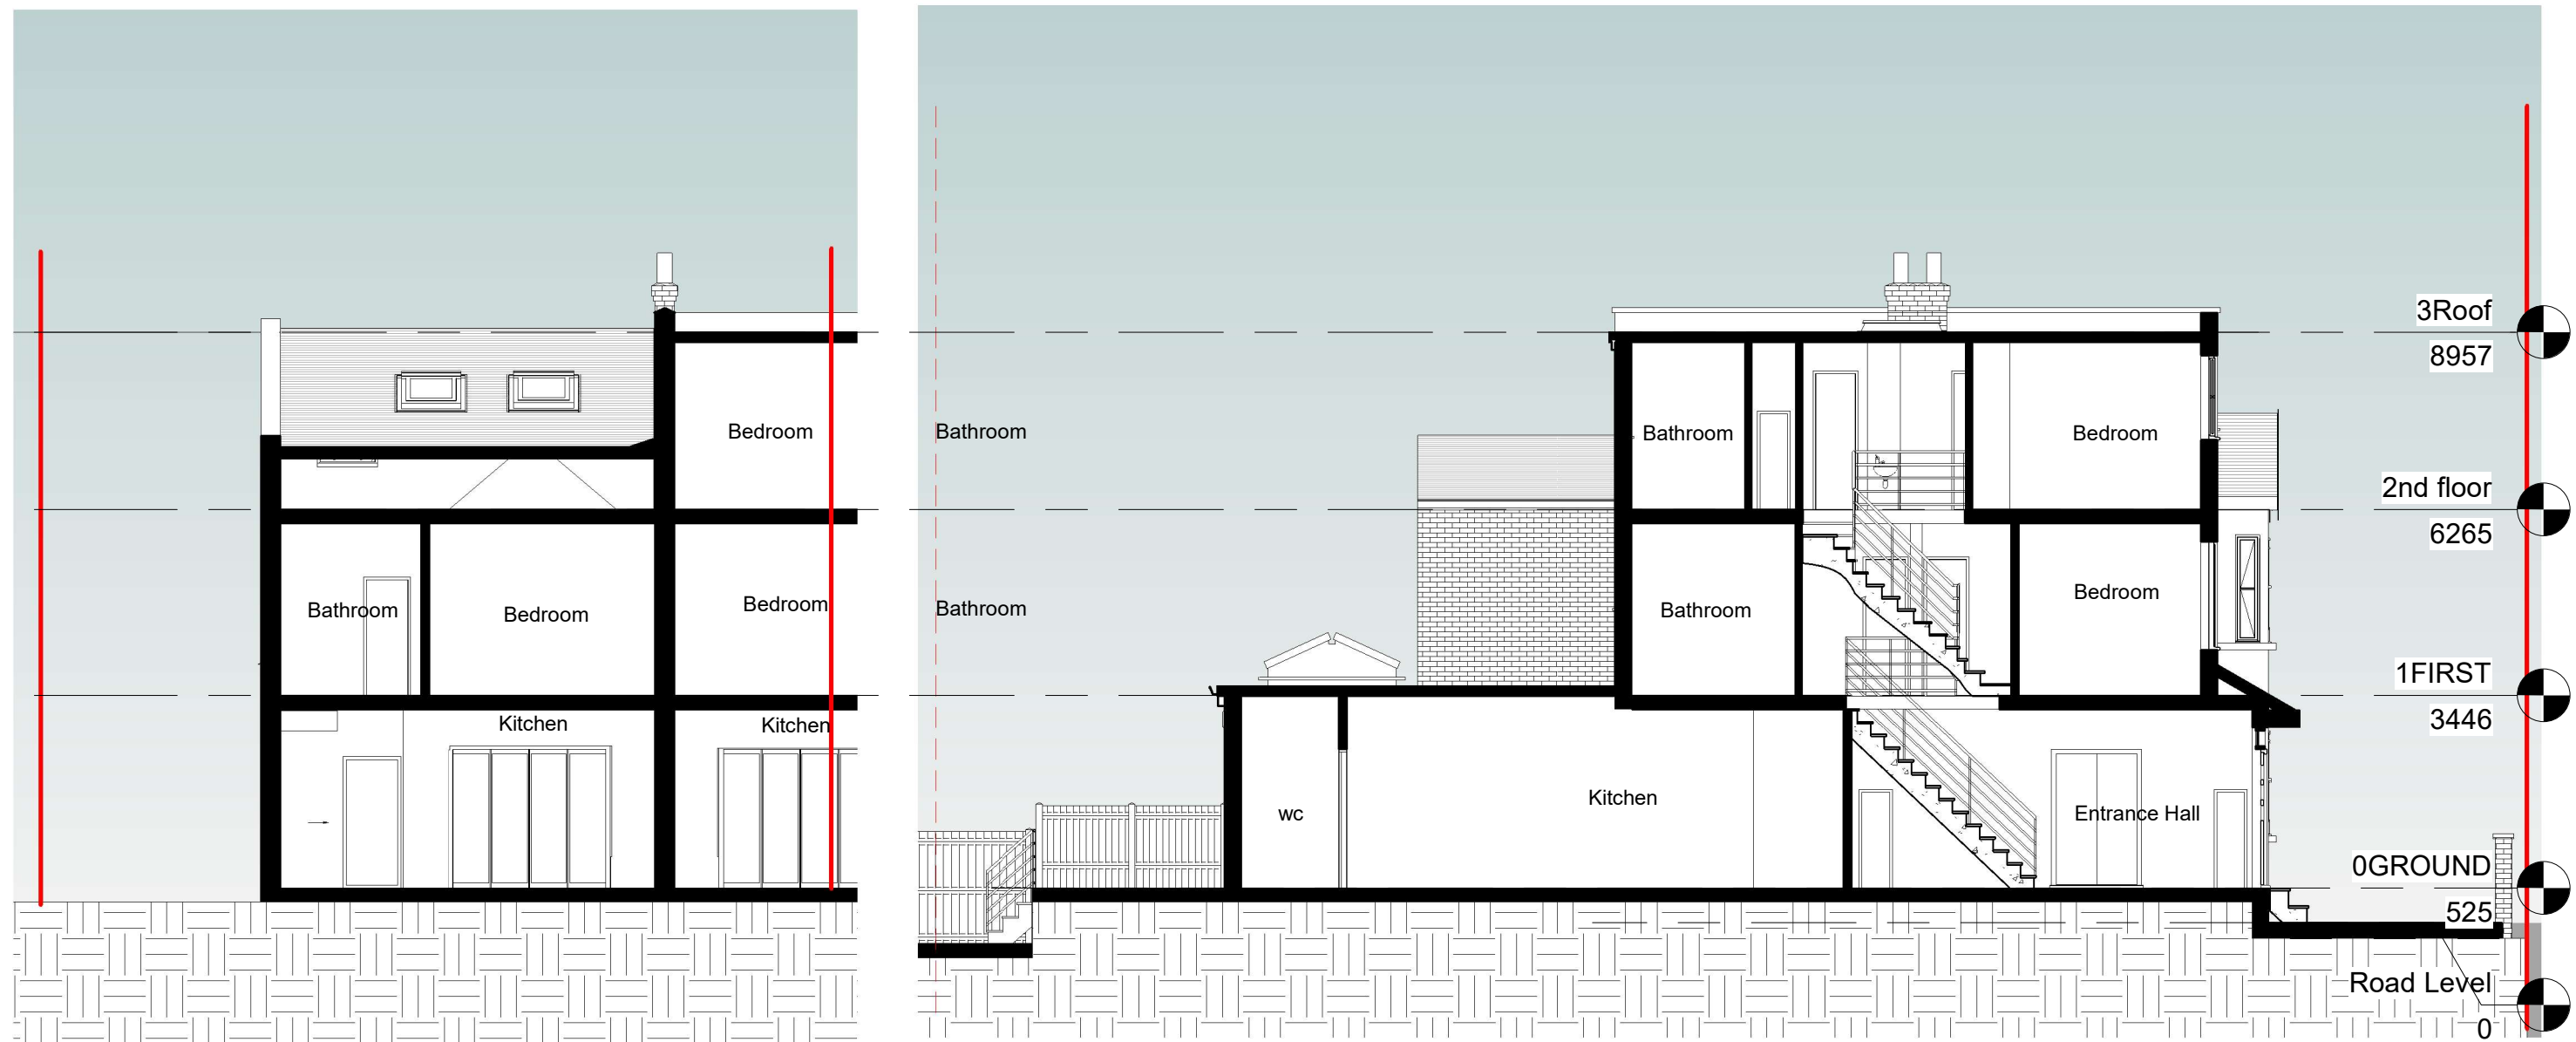


Notes.
Contractors must verify all dimensions at the site before commencing any work.
No construction work before Building Control approval and structural engineer confirmation.
Any discrepancies to be reported to Gridline.
All drawings are to be read in conjunction with all relevant drawings and specifications.

Project No.S				
REV	DATE	DESCRIPTION	BY	CH
A	20/03/'24			

PROJECT TITLE	
23-25 Craven Park Road London, N15 6AA	
DATE	Project No.
23/01/2024	8015

DRAWING TITLE		
Proposed - Section Front & Side		
CLIENT		
Mrs Royde		
DRAWING No.	SCALE @ A3	Drawn by:
PR - S001	1:100	Abraham D


PLANNING SERVICES
Unit 9b, The High Cross Centre,
Fountainy Rd,
N15 4BE
TEL: 020 8802 3480
www.samplanning.co.uk

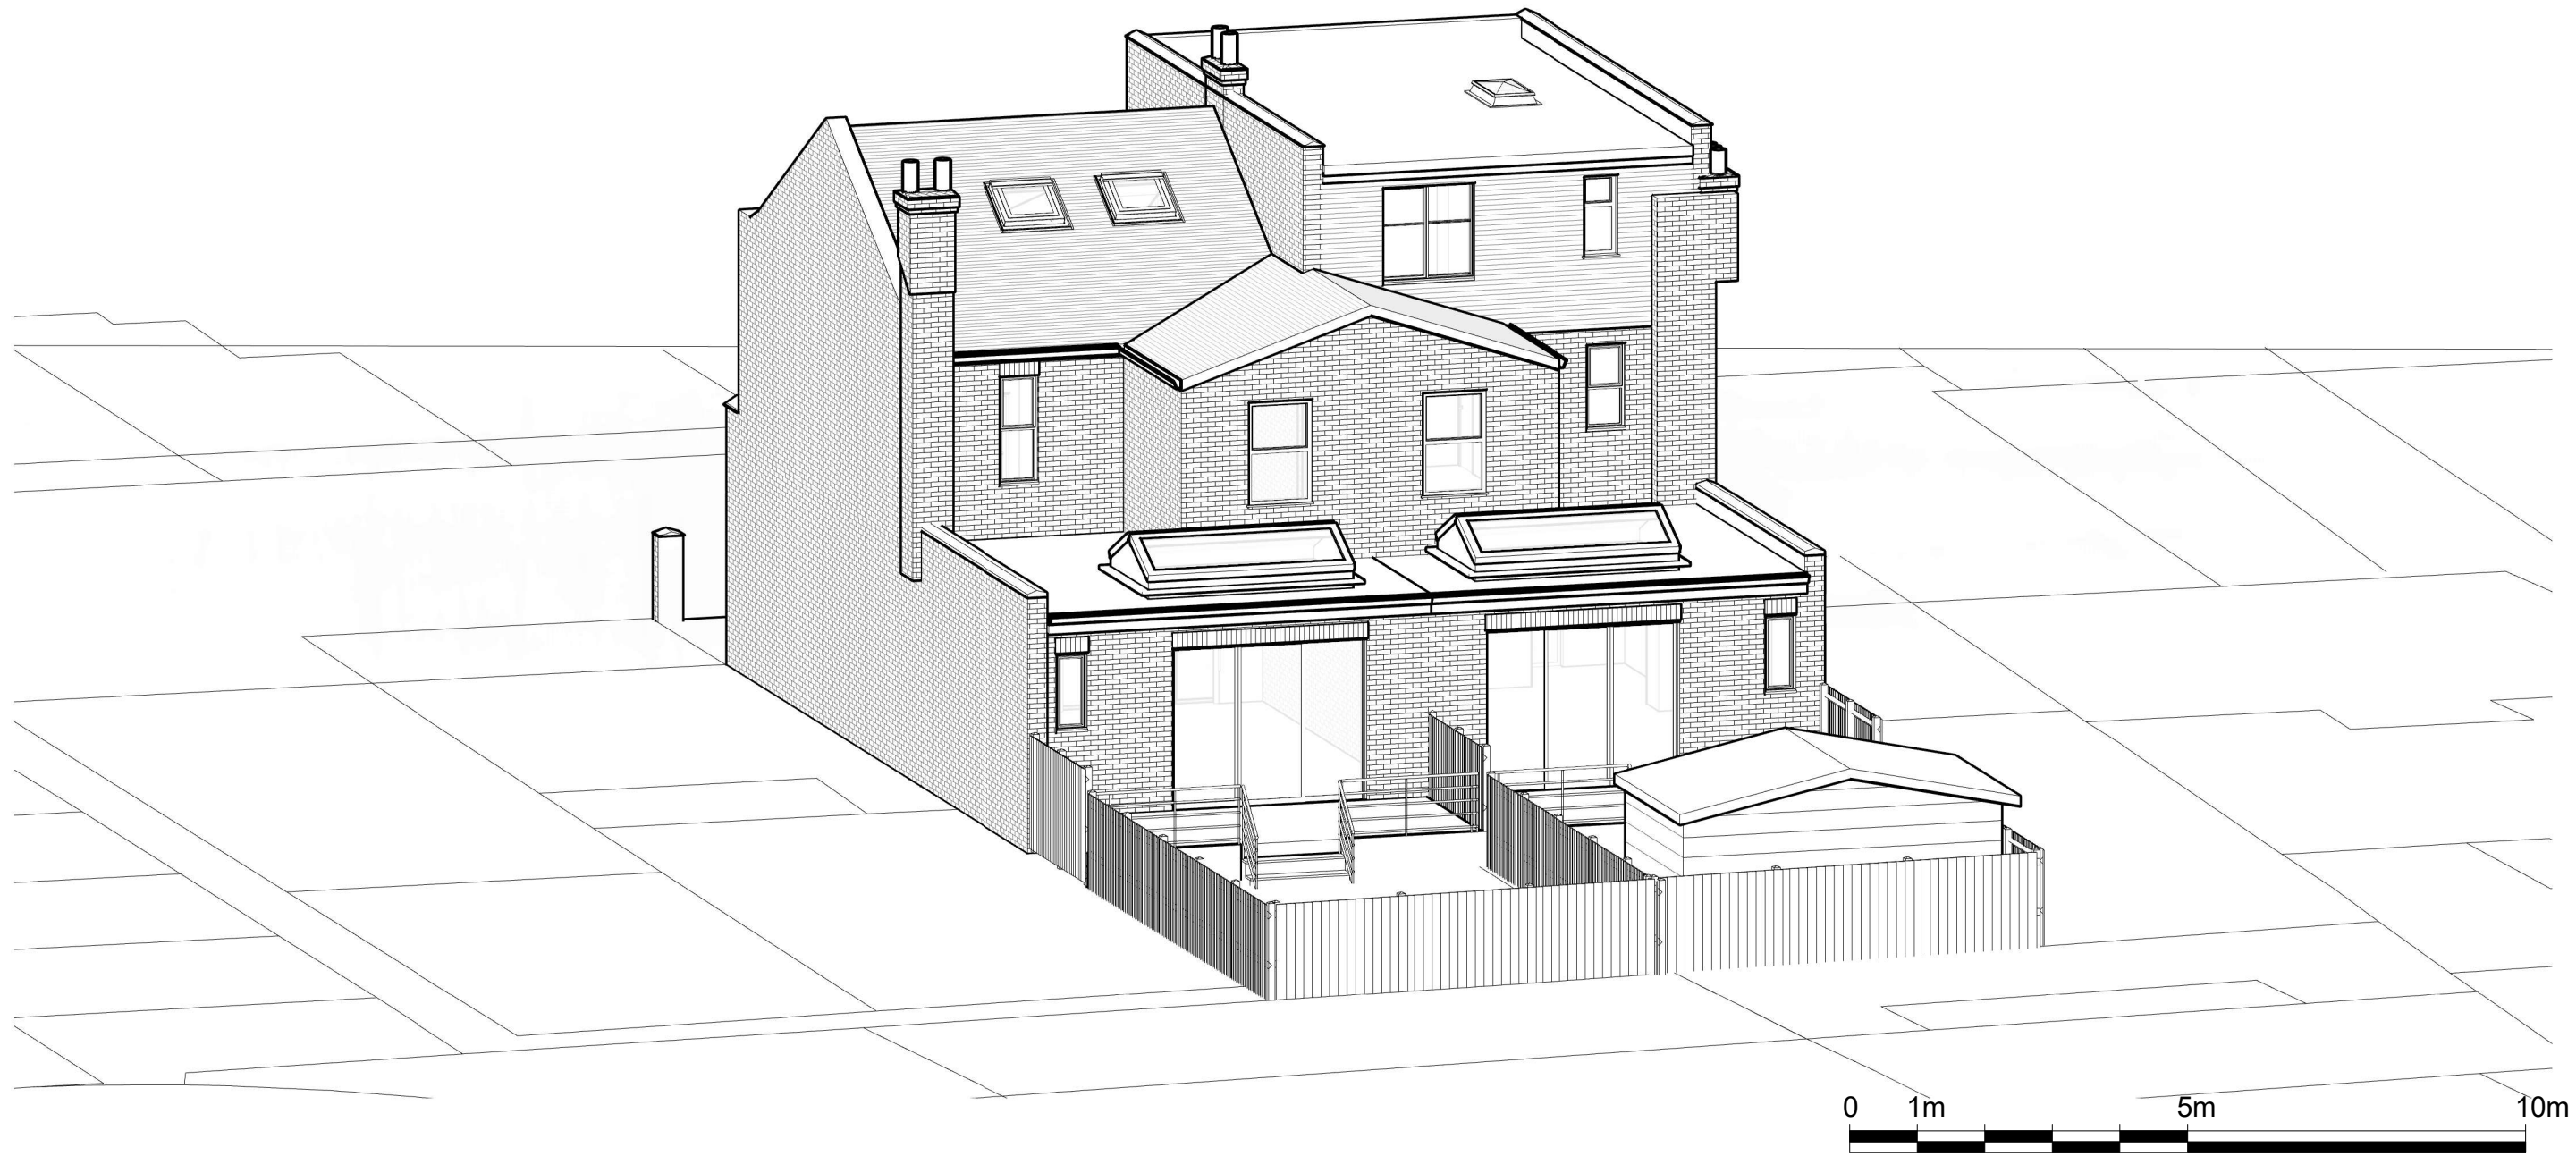

Notes.
Contractors must verify all dimensions at the site before comencing any work.
No construction work before Building Control approval and structural engineer confirmation.
Any discrepancies to be reported to Gridline.
All drawings are to be read in conjunction with all relevant drawings and specifications.

Project No.S				
REV	DATE	DESCRIPTION	BY	CH
A	20/03/'24			

PROJECT TITLE	
23-25 Craven Park Road London, N15 6AA	
DATE	Project No.
23/01/2024	8015

DRAWING TITLE		
Proposed - Existing 3D		
CLIENT		
Mrs Royde		
DRAWING No.	SCALE @ A3	Drawn by:
PR - PE001	1:100	Abraham D



PLANNING SERVICES
Unit 9b, The High Cross Centre,
Fountainy Rd,
N15 4BE
TEL: 020 8802 3480
www.samplanning.co.uk



Notes.
Contractors must verify all dimensions at the site before comencing any work.
No construction work before Building Control approval and structural engineer confirmation.
Any discrepancies to be reported to Gridline.
All drawings are to be read in conjunction with all relevant drawings and specifications.

Project No.S				
REV	DATE	DESCRIPTION	BY	CH
A	20/03/'24			

PROJECT TITLE	
23-25 Craven Park Road London, N15 6AA	
DATE	Project No.
23/01/2024	8015

DRAWING TITLE		
Proposed - Existing 3D		
CLIENT		
Mrs Royde		
DRAWING No.	SCALE @ A3	Drawn by:
PR - PE001	1:100	Abraham D



PLANNING SERVICES
Unit 9b, The High Cross Centre,
Fountayne Rd,
N15 4BE
TEL: 020 8802 3480
www.sampling.co.uk