


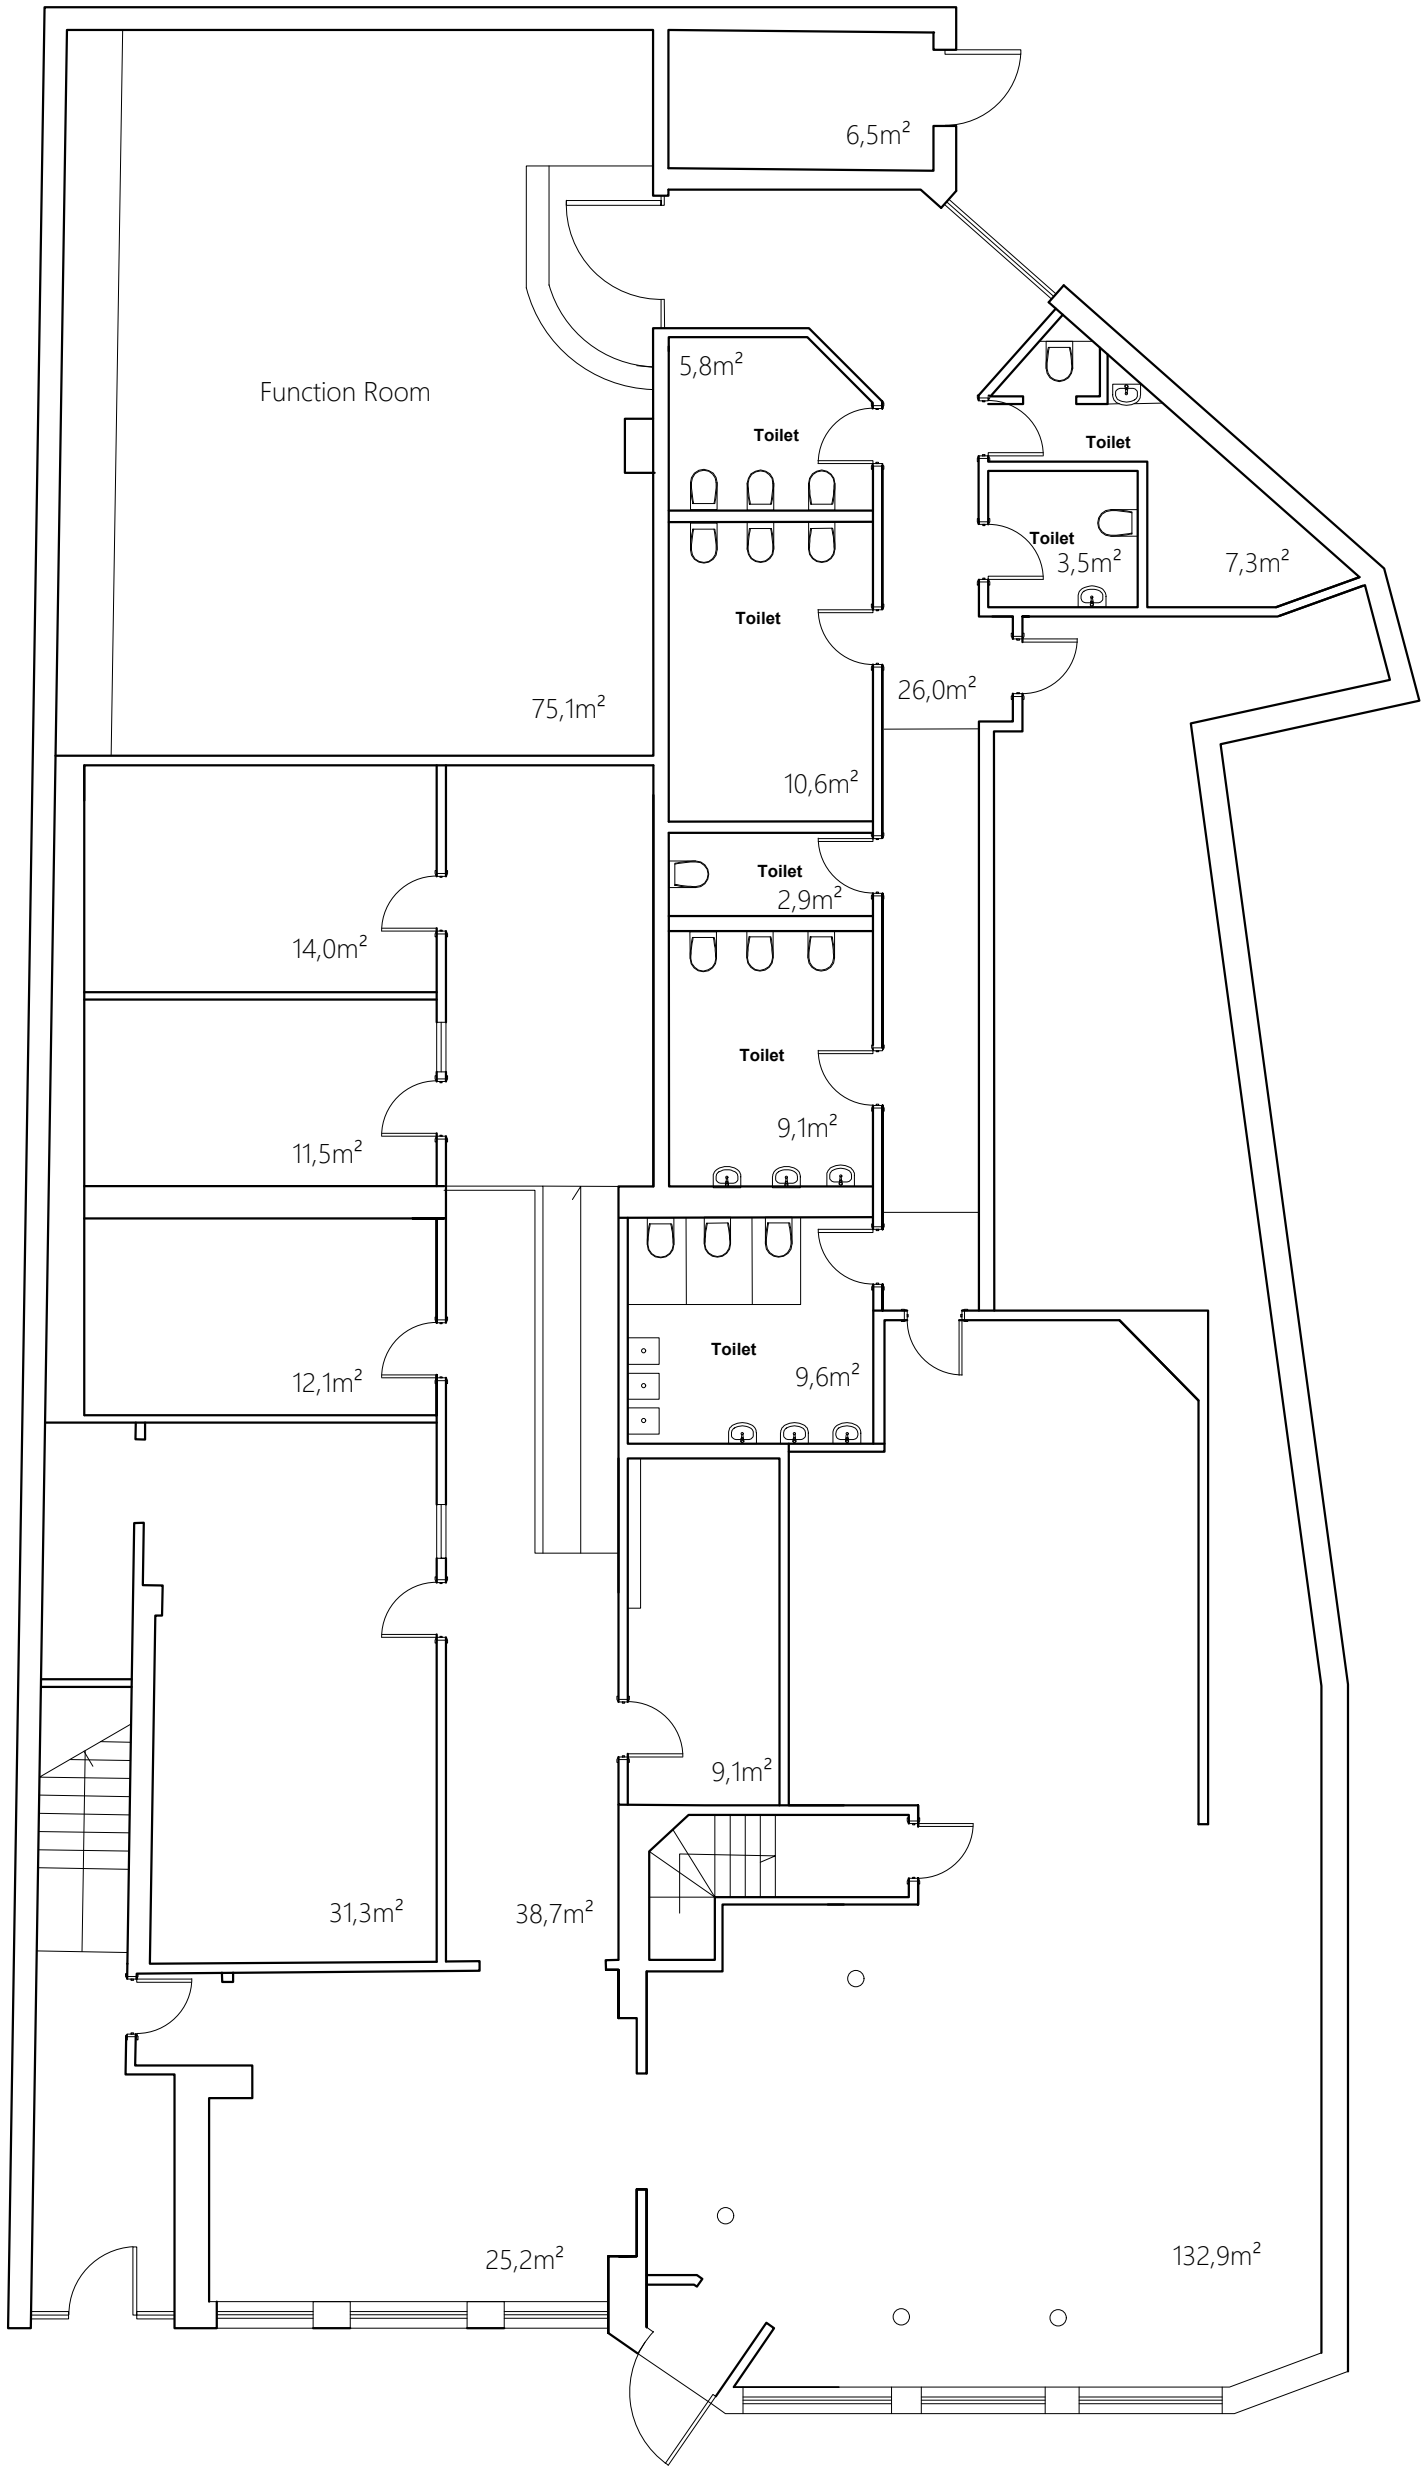

GENERAL NOTES:
USE FIGURED DIMENSIONS ONLY.
DO NOT SCALE OFF DRAWINGS.
ALL DIMENSIONS ARE TO BE CHECKED ON SITE.
INCONSISTENCIES ARE TO BE REPORTED TO
OATEN ARCHITECTS IMMEDIATELY.

REV.: DATE: DESCRIPTION:



OATEN ARCHITECTS

Oaten Architects Ltd,
33 West Street, Hastings, East Sussex, TN34 3AN
T 01424 256476
E office@oatenarchitects.com
W www.oatenarchitects.com

PROJECT:
**268 West Green Road,
London N15 3QR**

STAGE:
Planning
CLIENT:
-

SCALE:
1:100 @ A3

DRAWN BY - DATE:
OZ
CHECKED BY:
RO

DRAWING TITLE:
Existing Ground Floor Plan

DRAWING NO: REV NO:

23.1398 / 003