



KEY

Existing Structure

Proposed Structure



CH-XXXX

sqm

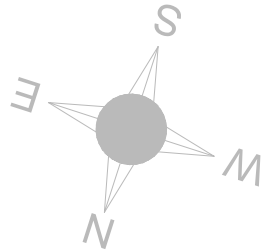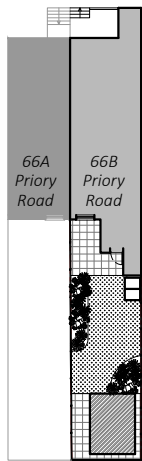


Existing Block Plan


Scale 1:500

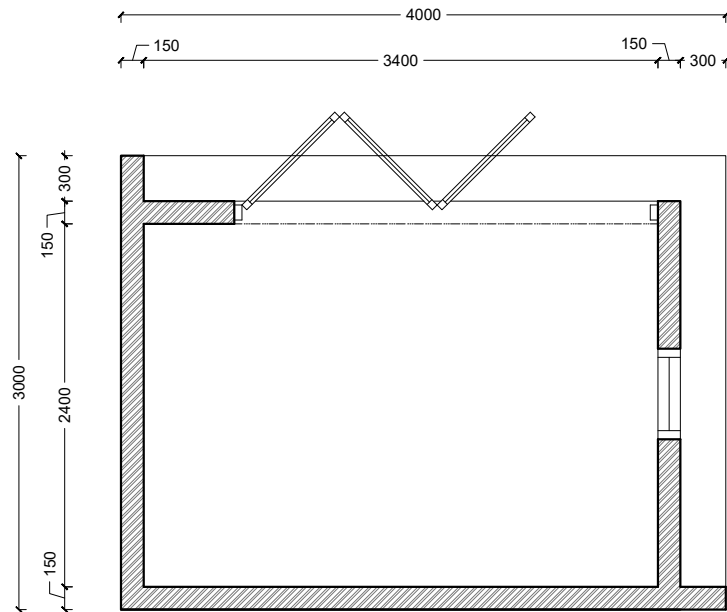 

Ground Floor Plan
As Proposed - Scale 1:50

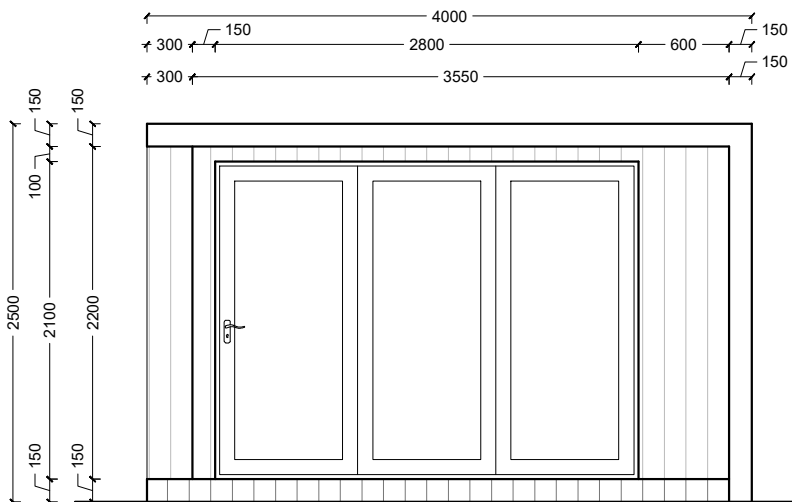


Side Elevation
As Existing - Scale 1:50

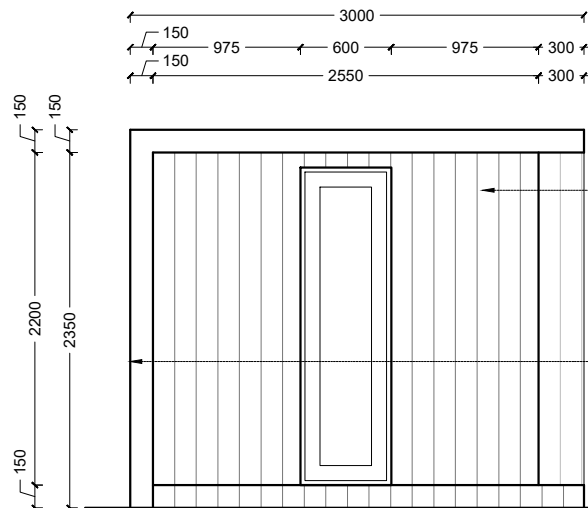

Front Elevation
As Existing - Scale 1:50

Red cedar cladding to visible facades

Side and rear facades facing fence to have horizontal dark grey composite cladding

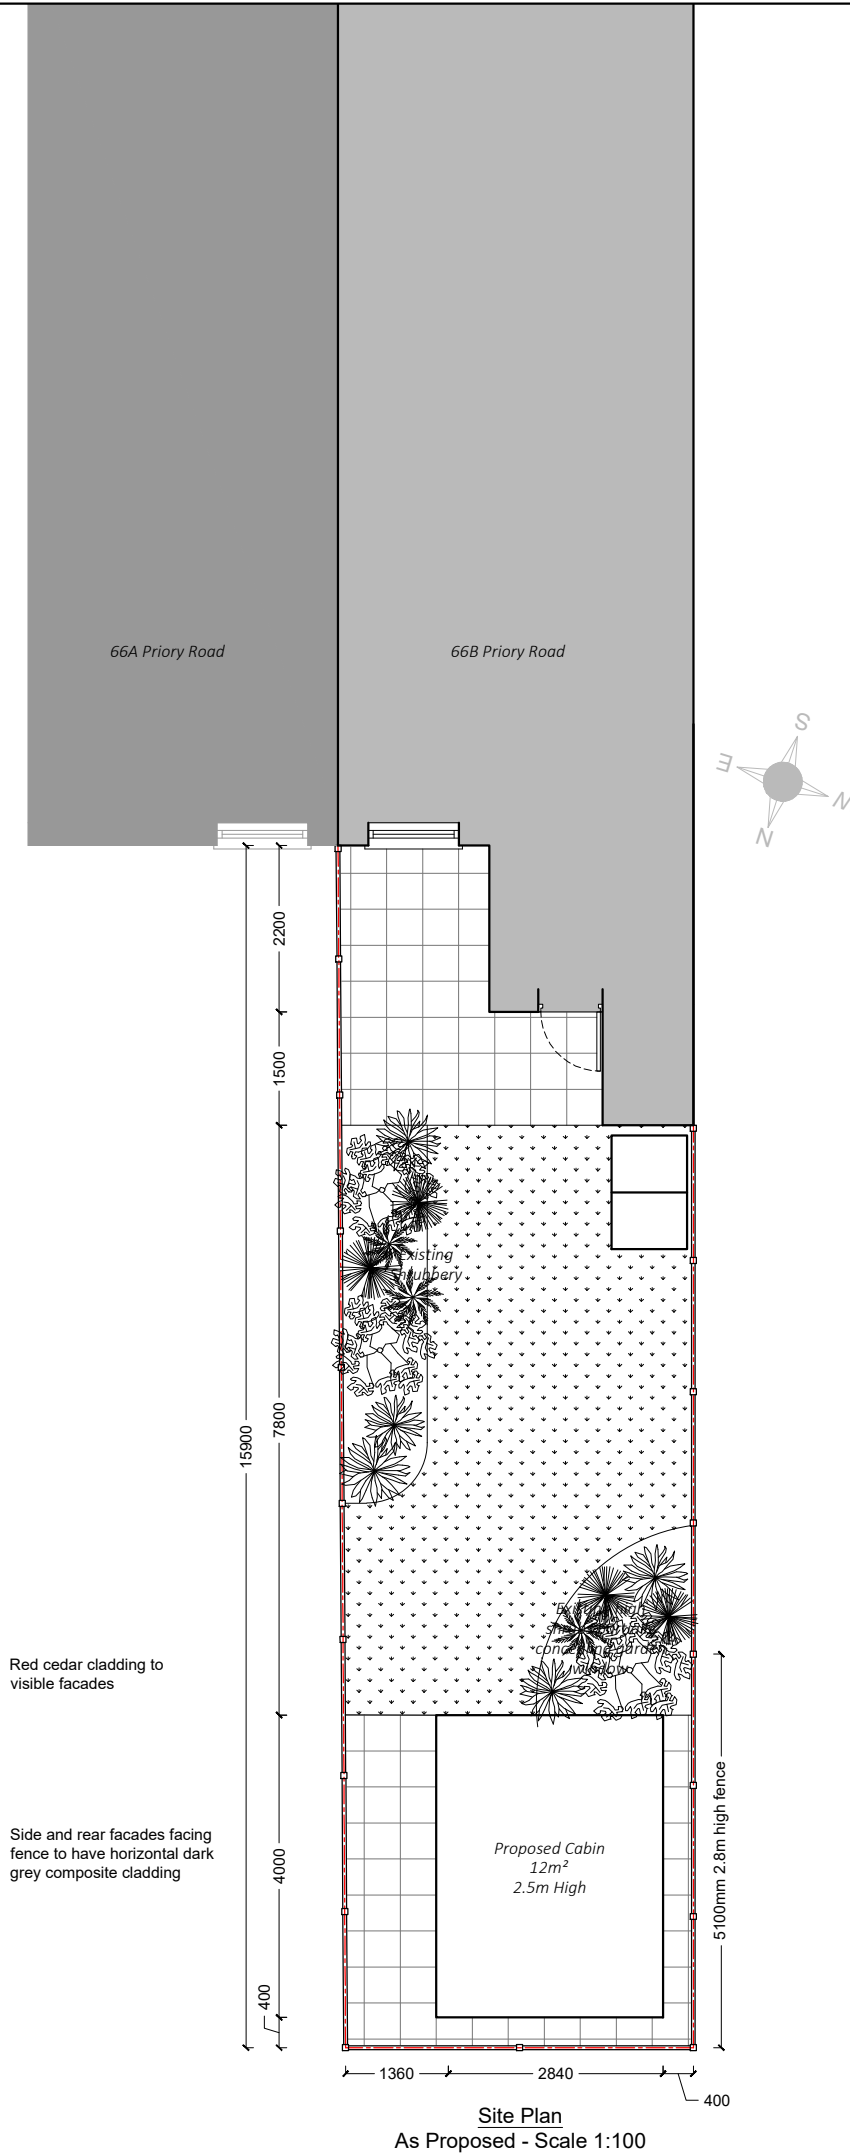


Site Plan
As Proposed - Scale 1:100

NOTES :

All dimension should be checked on site prior to works commencing.
Variations in squareness, depth of plaster etc, must be checked for. Where new walls are shown as aligned with existing walls, physical removal of brickwork and / or plaster to establish the actual position of the wall being attached to must be checked. Any discrepancies should be reported in writing immediately. When printing off PDF's, check that the drawings are printed to correct paper size and scale.
Documents should be used as to the drawing status described Property owner to ensure that all aspects of the "party wall etc., act 1996" are complied with prior to any works commencing on site.

SCALE BARS :

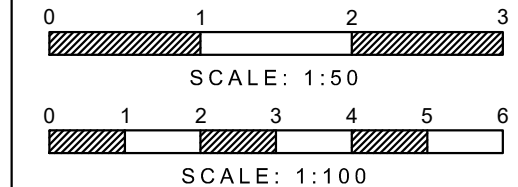

PLEASE NOTE:

1:100 = 1CM IS 1M

1:50 = 1CM IS 0.5M

Joseph Arthurs 020 8341 9712

London Town Cabins

BESPOKE GARDEN ROOMS

PROJECT DESCRIPTION :

New Outdoor Cabin

SITE ADDRESS :

66B Priory Road N8 7EX

DRAWING TITLE :

Existing Ground Floor & Roof Plan

PROJECT STATUS :

Preliminary

DRAWN BY :	CHECKED BY :
GW	HR
DATE :	DRAWING NUMBER :
Jan 2024	E1
REVISION :	DRAWING SCALE :
0	1:100 @ A3