




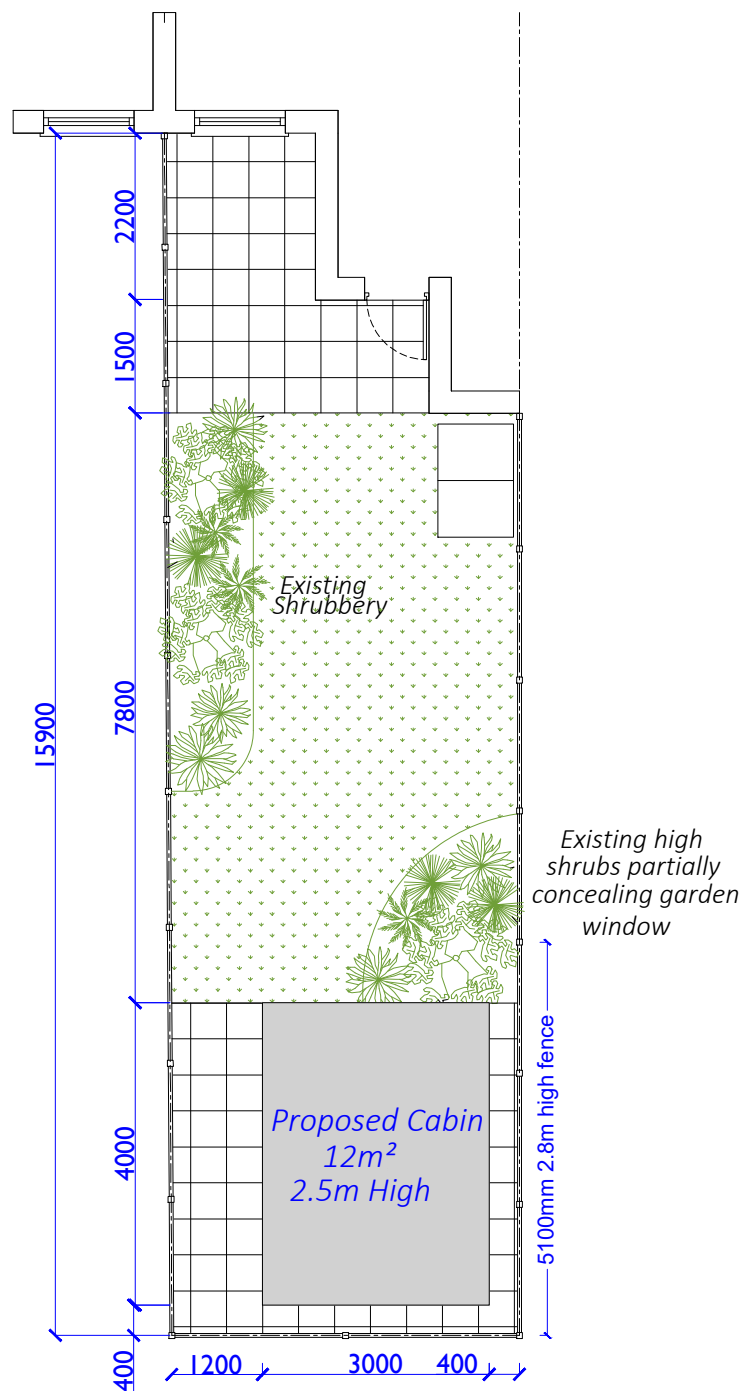


Site Plan
As Proposed - Scale 1:100

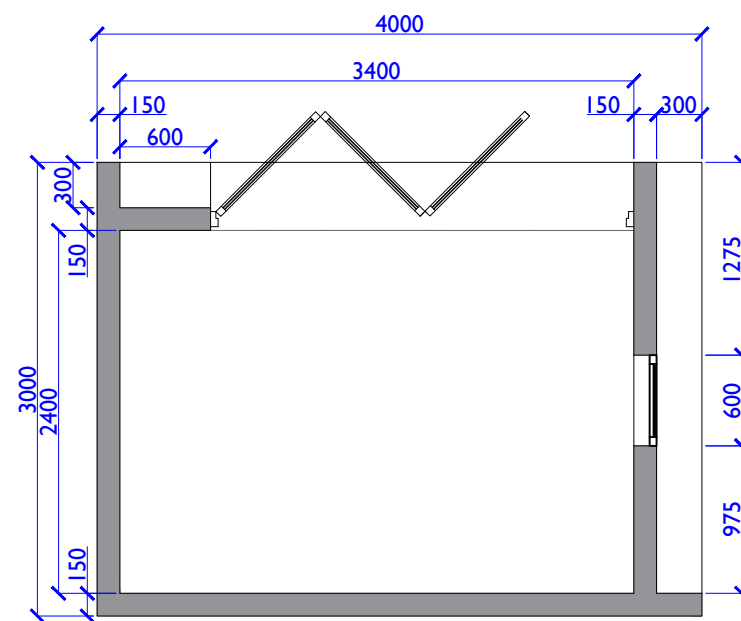


Floor Plan
As Proposed - Scale 1:50

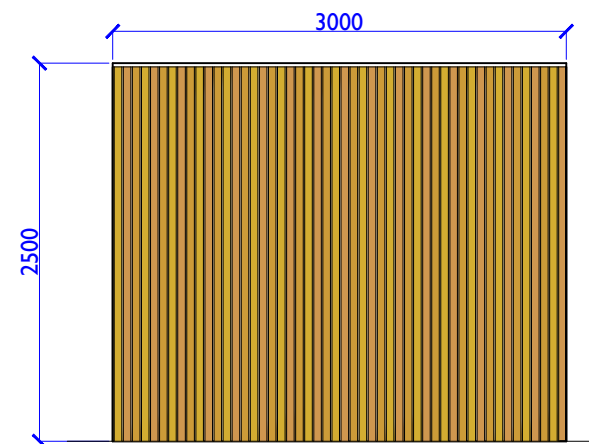

Rear Elevation
As Proposed - Scale 1:50

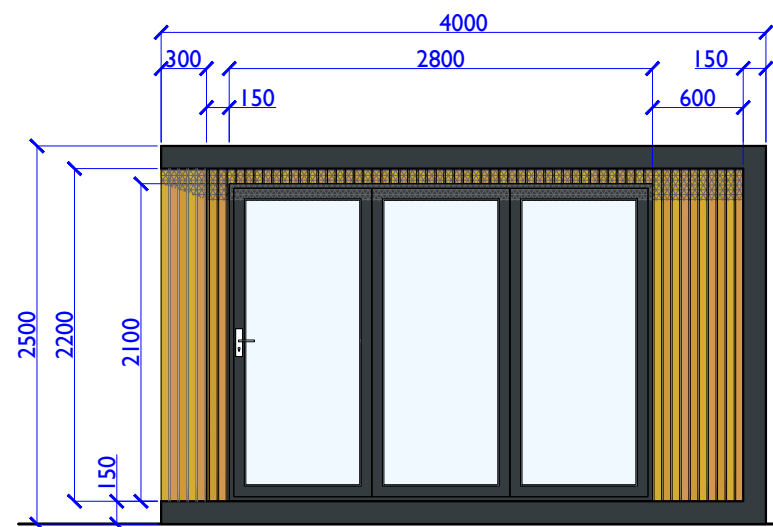

Side Elevation
As Proposed - Scale 1:50

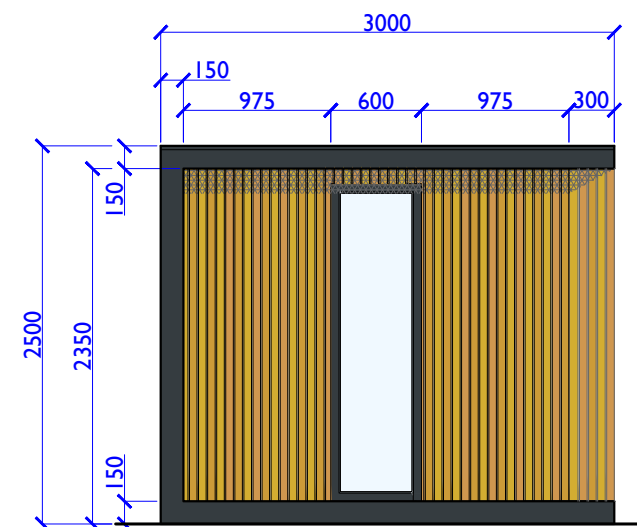

Front Elevation
As Proposed - Scale 1:50

NOTES :

All dimension should be checked on site prior to works commencing.

Variations in squareness, depth of plaster etc, must be checked for. Where new walls are shown as aligned with existing walls, physical removal of brickwork and / or plaster to establish the actual position of the wall being attached to must be checked. Any discrepancies should be reported in writing immediately.

When printing off PDF's, check that the drawings are printed to correct paper size and scale.

Documents should be used as to the drawing status described. Property owner to ensure that all aspects of the "party wall etc., act 1996" are complied with prior to any works commencing on site.


PLANS 2 CAD
www.plans2cad.co.uk
Telephone: 01432 341094

PROJECT DESCRIPTION :
New Outdoor Cabin

SITE ADDRESS :
66B Priory Road N8 7EX

DRAWING TITLE :
Proposed site plan and elevations

PROJECT STATUS :
Preliminary

DRAWN BY : GW	CHECKED BY :
DATE : March 2024	DRAWING NUMBER : E1
REVISION : 0	DRAWING SCALE : 1:50 & 1:100 @ A3