


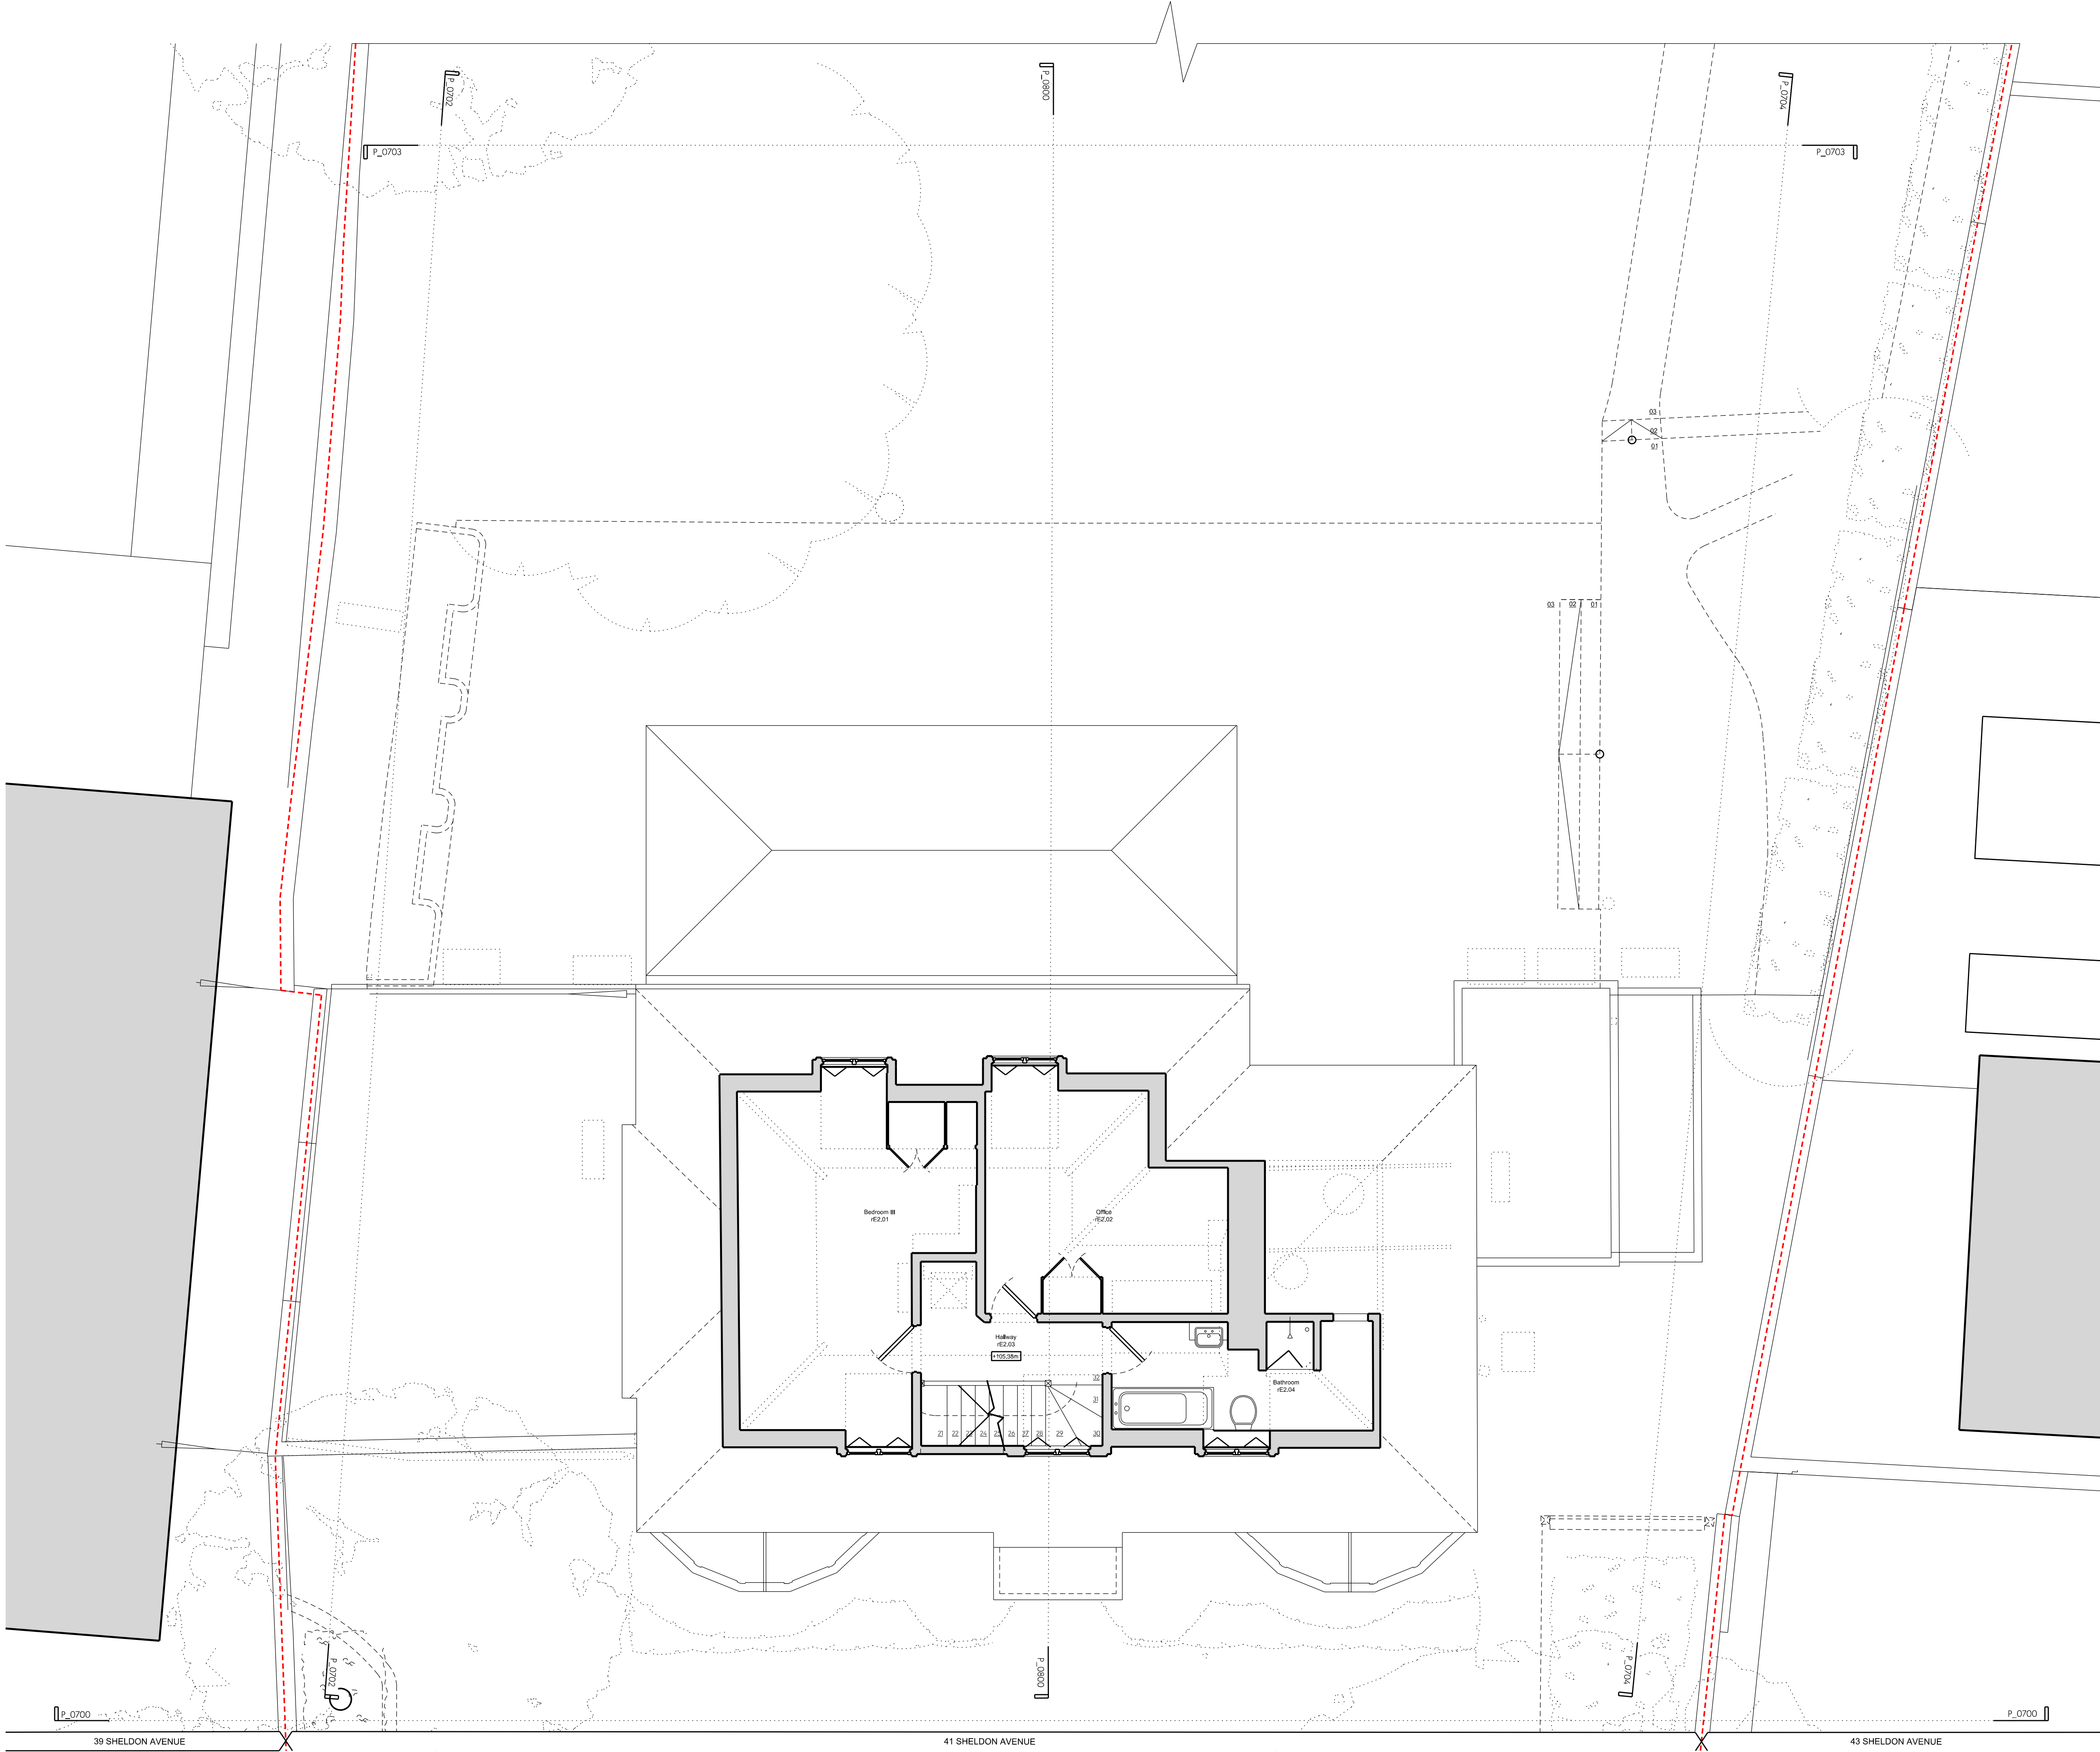

Key Location Plan 1:1250

OS Location coordinates - 188037m, 527499m

Key:

Existing structure / earth

Area of development

08.03.24 Issued for Planning

PLANNING

Project Number:

23002

Client:

Eva Stengaard and Mark Tognolini

Date:

September 2023

Scale:

1:100 @ A3 / 1:50 @ A1

Project:

41 Sheldon Avenue, N6

Drawing Title:

Existing Second Floor Plan

Drawing No:

SHA-MWA-A-02-DR-A-P0602

Drawn:

UD

Approved:

AMB

Signed:

LG

Marek
Wojciechowski
Architects

66-68 Margate Street WIMBORNE

T: 01202 7580 9336

www.mwa.co.uk

Copyright Marek Wojciechowski Architects. No implied license exists. This drawing should not be used to calculate areas for the purposes of valuation. All dimensions to be checked on site by the contractor and any alterations to be made accordingly. On no account to be used for any other purpose. All work must comply with relevant health, safety and Building Regulations requirements. Drawing errors and omissions to be reported to the architect.