
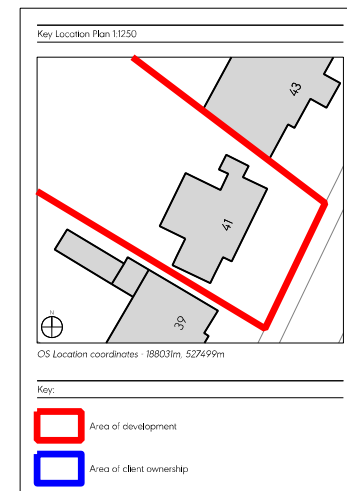


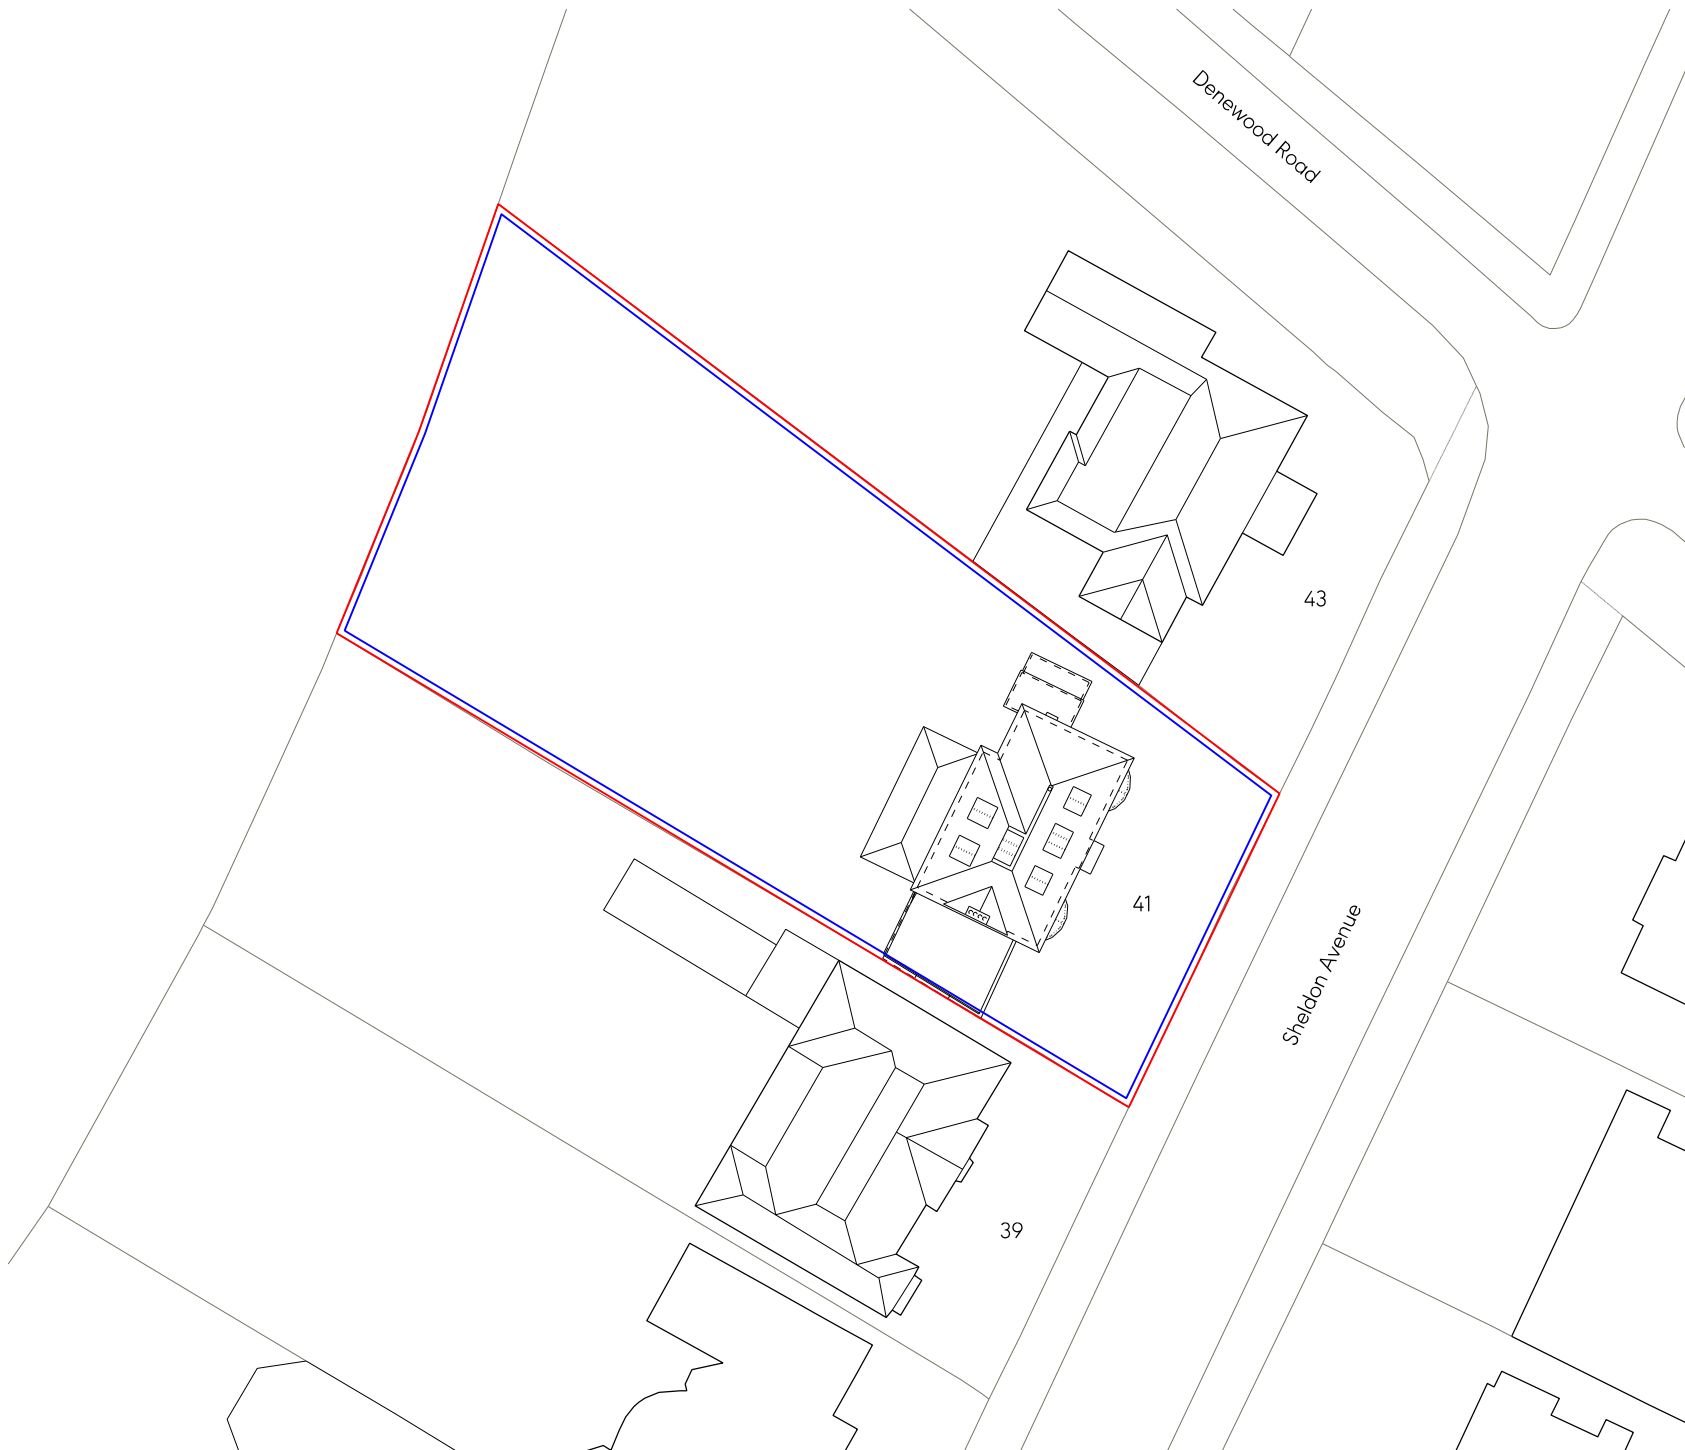

08.03.24 Issued for Planning

PLANNING

Project No. 23002

Client: Eva Stengaard and Mark Tognolini

Date: December 2023

Scale: 1:500 @ A4

Project: 41 Sheldon Avenue, N6

Drawing title: Existing Site Plan

Drawing No. SHA-MWA-B-00-DR-A-P0100

Drawn	Approved	Signed
UD	AMB	LG

Marek Wojciechowski Architects

60-08 Horyzont Street WNW 858 T. 020 7380 9336 www.mwa.co.uk

Copyright: Marek Wojciechowski Architects. No implicit license exists. This drawing should not be used to calculate areas for the purposes of valuation. All drawings to be checked on site by the contractor and such drawings to be the responsibility. Do not scale drawings. All work must comply with relevant British Standards and Building Regulations requirements. Drawing errors and omissions to be reported to the architect.

N