


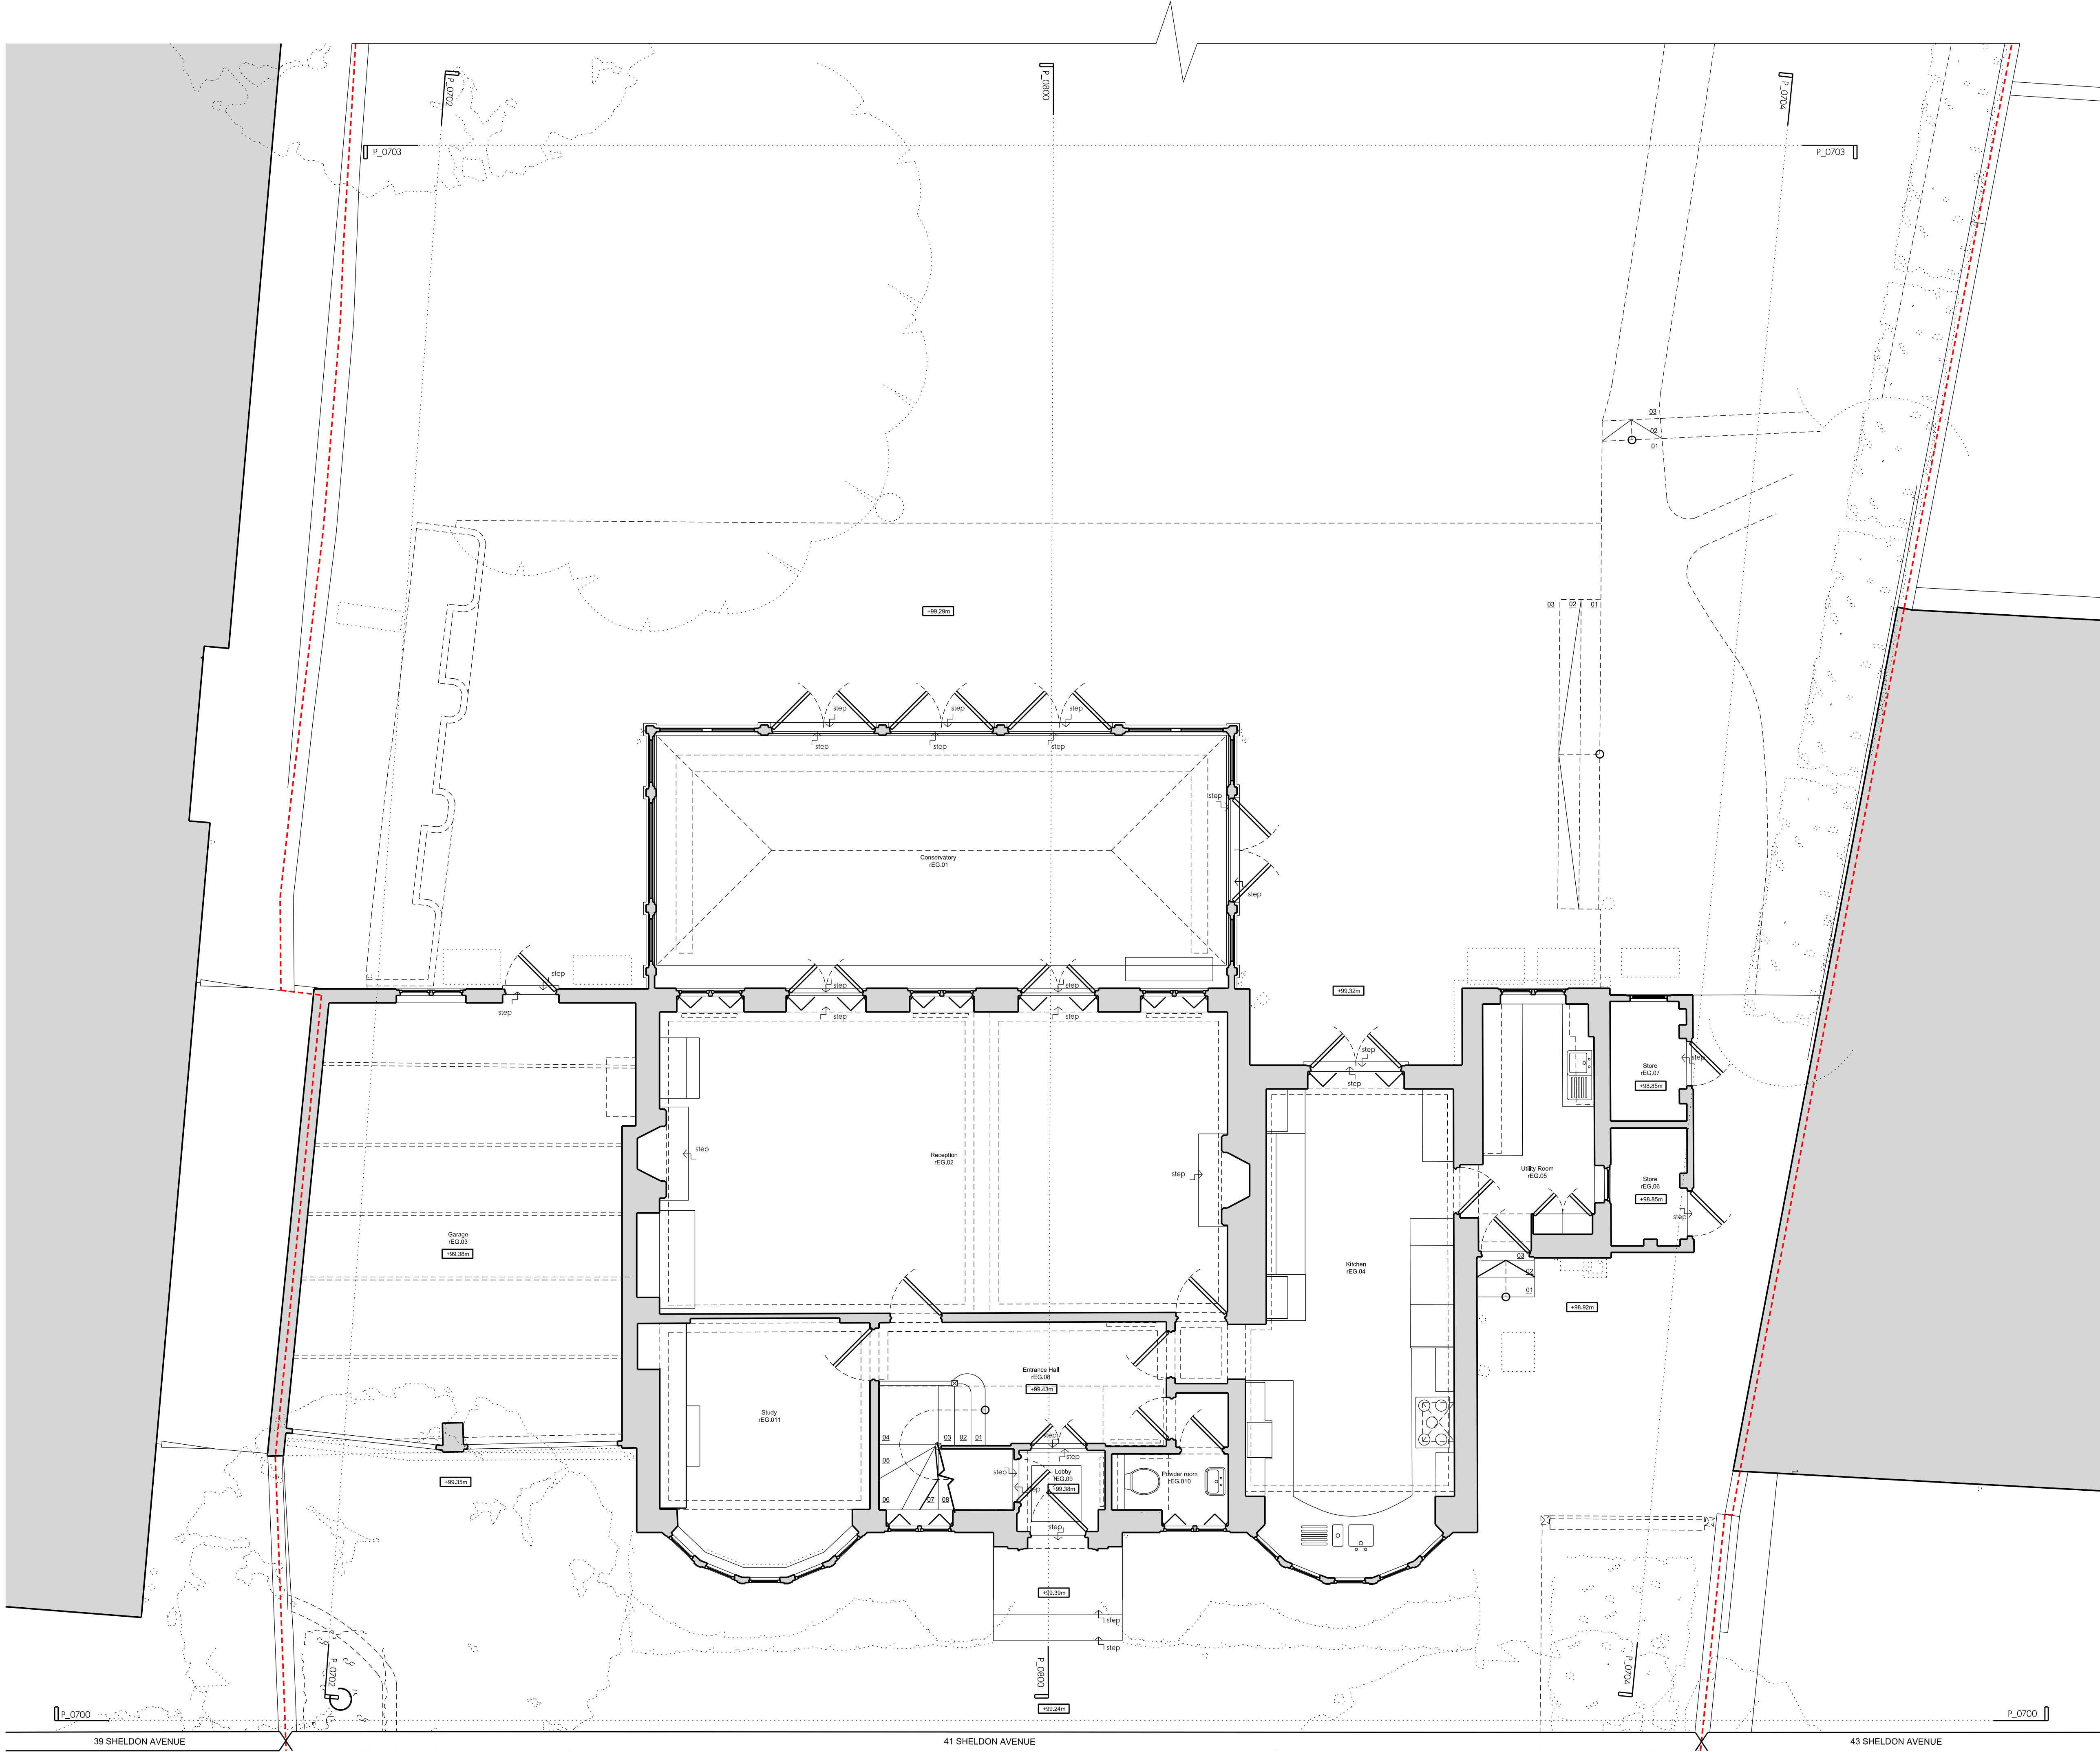

Key Location Plan 1:1250

OS Location coordinates - 188037m, 527499m

Key:

Existing structure / earth

Area of development

General Note:

1. Existing drawings based on April 2023 survey from On Centre Surveys.

08.03.24

Issued for Planning

PLANNING

Project Number: 23002

Client: Eva Stengaard and Mark Tognolini

Date: September 2023

Scale: 1:100 @ A3 / 1:50 @ A1

Project: 41 Sheldon Avenue, N6

Drawing Title: Existing Ground Floor Plan

Drawing No: SHA-MWA-A-00-DR-A-P0600

Drawn: UD

Approved: AMB

Signed: LG

Marek Wojciechowski Architects

66-68 Margaret Street WIMBORNE Dorset DT9 8NR

T: 01207 580 9336

www.mwa.co.uk

Copyright Marek Wojciechowski Architects. No implied license exists. This drawing should not be used to calculate areas for the purposes of valuation. All dimensions to be checked on site by the contractor and any alterations to be made accordingly. On no scale drawings. All work must comply with relevant health, safety and building regulations requirements. Drawing errors and omissions to be reported to the architect.