




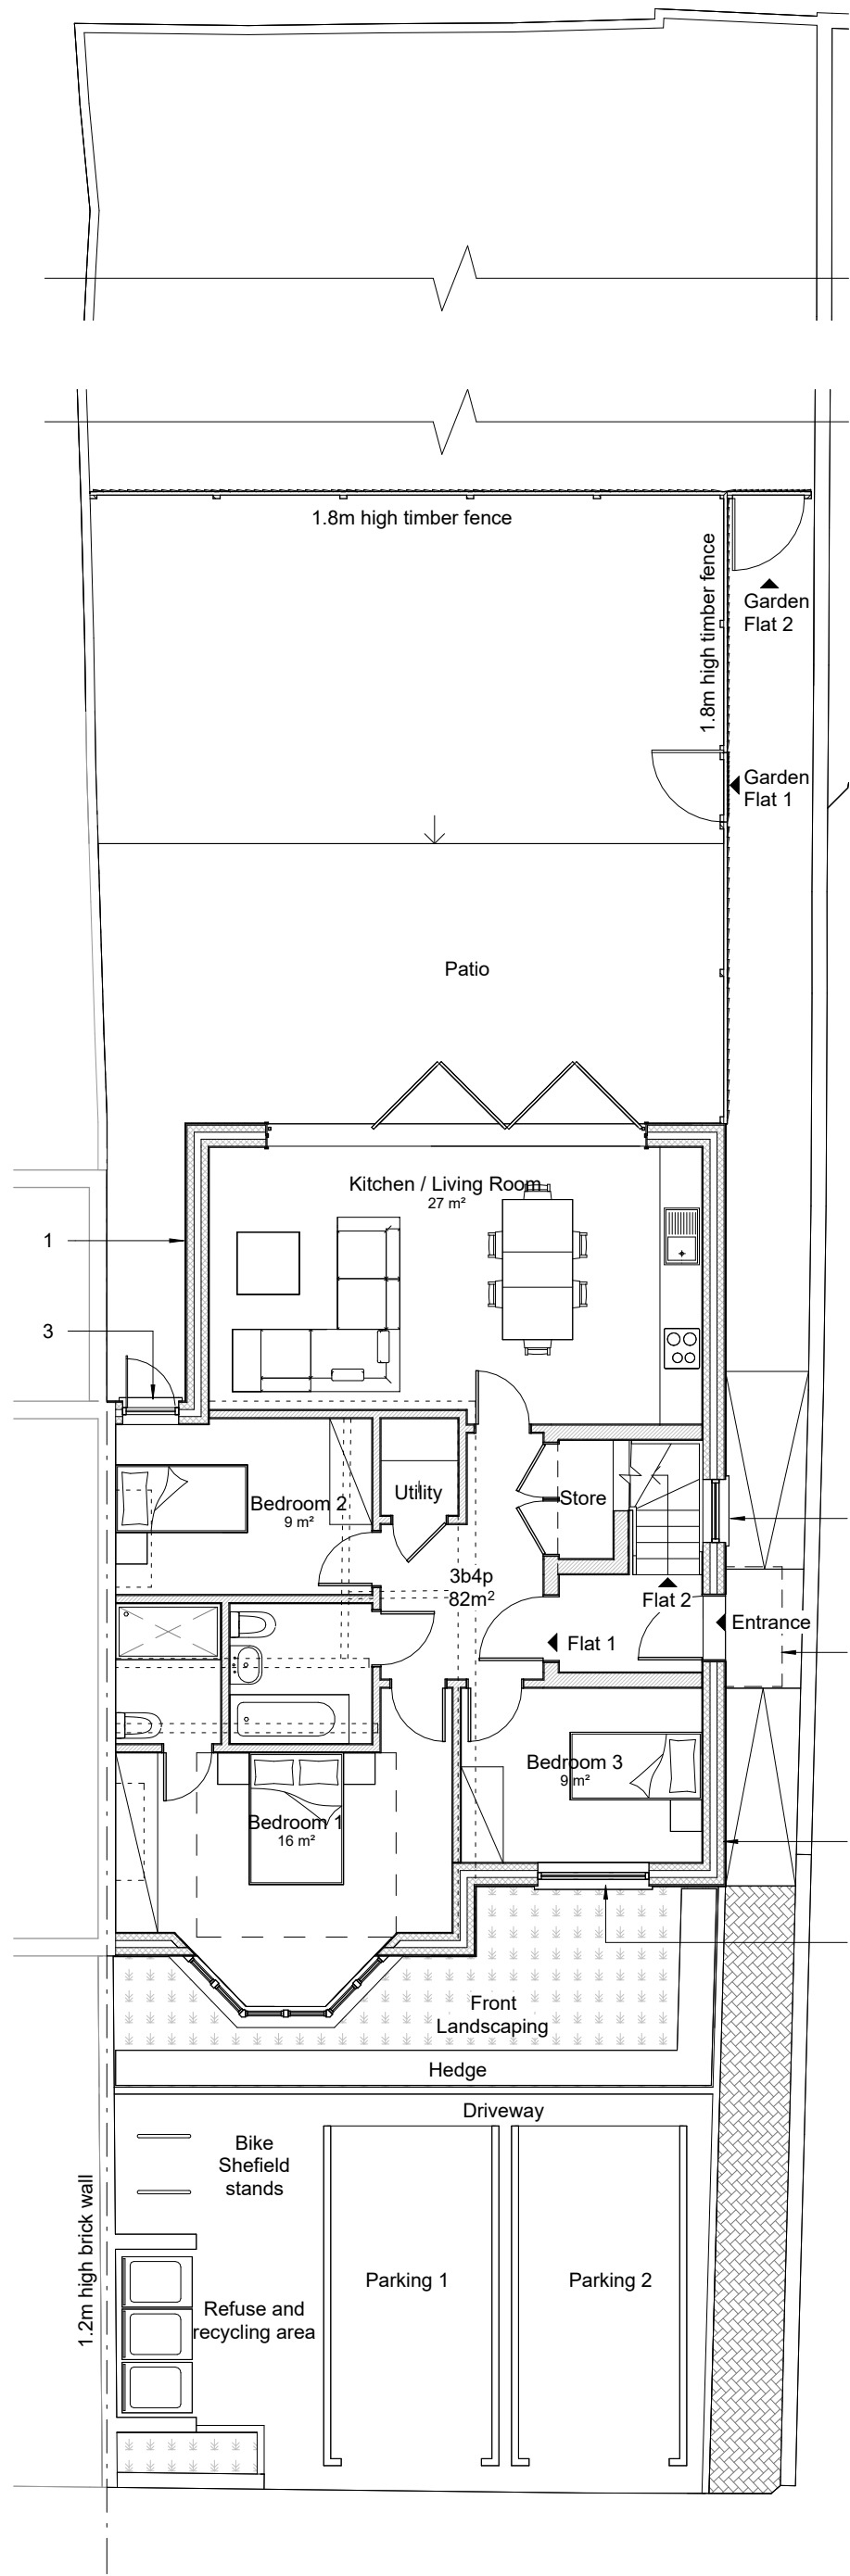


Ground Floor Plan as Proposed
1 : 100

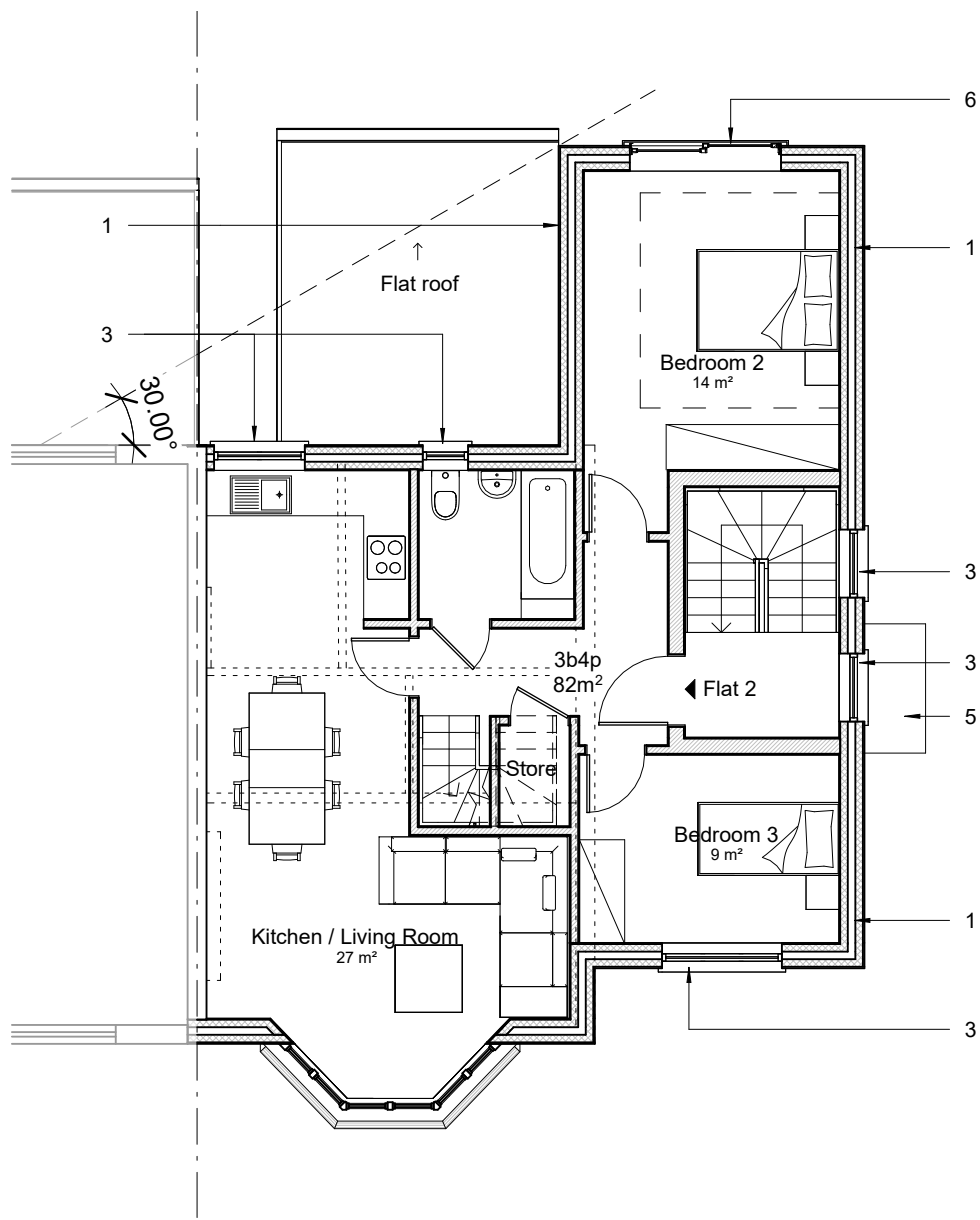

First Floor Plan as Proposed
1 : 100

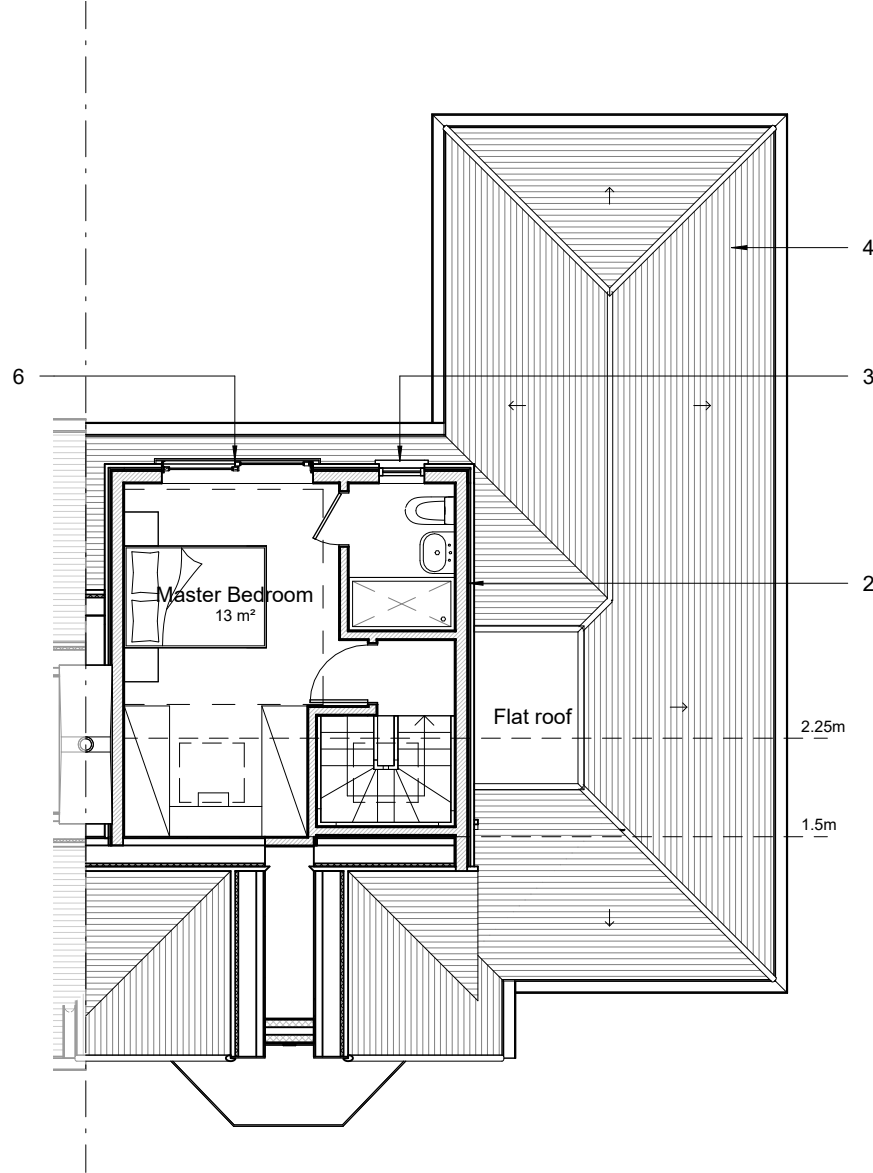


Second Floor Plan as Proposed
1 : 100

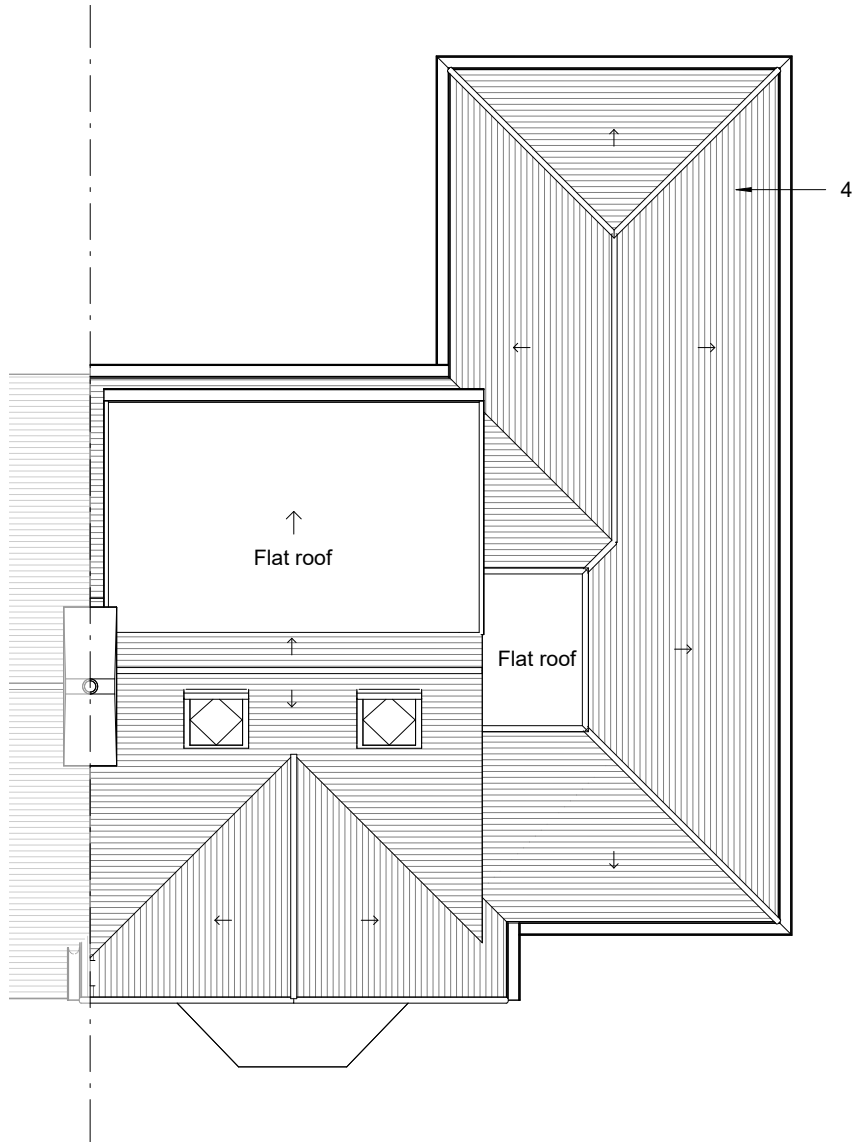

Roof Plan as Proposed
1 : 100

Issue: Planning

- Key**
- Existing
 - Demolished
 - New Wall in Cavity with external render
 - Dormer wall with hanging tiles
 - Internal Partition
- New Wall in Cavity with external render
 - Dormer Wall with hanging tiles
 - uPVC frame Double glazed Windows
 - Pitched roof with tiles
 - CHERWELL Overdoor canopy
 - Juliette Balcony

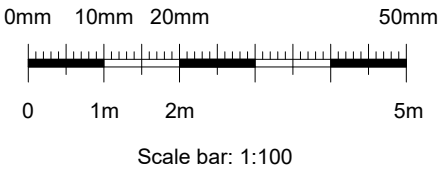

No scaled dimensions to be taken from this drawings. All dimensions to be site checked.

Revisions		
Rev.	Description	By

CG ARCHITECTS
36 CANNON HILL, LONDON N14 6LG
T. 020 8449 5100

Client:
Superefficient Properties Ltd

Site:
116 Norfolk Avenue
London, N13 6AJ

Title:
Floor Plans as Proposed

Scale: As indicated(@ A2)	Drawn: -	Checked: CG
Date: April 2023	REV	A
Drg No 1653/04		