



GROUND FLOOR PLAN
Scale: 1:100

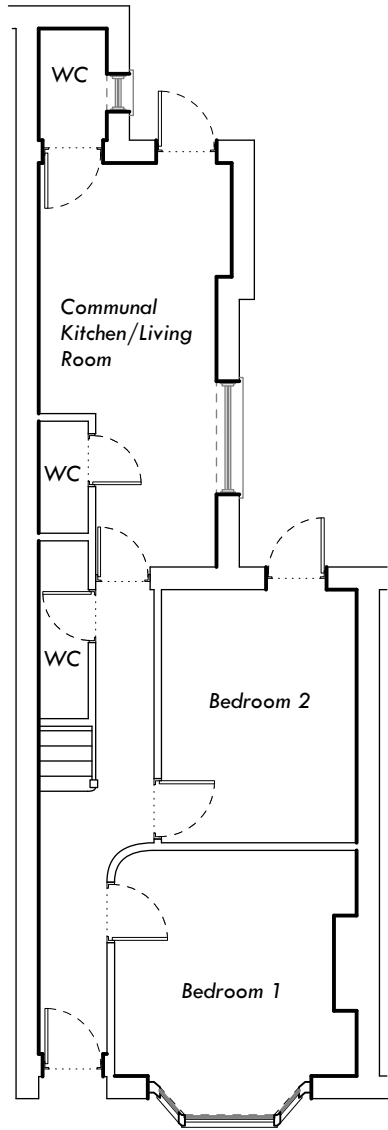

FIRST FLOOR PLAN
Scale: 1:100

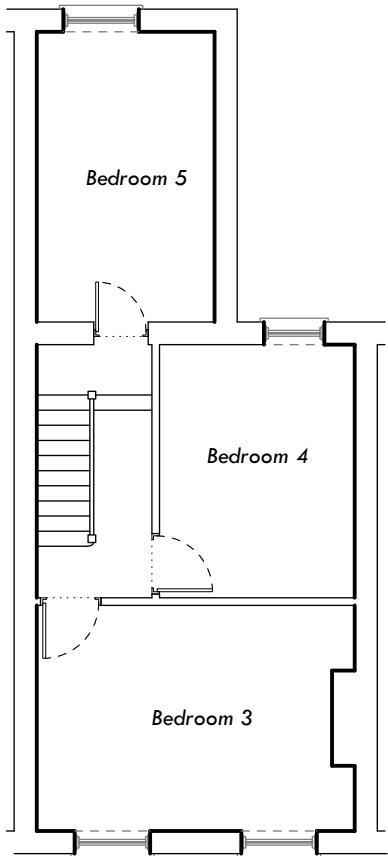

Existing Plans
Drawing No.: 01 of 06

Please note that before building works Commences; it is the responsibility of builders or owner to serve party wall notices to all neighbours.


Dimensions
All dimensions to be checked on site.
Contractor to check site thoroughly before work starts and report any discrepancies.

Dimensions stated are for guidance only.
Contractor to verify all boundary positions and dimensions on site prior to commencing any work, making workshop drawings or buying any materials.

Note: simple dimension check of the site has been conducted in order to prepare this scale drawing. Proposed designs have been provided by the client and final designs on this drawing have been approved by the client.

No site supervision is implied or undertaken unless otherwise separately arranged. The drawing does not indicate the extent of any excavation works and the contractor is to determine this prior to submitting a quotation for the works or commencing any works.

The drawing does not indicate or imply the structural condition of the existing property. The drawings have been prepared for assistance in the preparation of details for planning and building regulations purposes only. No check dimensions have been taken.

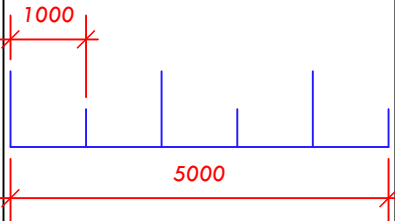

Stylish
Interiors & Architecture


020 8552 3999 07947444103
info@style-ish.org.uk

Project: 18 Junction Rd N17 9HE
Drawing Title: Existing Plans
Drawing Number: 01 of 06
Scale: 1:100 @A3
Date: 07/03/2024
Client: Mr. Barry Jacobs




www.style-ish.org.uk

REAR ELEVATION
Scale: 1:100

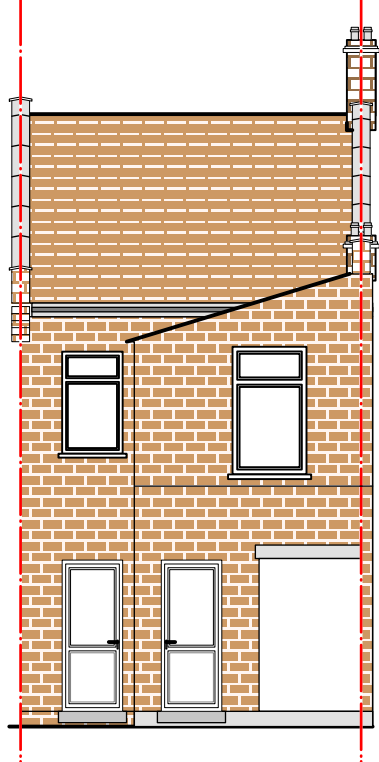


B SIDE ELEVATION
Scale: 1:100

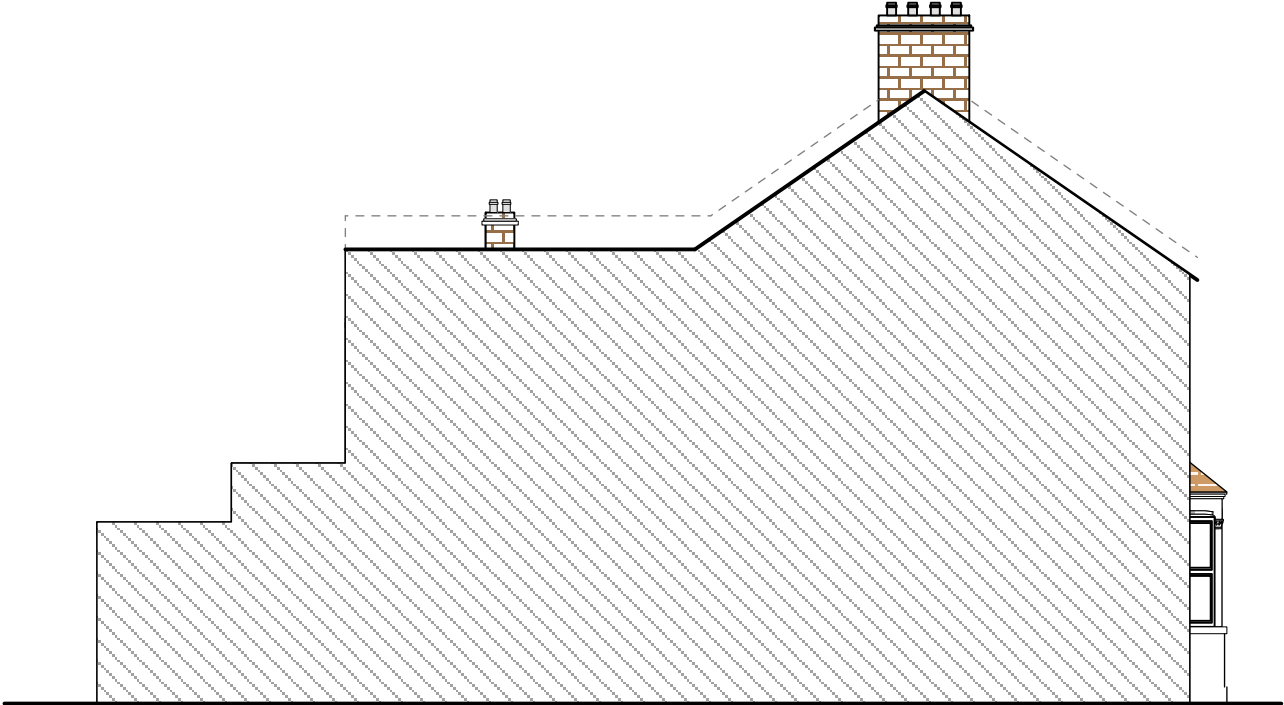

A SIDE ELEVATION
Scale: 1:100



FRONT ELEVATION
Scale: 1:100

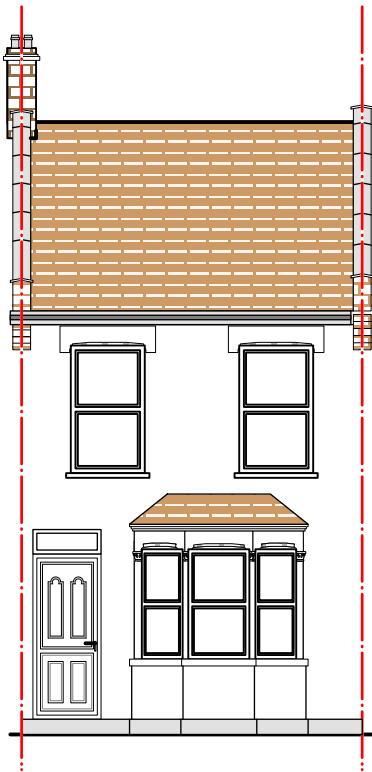

Existing Elevations
Drawing No.: 02 of 06

Please note that before building works Commences; it is the responsibility of builders or owner to serve party wall notices to all neighbours.


Dimensions
All dimensions to be checked on site. Contractor to check site thoroughly before work starts and report any discrepancies.

Dimensions stated are for guidance only. Contractor to verify all boundary positions and dimensions on site prior to commencing any work, making workshop drawings or buying any materials.

Note: simple dimension check of the site has been conducted in order to prepare this scale drawing. Proposed designs have been provided by the client and final designs on this drawing have been approved by the client.

No site supervision is implied or undertaken unless otherwise separately arranged. The drawing does not indicate the extent of any excavation works and the contractor is to determine this prior to submitting a quotation for the works or commencing any works.

The drawing does not indicate or imply the structural condition of the existing property. The drawings have been prepared for assistance in the preparation of details for planning and building regulations purposes only. No check dimensions have been taken.

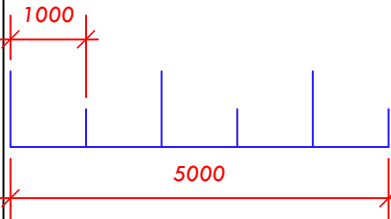

Stylish
Interiors & Architecture


020 8552 3999 07947444103
info@style-ish.org.uk

Project: 18 Junction Rd N17 9HE
Drawing Title: Existing Elevations
Drawing Number: 02 of 06
Scale: 1:100 @A3
Date: 07/03/2024
Client: Mr. Barry Jacobs




www.style-ish.org.uk


GROUND FLOOR PLAN
Scale: 1:100

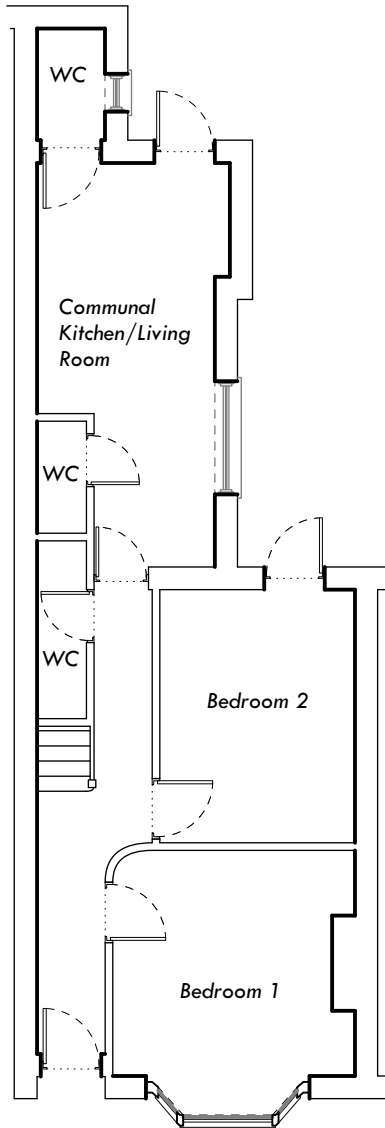

FIRST FLOOR PLAN
Scale: 1:100

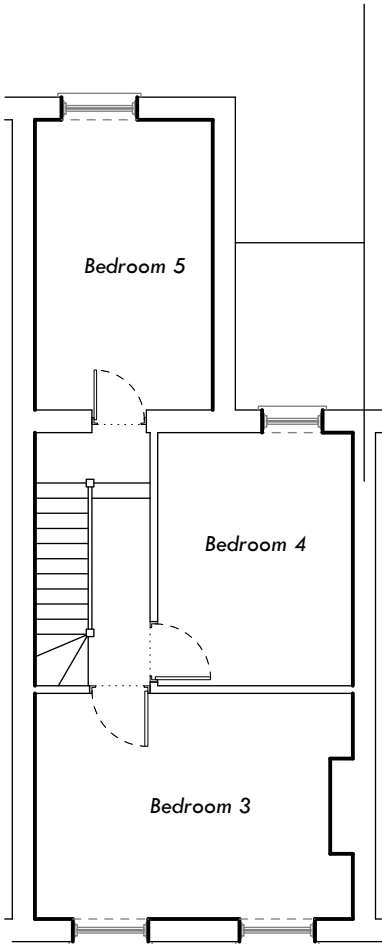

LOFT FLOOR PLAN
Scale: 1:100

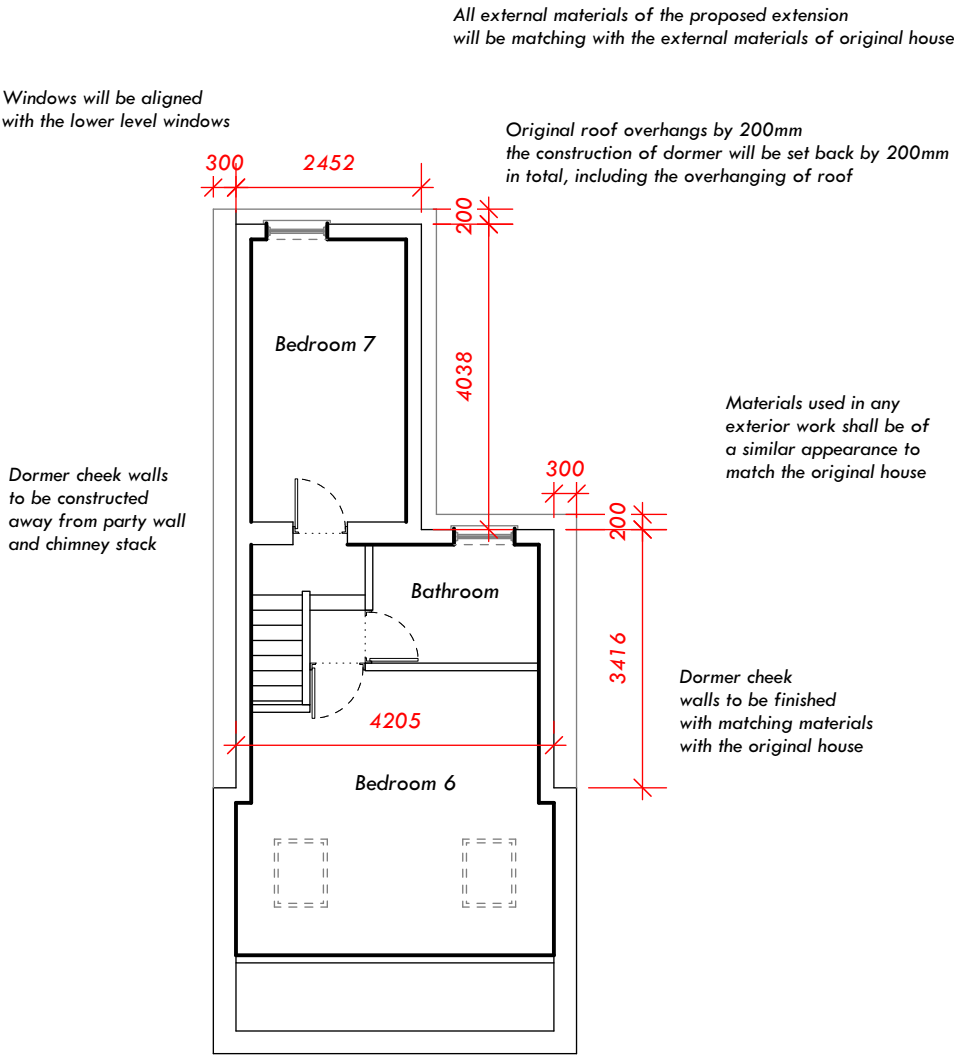

Proposed Plans
Drawing No.: 03 of 06

Please note that before building works Commences; it is the responsibility of builders or owner to serve party wall notices to all neighbours.


Dimensions
All dimensions to be checked on site. Contractor to check site thoroughly before work starts and report any discrepancies.

Dimensions stated are for guidance only. Contractor to verify all boundary positions and dimensions on site prior to commencing any work, making workshop drawings or buying any materials.

Note: simple dimension check of the site has been conducted in order to prepare this scale drawing. Proposed designs have been provided by the client and final designs on this drawing have been approved by the client.

No site supervision is implied or undertaken unless otherwise separately arranged. The drawing does not indicate the extent of any excavation works and the contractor is to determine this prior to submitting a quotation for the works or commencing any works.

The drawing does not indicate or imply the structural condition of the existing property. The drawings have been prepared for assistance in the preparation of details for planning and building regulations purposes only. No check dimensions have been taken.



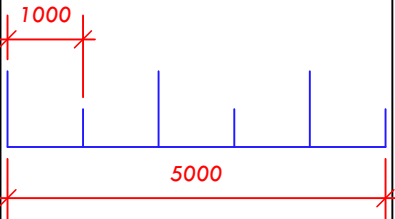


Stylish
Interiors & Architecture
020 8552 3999 07947444103
info@style-ish.org.uk

Project: 18 Junction Rd N17 9HE
Drawing Title: Proposed Plans
Drawing Number: 03 of 06
Scale: 1:100 @A3
Date: 07/03/2024
Client: Mr. Barry Jacobs



www.style-ish.org.uk

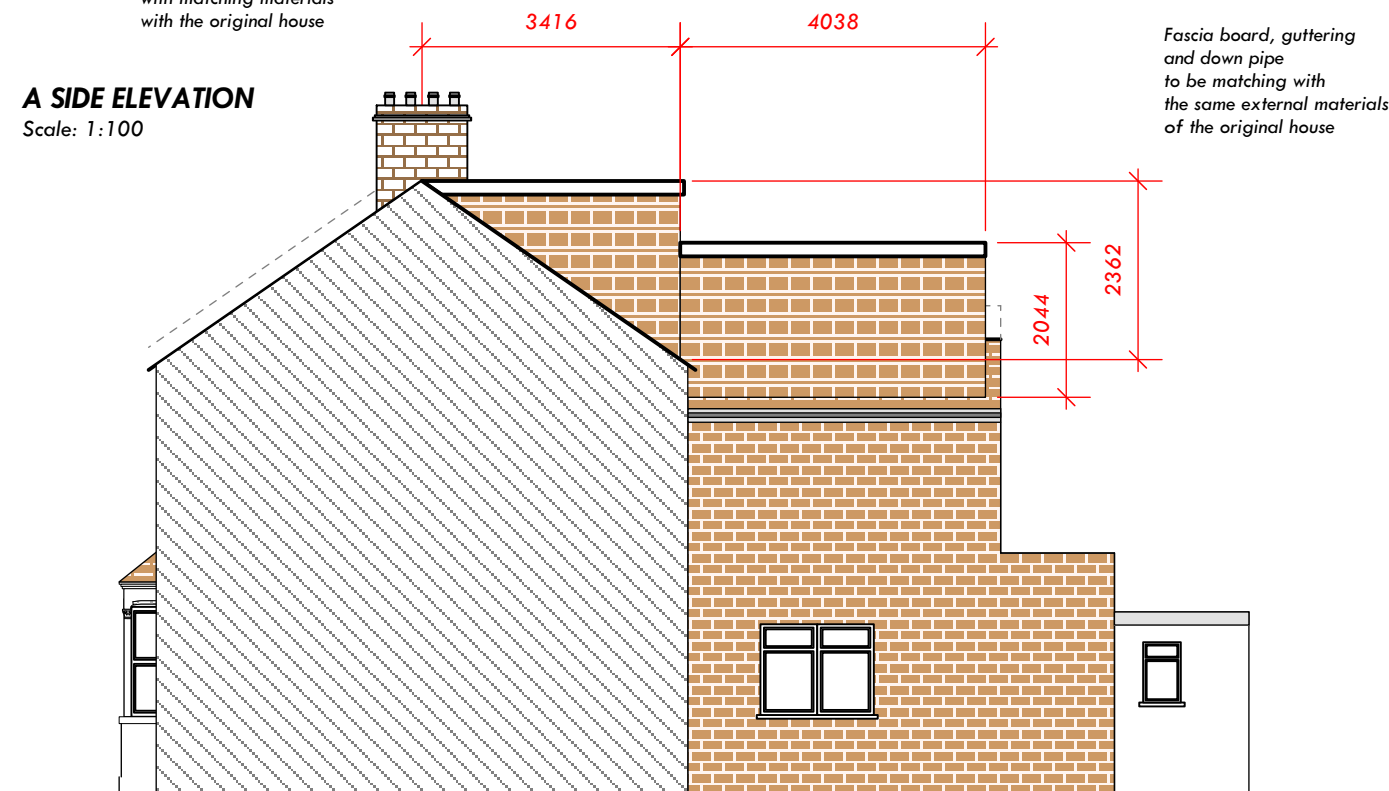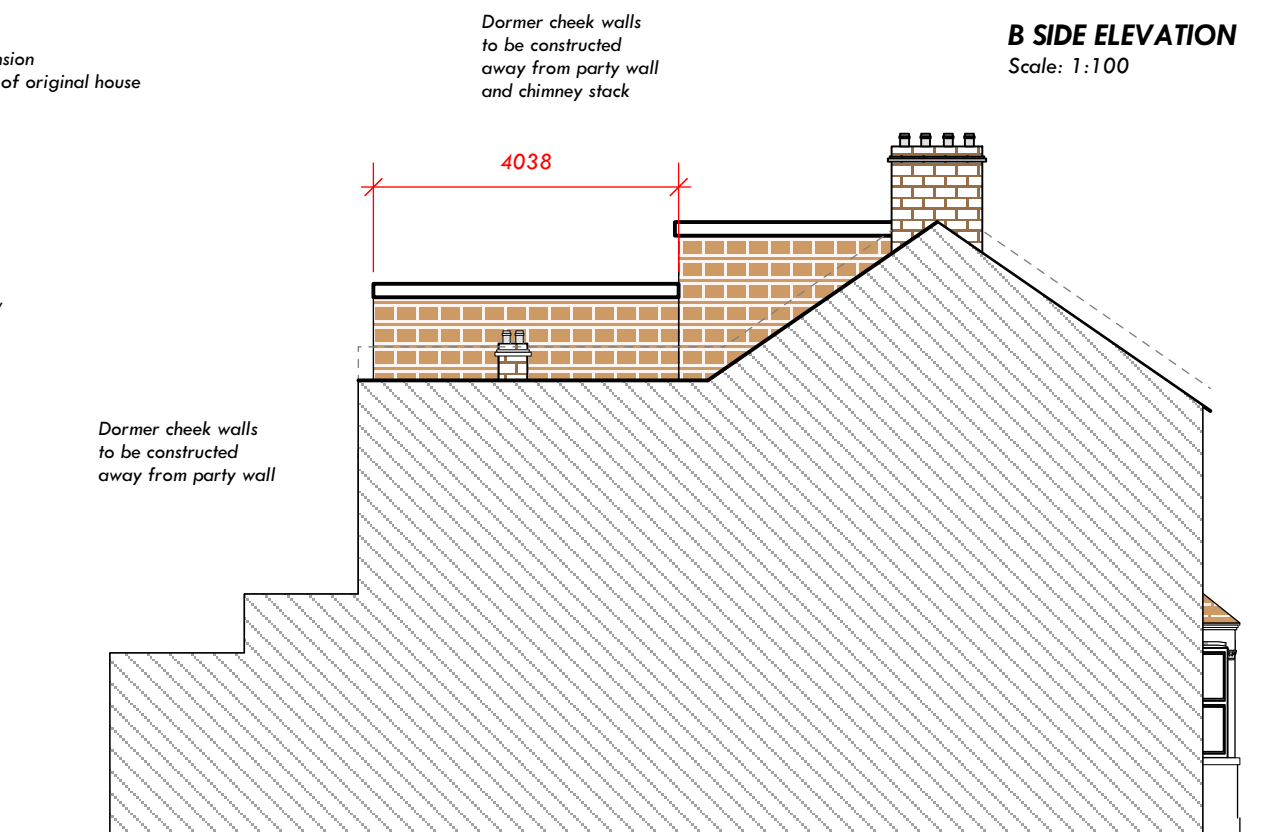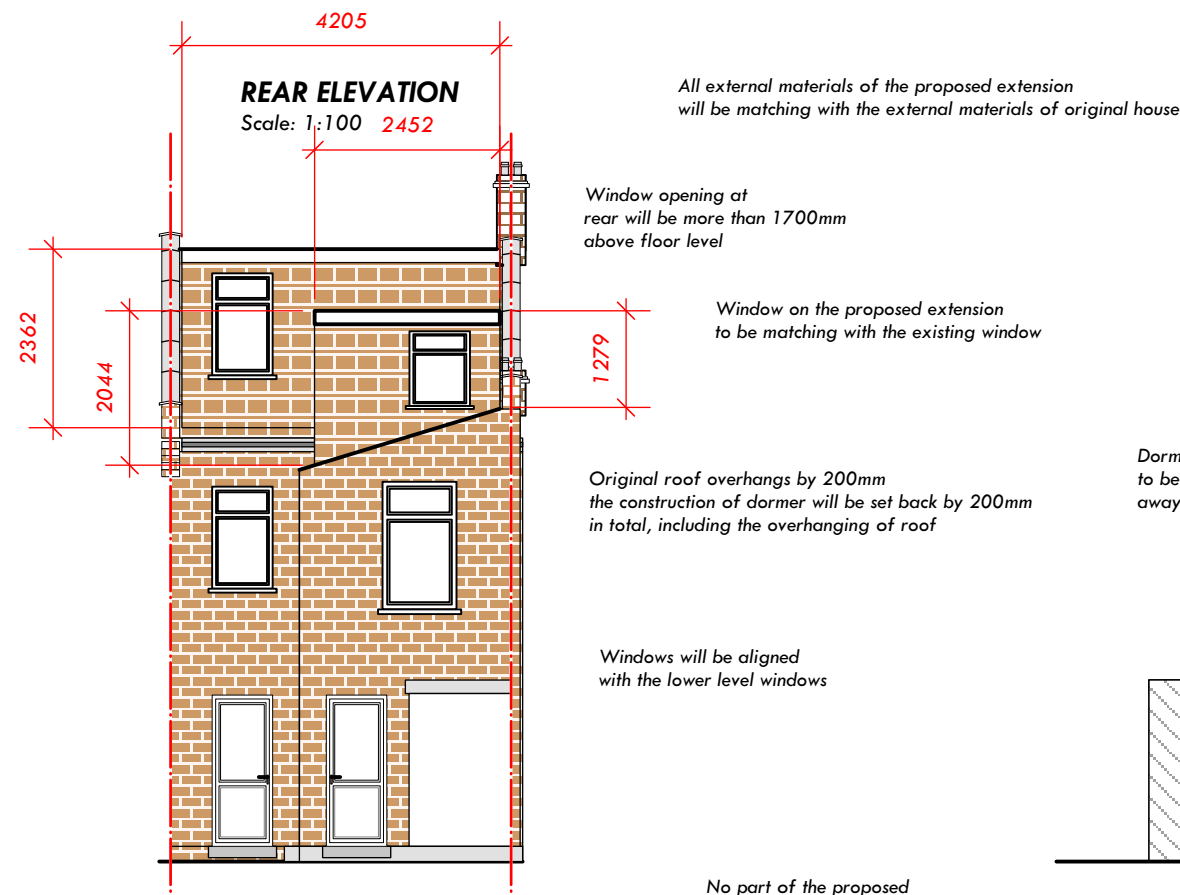

Proposed Elevations

Drawing No.: 04 of 06

Please note that before building works Commences; it is the responsibility of builders or owner to serve party wall notices to all neighbours.


Dimensions
All dimensions to be checked on site. Contractor to check site thoroughly before work starts and report any discrepancies.

Dimensions stated are for guidance only. Contractor to verify all boundary positions and dimensions on site prior to commencing any work, making workshop drawings or buying any materials.

Note: simple dimension check of the site has been conducted in order to prepare this scale drawing. Proposed designs have been provided by the client and final designs on this drawing have been approved by the client.

No site supervision is implied or undertaken unless otherwise separately arranged. The drawing does not indicate the extent of any excavation works and the contractor is to determine this prior to submitting a quotation for the works or commencing any works.

The drawing does not indicate or imply the structural condition of the existing property. The drawings have been prepared for assistance in the preparation of details for planning and building regulations purposes only. No check dimensions have been taken.

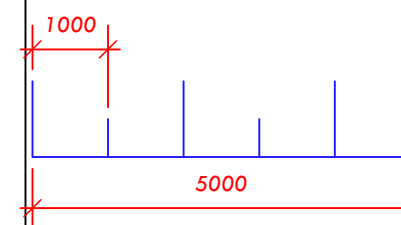


Stylish
Interiors & Architecture

020 8552 3999 07947444103
info@style-ish.org.uk




Project: 18 Junction Rd N17 9HE
Drawing Title: Proposed Elevations
Drawing Number: 04 of 06
Scale: 1:100 @A3
Date: 07/03/2024
Client: Mr. Barry Jacobs



www.style-ish.org.uk

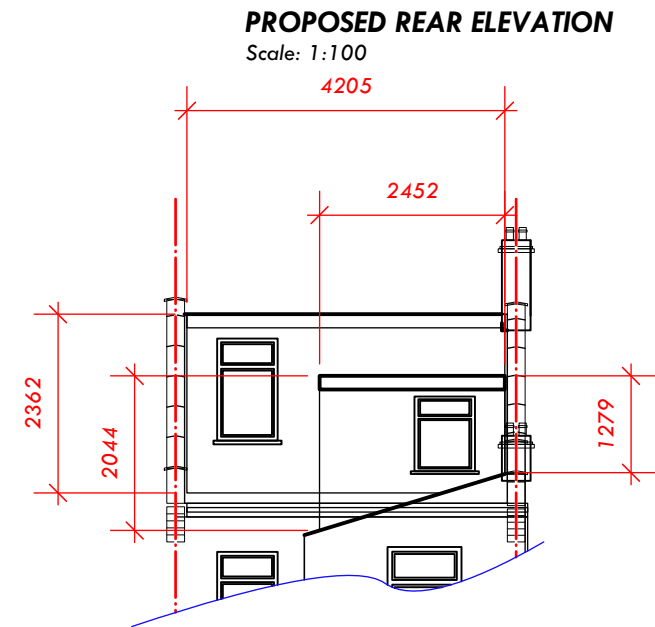

PROPOSED LOFT FLOOR PLAN
Scale: 1:100

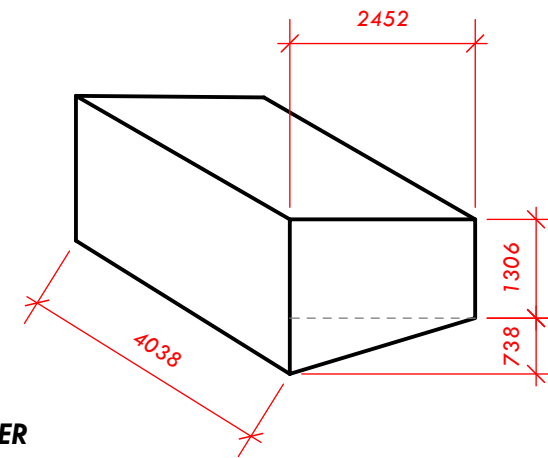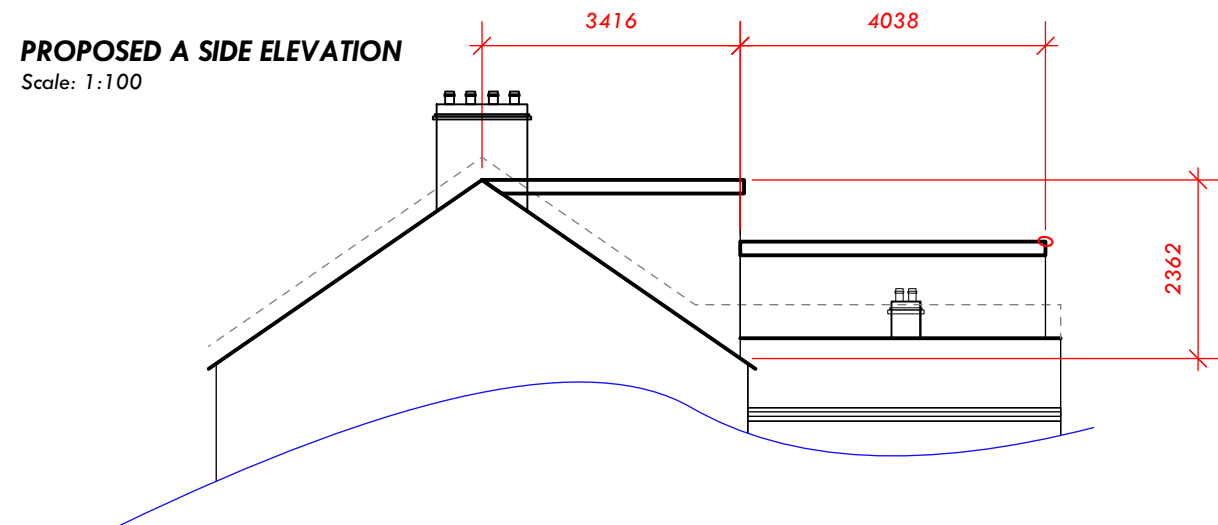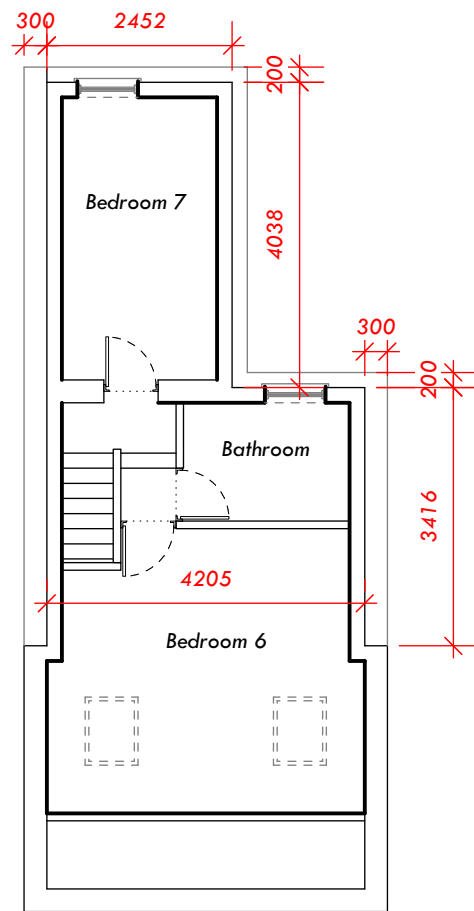

OUTRIGGER

Upper:
Height: 1.306 x
Width: 2.452 x
Depth: 4.038 = 12.94

Lower:
Height: 0.738 x
Width: 2.452 x
Depth: 4.038 = 7.31 / 2 = 3.7


Total: 12.94 + 3.7 =

16.64 Cubic Meters

Main Dormer

Width: 4.205 x
Height: 2.362 x
Depth: 3.416 = 34 / 2 =

17 Cubic Meters

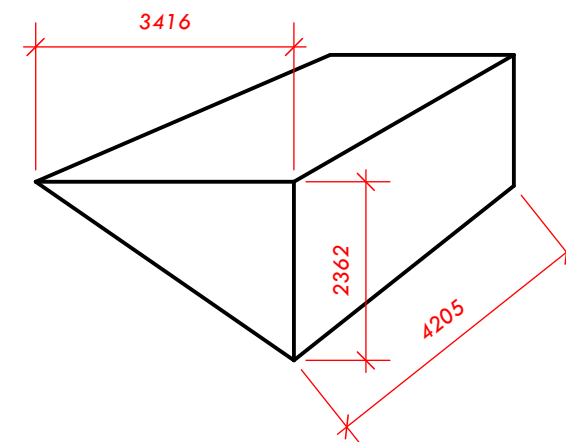

Volume Calculations

Outrigger : 16.64
Main Dormer: 17

Total: 33.64 Cubic Meters

Volume Calculations
Drawing No.: 05 of 06

Please note that before building works Commences; it is the responsibility of builders or owner to serve party wall notices to all neighbours.


Dimensions
All dimensions to be checked on site. Contractor to check site thoroughly before work starts and report any discrepancies.

Dimensions stated are for guidance only. Contractor to verify all boundary positions and dimensions on site prior to commencing any work, making workshop drawings or buying any materials.

Note: simple dimension check of the site has been conducted in order to prepare this scale drawing. Proposed designs have been provided by the client and final designs on this drawing have been approved by the client.

No site supervision is implied or undertaken unless otherwise separately arranged. The drawing does not indicate the extent of any excavation works and the contractor is to determine this prior to submitting a quotation for the works or commencing any works.

The drawing does not indicate or imply the structural condition of the existing property. The drawings have been prepared for assistance in the preparation of details for planning and building regulations purposes only. No check dimensions have been taken.

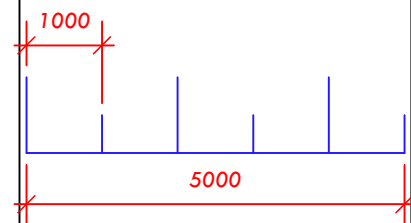

Stylish
Interiors & Architecture
020 8552 3999 07947444103
info@style-ish.org.uk

Project: 18 Junction Rd N17 9HE
Drawing Title: Volume Calculations
Drawing Number: 05 of 06
Scale: 1:100 @A3
Date: 07/03/2024
Client: Mr. Barry Jacobs



www.style-ish.org.uk

Location & Block
Drawing No.: 06 of 06

Please note that before building works Commences; it is the responsibility of builders or owner to serve party wall notices to all neighbours.

Dimensions
All dimensions to be checked on site.
Contractor to check site thoroughly before work starts and report any discrepancies.

Dimensions stated are for guidance only.
Contractor to verify all boundary positions and dimensions on site prior to commencing any work, making workshop drawings or buying any materials.

Note: simple dimension check of the site has been conducted in order to prepare this scale drawing. Proposed designs have been provided by the client and final designs on this drawing have been approved by the client.

No site supervision is implied or undertaken unless otherwise separately arranged. The drawing does not indicate the extent of any excavation works and the contractor is to determine this prior to submitting a quotation for the works or commencing any works.

The drawing does not indicate or imply the structural condition of the existing property. The drawings have been prepared for assistance in the preparation of details for planning and building regulations purposes only. No check dimensions have been taken.

Stylish
Interiors & Architecture



020 8552 3999 07947444103
info@style-ish.org.uk

Project: 18 Junction Rd N17 9HE
Drawing Title: Location & Block
Drawing Number: 06 of 06
Scale: 1:1250 * 1:500 @A3
Date: 07/03/2024
Client: Mr. Barry Jacobs



www.style-ish.org.uk

SITE LOCATION PLAN
Scale: 1:1250

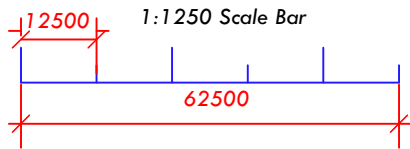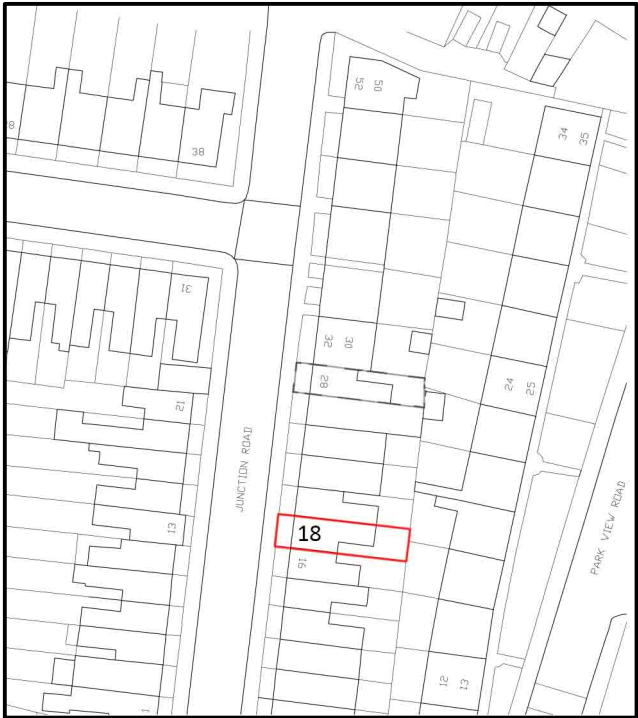

BLOCK PLAN
Scale: 1:500

