




EXISTING FRONT ELEVATION

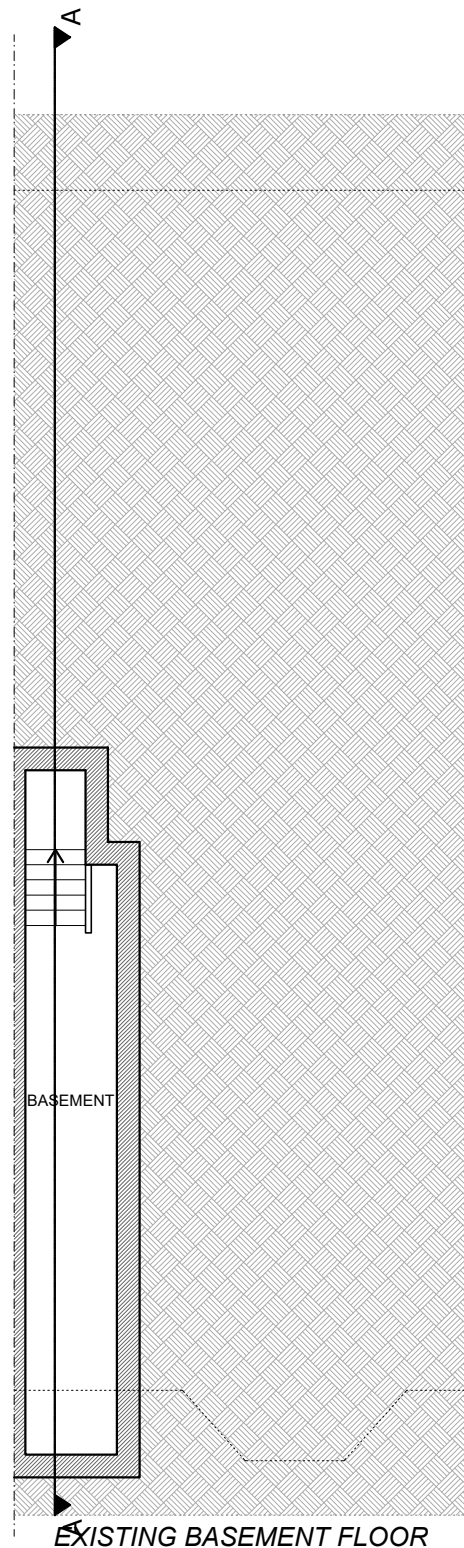

EXISTING BASEMENT FLOOR

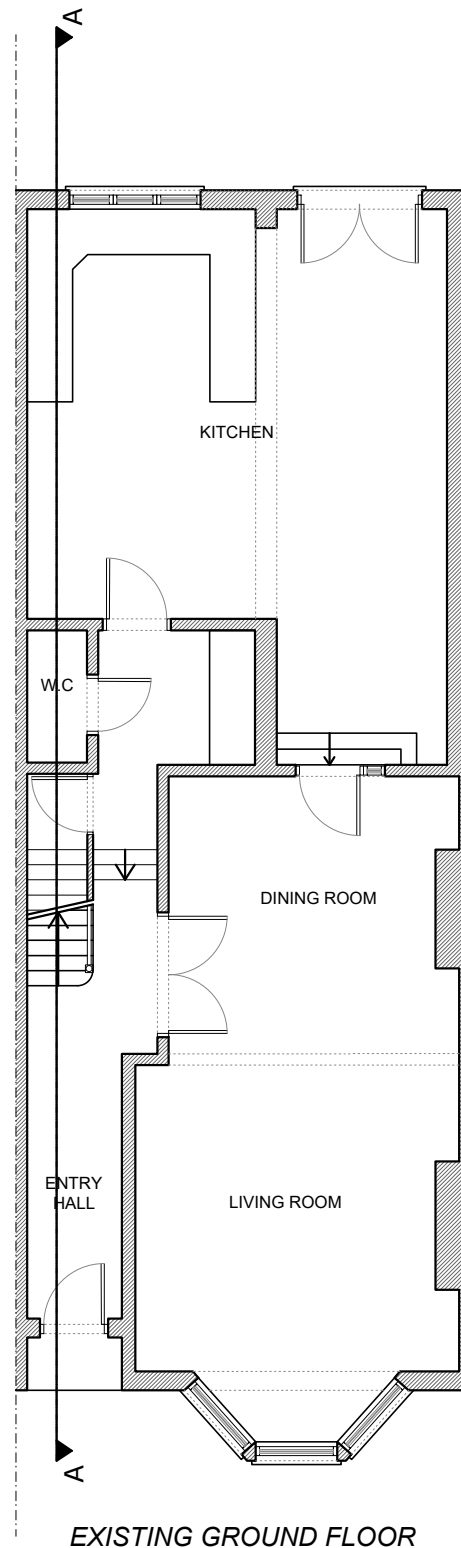


EXISTING GROUND FLOOR

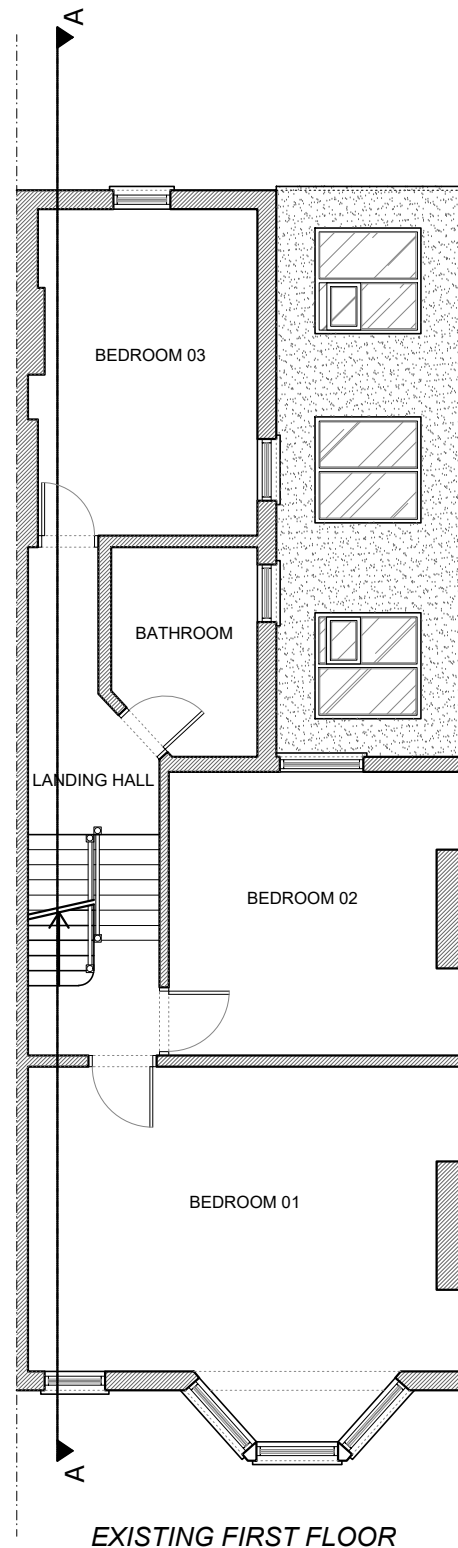



EXISTING FIRST FLOOR



EXISTING SECOND FLOOR

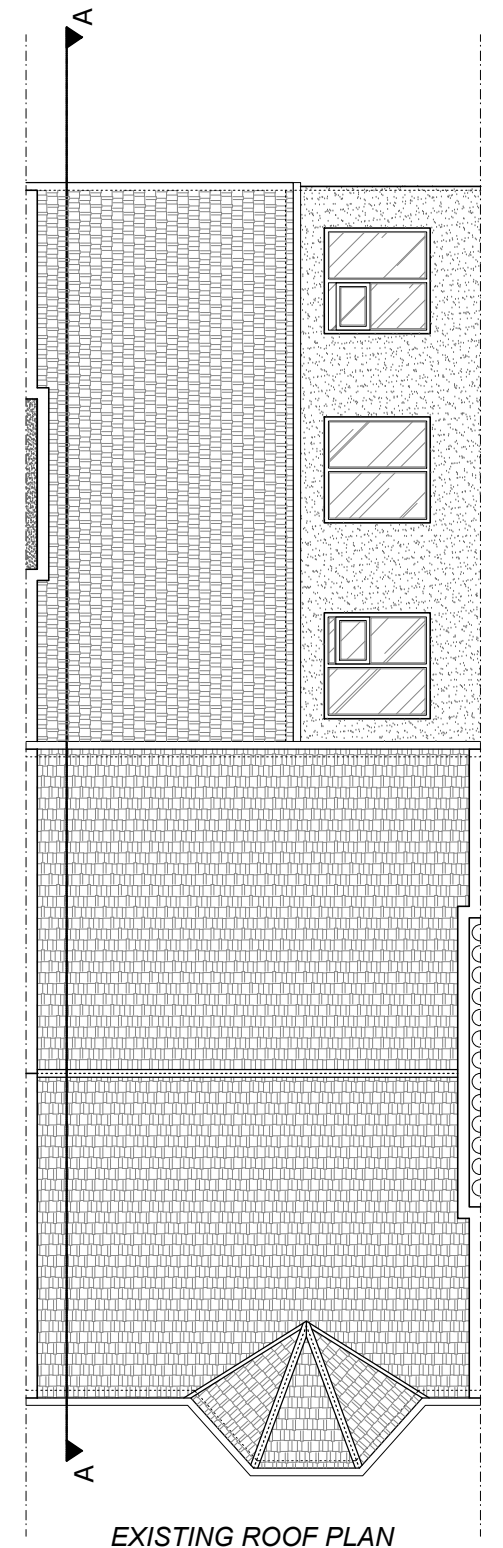

EXISTING ROOF PLAN

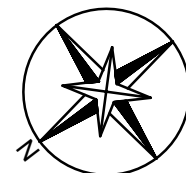 

C - Sill Height
F - Window Height
CH - Ceiling Height
DH - Door Height

Title
**EXISTING
FLOOR PLANS**

Client: 16 STAPLETON HALL RD
N4 3QD
LONDON



NOTES:
THE CONTRACTORS ARE TO CHECK
ALL DIMENSIONS, DRAIN RUNS AND
GENERAL CONDITIONS ON SITE
BEFORE WORKS COMMENCE.

ALL WORKS ARE TO BE CARRIED
OUT IN ACCORDANCE WITH
CURRENT BUILDING REGULATIONS,
BRITISH STANDARDS, CODE OF
PRACTICE AND LOCAL AUTHORITY
REQUIREMENTS.

Drawn By C.S.B
DrG No SH.16.EX.01
Date 06.02.2024
Scale 1:100 @A3
Rev