



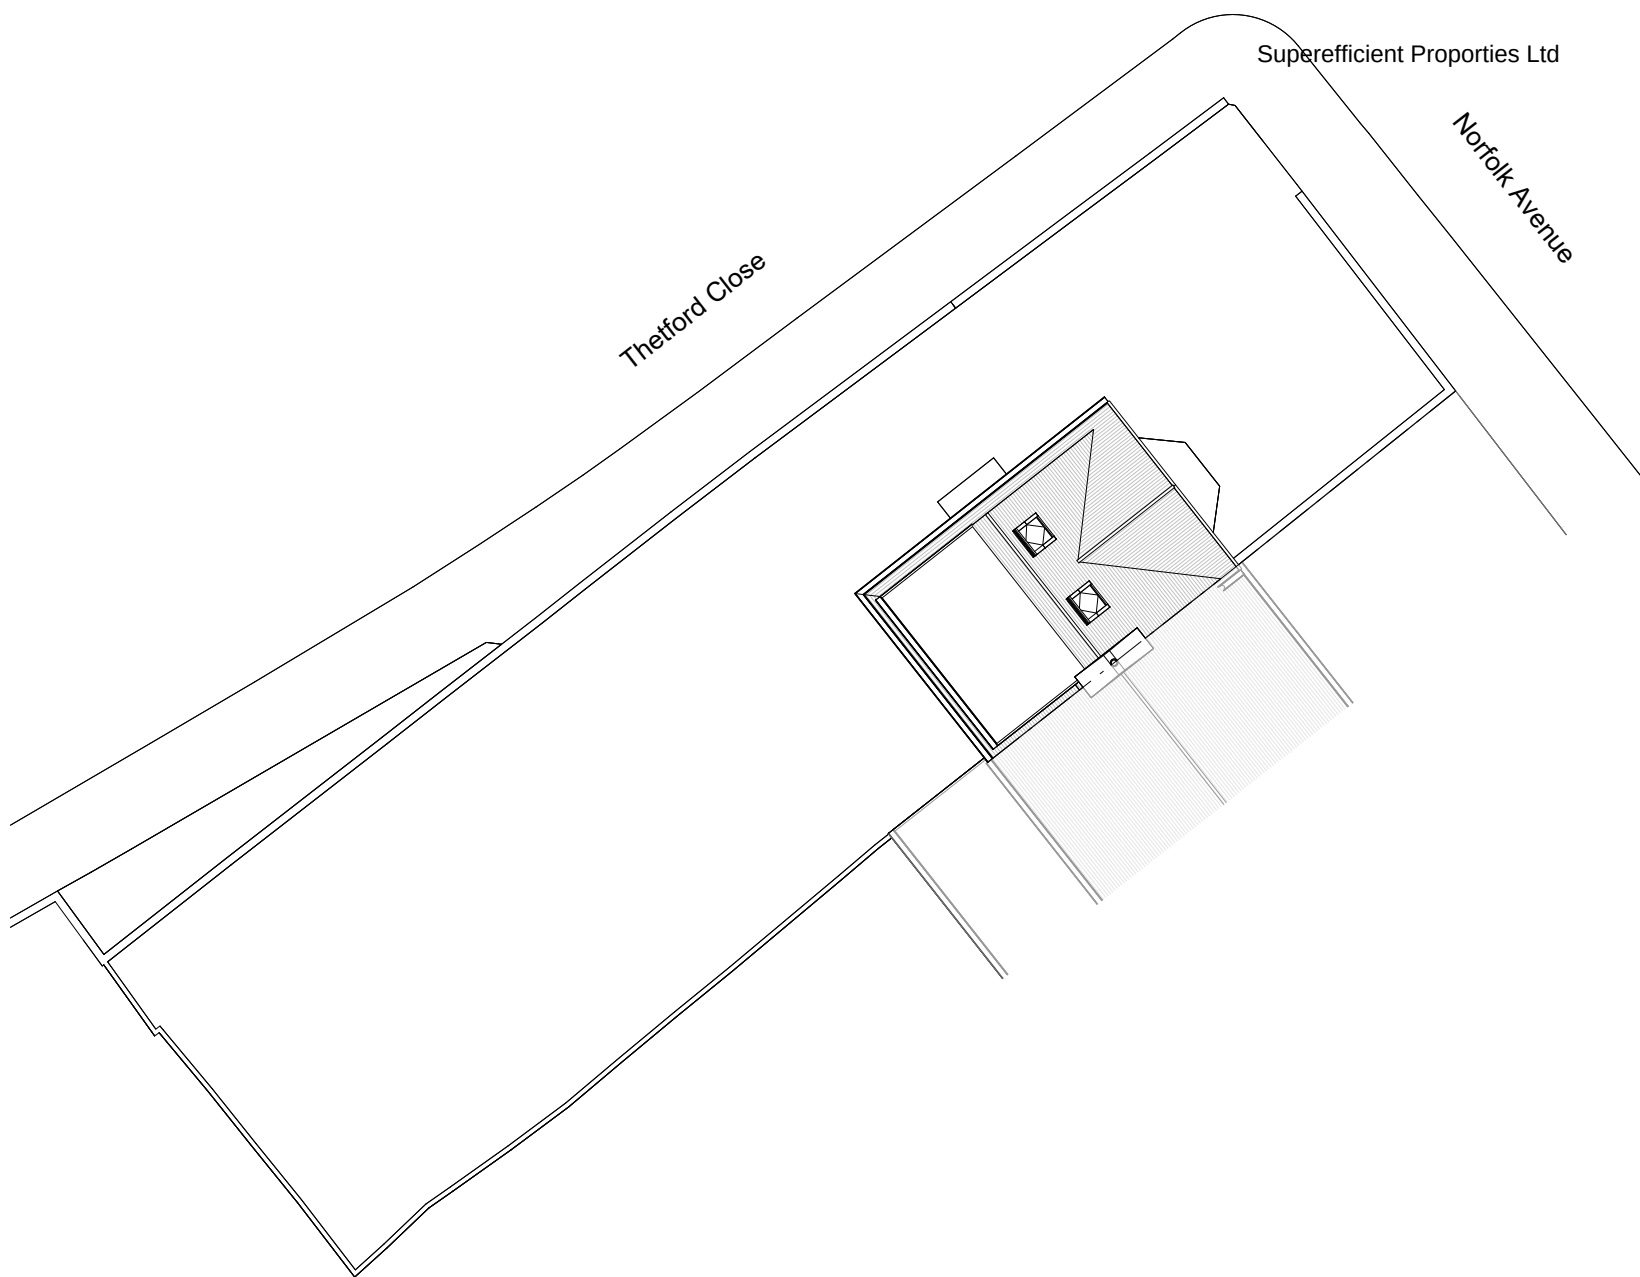


Site Plan as Existing
1 : 200

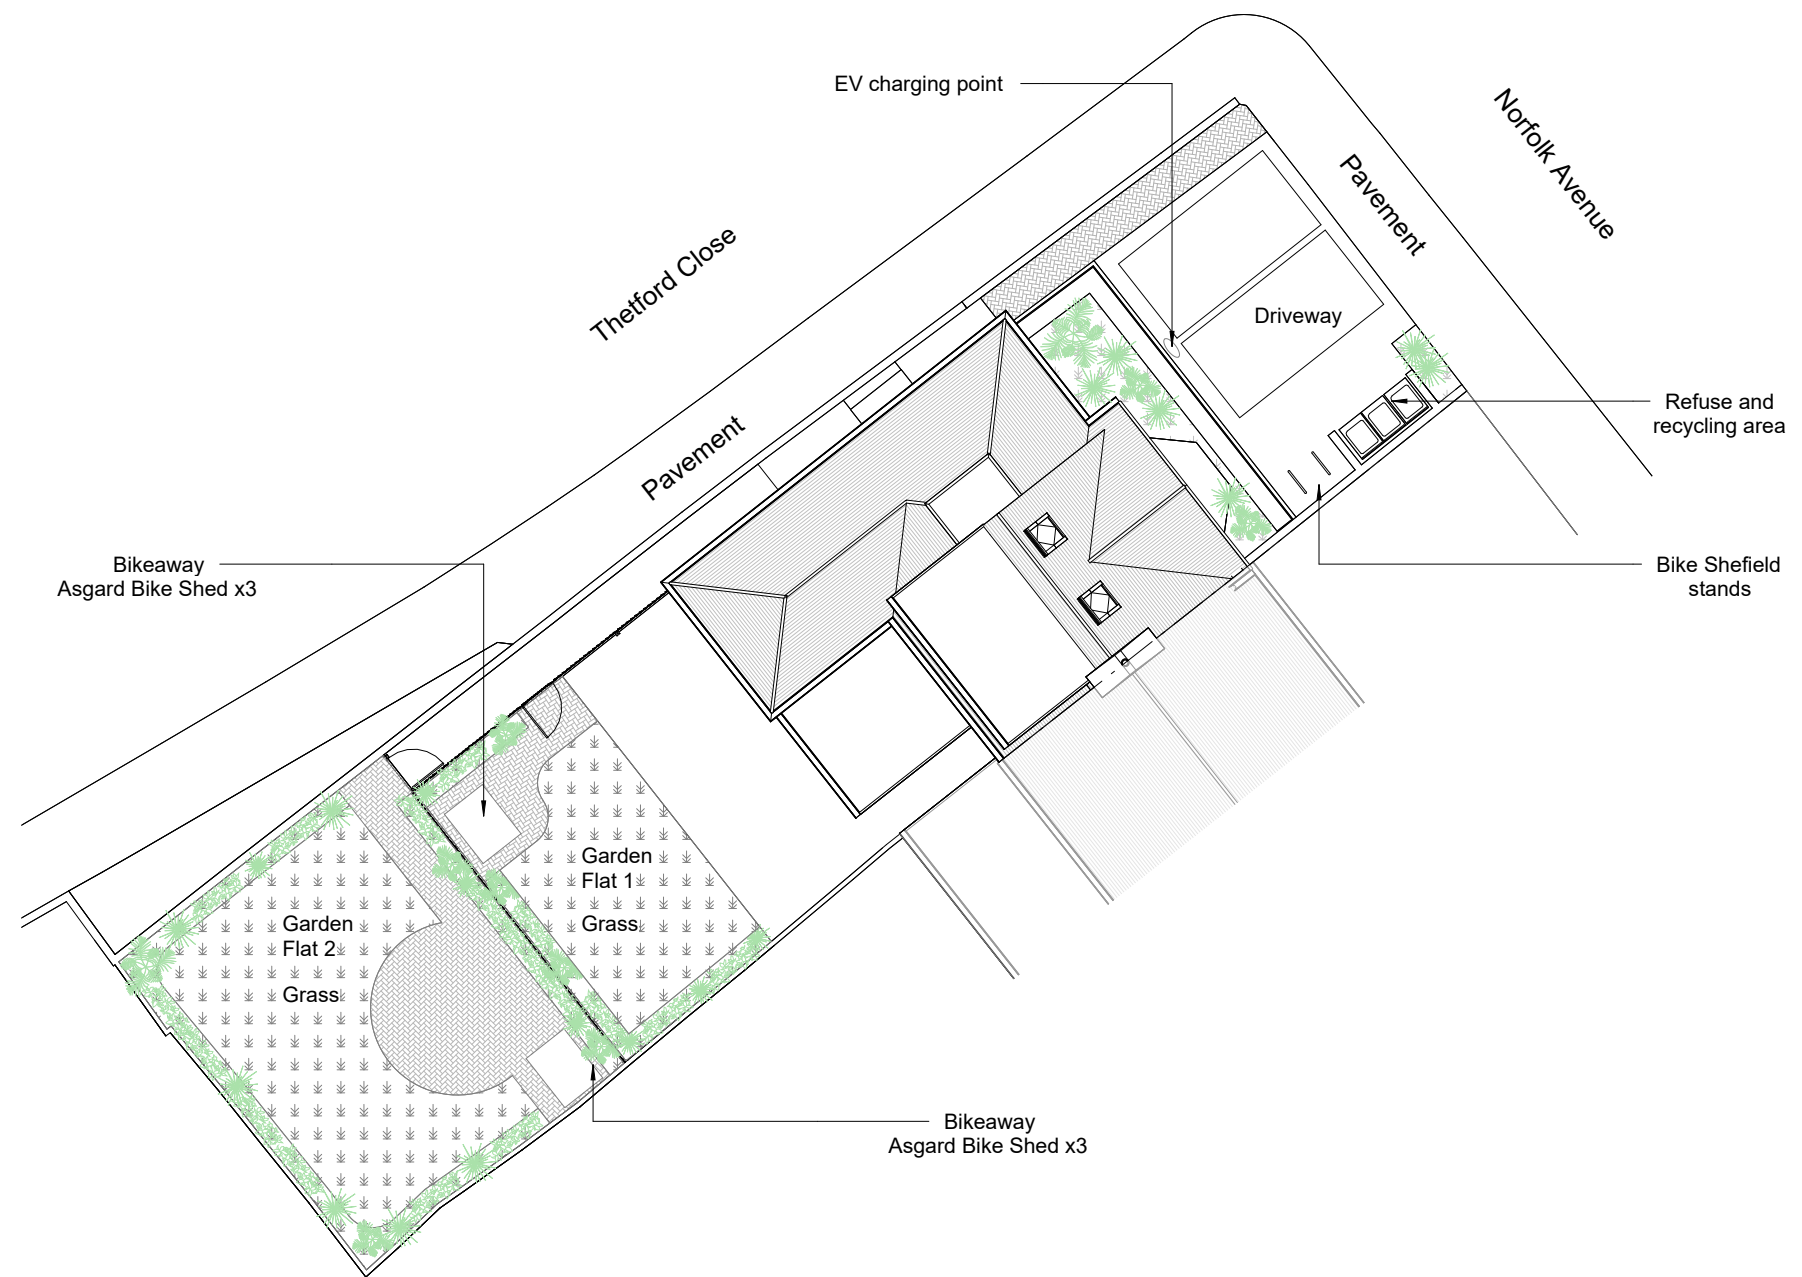

Site Plan as Proposed
1 : 200

Issue:
Planning

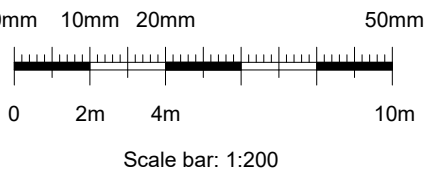

No scaled dimensions to be taken from this drawings. All dimensions to be site checked.

Revisions			
Rev.	Description	Date	By
A	General Amendments	21.12.23	SH

CG ARCHITECTS

36 CANNON HILL, LONDON N14 6LG
T. 020 8449 5100

Client:
Superefficient Proporties Ltd

Site:
116 Norfolk Avenue
London, N13 6AJ

Title:
Site Plan as Existing and as Proposed

Scale: 1 : 200(@ A2)	Drawn: -	Checked: CG
Date: April 2023	REV	B
Drg No 1653/02		

