


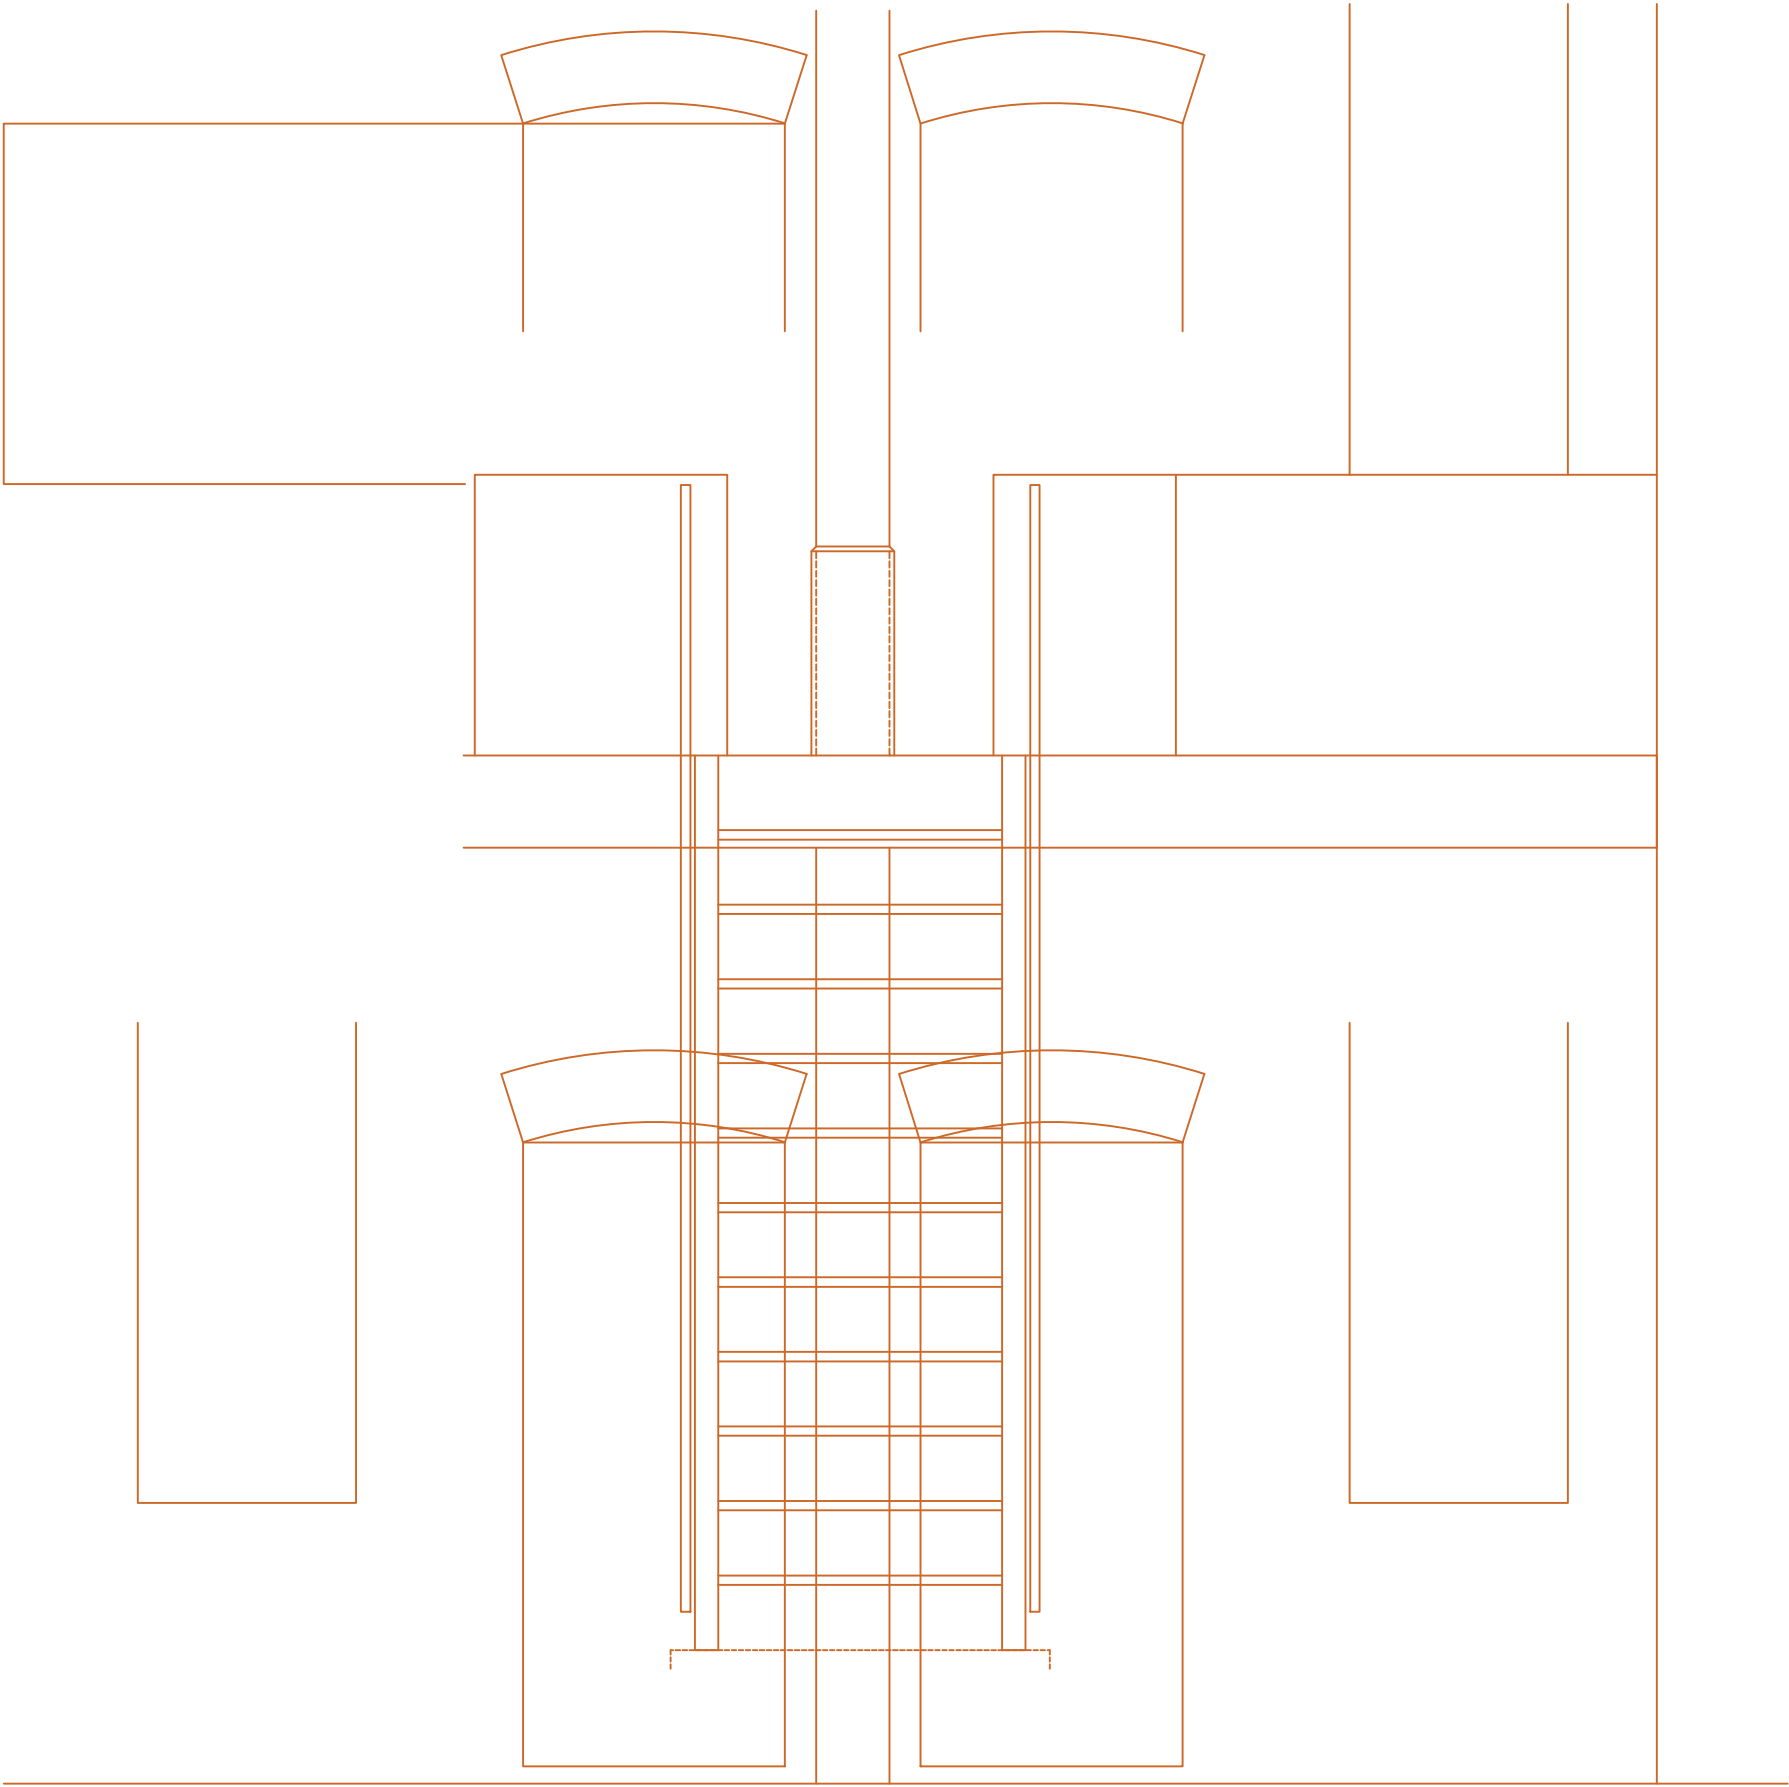

ORIGINAL REAR ELEVATION

SCALE 1:20 WHEN PRINTED A3

