
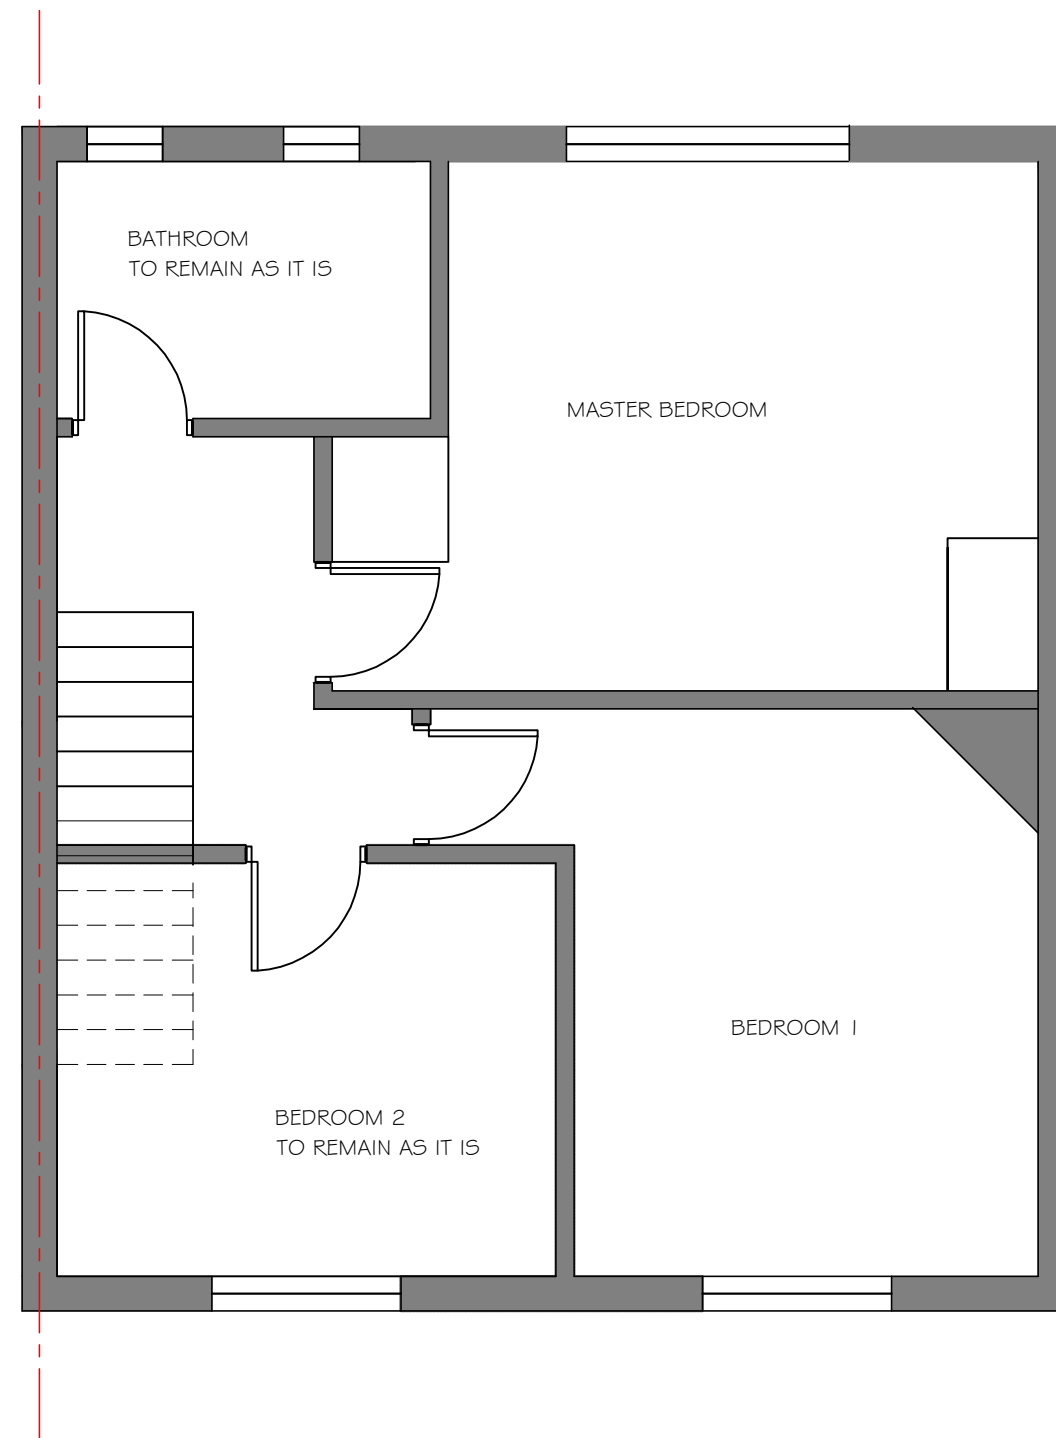


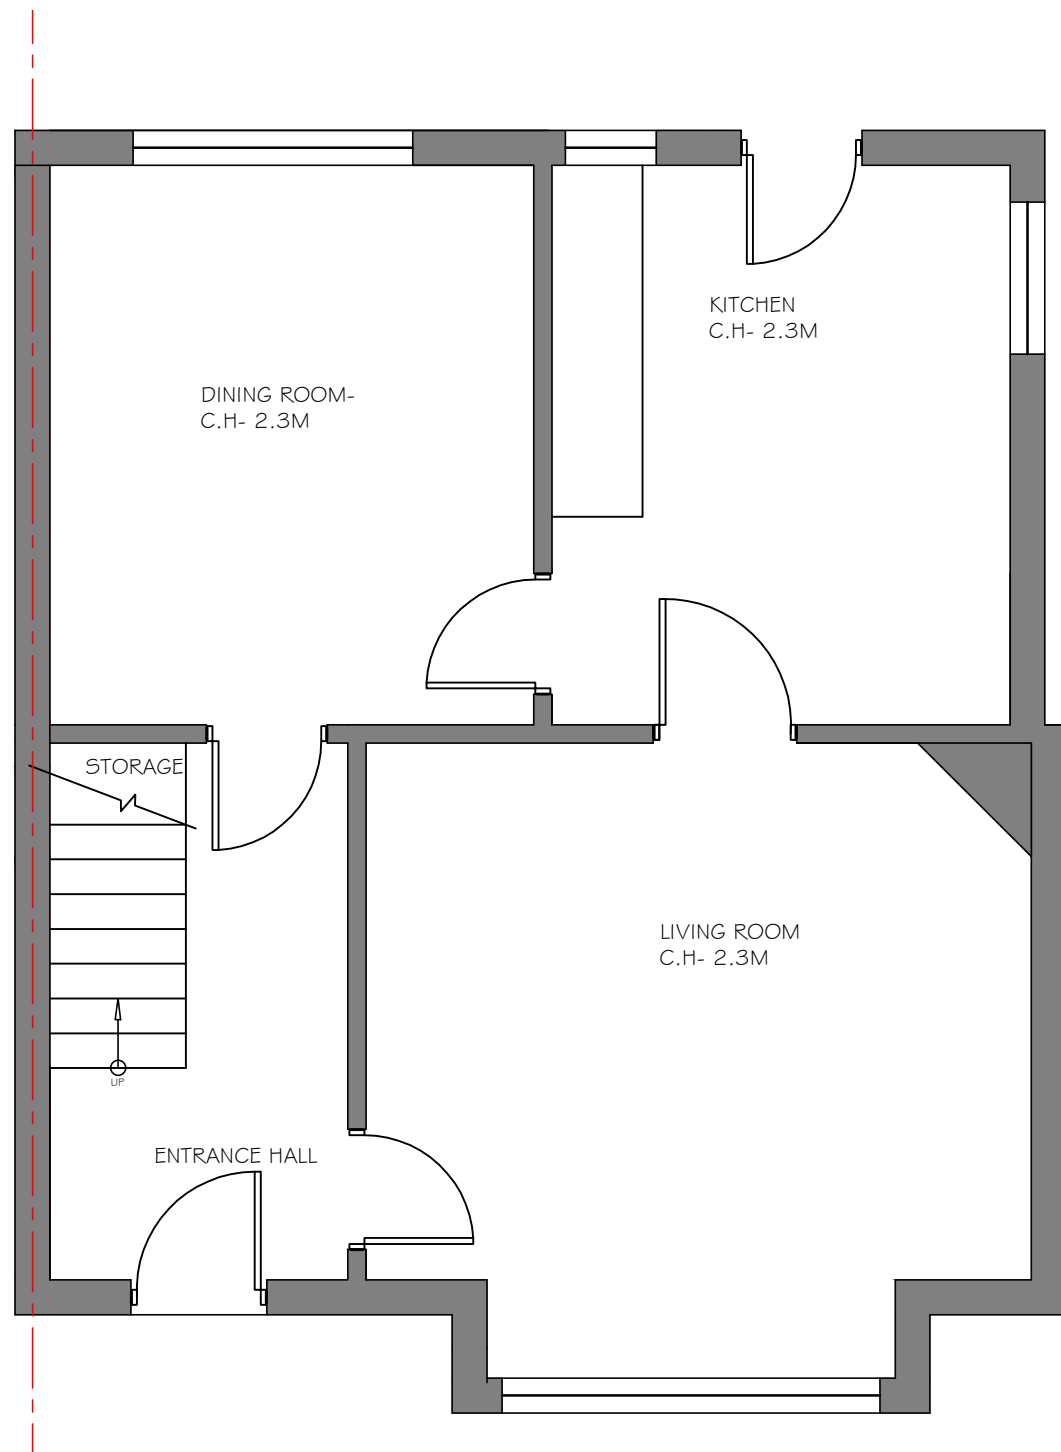

Notes

Contractor must verify all dimensions on site before commencing any work or shop drawings. If this drawing exceeds the quantities taken in any way the Architects are to be informed before the work is installed.

Only figured dimensions
to be taken from this
drawing. Do not scale
off this drawing.

Drawings based on
Ordnance Survey and/or
existing record drawings –
design and drawing
content subject to Site
Survey, Structural
Survey, Site
Investigations, Planning
and Statutory
Requirements and
Approvals.
Authorized reproduction
from Ordnance Survey
Map with permission of
the Controller of Her
Majesty's Stationery
Office

Crown Copyright
Reserved

[illegible]

PROJECT/ CLIENT	
-----------------	--

32 BARKHAM ROAD
LONDON N17

DRAWING

EXISTING FLOOR PLANS

SCALE	DATE	DRAWN
1:50@A3	15/03/2024	AB
JOB NO.	DRAWING NO.	REVISION
32 BR	32BR-DR-102	-

