



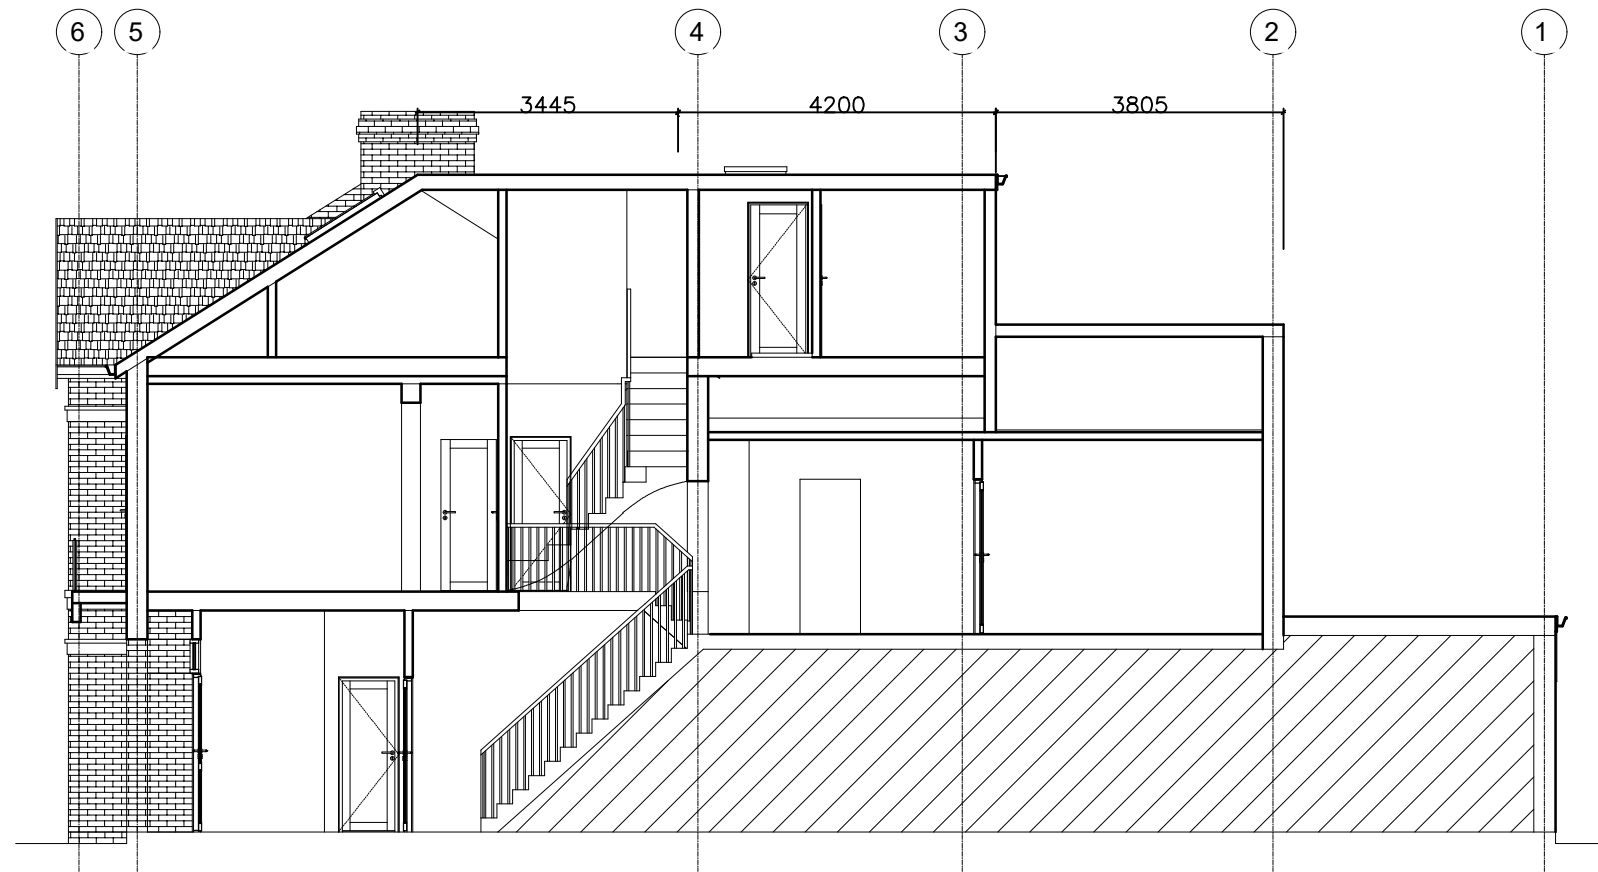


PROPOSED SECTION



PROPOSED FRONT ELEVATION

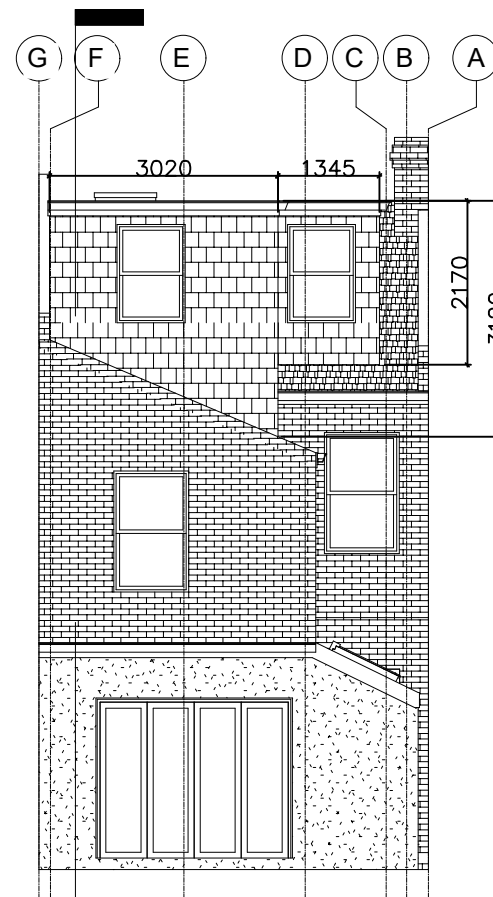

PROPOSED REAR ELEVATION

 

NOTE! THE MATERIALS USED IN THE CONSTRUCTION OF THE EXTENSION WILL BE OF SIMILAR APPEARANCE TO THOSE USED IN CONSTRUCTION OF THE EXTERIOR OF THE EXISTING DWELLINGHOUSE

 STUDIO CAD PROJECTS Architectural Designers TEL: 079 581 581 90 E-mail: scprojects@onet.eu	
PROJECT: 267B MOUNT PLEASANT ROAD LONDON N17 6HD PROPOSED ELEVATIONS AND SECTION	
SCALE: 1:100 (A3) DATE: JUL 2023	PROJECT No: 2230703-2
THIS DRAWING MUST NOT BE REPRODUCED, MULTIPLIED OR SUBMITTED TO THE INSPECTION OF THIRD PARTIES WITHOUT OUR PRIOR PERMISSION. ALL DIMENSIONS TO BE CHECKED AND VERIFIED ON SITE	