


The architectural drawings show the existing building. The front elevation (left) is a three-story structure with a central arched entrance, multiple windows, and two chimneys. The side elevation (right) shows the building's profile, including the roofline, chimneys, and a rear extension. The word "EXISTING" is written in large, bold, black letters above the side elevation.


SIDE ELEVATION (1)
SCALE 1:100



PART SIDE ELEVATION (2)
SCALE 1:100

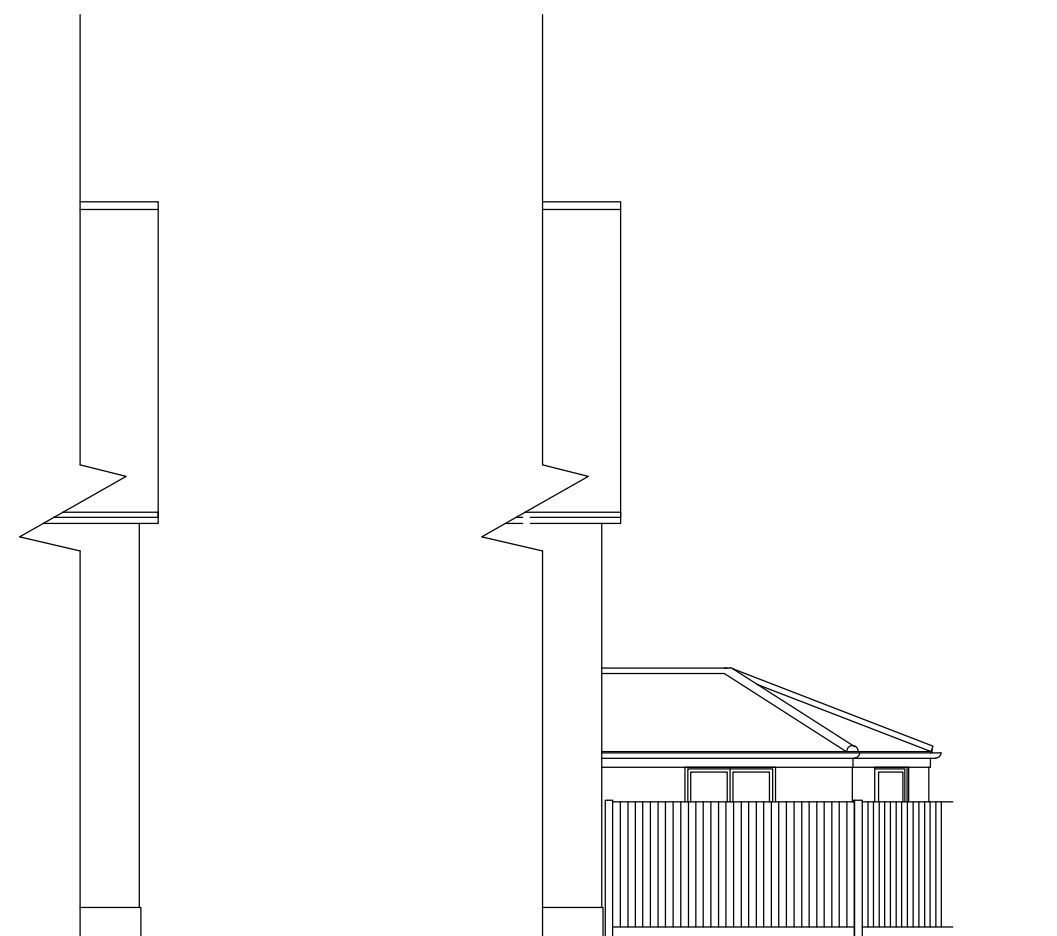

PART SIDE ELEVATION (3)
SCALE 1:100

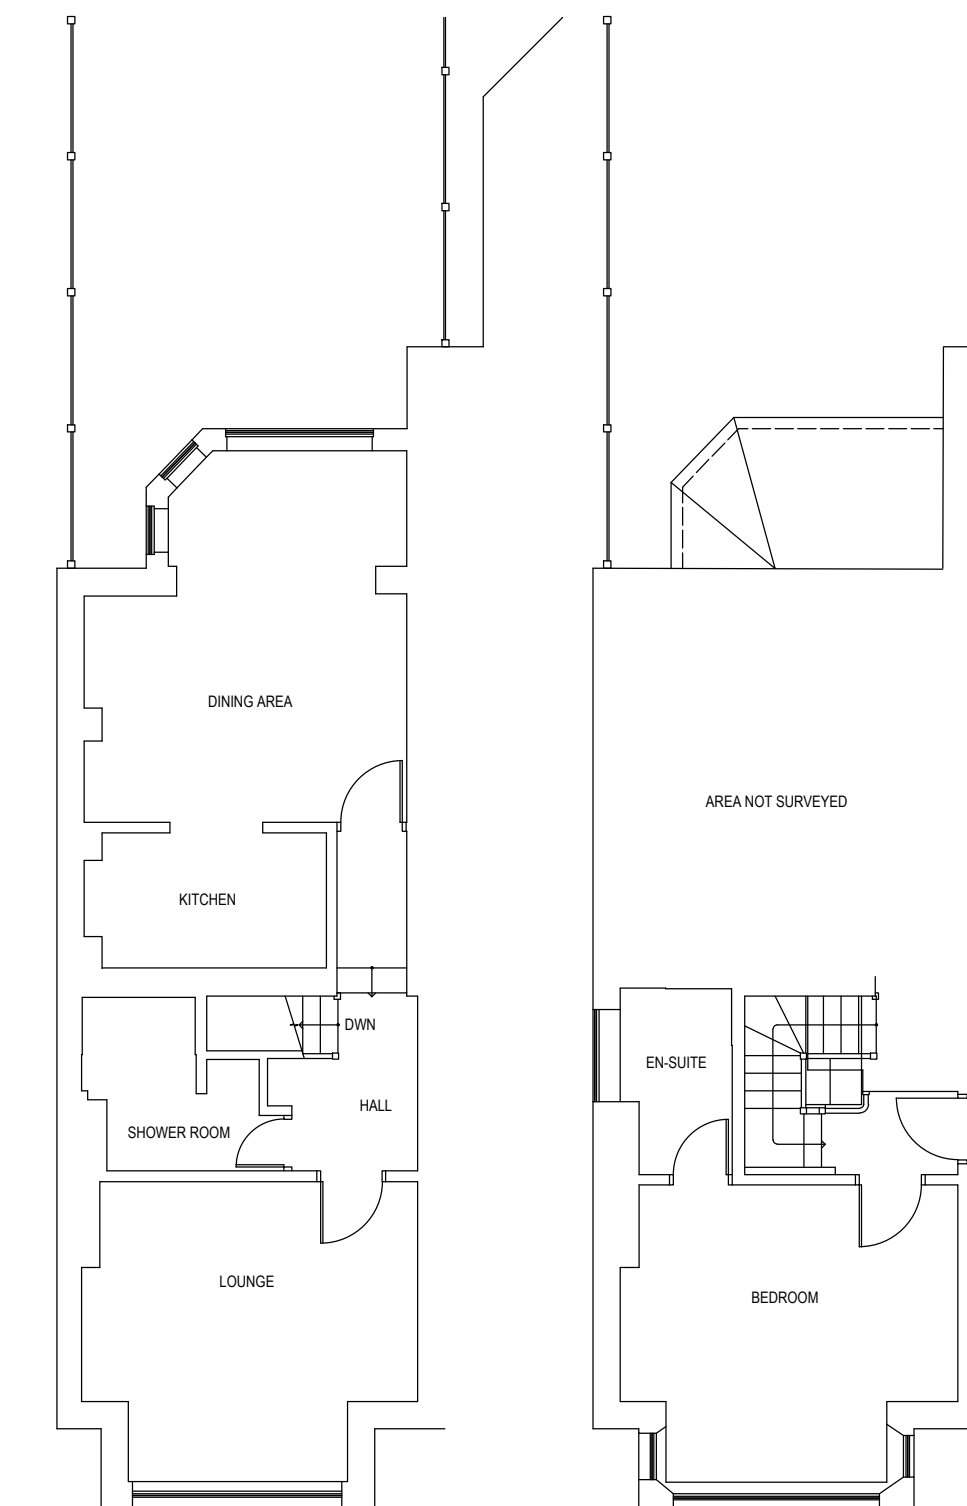

PART GROUND FLOOR PLAN
SCALE 1:100

PROPOSED

Brickwork to match existing


Range of Ground Floor Level

Upper Ground Floor Level

SIDE ELEVATION (1)
SCALE 1:100




PART SIDE ELEVATION (2)
SCALE 1:100

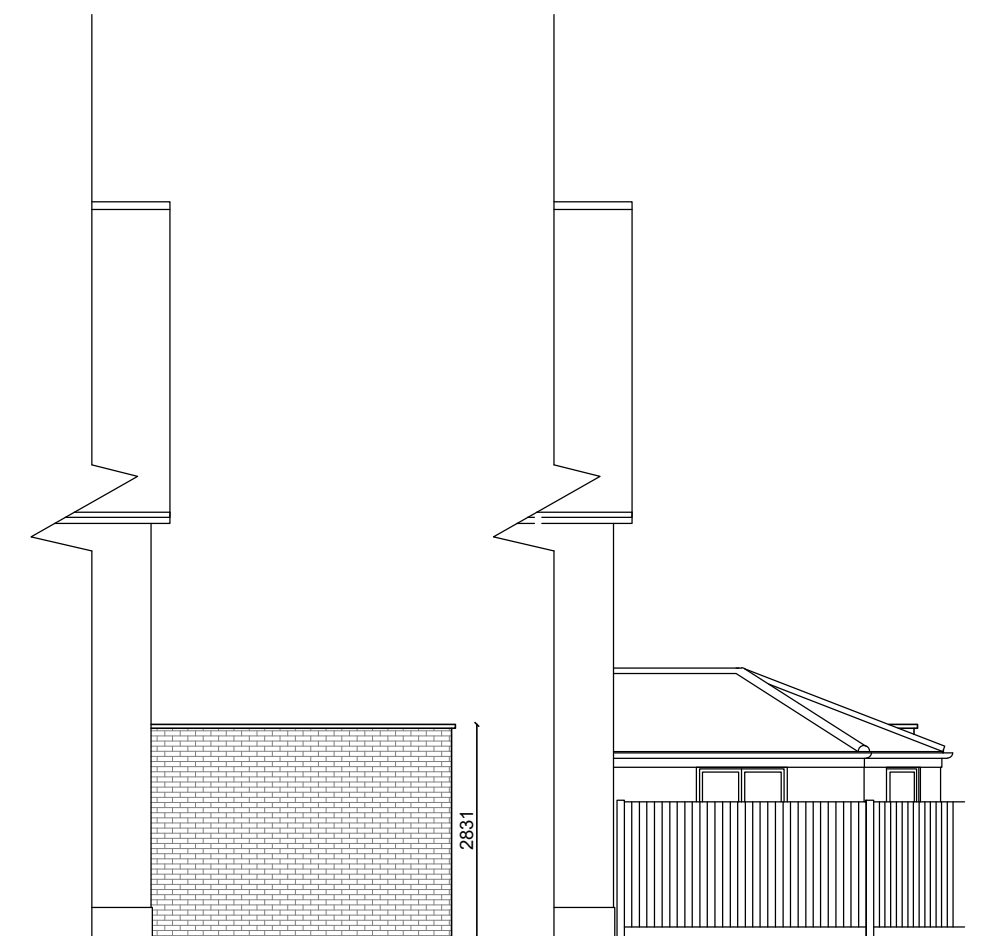


PART SIDE ELEVATION (3)
SCALE 1:100



EXISTING OS MAP
SCALE 1:1250

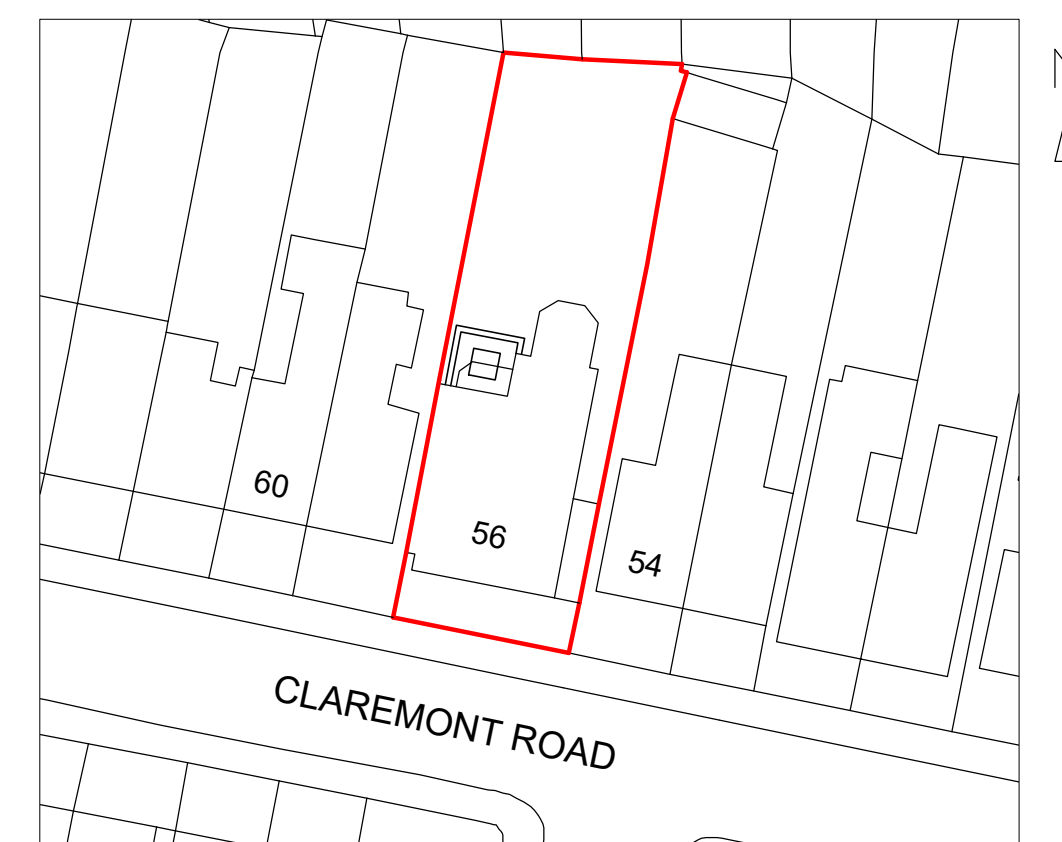

PROPOSED BLOCK PLAN
SCALE 1:500

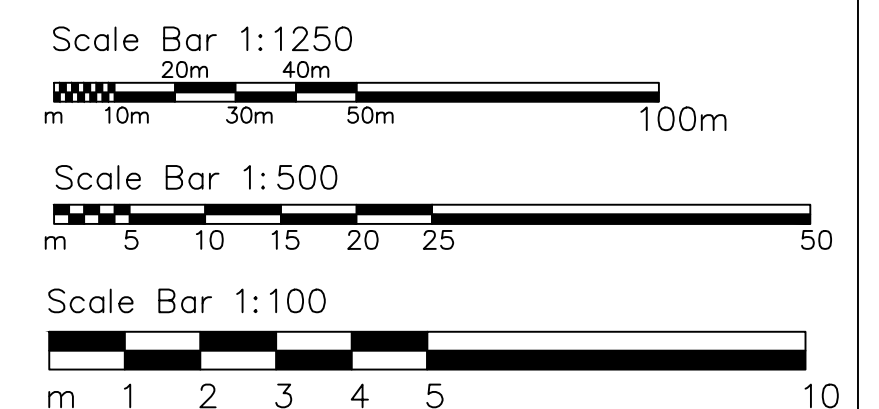

			Scale Bar 1:100 m1234510		
REV	DATE	DESCRIPTION	CLIENT MR & MRS S PRICE	TITLE PLANNING APPLICATION EXISTING/PROPOSED PLANS AND ELEVATIONS WITH OS MAP AND BLOCK PLAN	
RTMDesign Architectural Services Planning & Building Regulation Drawings				ADDRESS FLAT 2 56 CLAREMONT ROAD LONDON N6 5BY	SCALE - AS SHOWN @ A1 DATE - MARCH '24
27 St. Andrews Close, Slip End, LU1 4DE M 07979 575 456 E enquiries@rtmdesign.co.uk				JOB No. 669	DRAWING No. 02_PL
				REVISION	