



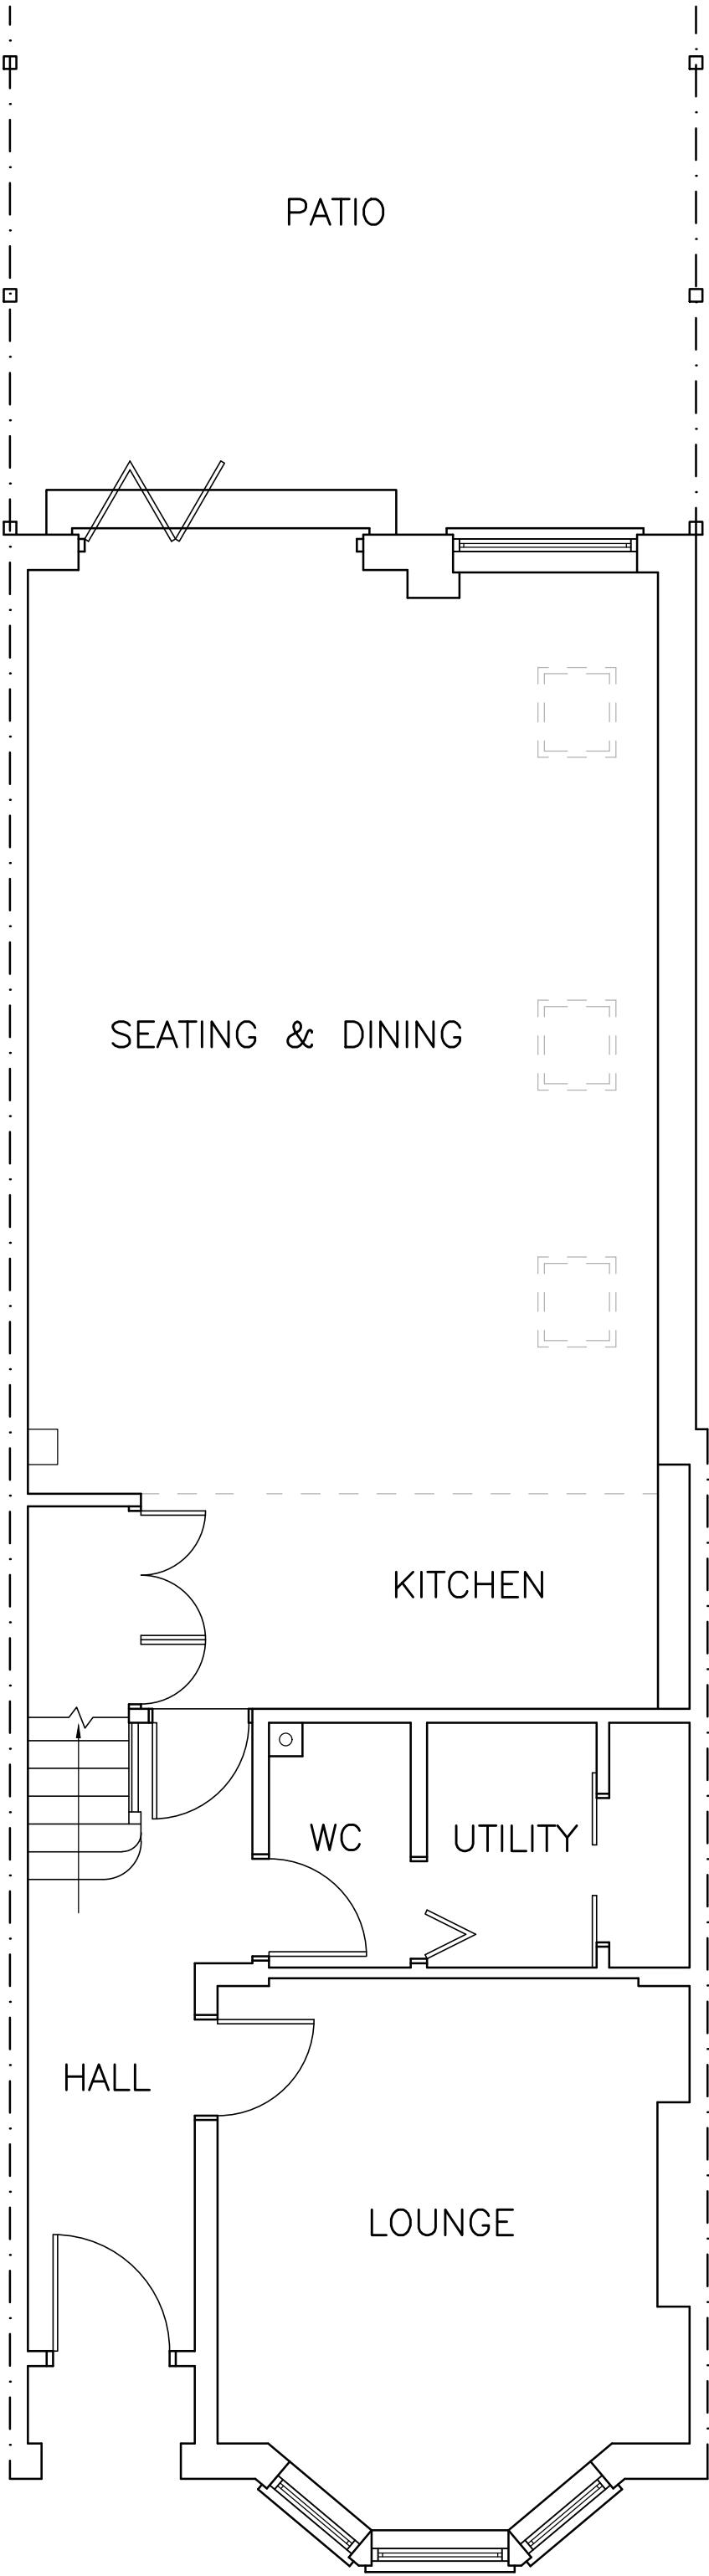

EXISTING FLOOR PLAN 1:50

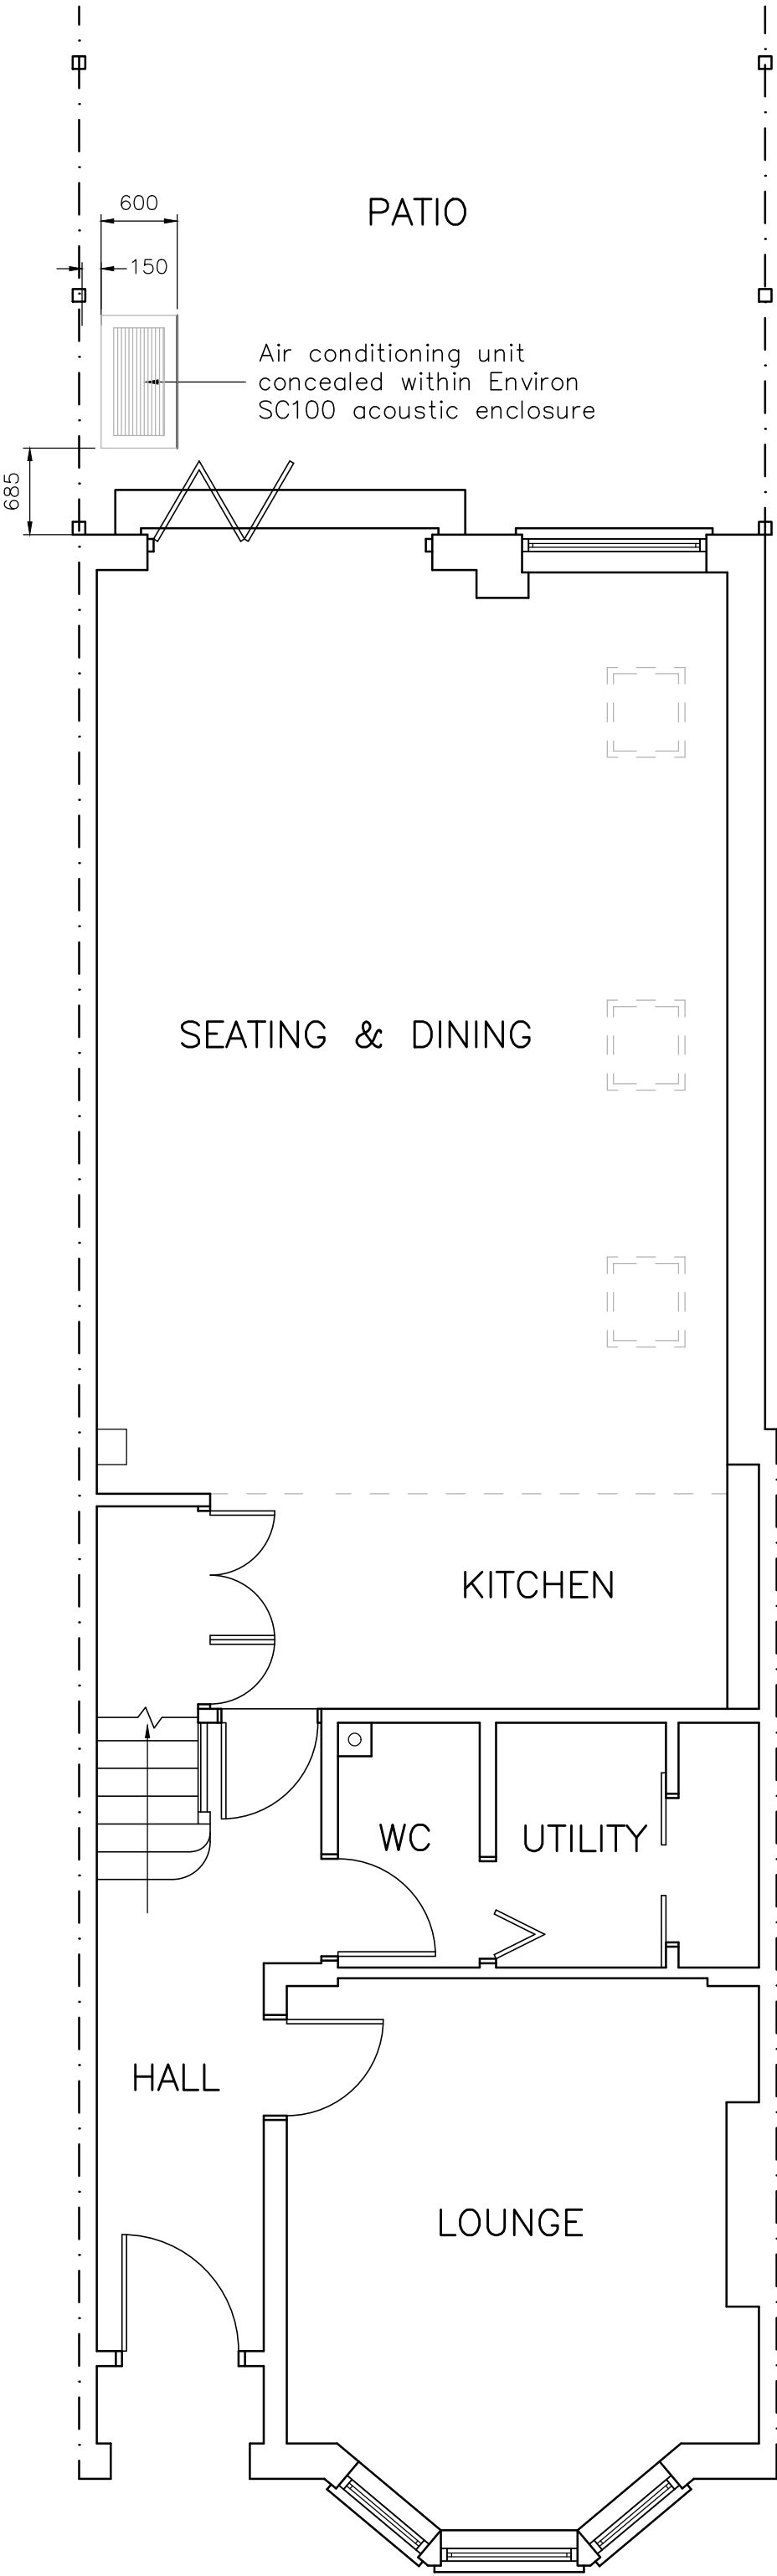

PROPOSED FLOOR PLAN 1:50



EXISTING REAR
ELEVATION 1:100



PROPOSED REAR
ELEVATION 1:100




EXISTING SIDE
ELEVATION 1:100



PROPOSED SIDE
ELEVATION 1:100



ENVIRON SC100 ACOUSTIC ENCLOSURE

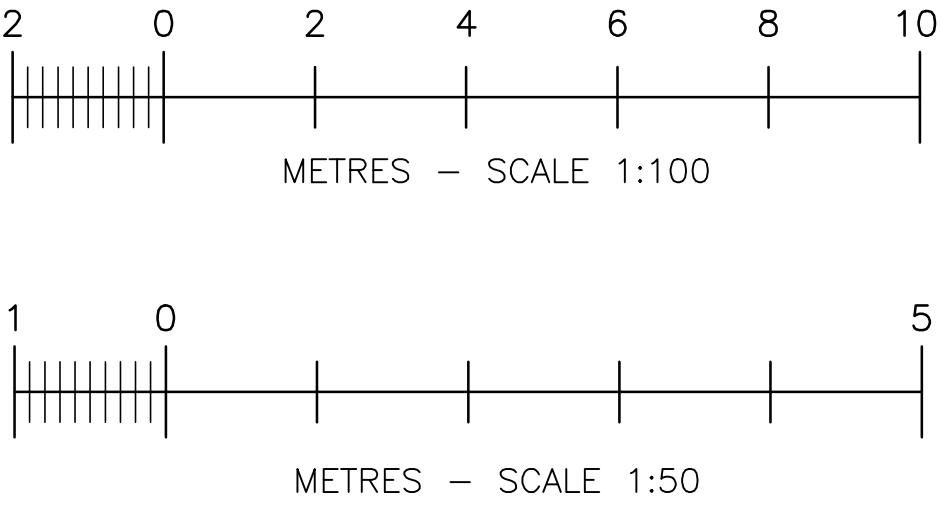

A	Acoustic surround for air conditioning unit	28.02.24
REVISION	REVISION NOTES	DATE
SITE ADDRESS 49 VICTORIA ROAD WOOD GREEN LONDON N22 7XA		THIS DRAWING IS ISSUED SOLELY ON THE UNDERSTANDING THAT IT IS COPYRIGHT, SHOULD BE REGARDED AS CONFIDENTIAL AND MUST NOT BE REPRODUCED WITHOUT THE DESIGNERS CONSENT.
N. TURNER DESIGNS LTD 28 FREEMANS CLOSE STOKE POGES BUCKS SL2 4ER MOB: 07825 372 548		
DRAWN BY N. TURNER, B.Eng (Hons)		
DRAWN ON 09/06/2023		
SCALE 1:50 @ A1		DRG NO 2023-11-0000
DRG NO		