




This is a drawing/ document intended for planning and/ or party wall purposes, do not use this as Construction information unless it is issued for Construction. Boundary lines are indicative and do not necessarily represent legal boundaries, which need to be established between the parties involved if necessary.
This drawing is copyright by STUDIO VK Ltd.

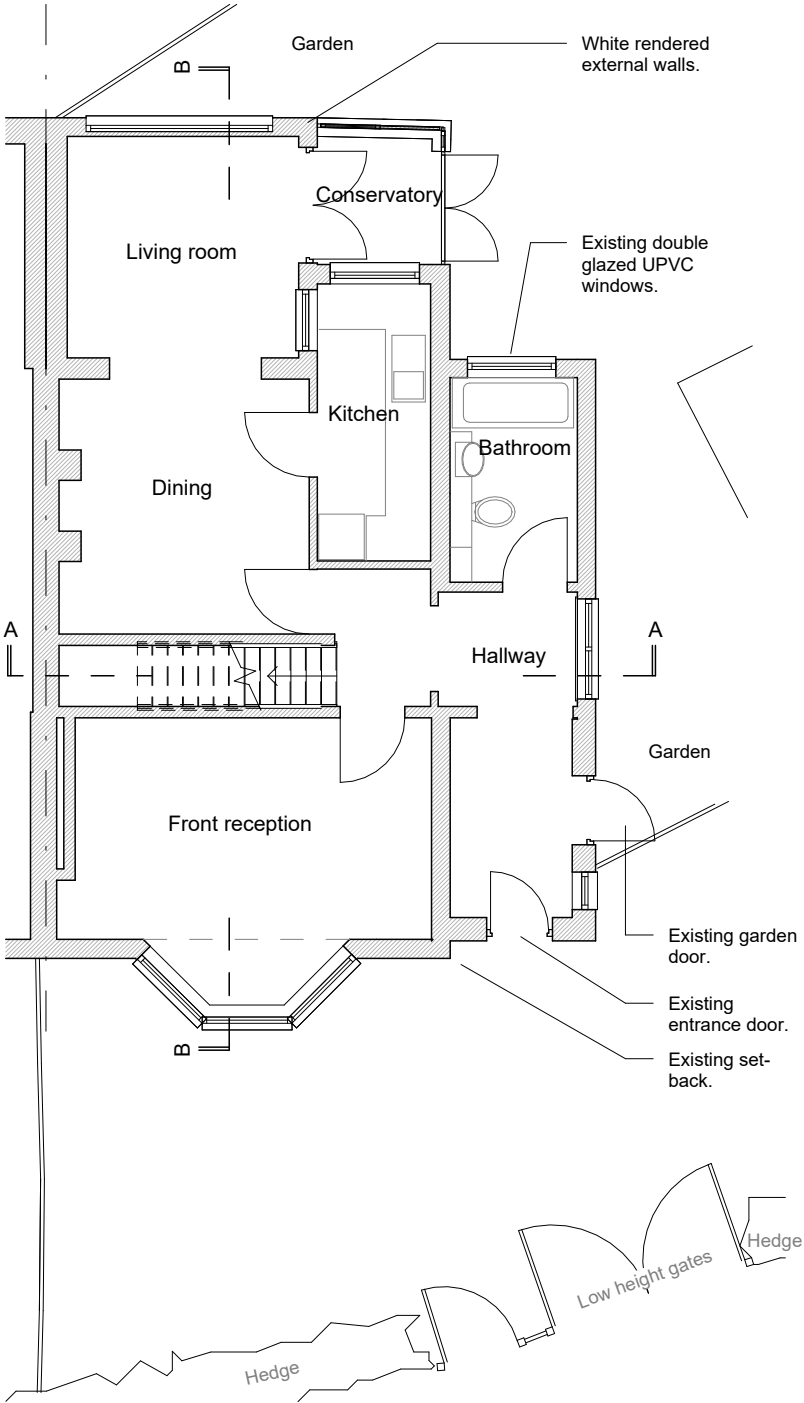



1 Ground floor _ existing
1 : 100

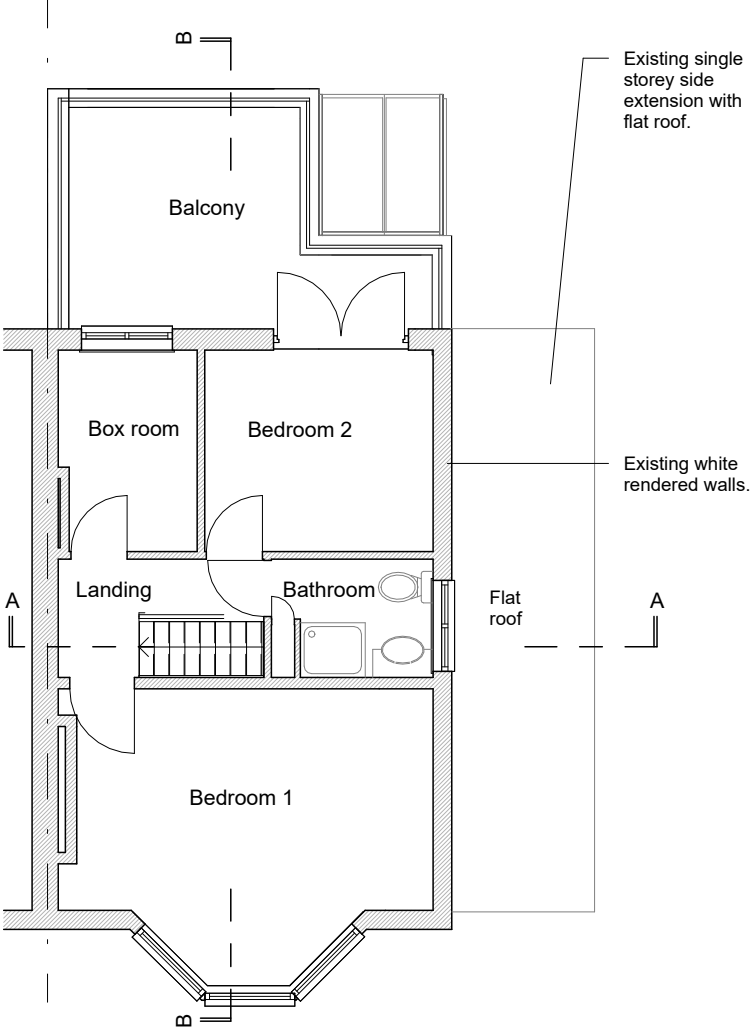

2 First floor _ existing
1 : 100

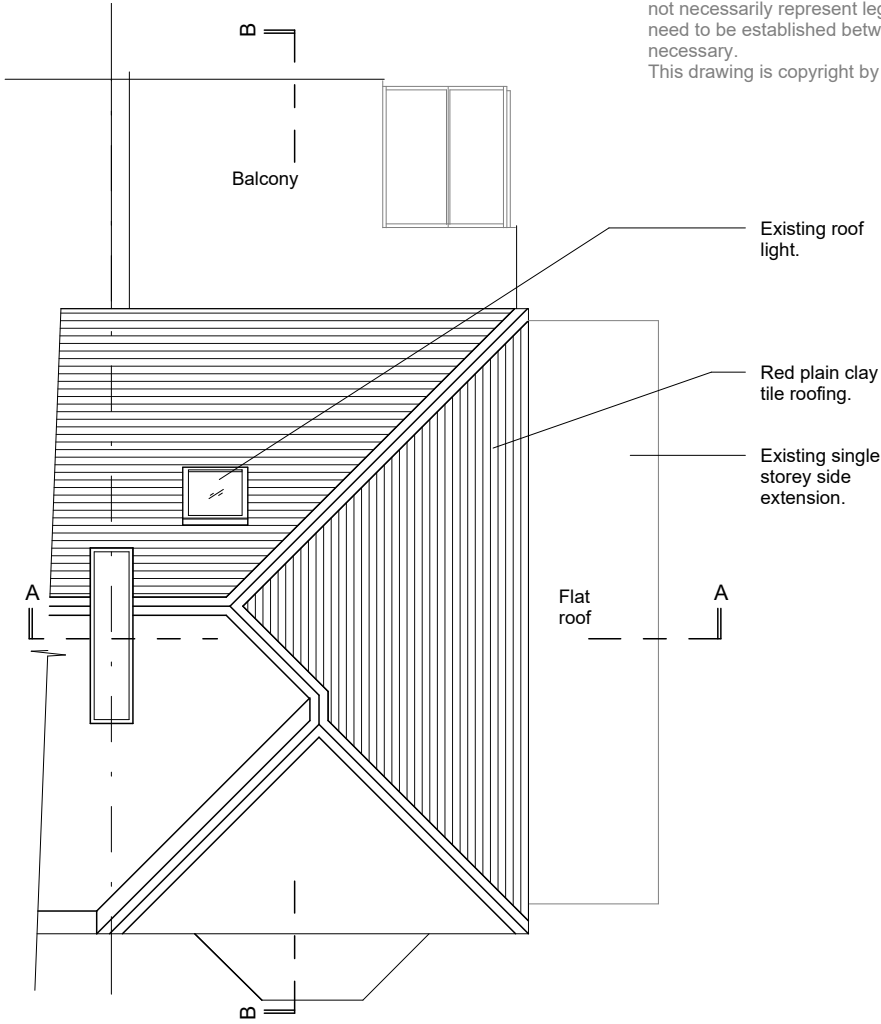

3 Roof plan _ existing
1 : 100

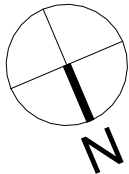 

01	Planning	21.03.24	UVk
No.	Revision	Date	Drawn by

Planning

Site address: 74 Norfolk Avenue, London, N13 6AJ

74 Norfolk Avenue

Existing Floor and Roof plans

Drawing. No.	120-01
Project No.	24-01
Date	07.03.24
Drawn	UVk
Checked by	UVk
Scale @ A3	1 : 100
www.studiovk.co.uk	

STUDIO VK
Regent Studios
1 Thane Villas
Studio G03
London, N7 7PH, UK
mail@studiovk.co.uk