




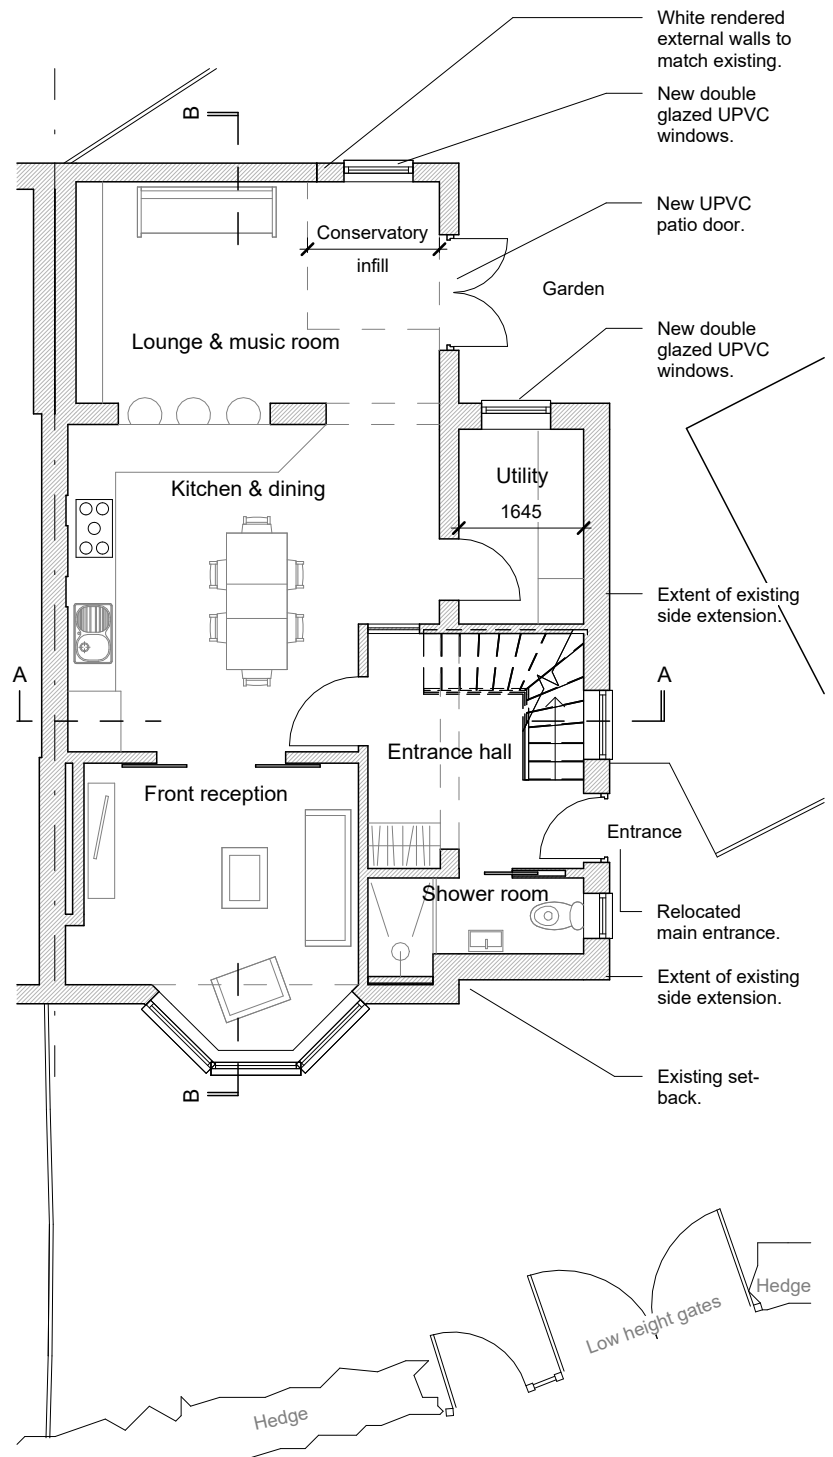

1 Ground floor_proposed_01
1 : 100

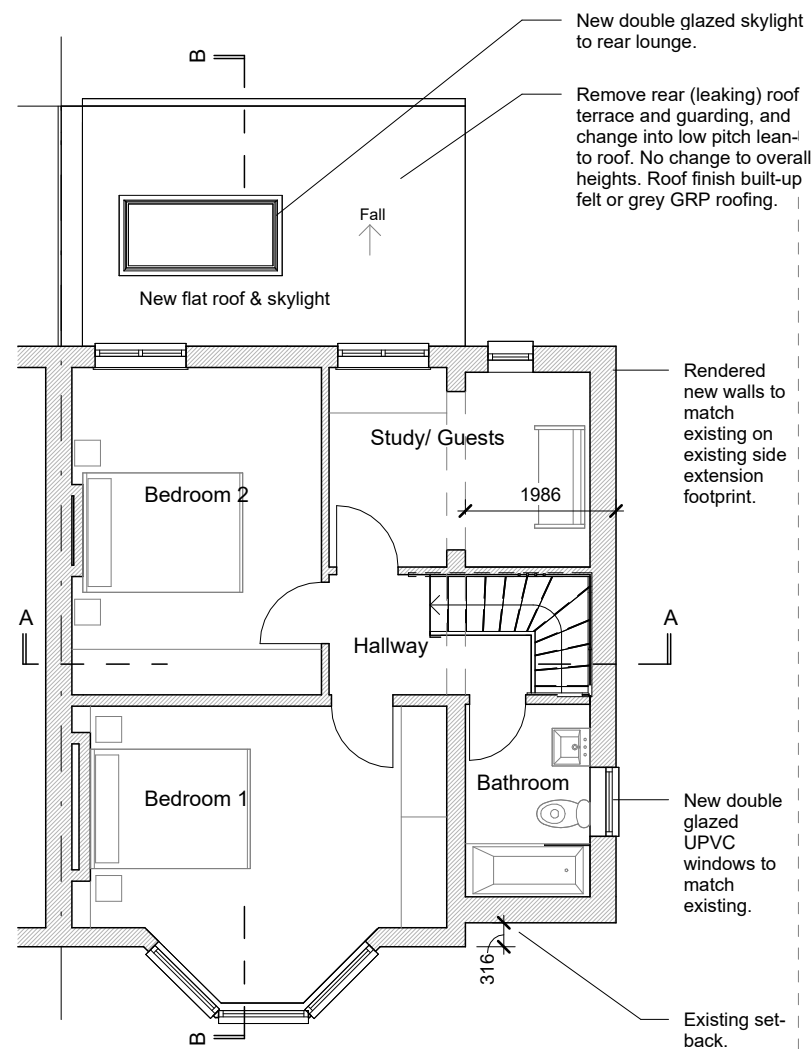

2 First floor_proposed_01
1 : 100

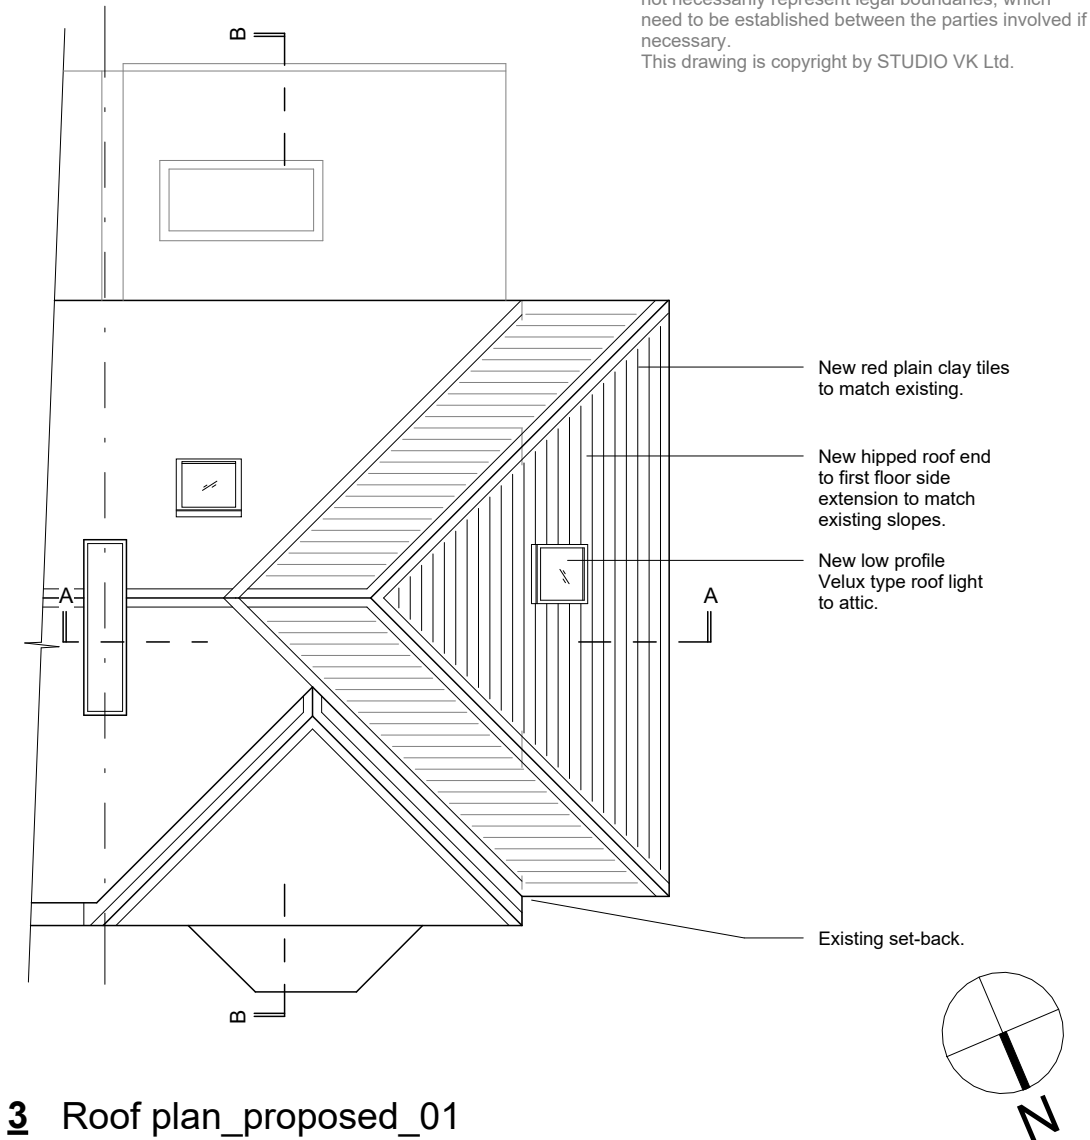

3 Roof plan_proposed_01
1 : 100

This is a drawing/ document intended for planning and/ or party wall purposes, do not use this as Construction information unless it is issued for Construction. Boundary lines are indicative and do not necessarily represent legal boundaries, which need to be established between the parties involved if necessary.
This drawing is copyright by STUDIO VK Ltd.

0 1 2 3 4 5m
Scale bar 1:100

01	Planning	21.03.24	UVK
No.	Revision	Date	Drawn by

Planning

Site address: 74 Norfolk Avenue, London, N13 6AJ

74 Norfolk Avenue

Proposed floor and roof plans - Side extension

Drawing. No.	300-01
Project No.	24-01
Date	07.03.24
Drawn	UVK
Checked by	UVK
Scale @ A3	1 : 100

www.studiovk.co.uk

STUDIO VK
Regent Studios
1 Thane Villas
Studio G03
London, N7 7PH, UK
mail@studiovk.co.uk