






REAR ELEVATION

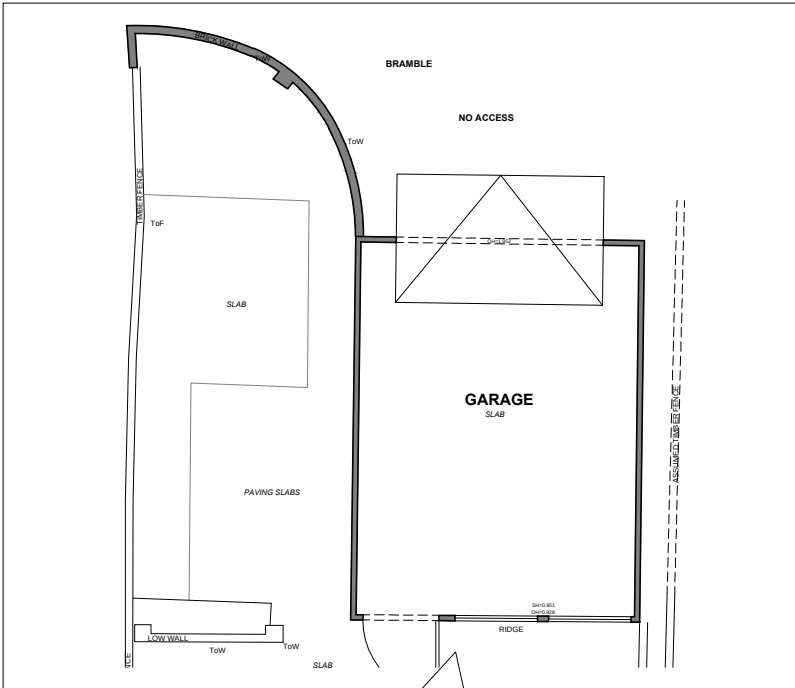



FRONT ELEVATION

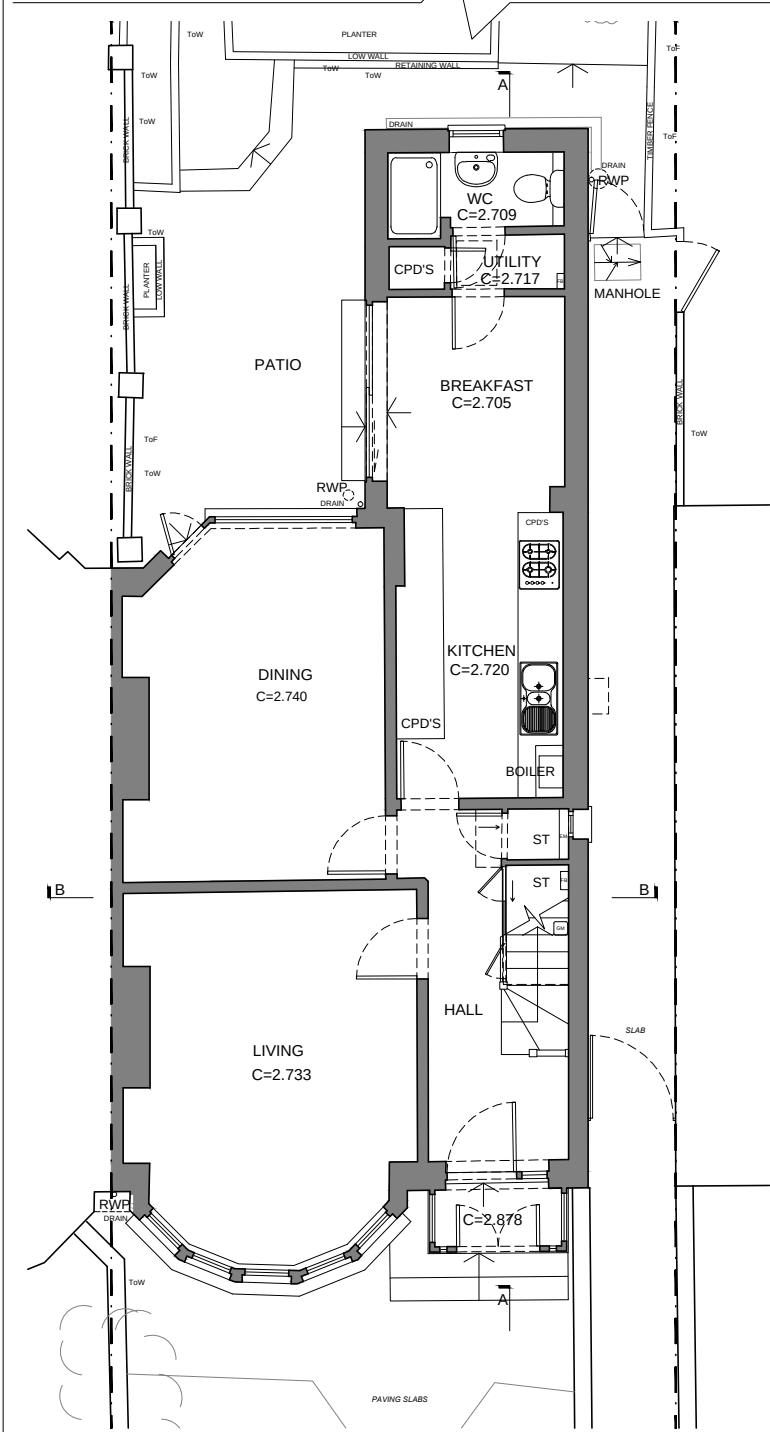


EXISTING GARAGE

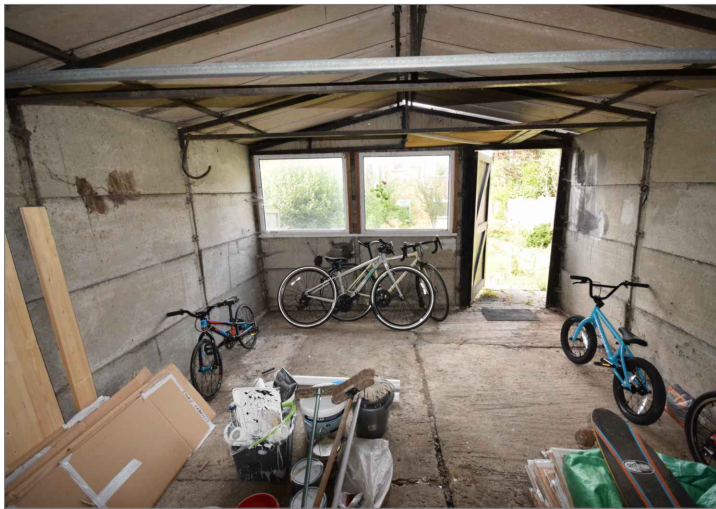

GROUND FLOOR PLAN

  

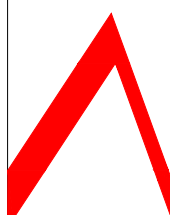	revision	date		
.	.	.		
FOR PLANNING				
22 Winton Avenue				
As existing				
 ana alonso architect Dipl Arch ARB T 1 07754888138 E 1 anatruan@yahoo.com facebook.com/ana.alonso.architect ana alonso architect muswell hill				
Scale	1:100@A3	Job No	Dwg No	Rev
Date	Sept'21	2021/104	AP(00)02	.
Drawn	AAT			
Checked	AAT	© COPYRIGHT This drawing is the copyright of Ana Alonso.		