

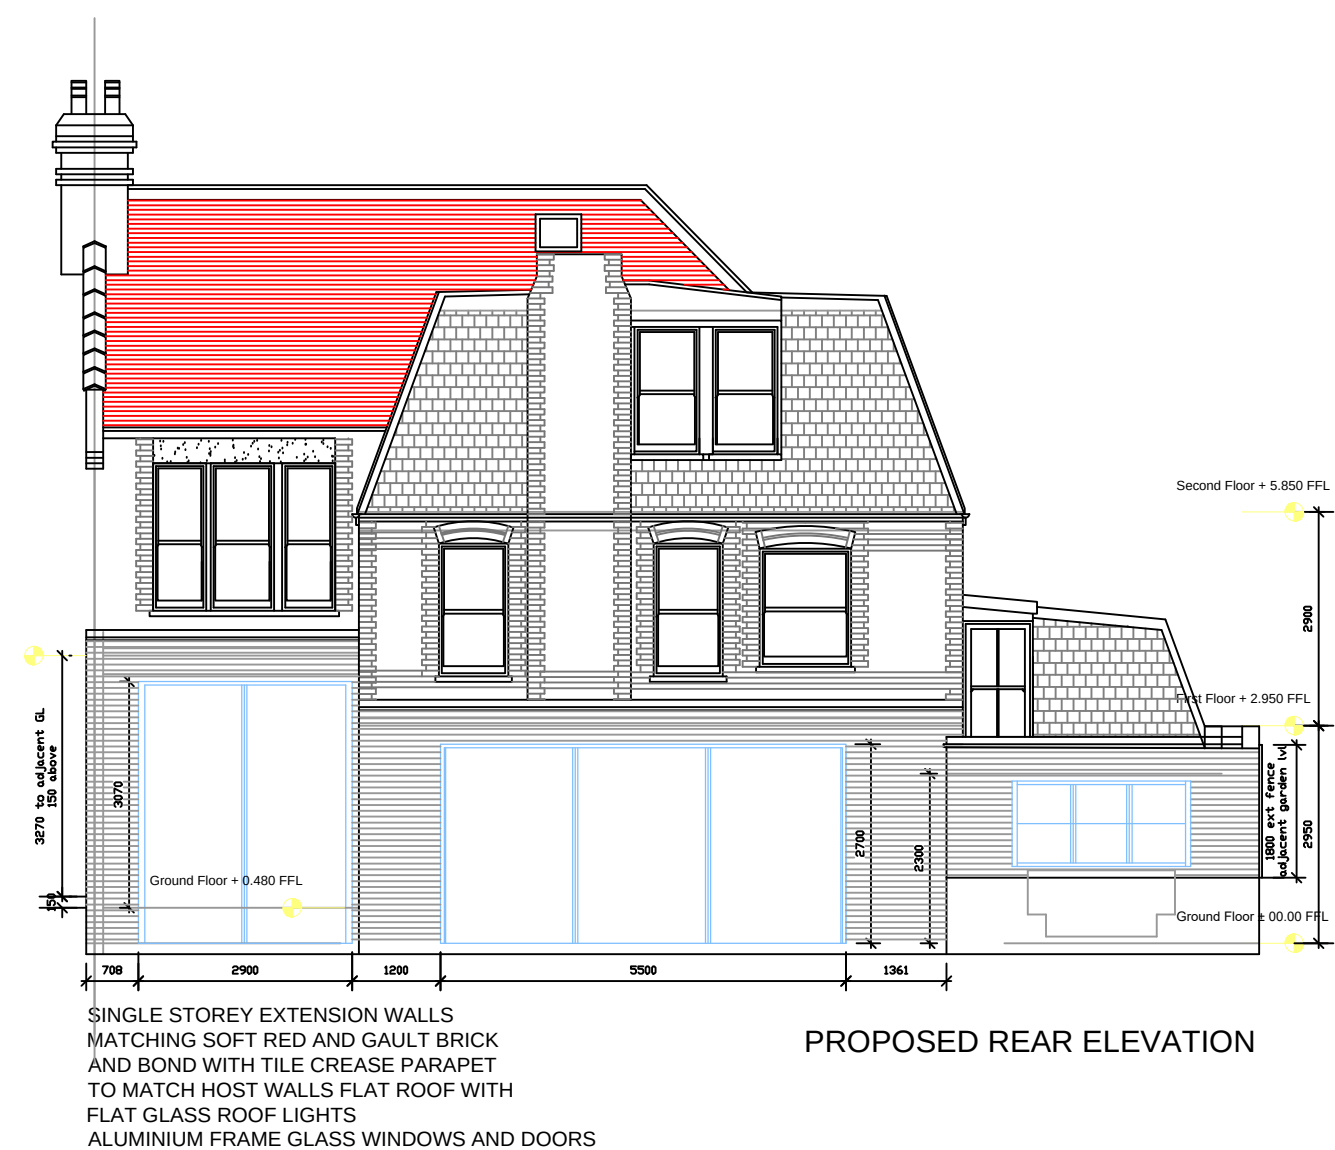
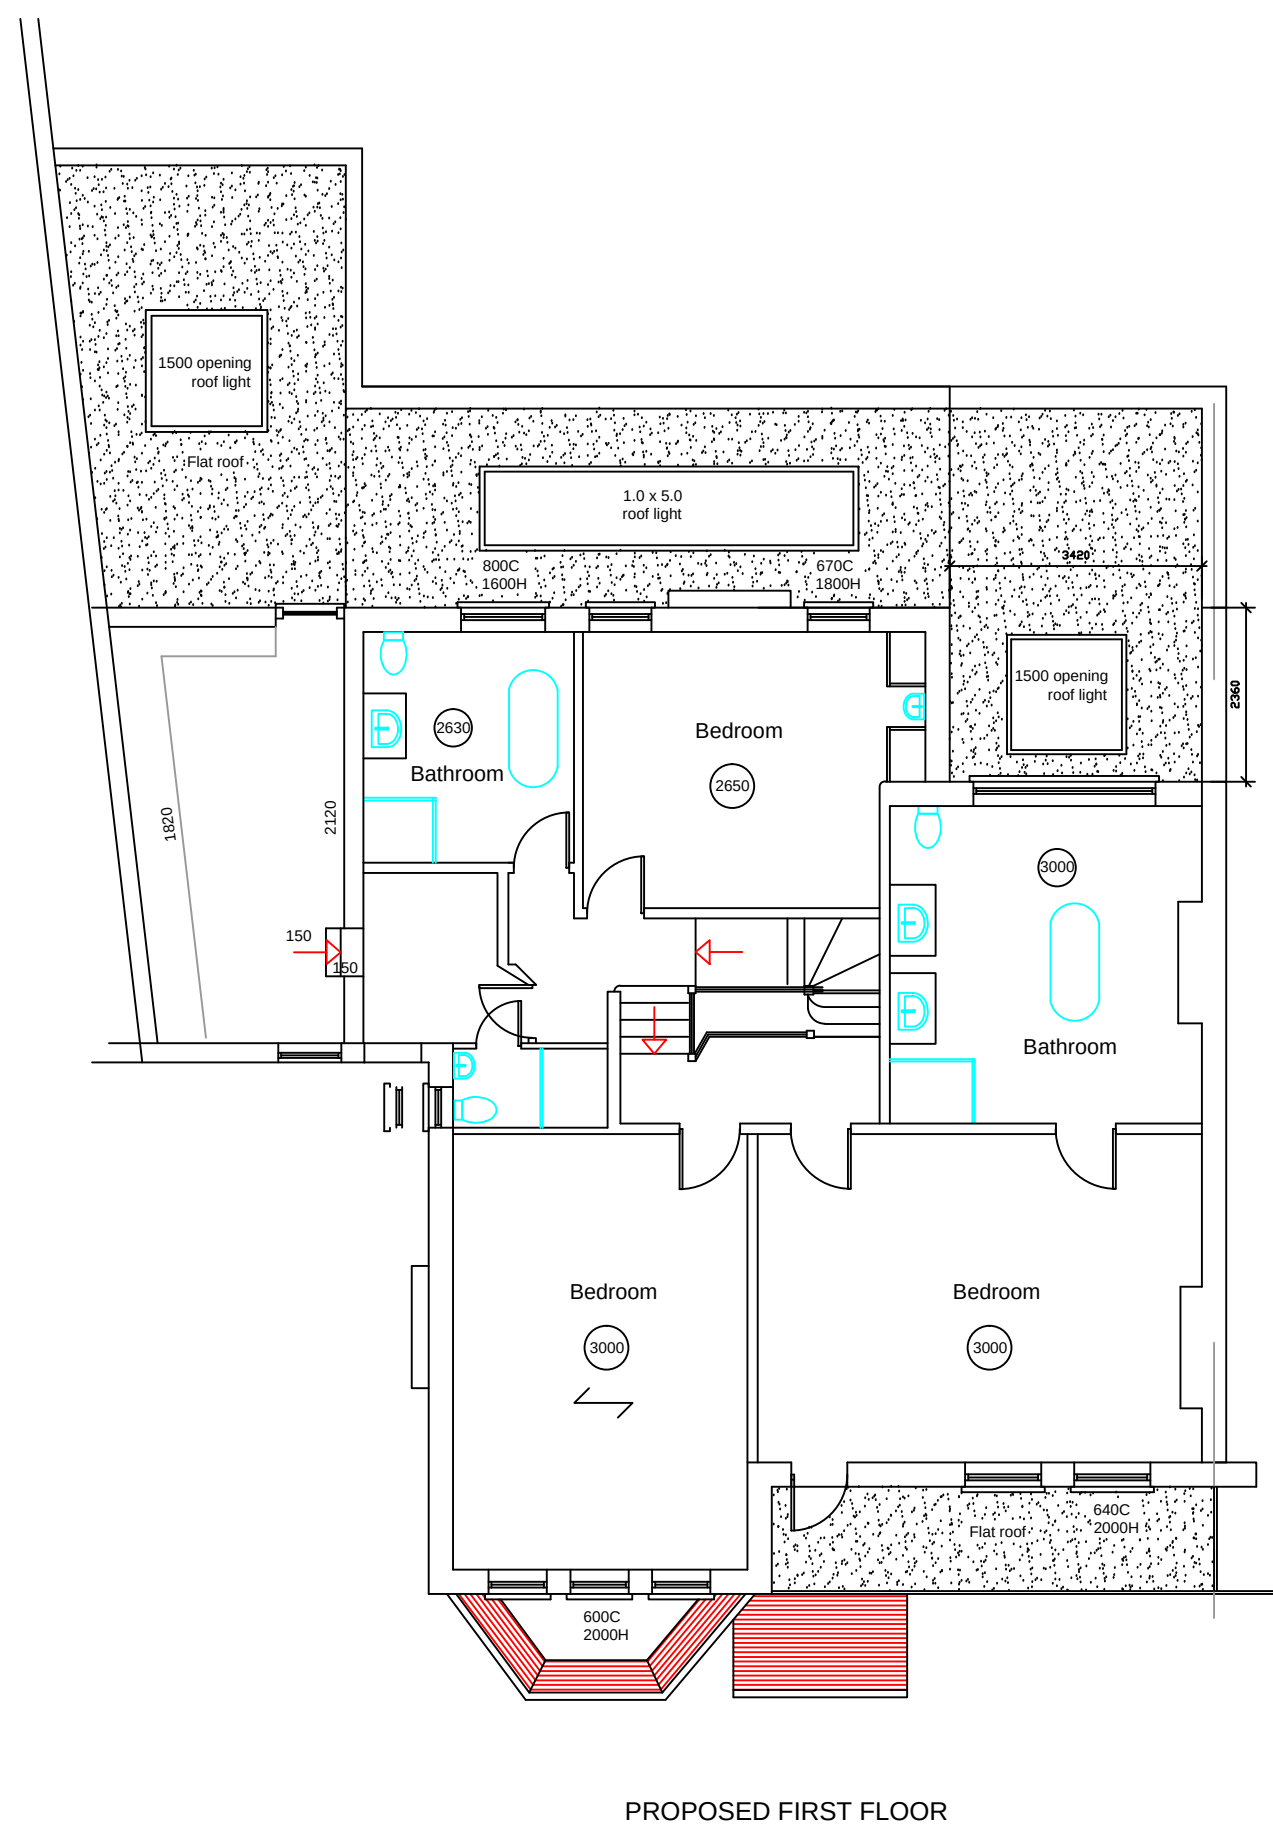
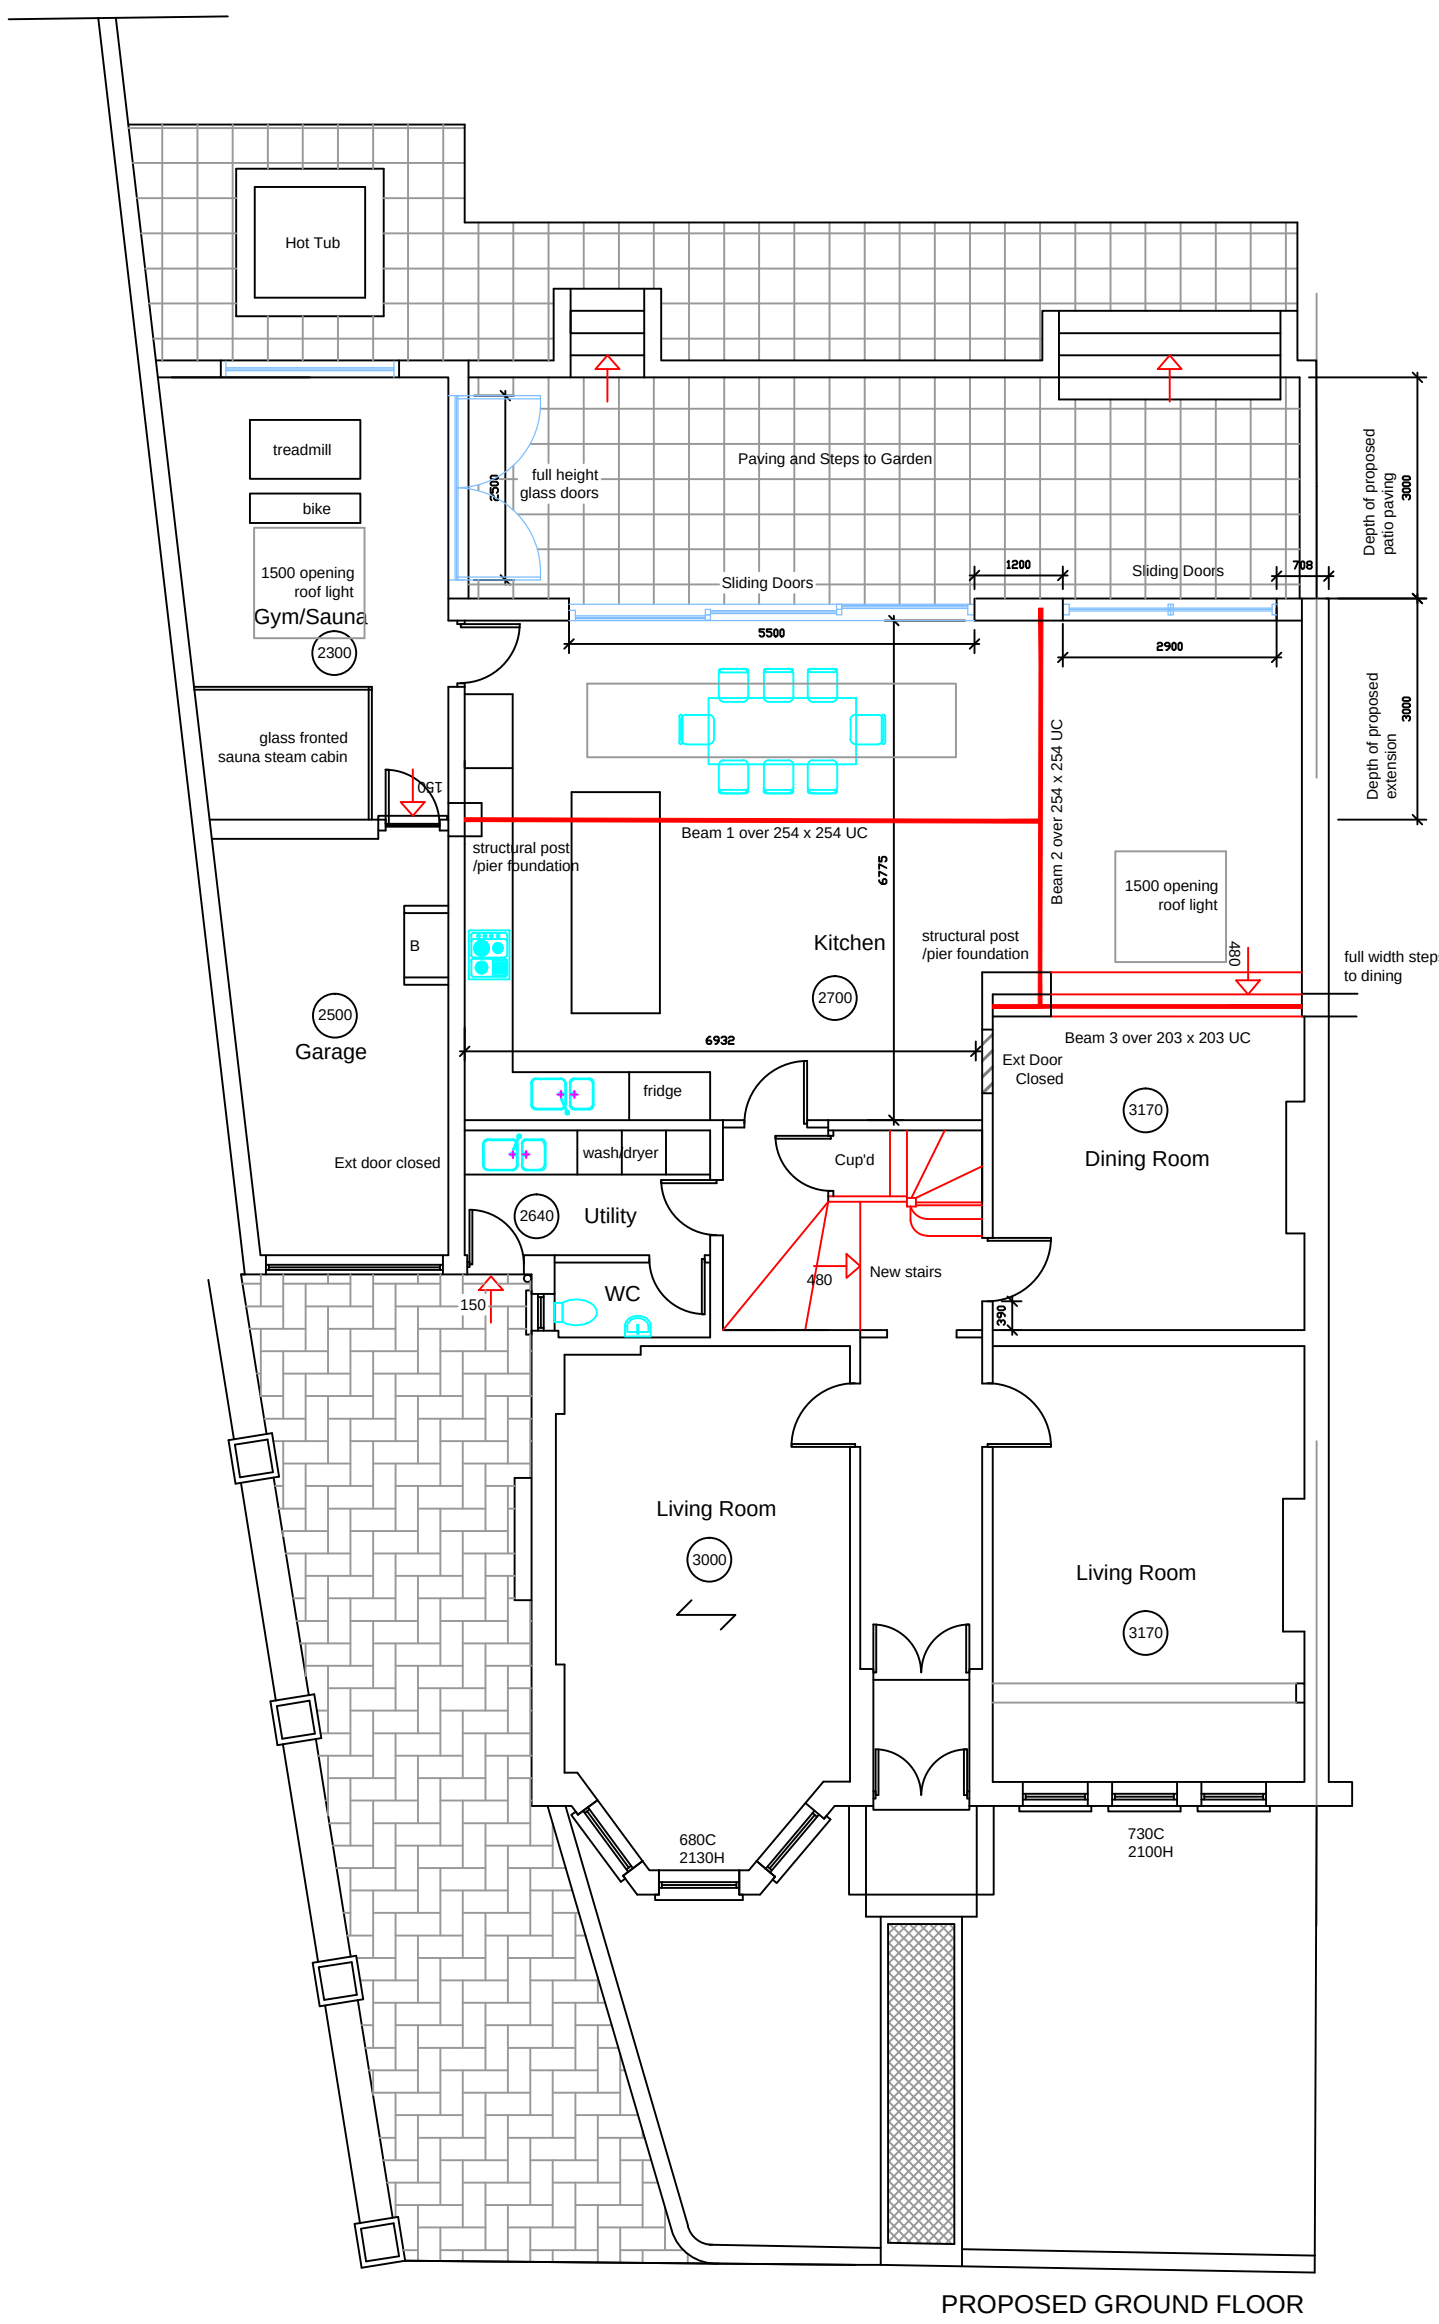


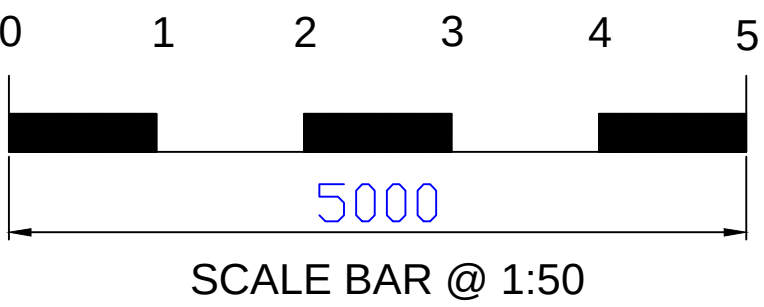


PLANNING ISSUE 22/03/2024

| REVISION No.                                                       | REVISION NOTES | DATE              |
|--------------------------------------------------------------------|----------------|-------------------|
| A                                                                  | 3000 EXTENSION | 20 03 24          |
| <b>PROJECT:</b> 1 WELLFIELD AVENUE LONDON N10 2EA                  |                |                   |
| <b>CLIENT:</b> MR & MRS A. WHITE                                   |                |                   |
| <b>DESCRIPTION:</b> PROPOSED GROUND & FIRST PLAN<br>REAR ELEVATION |                |                   |
| DRAWING No.                                                        | 2404-05        | SCALE. 1:100 @ A1 |
| REVISION.                                                          | A              | DATE. 27/02/24    |
| NO DIMENSIONS TO BE SCALED FROM THIS DRAWING.                      |                |                   |

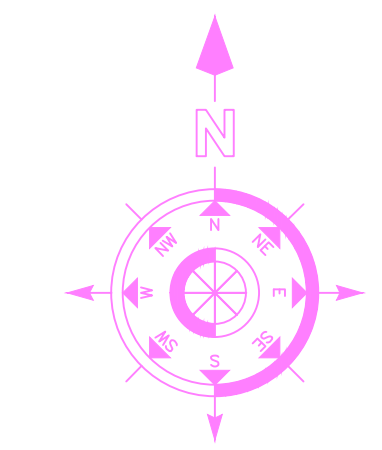

LOCATION PLAN  
SCALE 1 : 1250

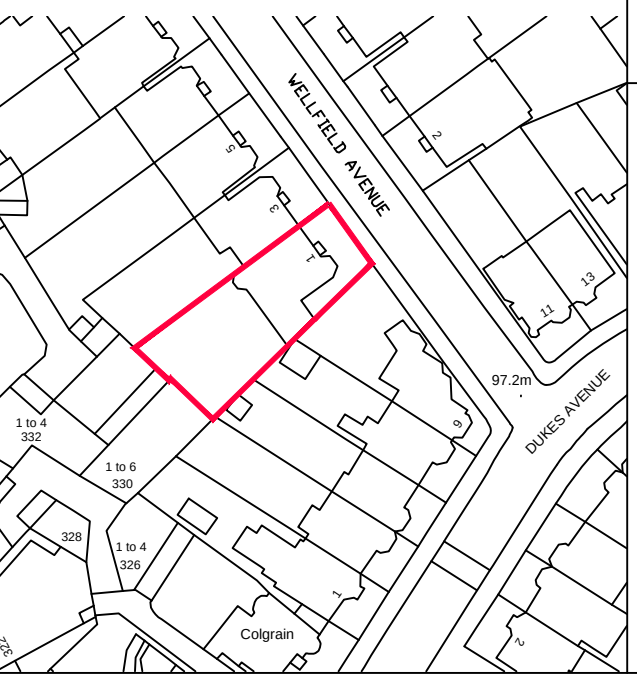

**BCA**  
LIMITED  
**BRYAN CONNOR ASSOCIATES LIMITED**  
DESIGN & PLANNING CONSULTANTS

2 TREGARON AVENUE LONDON N8 9EY Tel: 020 8340 9294 Mob: 07958738247  
Email: bryan.connor@outlook.com Web: bca-design.net  
THIS DRAWING IS THE PROPERTY OF BRYAN CONNOR ASSOCIATES LTD AND MAY NOT BE REPRODUCED WITHOUT WRITTEN CONSENT