


Notes

All dimensions are to be checked prior to construction and any discrepancies are to be identified to the Architect.

Copyright reserved.

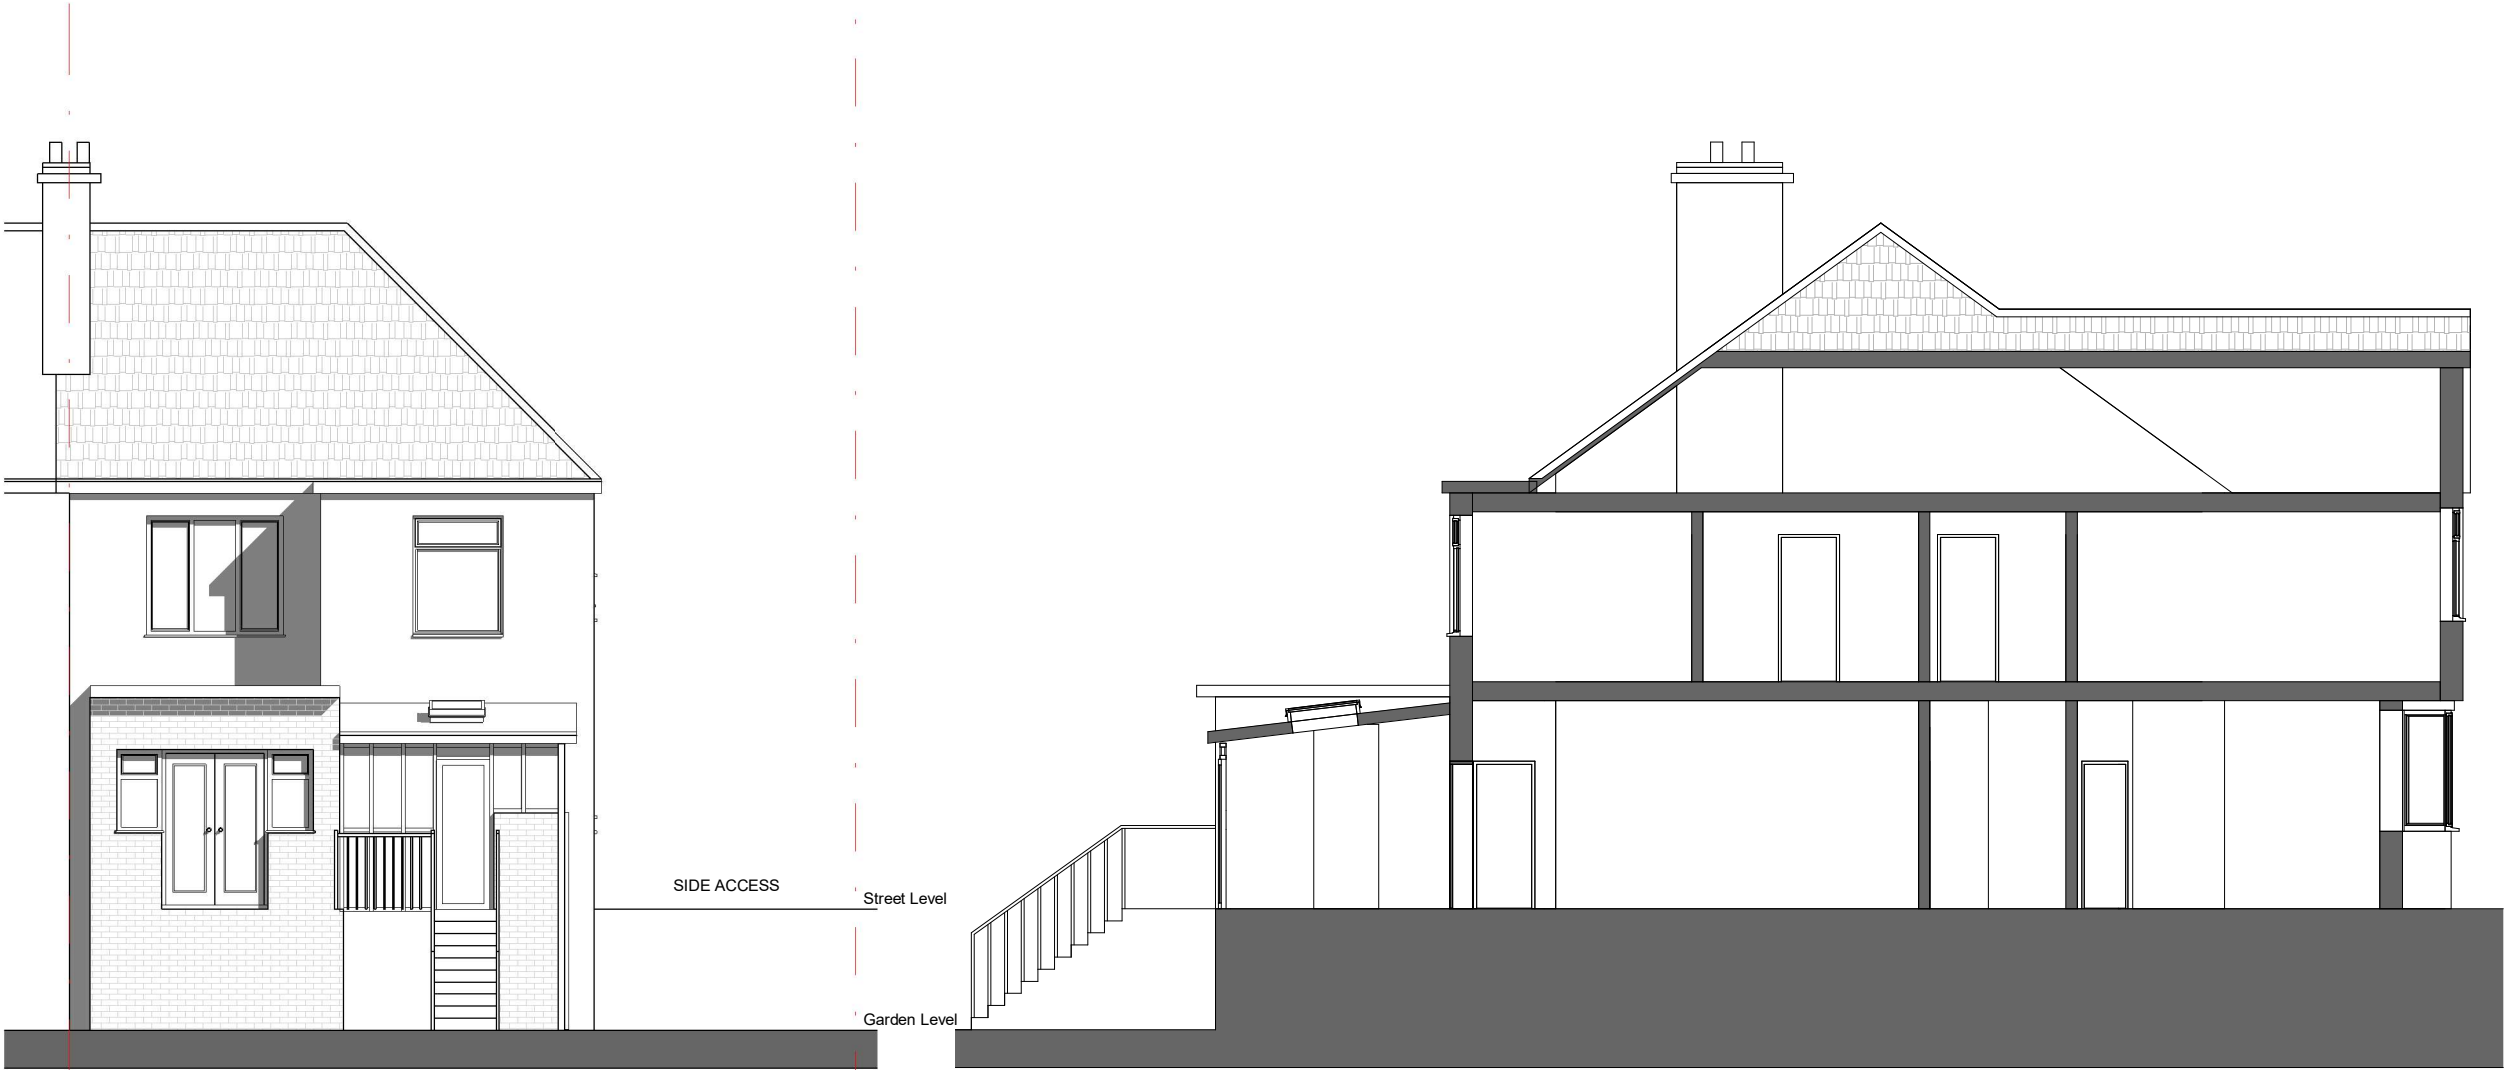

Existing Rear Elevation
1@100

Existing Section
1@100

Revisions

Status

Client

Private Client

Project

33 Crescent Rise - N22 7AW

Title

Existing Elevation & Section

Scale	Size	Date	Drawn	Checked
1 : 100	A3	01/02/24		MS