




Existing Front Elevation

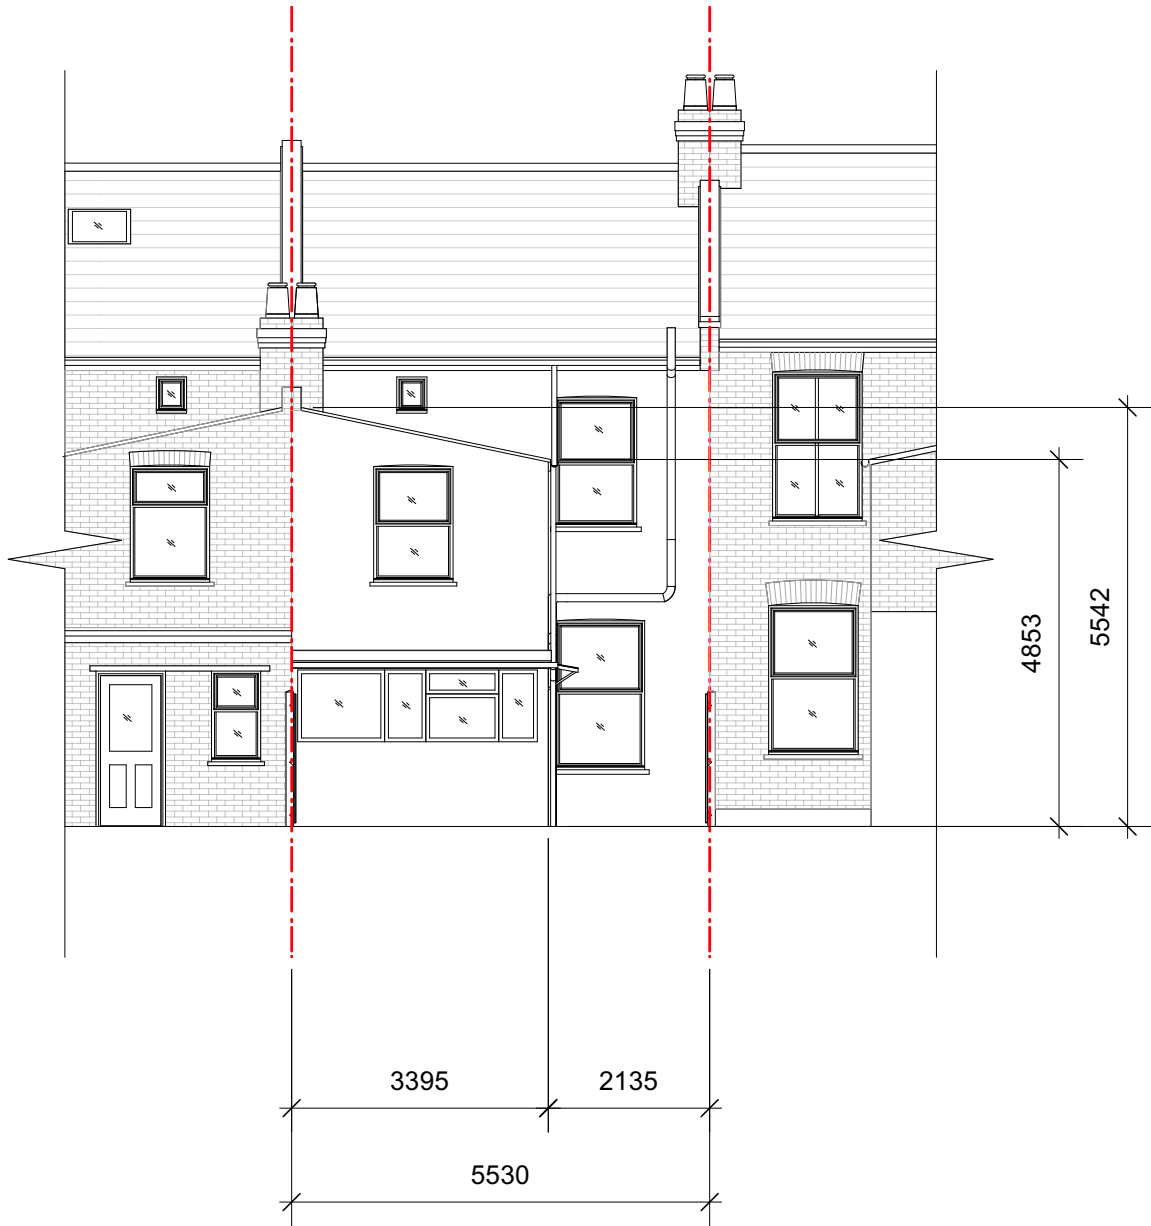

Existing Rear Elevation

01	25/03/2024	Update	DS	HM
00	07/03/2024	Initial issue	DS	HM
REV	DATE	COMMENT	DRW	CHK



NOTES
These drawings are for planning purposes only. All dimensions indicated are subject to alterations on site. Confirm all dimensions prior to ordering materials and commencing construction.

My-architect

Unit Number 213
The BusWorks
North Road
London
N7 9DP

T 0203938 8753 E info@my-architect.io

PROJECT
20 Langham Road, London, N15 3RA
DRAWING
Existing Elevations


SCALE
1:100 @ A3

STATUS
Planning

DRAWING No. 4442/01/200 REVISION P01



Existing Side Elevation

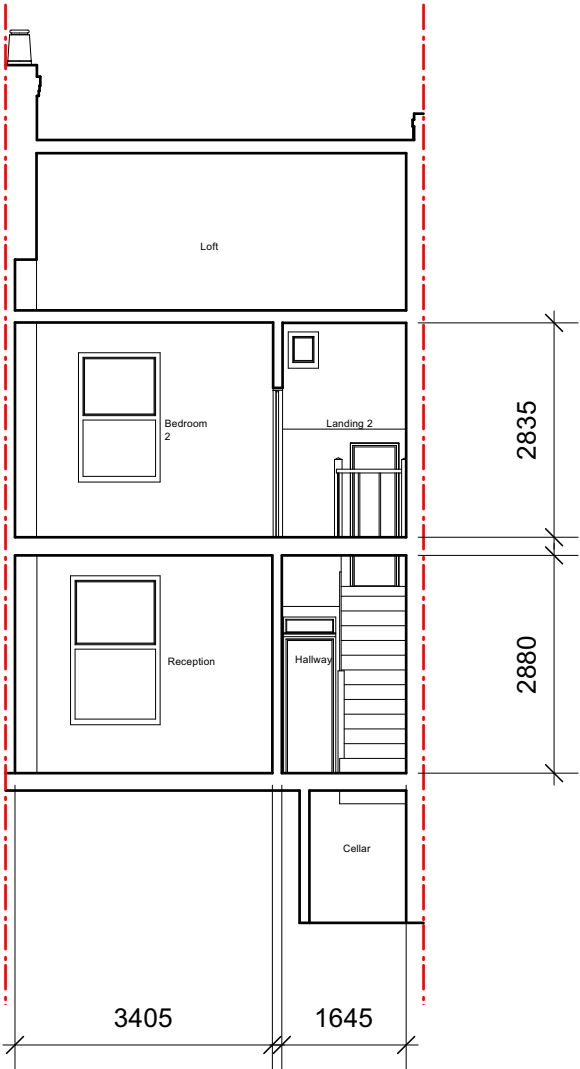

Existing Section BB

01	25/03/2024	Update	DS	HM
00	07/03/2024	Initial issue	DS	HM
REV	DATE	COMMENT	DRW	CHK



NOTES
These drawings are for planning purposes only. All dimensions indicated are subject to alterations on site. Confirm all dimensions prior to ordering materials and commencing construction.

My-architect

Unit Number 213
The BusWorks
North Road
London
N7 9DP

T 0203938 8753 E info@my-architect.io

PROJECT
20 Langham Road, London, N15 3RA
DRAWING
Existing Side Elevation


SCALE
1:100 @ A3

STATUS
Planning

DRAWING No.	REVISION
4442/01/201	P01



Existing Section AA

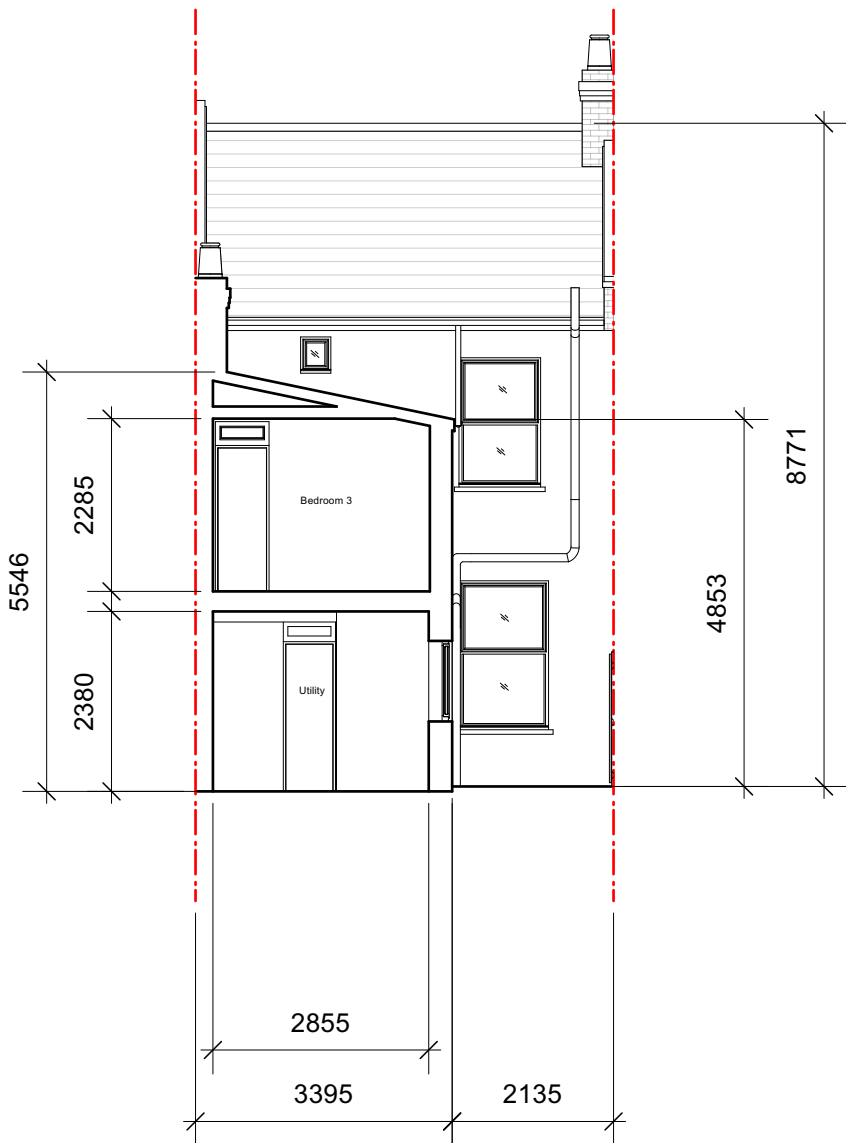

Existing Section CC

01	25/03/2024	Update	DS	HM
00	07/03/2024	Initial issue	DS	HM
REV	DATE	COMMENT	DRW	CHK



NOTES
These drawings are for planning purposes only. All dimensions indicated are subject to alterations on site. Confirm all dimensions prior to ordering materials and commencing construction.

My-architect

Unit Number 213
The BusWorks
North Road
London
N7 9DP


T 0203938 8753 E info@my-architect.io

PROJECT
20 Langham Road, London, N15 3RA
DRAWING
Existing Sections


SCALE
1:100 @ A3

STATUS
Planning

DRAWING No. 4442/01/202 REVISION P01

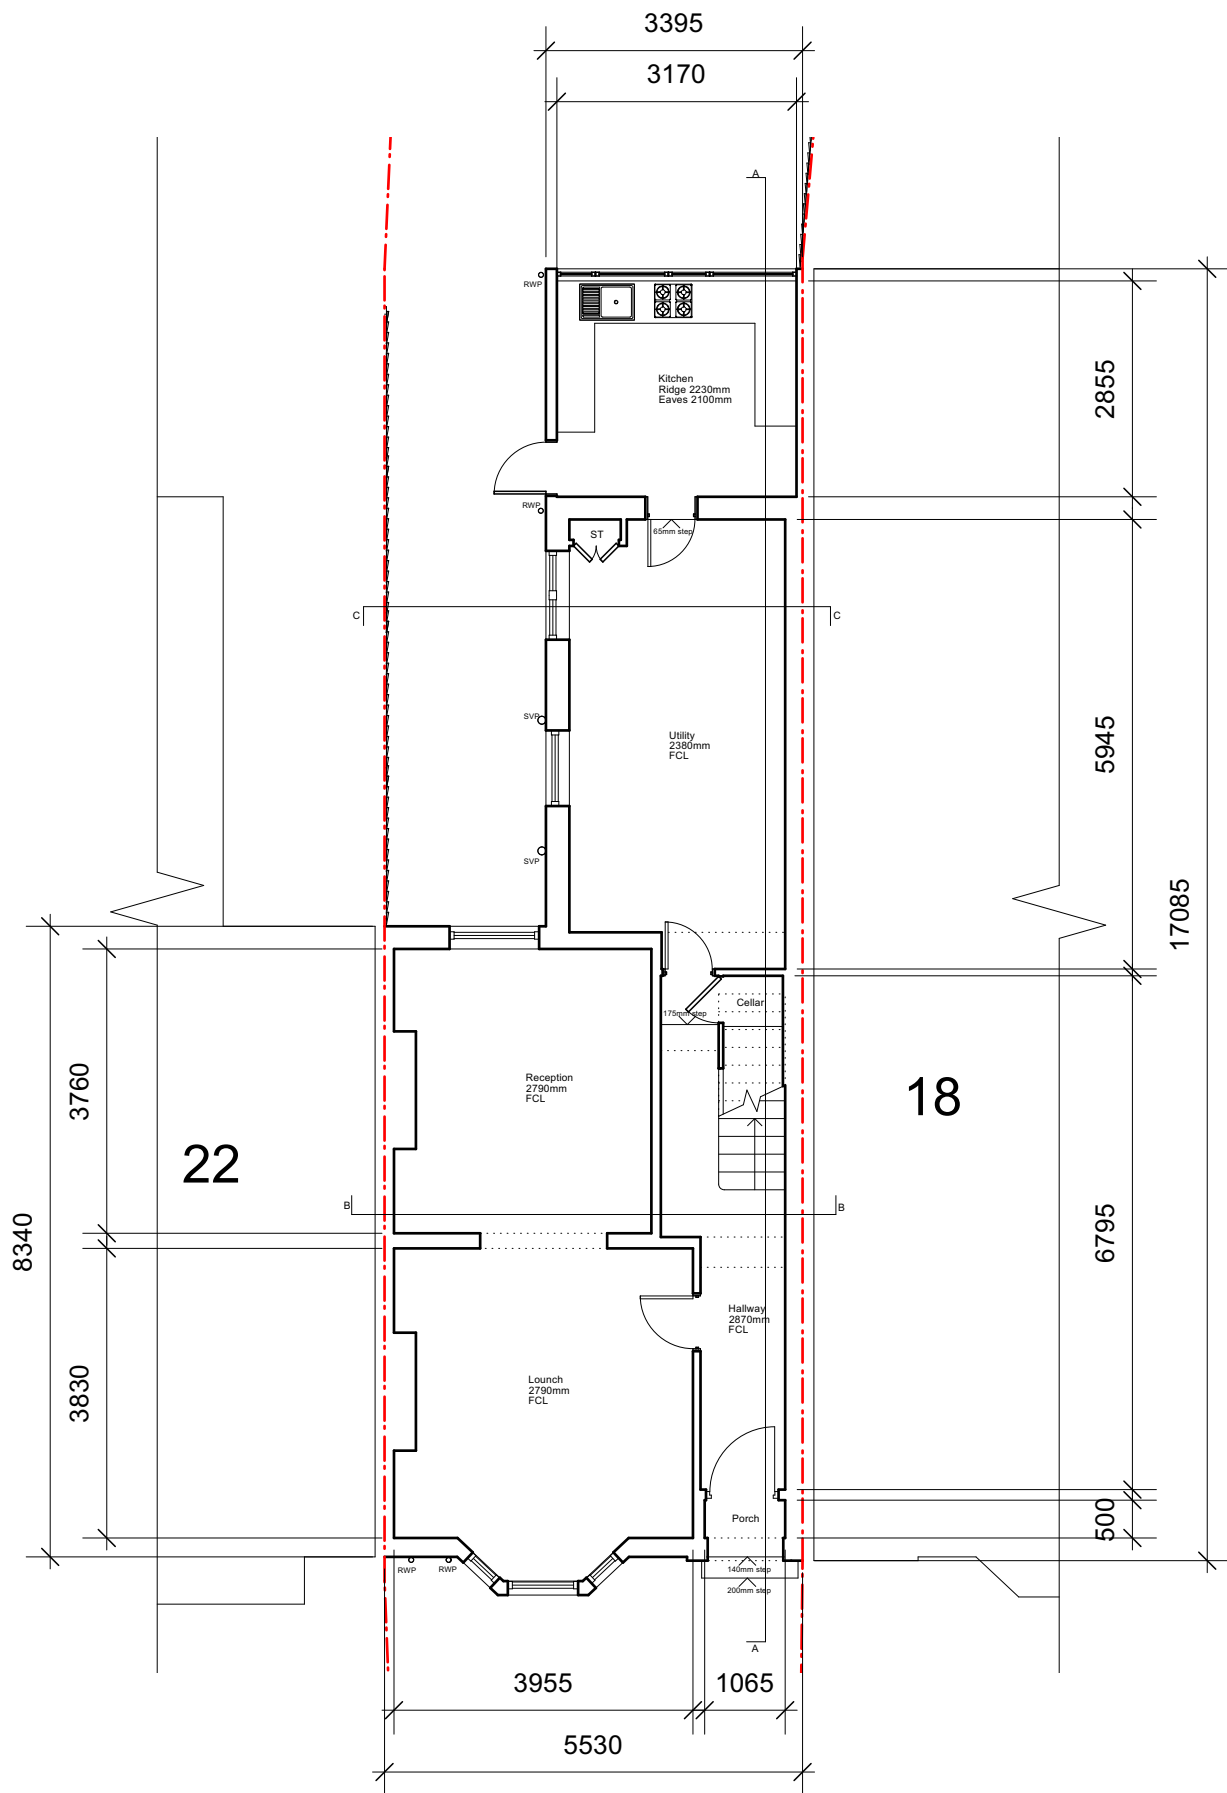

Existing Ground Floor Plan

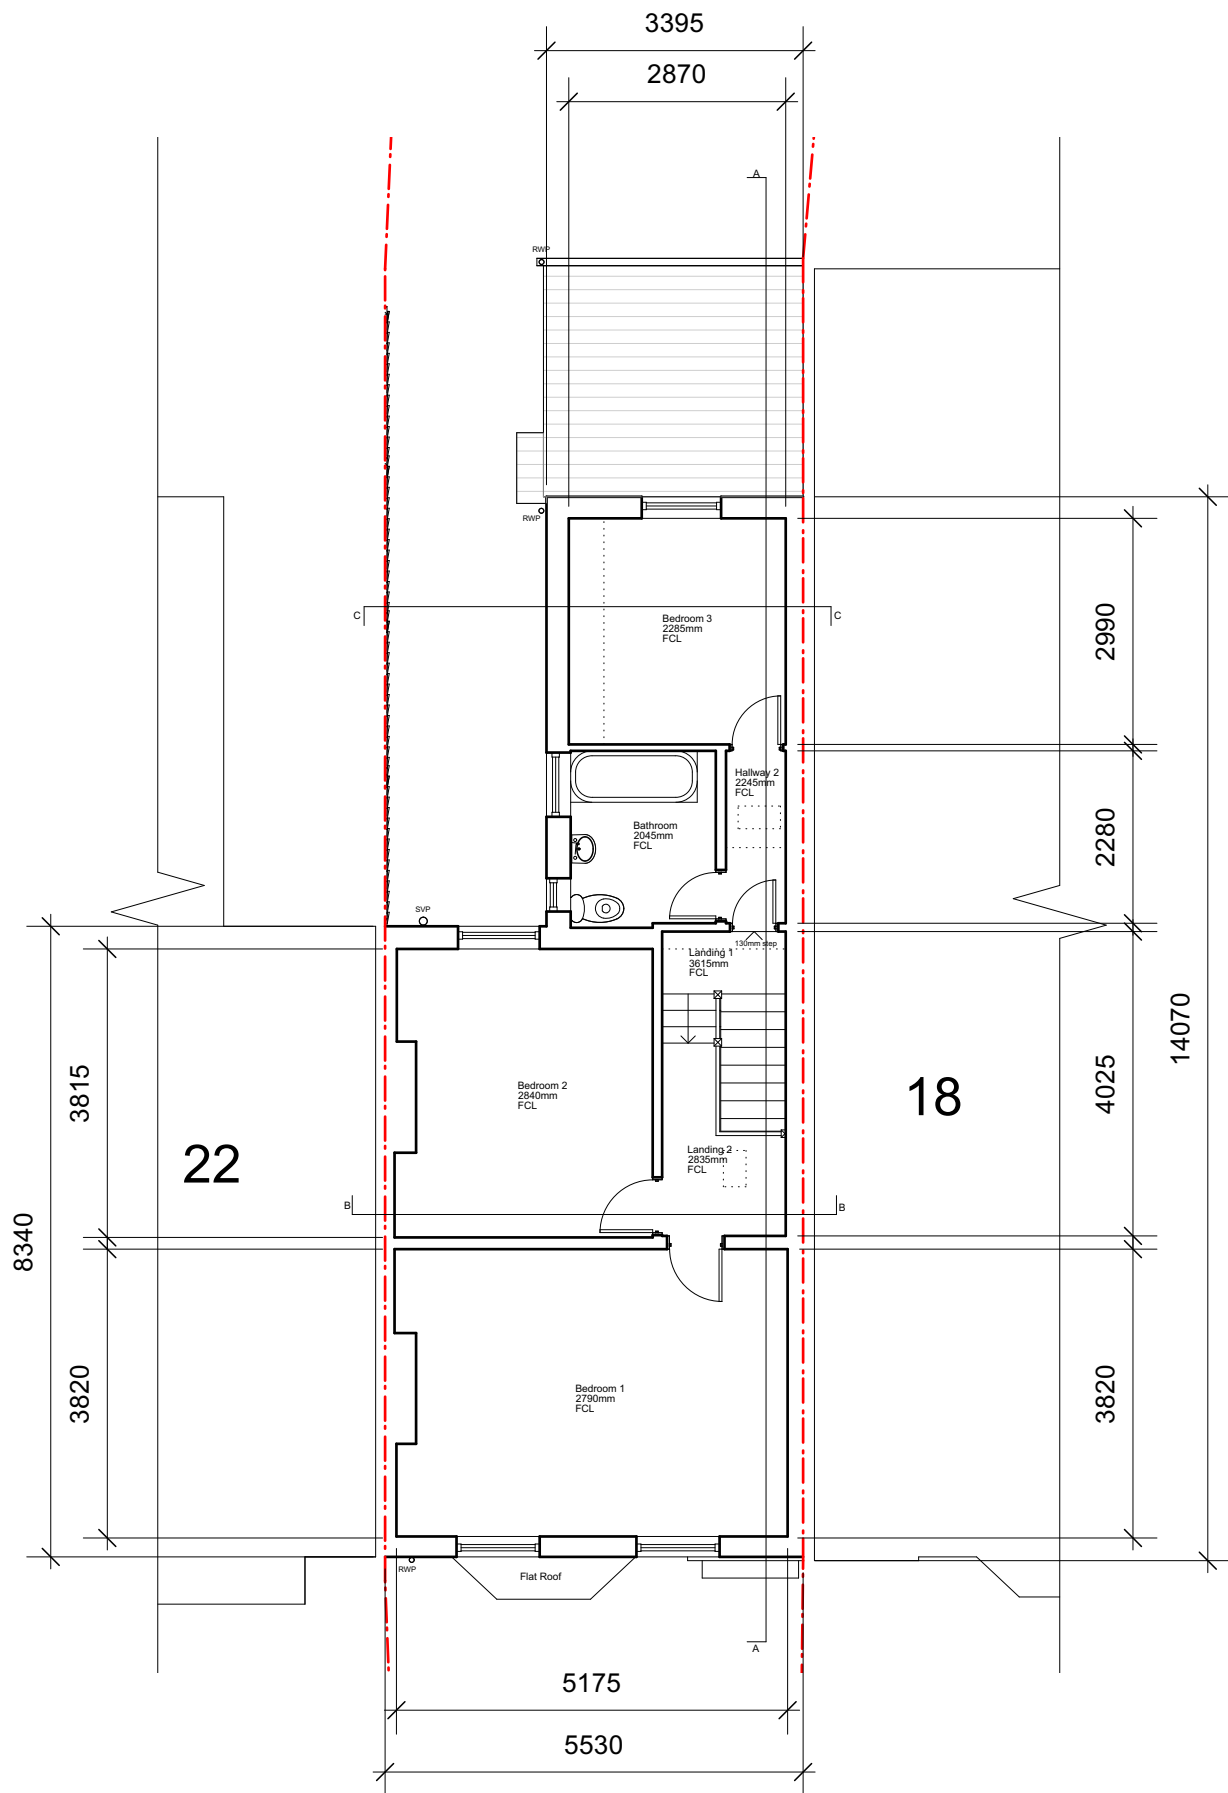

Existing First Floor Plan

01	25/03/2024	Update	DS	HM
00	07/03/2024	Initial issue	DS	HM
REV	DATE	COMMENT	DRW	CHK



NOTES
These drawings are for planning purposes only. All dimensions indicated are subject to alterations on site. Confirm all dimensions prior to ordering materials and commencing construction.

My-architect

Unit Number 213
The BusWorks
North Road
London
N7 9DP

T 0203938 8753 E info@my-architect.io


PROJECT
20 Langham Road, London, N15 3RA

DRAWING
Existing Floor Plans


SCALE
1:100 @ A3

STATUS
Planning

DRAWING No. 4442/01/400 REVISION P01

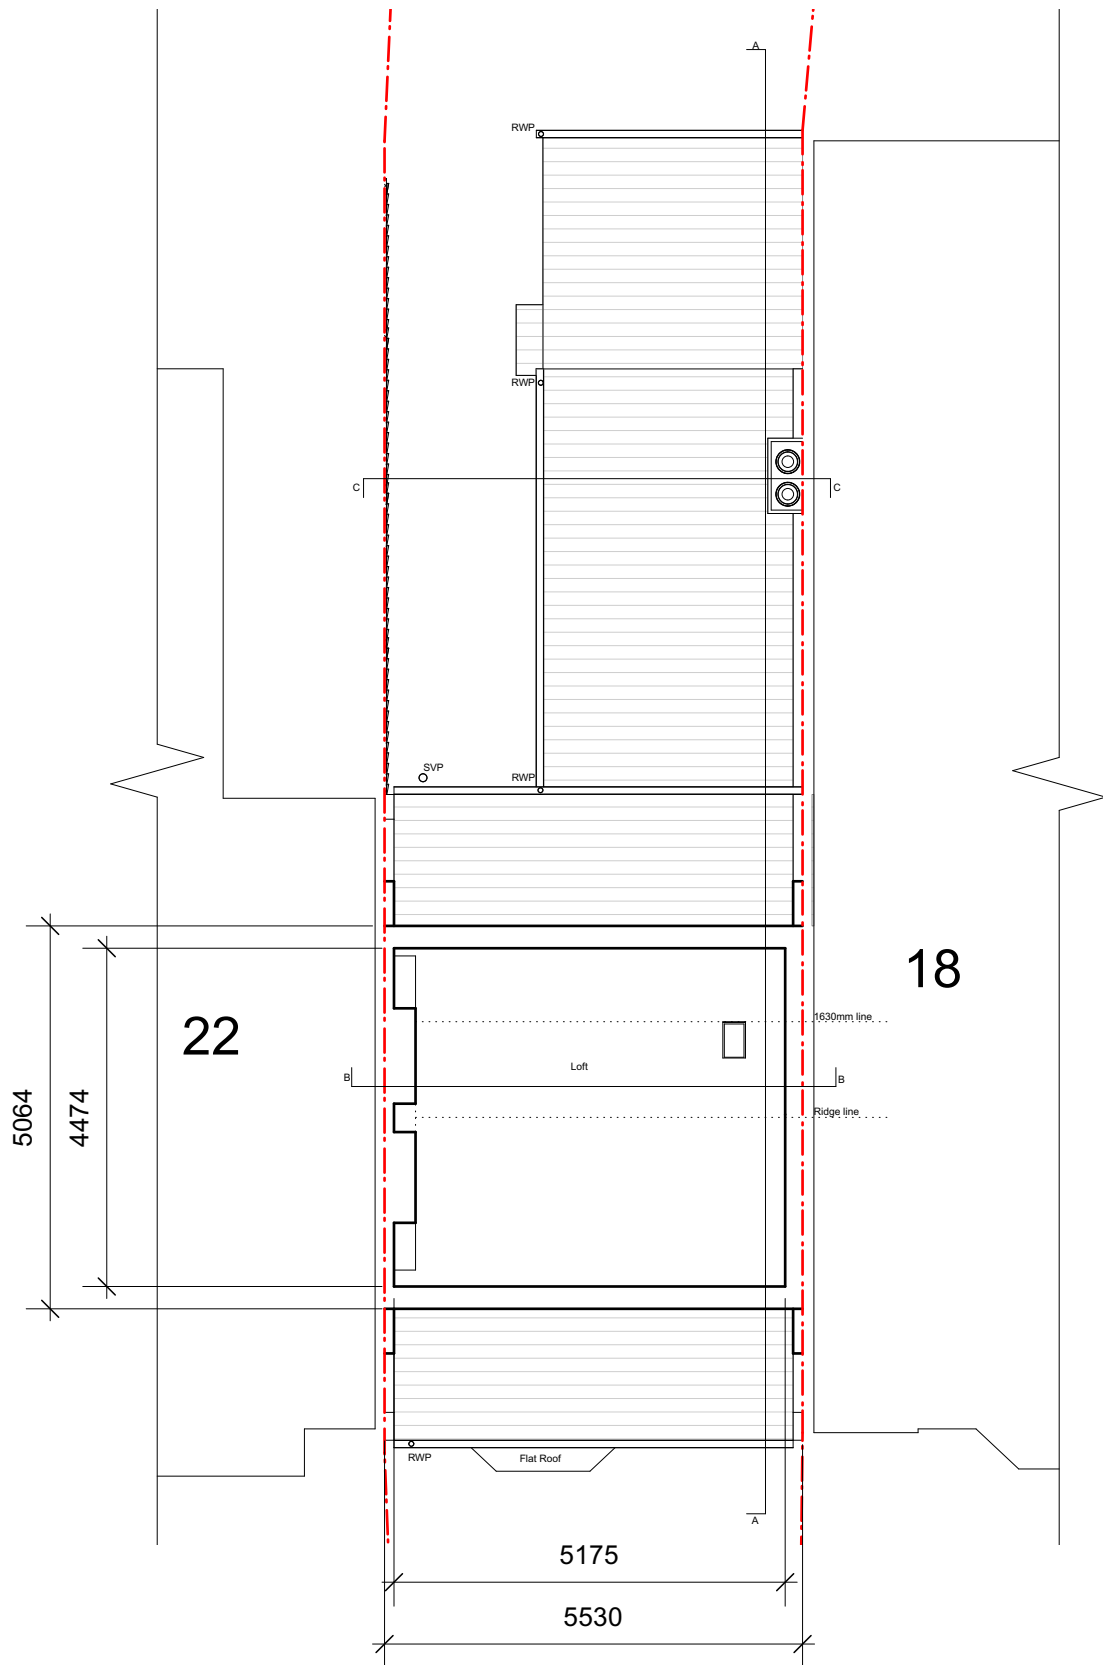

Existing Loft Floor Plan

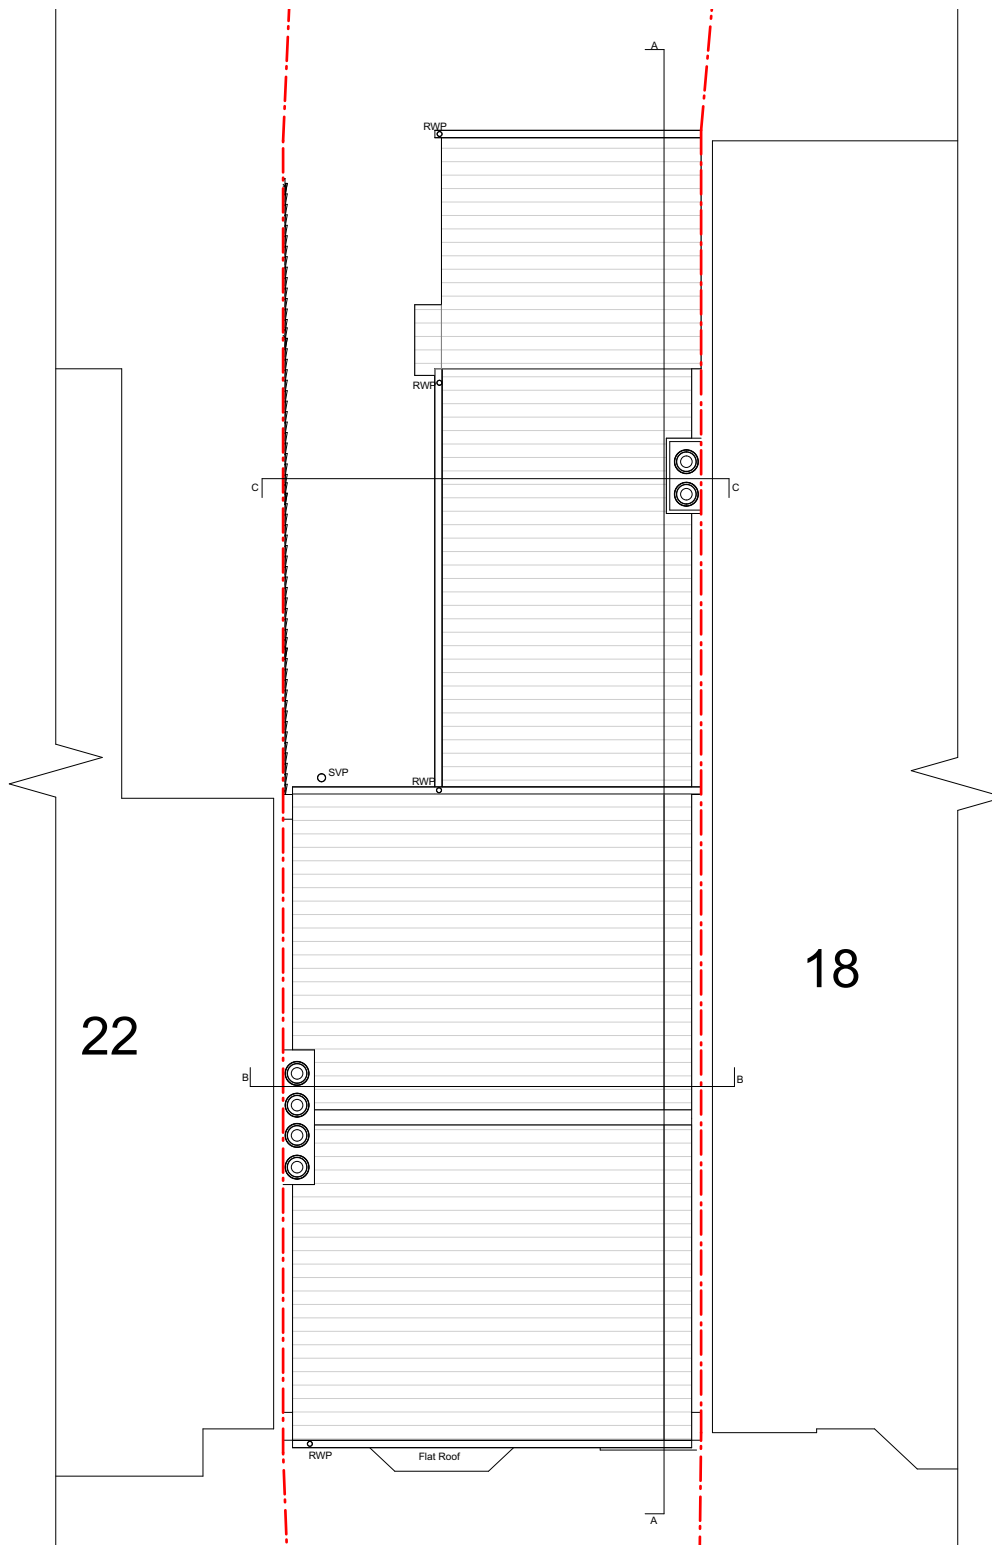

Existing Roof Plan

01	25/03/2024	Update	DS	HM
00	07/03/2024	Initial issue	DS	HM
REV	DATE	COMMENT	DRW	CHK



NOTES
These drawings are for planning purposes only. All dimensions indicated are subject to alterations on site. Confirm all dimensions prior to ordering materials and commencing construction.

My-architect

Unit Number 213
The BusWorks
North Road
London
N7 9DP

T 0203938 8753 E info@my-architect.io


PROJECT
20 Langham Road, London, N15 3RA

DRAWING
Existing Floor Plans


SCALE
1:100 @ A3

STATUS
Planning

DRAWING No. 4442/01/401 REVISION P01

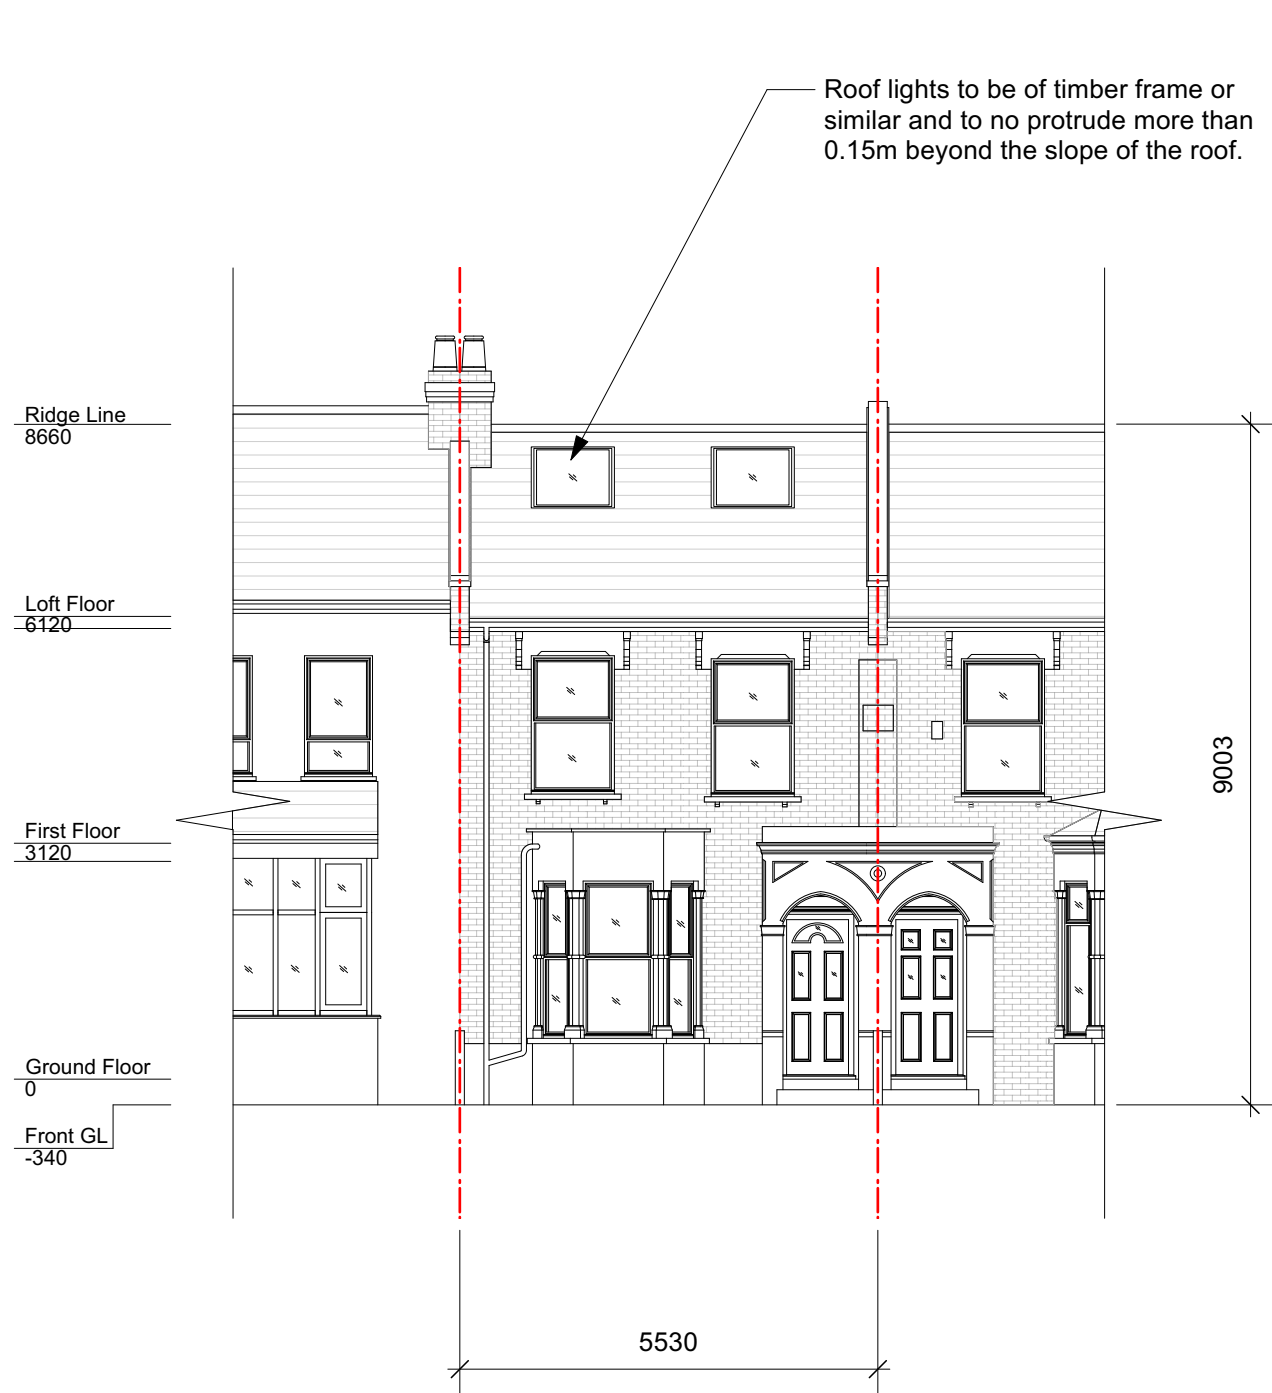

Proposed Front Elevation

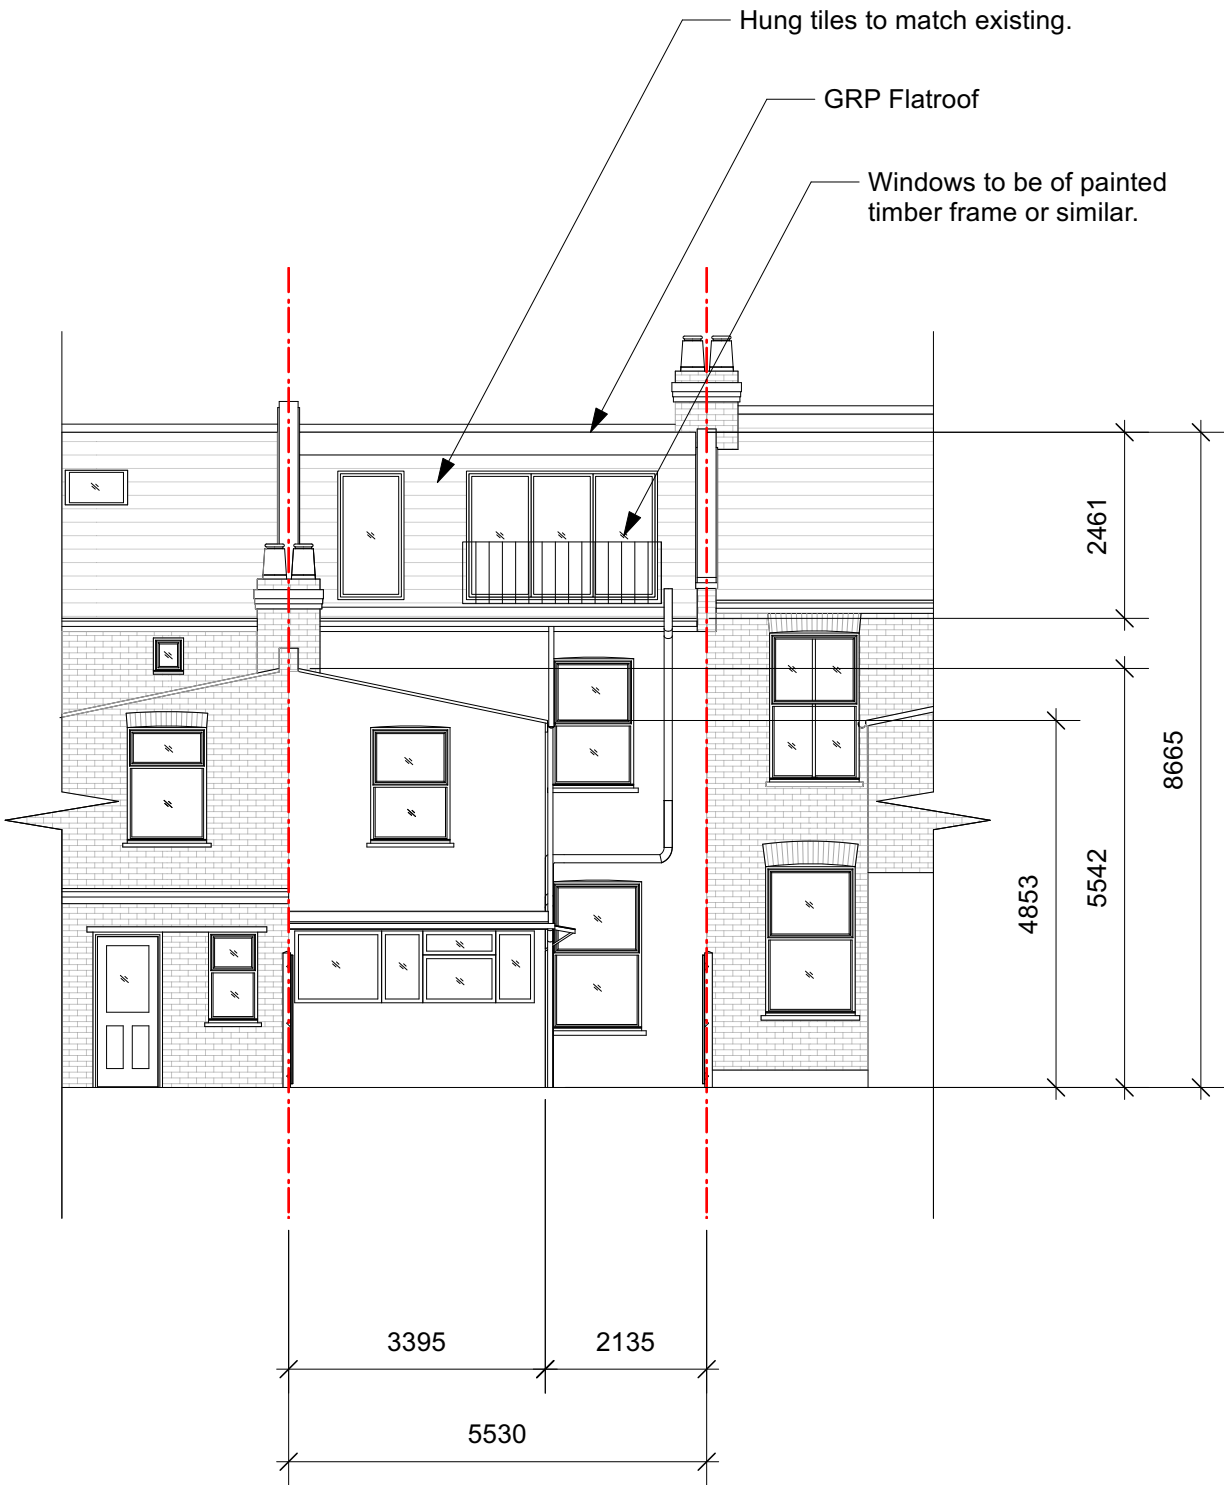

Proposed Rear Elevation

01	25/03/2024	Update	DS	HM
00	07/03/2024	Initial issue	DS	HM
REV	DATE	COMMENT	DRW	CHK



NOTES
These drawings are for planning purposes only. All dimensions indicated are subject to alterations on site. Confirm all dimensions prior to ordering materials and commencing construction.

My-architect

Unit Number 213
The BusWorks
North Road
London
N7 9DP

T 0203938 8753 E info@my-architect.io

PROJECT
20 Langham Road, London, N15 3RA
DRAWING
Proposed Elevations

SCALE
1:100 @ A3

STATUS
Planning

DRAWING No. 4442/03/200 REVISION P01



Proposed Side Elevation



Proposed Section BB

01	25/03/2024	Update	DS	HM
00	07/03/2024	Initial issue	DS	HM
REV	DATE	COMMENT	DRW	CHK



NOTES
These drawings are for planning purposes only. All dimensions indicated are subject to alterations on site. Confirm all dimensions prior to ordering materials and commencing construction.

My-architect

Unit Number 213
The BusWorks
North Road
London
N7 9DP

T 0203938 8753 E info@my-architect.io


PROJECT
20 Langham Road, London, N15 3RA

DRAWING
Proposed Side Elevation

SCALE
1:100 @ A3



STATUS
Planning

DRAWING No.	REVISION
4442/03/201	P01

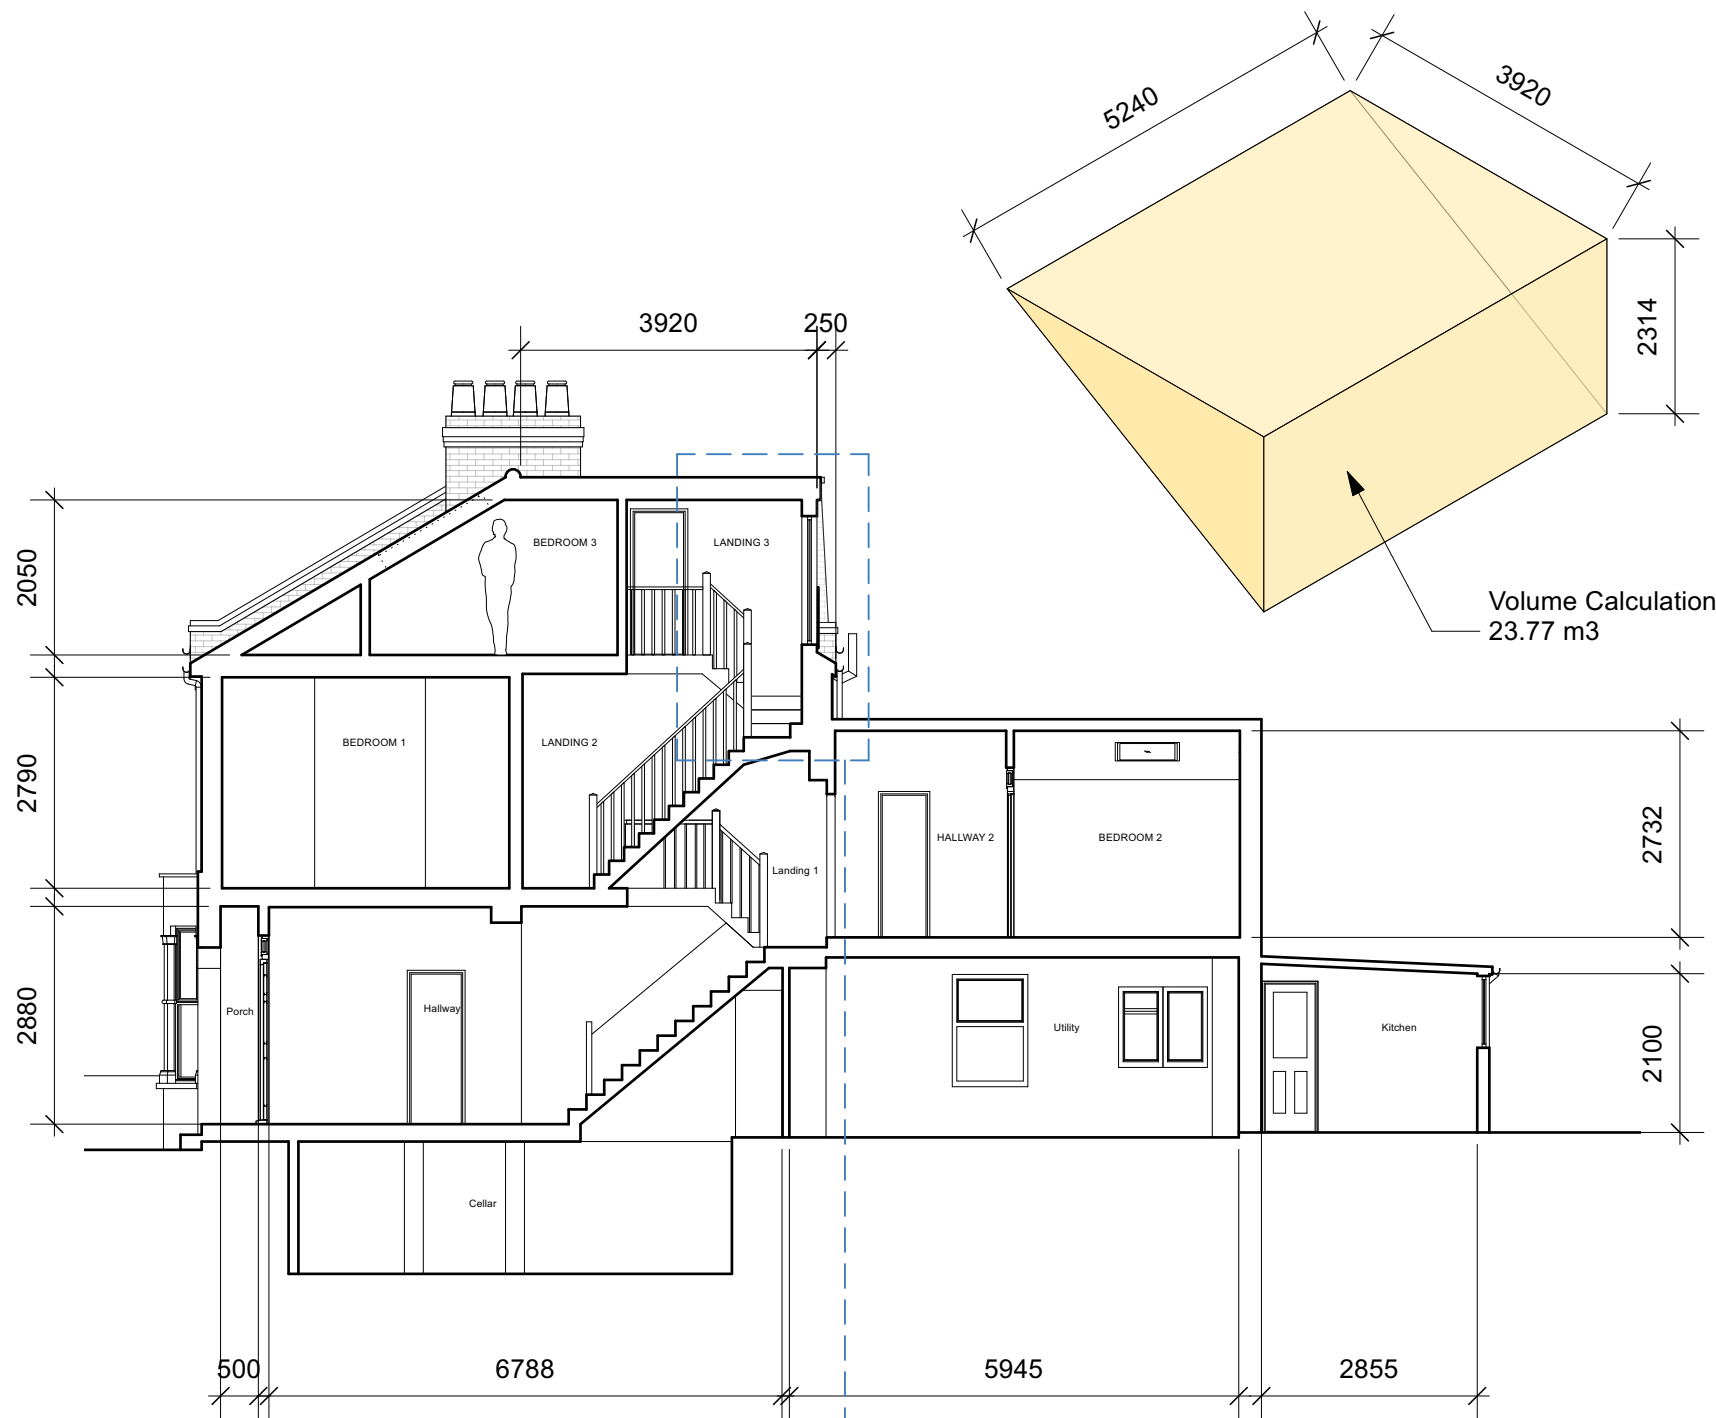

Proposed Section AA

Detail 1:50

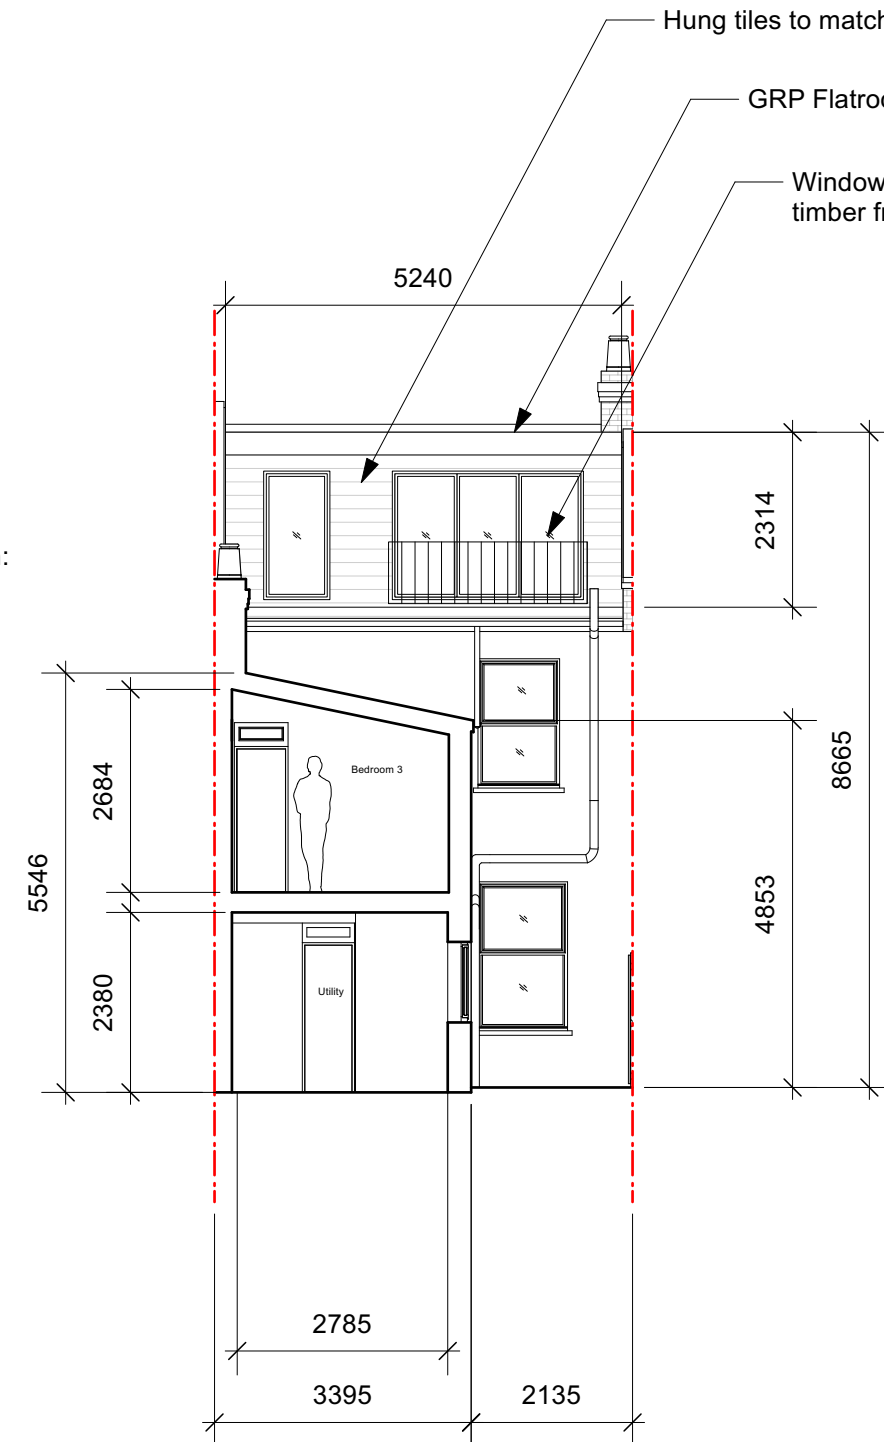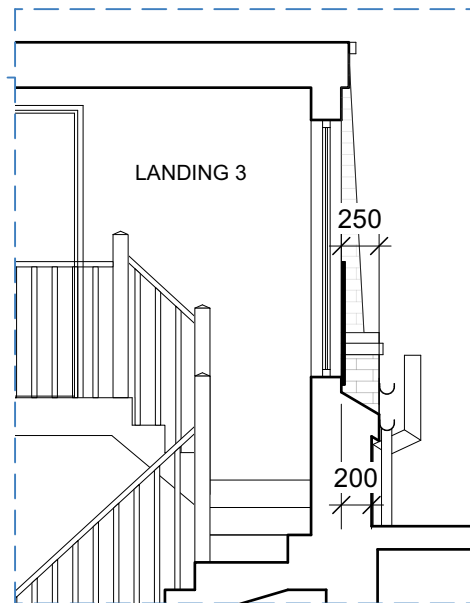

Proposed Section CC

01	25/03/2024	Update	DS	HM
00	07/03/2024	Initial issue	DS	HM
REV	DATE	COMMENT	DRW	CHK



NOTES
These drawings are for planning purposes only. All dimensions indicated are subject to alterations on site. Confirm all dimensions prior to ordering materials and commencing construction.

My-architect

Unit Number 213
The BusWorks
North Road
London
N7 9DP

T 0203938 8753 E info@my-architect.io


PROJECT
20 Langham Road, London, N15 3RA

DRAWING
Proposed Sections


SCALE
1:100 @ A3

STATUS
Planning

DRAWING No. 4442/03/202 REVISION P01

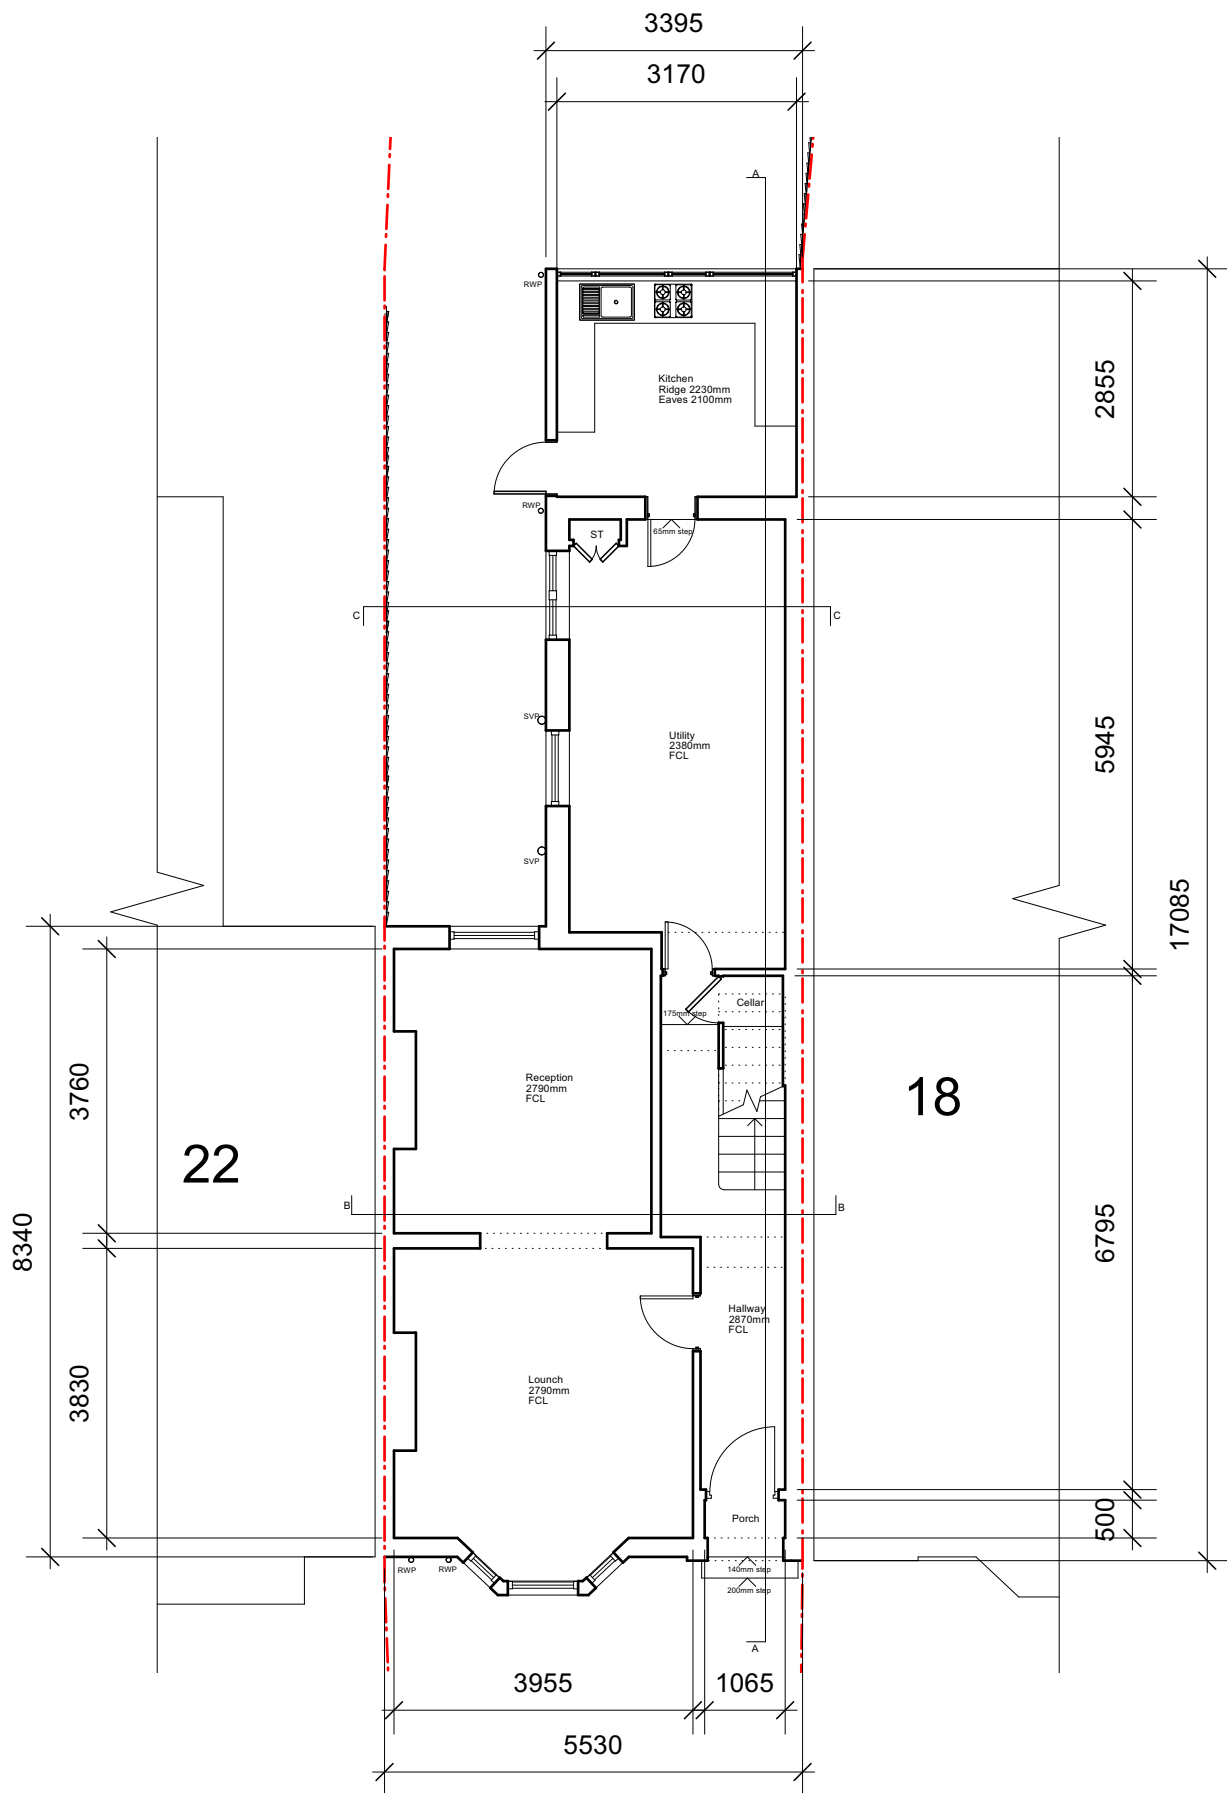

Proposed Ground Floor Plan

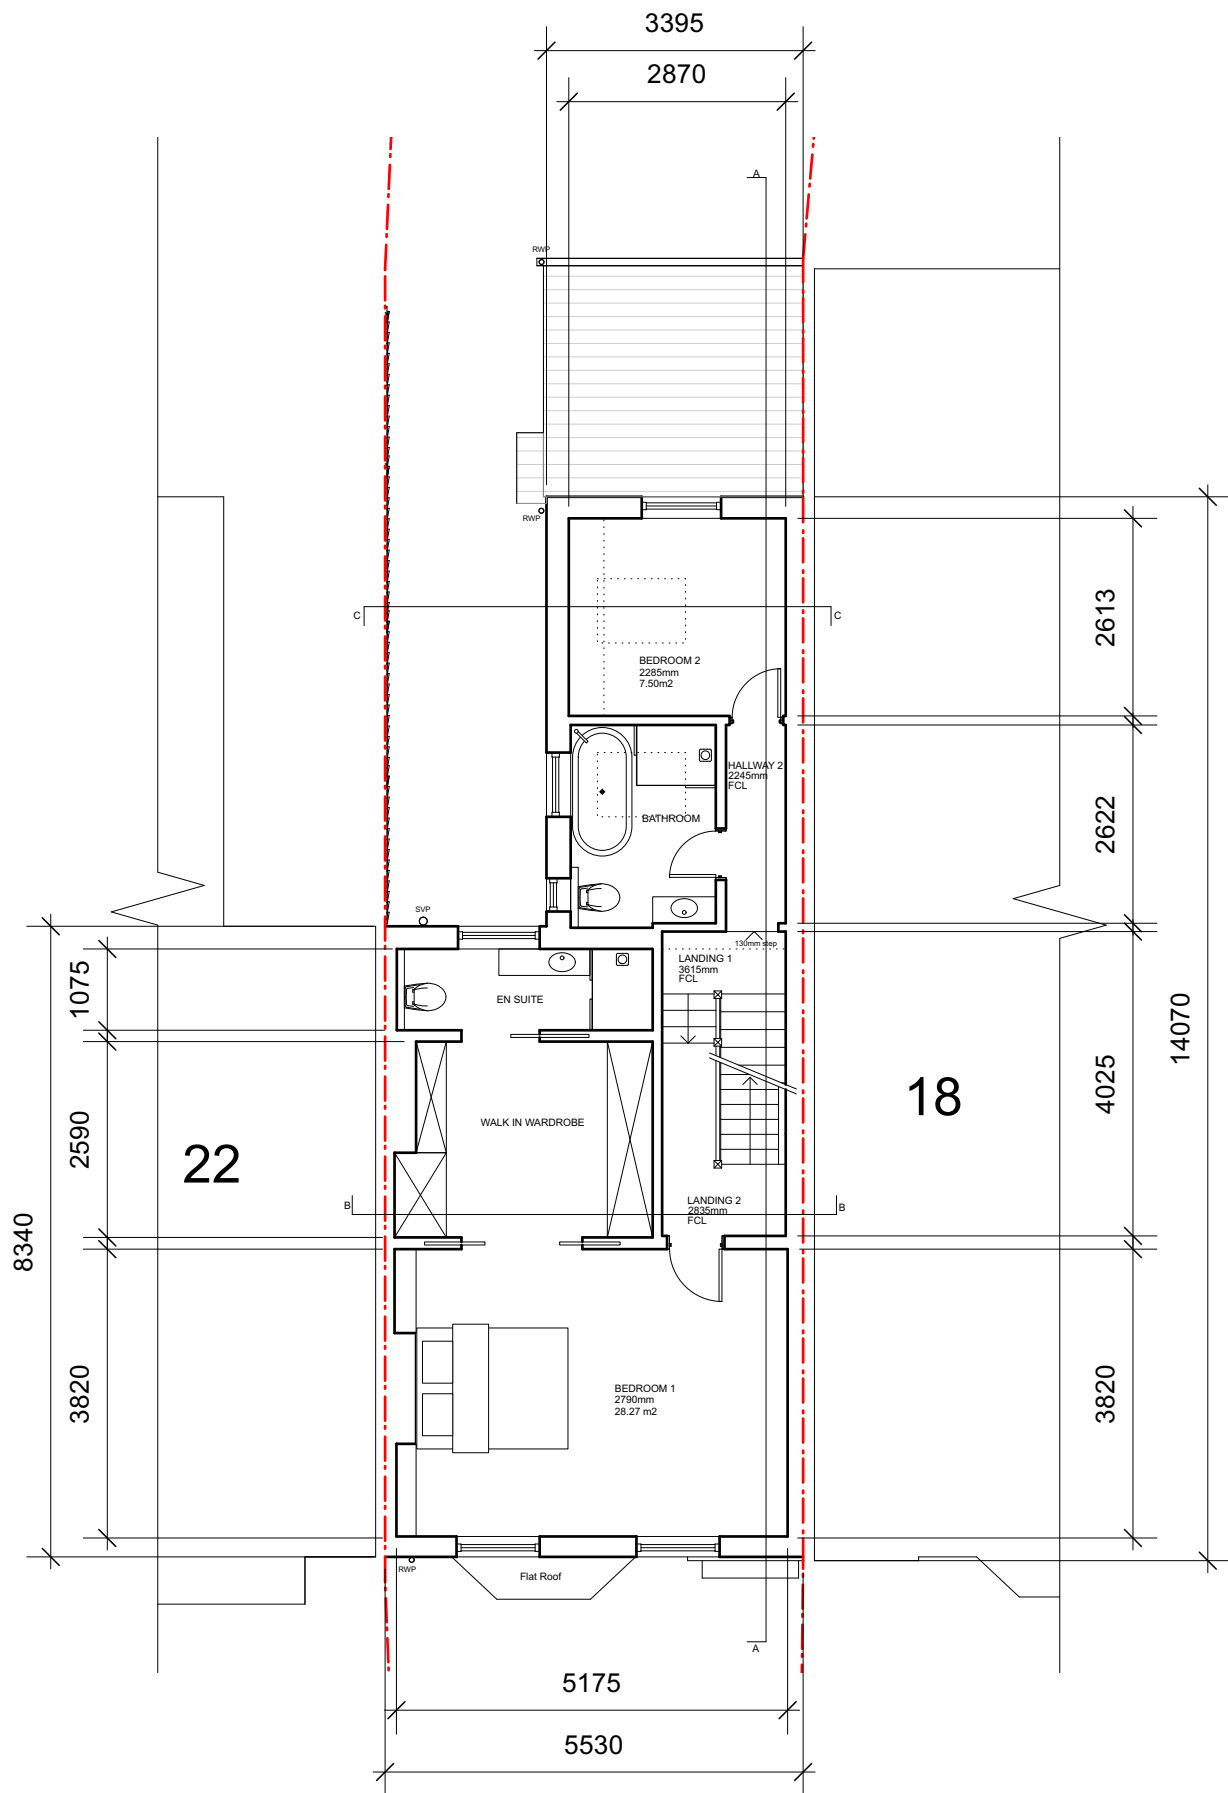

Proposed First Floor Plan

01	25/03/2024	Update	DS	HM
00	07/03/2024	Initial issue	DS	HM
REV	DATE	COMMENT	DRW	CHK



NOTES
These drawings are for planning purposes only. All dimensions indicated are subject to alterations on site. Confirm all dimensions prior to ordering materials and commencing construction.

My-architect

Unit Number 213
The BusWorks
North Road
London
N7 9DP

T 0203938 8753 E info@my-architect.io


PROJECT
20 Langham Road, London, N15 3RA

DRAWING
Proposed Floor Plans


SCALE
1:100 @ A3

STATUS
Planning

DRAWING No. 4442/03/400 REVISION P01

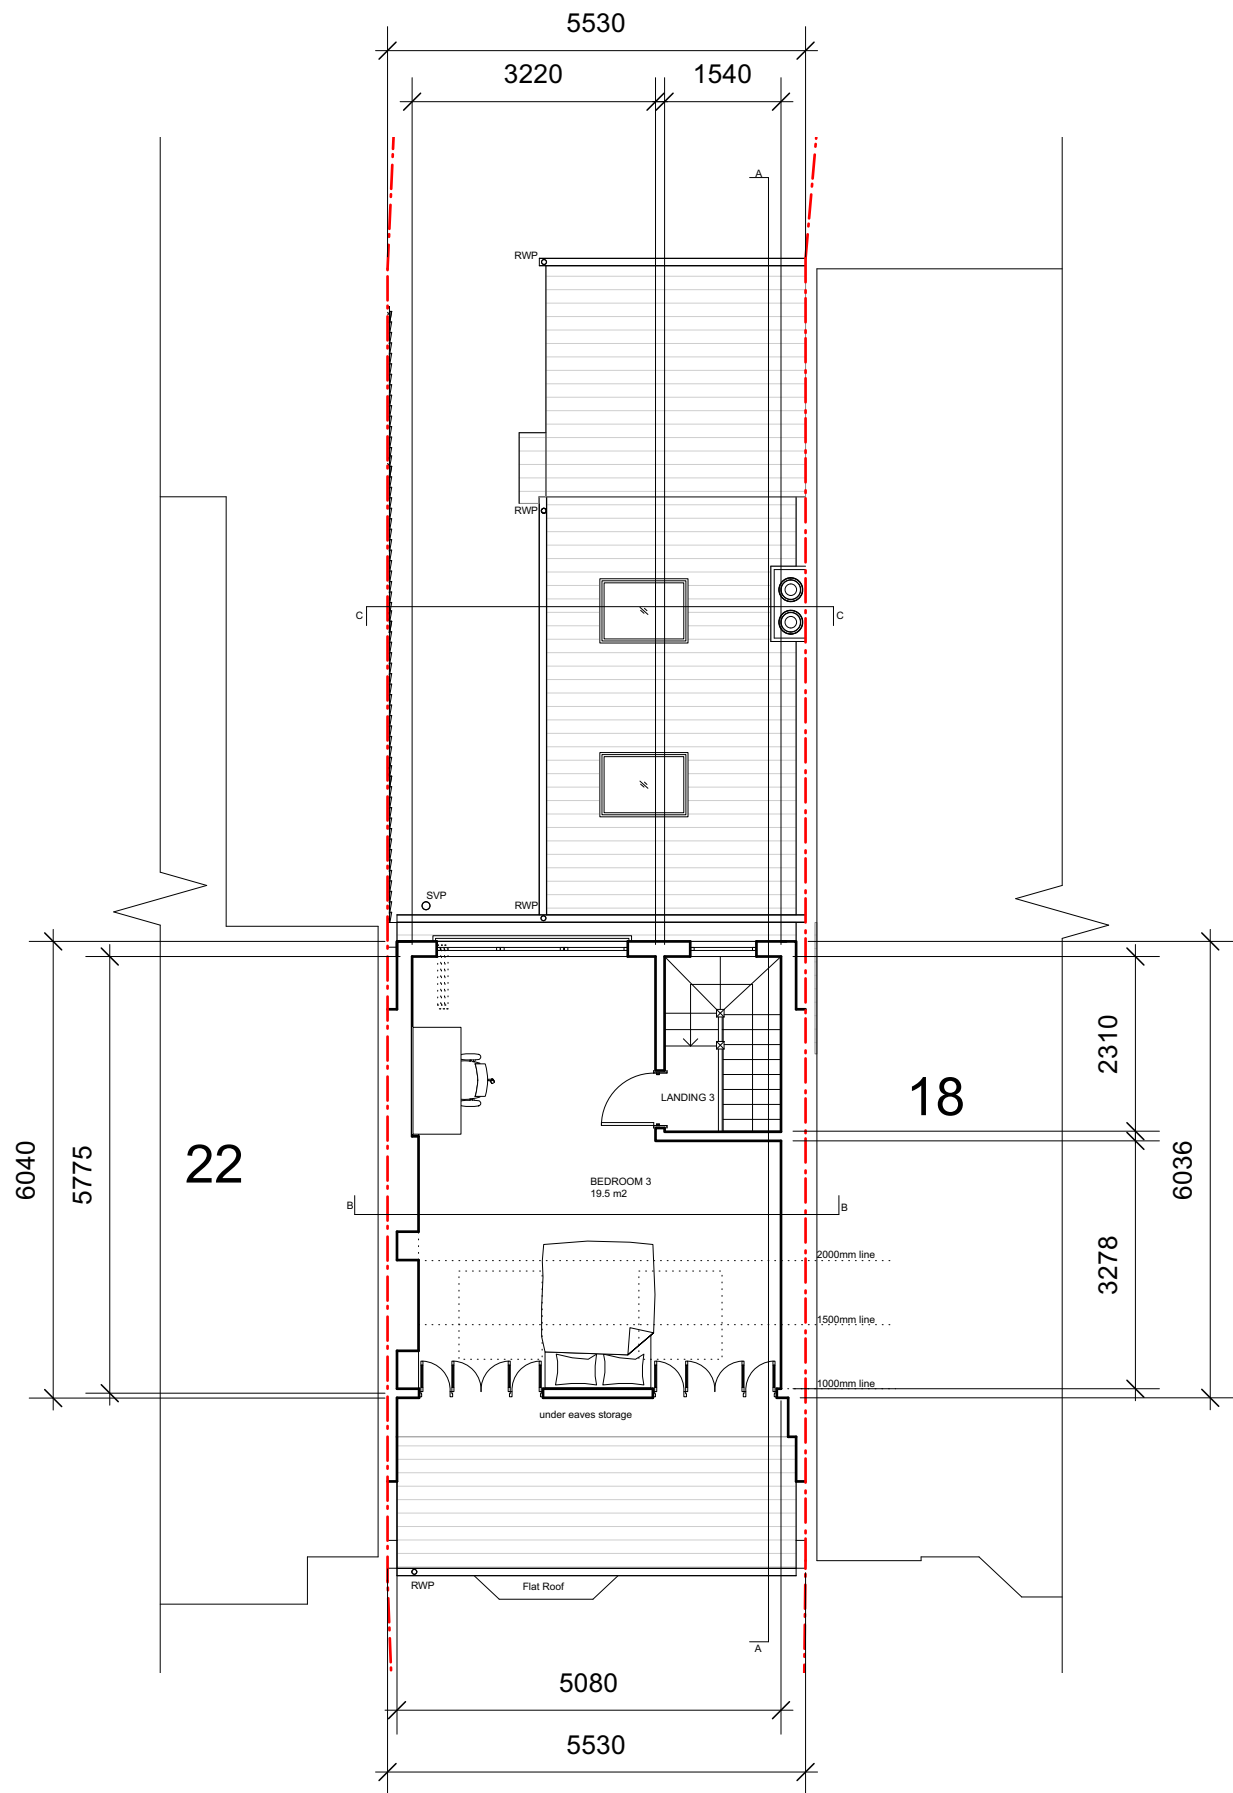

Proposed Loft Floor Plan

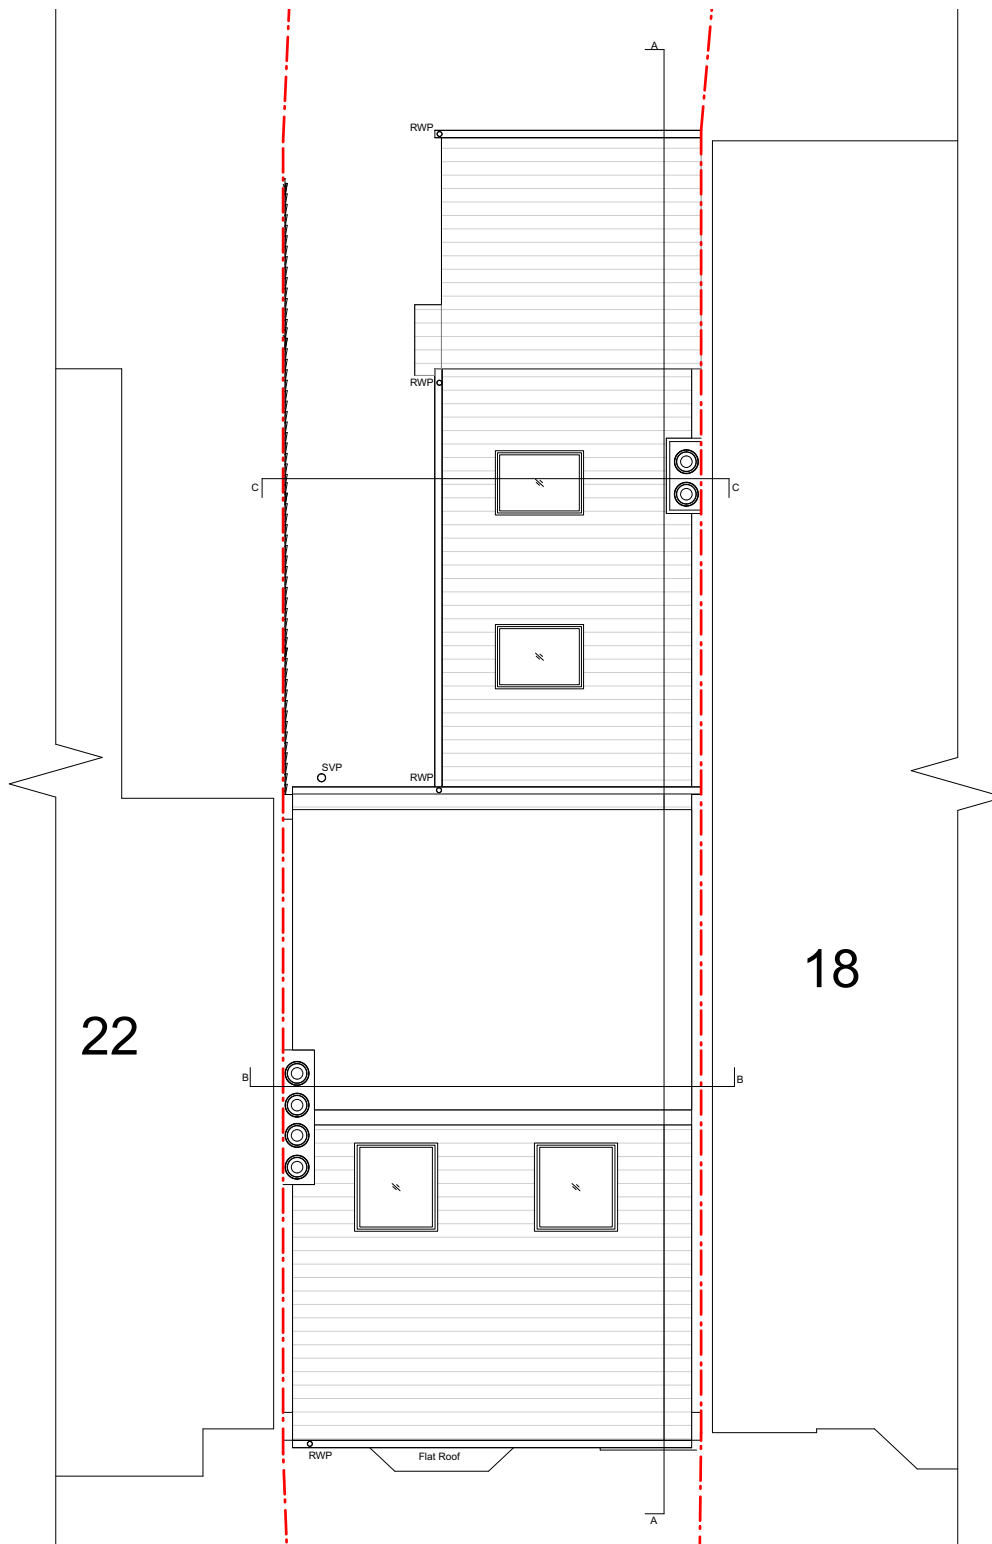

Proposed Roof Plan

01	25/03/2024	Update	DS	HM
00	07/03/2024	Initial issue	DS	HM
REV	DATE	COMMENT	DRW	CHK



NOTES
These drawings are for planning purposes only. All dimensions indicated are subject to alterations on site. Confirm all dimensions prior to ordering materials and commencing construction.

My-architect

Unit Number 213
The BusWorks
North Road
London
N7 9DP

T 0203938 8753 E info@my-architect.io


PROJECT
20 Langham Road, London, N15 3RA

DRAWING
Proposed Floor Plans

SCALE
1:100 @ A3

STATUS
Planning

DRAWING No. 4442/03/401 REVISION P01

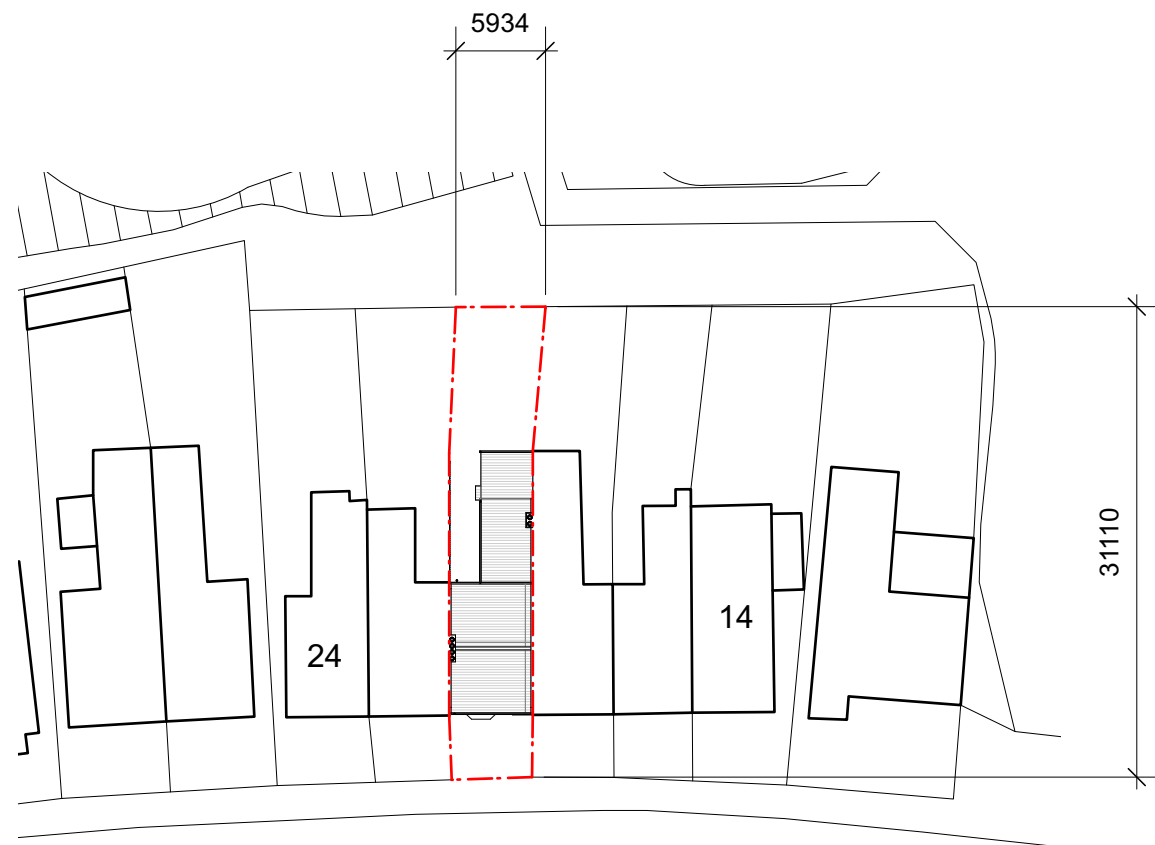


LANGHAM ROAD



Existing Block Plan



LANGHAM ROAD

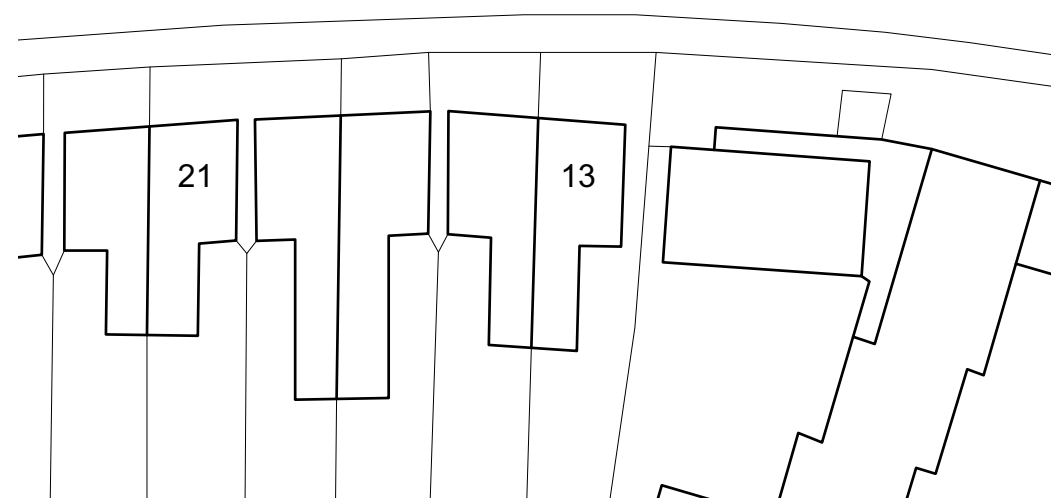

Proposed Block Plan

01	25/03/2024	Update	DS	HM
00	07/03/2024	Initial issue	DS	HM
REV	DATE	COMMENT	DRW	CHK



NOTES
These drawings are for planning purposes only. All dimensions indicated are subject to alterations on site. Confirm all dimensions prior to ordering materials and commencing construction.

My-architect

Unit Number 213
The BusWorks
North Road
London
N7 9DP

T 0203938 8753 E info@my-architect.io

PROJECT
20 Langham Road, London, N15 3RA

DRAWING
Block Plans

SCALE
1:500 @ A3

STATUS
Planning

DRAWING No. REVISION
4442/01/500 P01