


Notes

All dimensions are to be checked prior to construction and any discrepancies are to be identified to the Architect.

Copyright reserved.

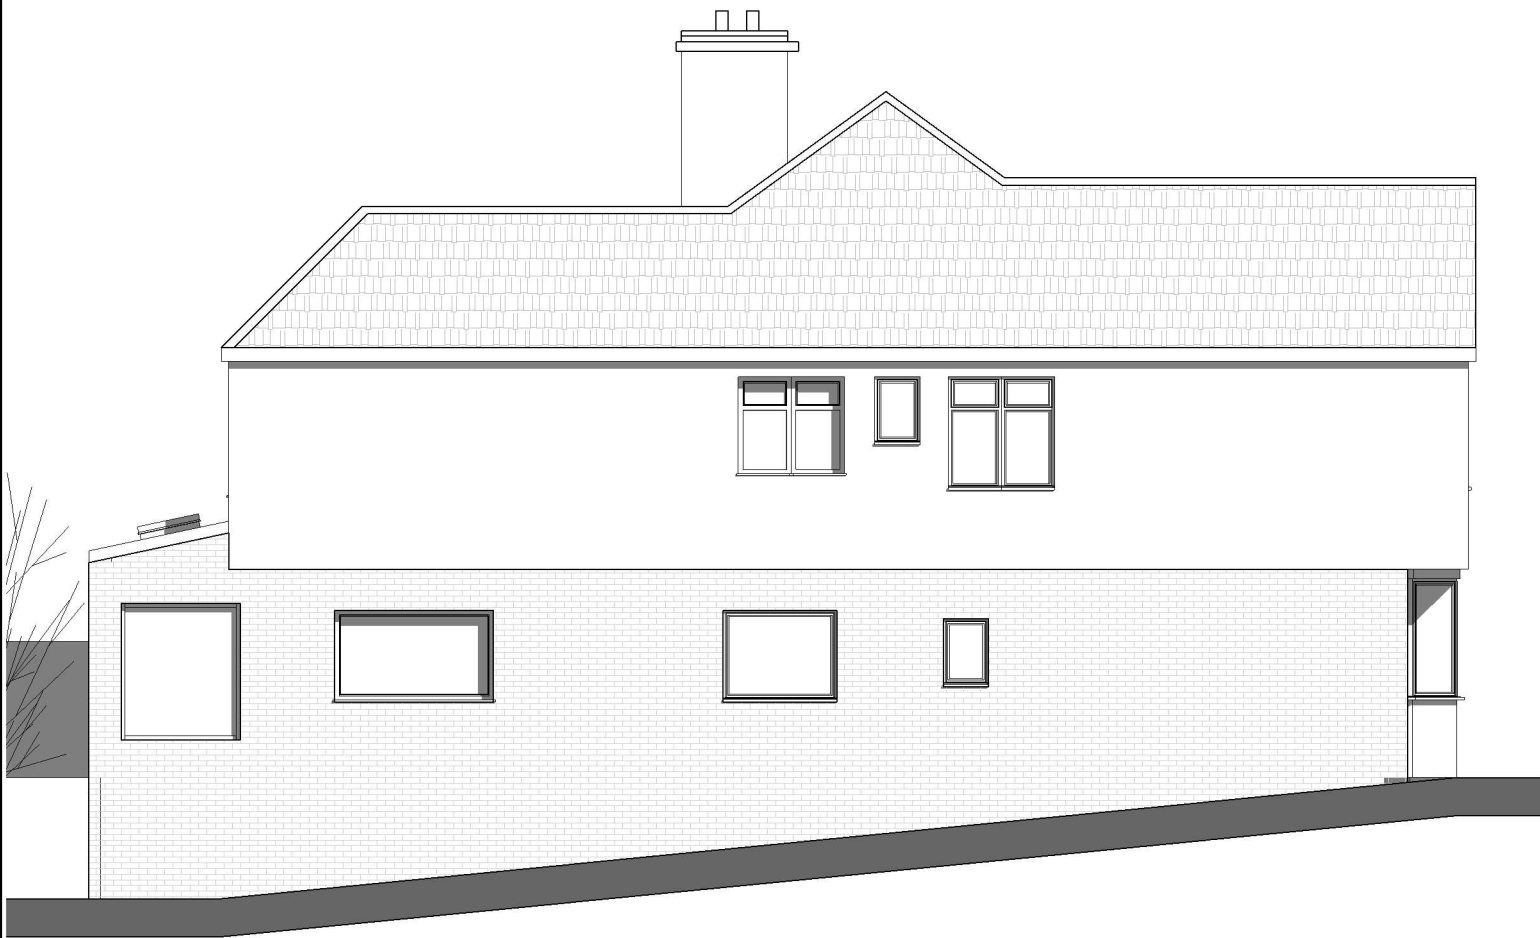

Proposed Side Elevation
1@100



Proposed Front Elevation
1@100

Revisions

Status

Client

Private Client

Project

33 Crescent Rise - N22 7AW

Title

Proposed Elevations

Scale	Size	Date	Drawn	Checked
1 : 100	A3	01/02/24		MS

OHMA
Architecture
www.ohmaarchitecture.co.uk