
 


Application for Planning Permission
Town and Country Planning Act 1990
(as amended)
in accordance with the legislation
'The Town and Country Planning
(Development Management Procedure)
(England) Order 2015 (as amended).
This drawing is for a Planning Application only
© P.J. Stasch Architect 2024 Copyright
Plans, drawings and material submitted to the council
are protected by the Copyright Acts (Section 47, 1988 Act).
You may only use material which is downloaded
or printed for consultation purposes.
Further copies must not be made without prior written permission
of the copyright owner.

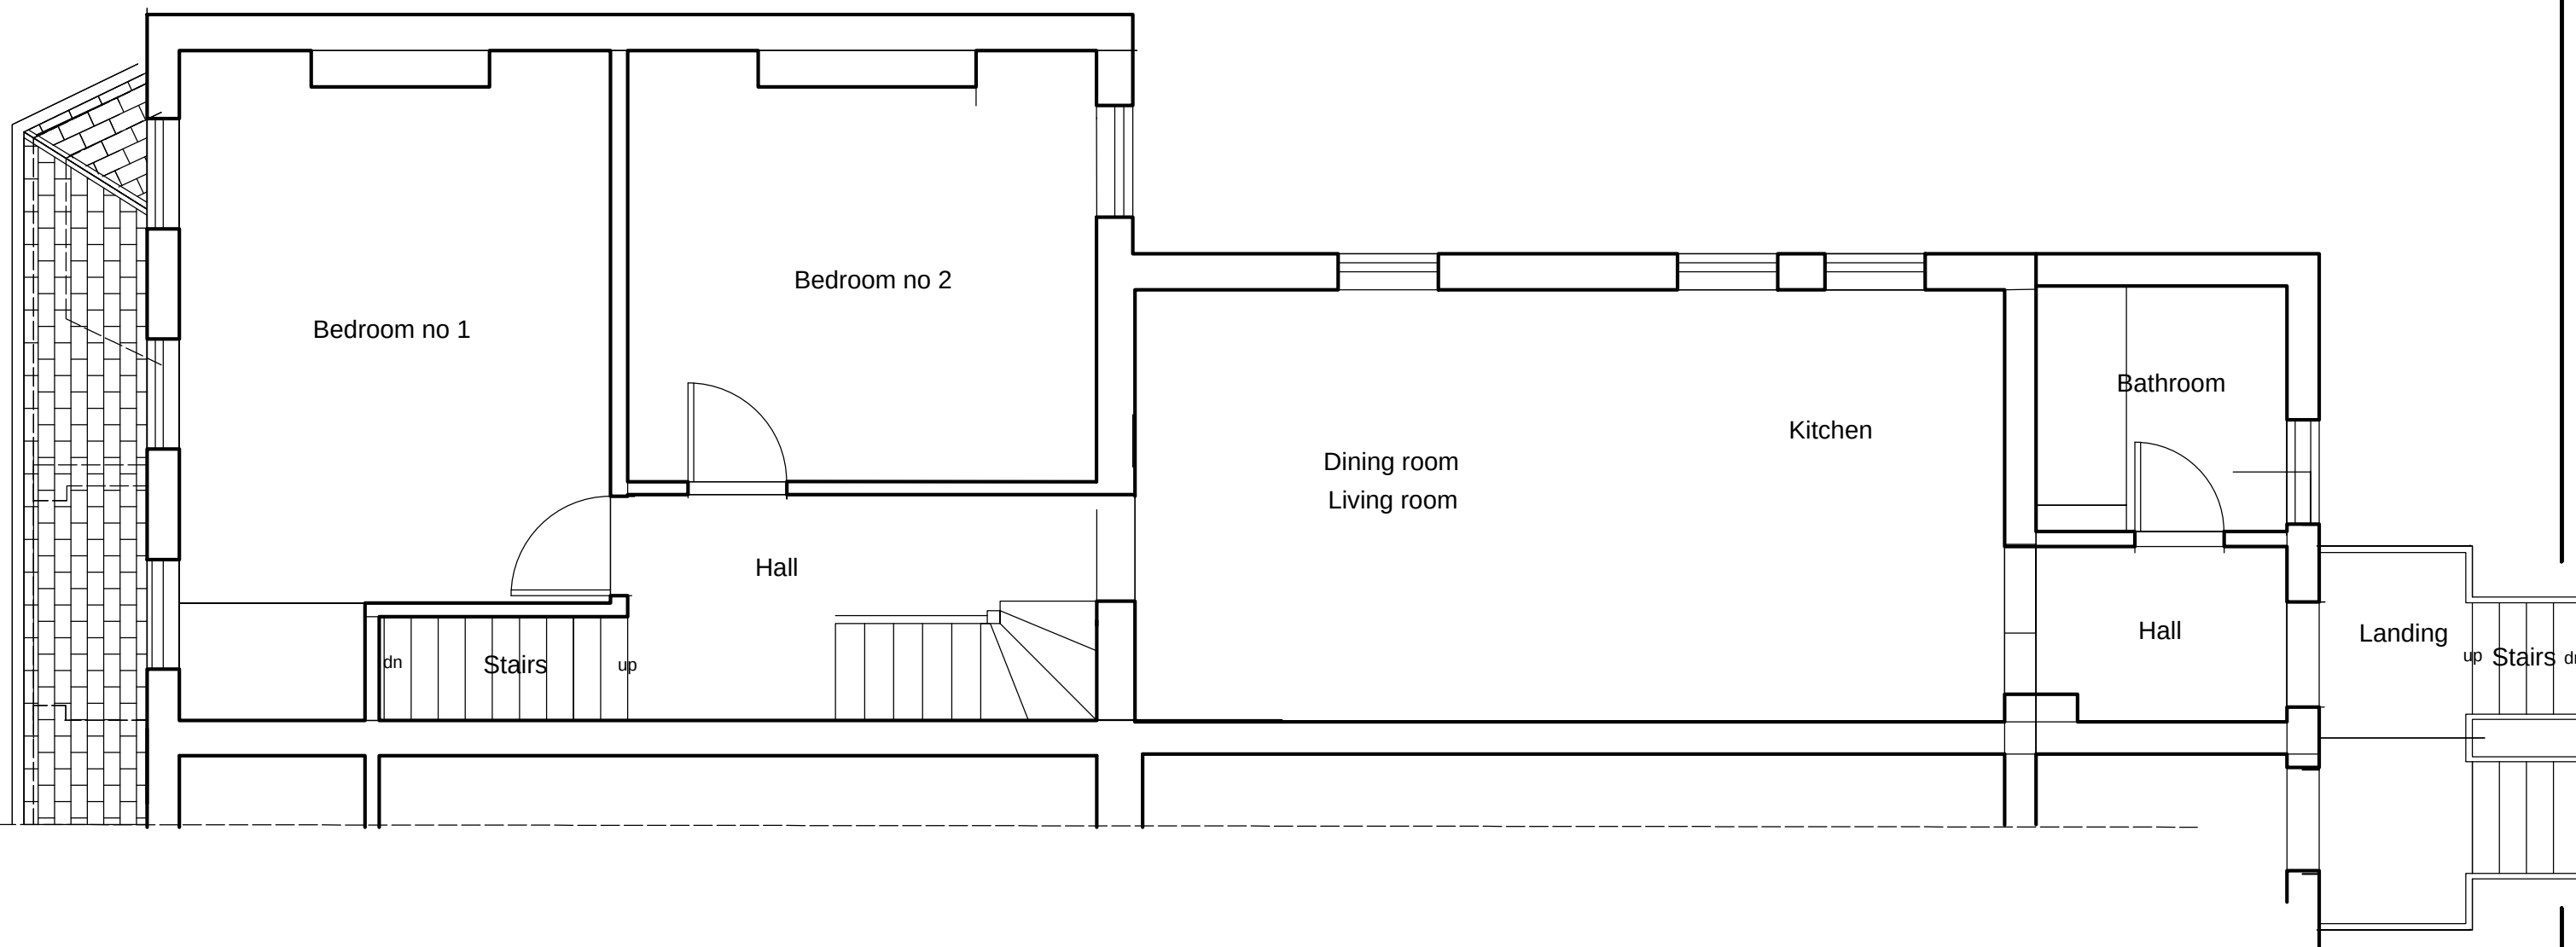

Plans, drawings and material submitted to the council are protected by the Copyright Acts (Section 47, 1988 Act). You may only use material which is downloaded or printed for consultation purposes. Further copies must not be made without written prior permission of the copyright owner.	3DArch Studio 2,Panmuir Road London SW20 0PZ	Drawing title: Flat extension First floor plan Survey - existing	Job title: 14 Ellenborough Road LONDON N22 5HA	Job no:		Drawing no: 2	
				CI/SfB		Revision suffix:	
	Pawel J. Stasch Architect RIBA			Scale:	Date:	Drawn by:	Checked by:
				1:50@A3	08.02.24	P.J.S.	