
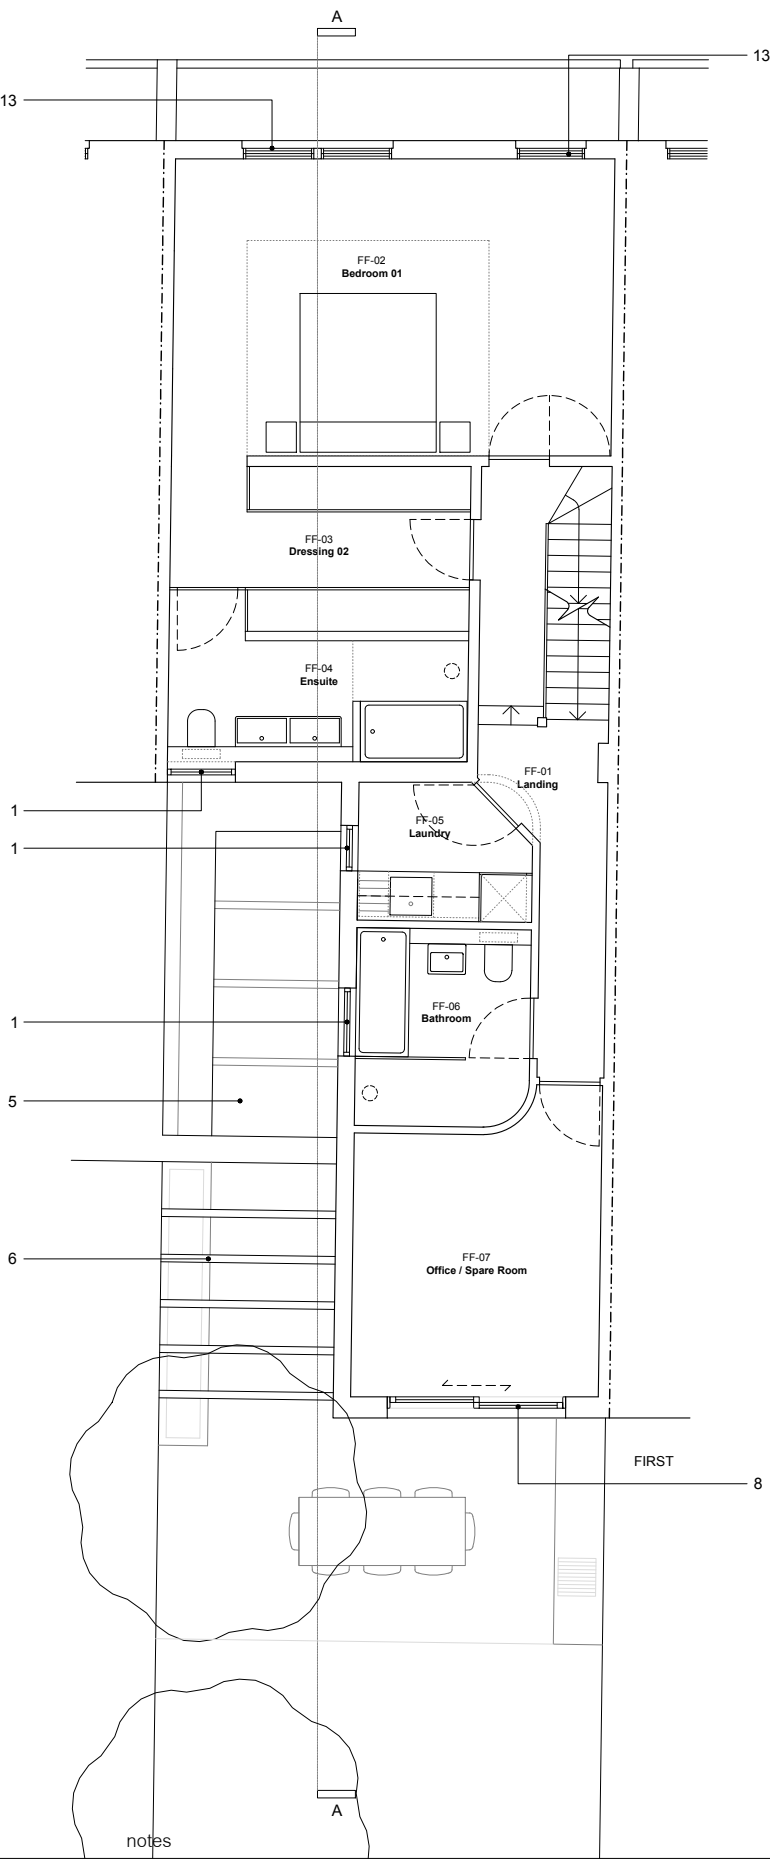


PLANNING DRAWING NOTES

1. New Alu clad timber casement windows
2. Rooflight
3. Black timber cladding
4. Fluted tiles
5. Glazed roof
6. Timber "pergola"
7. New Alu clad timber glazed pivot door
8. New Alu clad timber glazed sliding window / door
9. New dormer clad in black timber
10. Green roof (sedum)
11. Planter
12. Outdoor kitchen
13. New double glazed timber sash windows
14. New painted timber front door
15. Solar panels

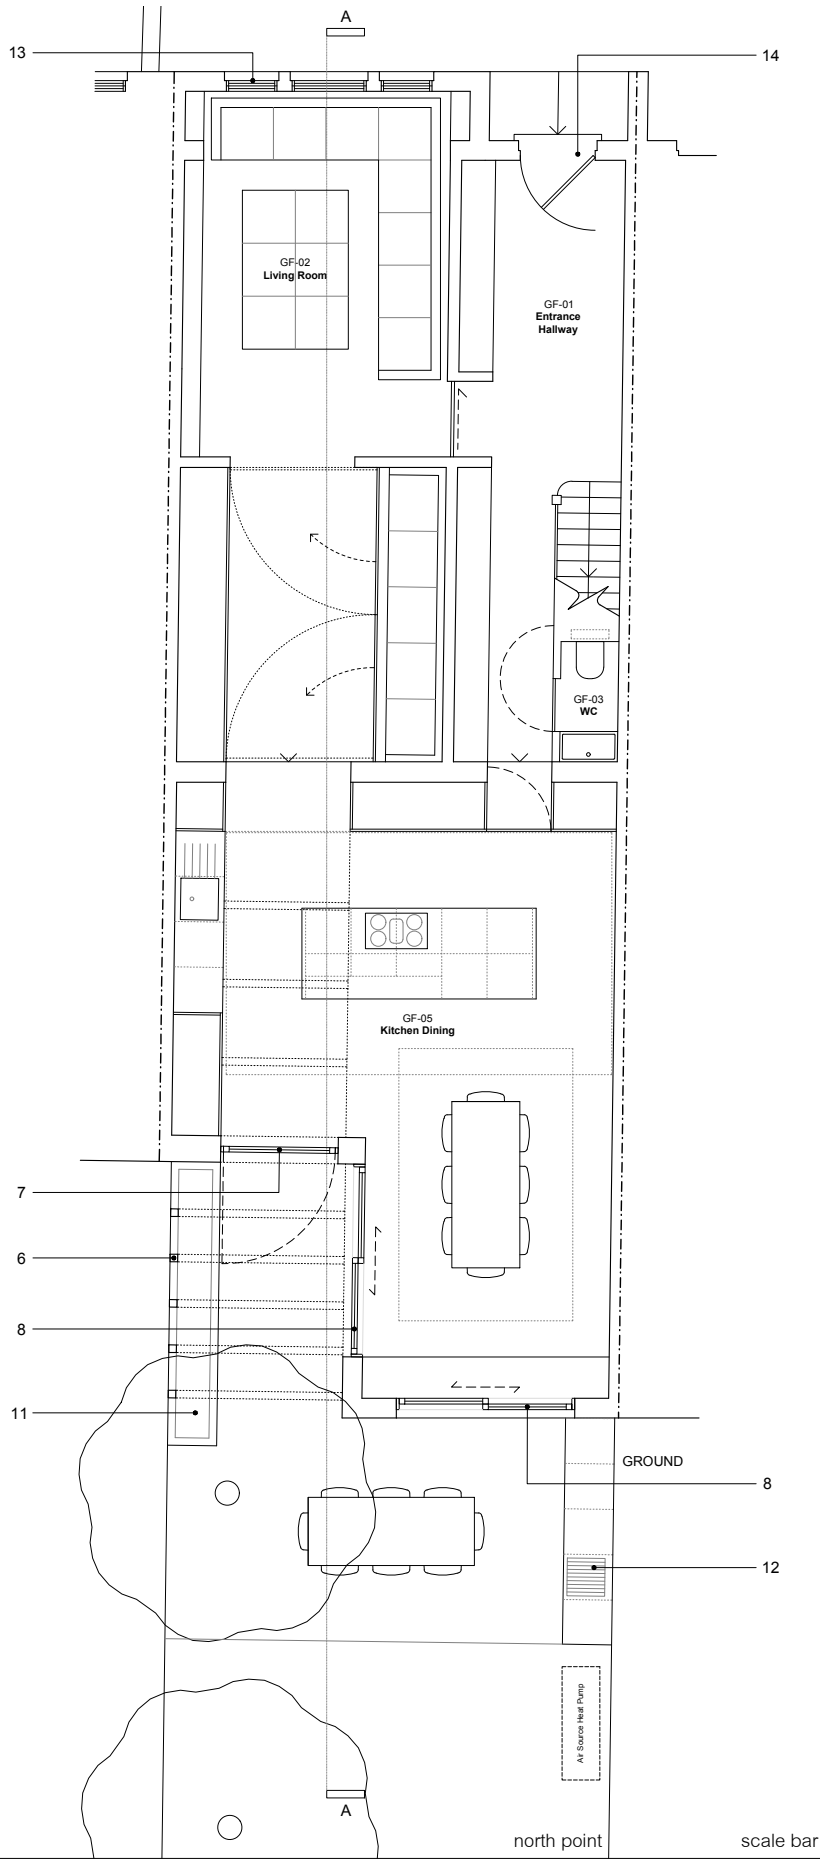

architects

date rev revisions


- - - Unit 13 Old Dairy Court 17 Crouch Hill London N4 4AP | 07980 573 867 | 2x2architects.com

drawing title
Proposed Ground & First Floor Plans
project
25 Barrington Road
client
Daniela Gattegno & Sam MacNamara

drawing no.
A100
scale @ A1
-
project no.
2304
revision
-
scale @ A3
1:100
drawn | date
JH | JAN 24

2x2 Architects Ltd take no responsibility for dimensions obtained by scaling from this drawing. If no dimension is shown the recipient must ascertain the dimension specifically from the architect or by site measurement and may not rely on the drawing. Supply of the drawing in digital form is solely for convenience and no reliance may be placed on any data in digital form. All data must be checked against hard copy. This drawing is issued for design intent only and should not be used for construction unless stated. All work must comply with relevant British Standards and Building Regulation requirements.

Copyright 2x2 Architects Ltd. Registered Office: 35 Endell Street, London WC2H 9BA. Registered in England and Wales No. 09679804. This drawing is the property of 2x2 Architects Ltd. No disclosure or copy of it may be made without the written permission of 2x2 Architects Ltd.

 

0 1 2 3 4 5m