




Ground Floor Plan As Existing
scale 1:100

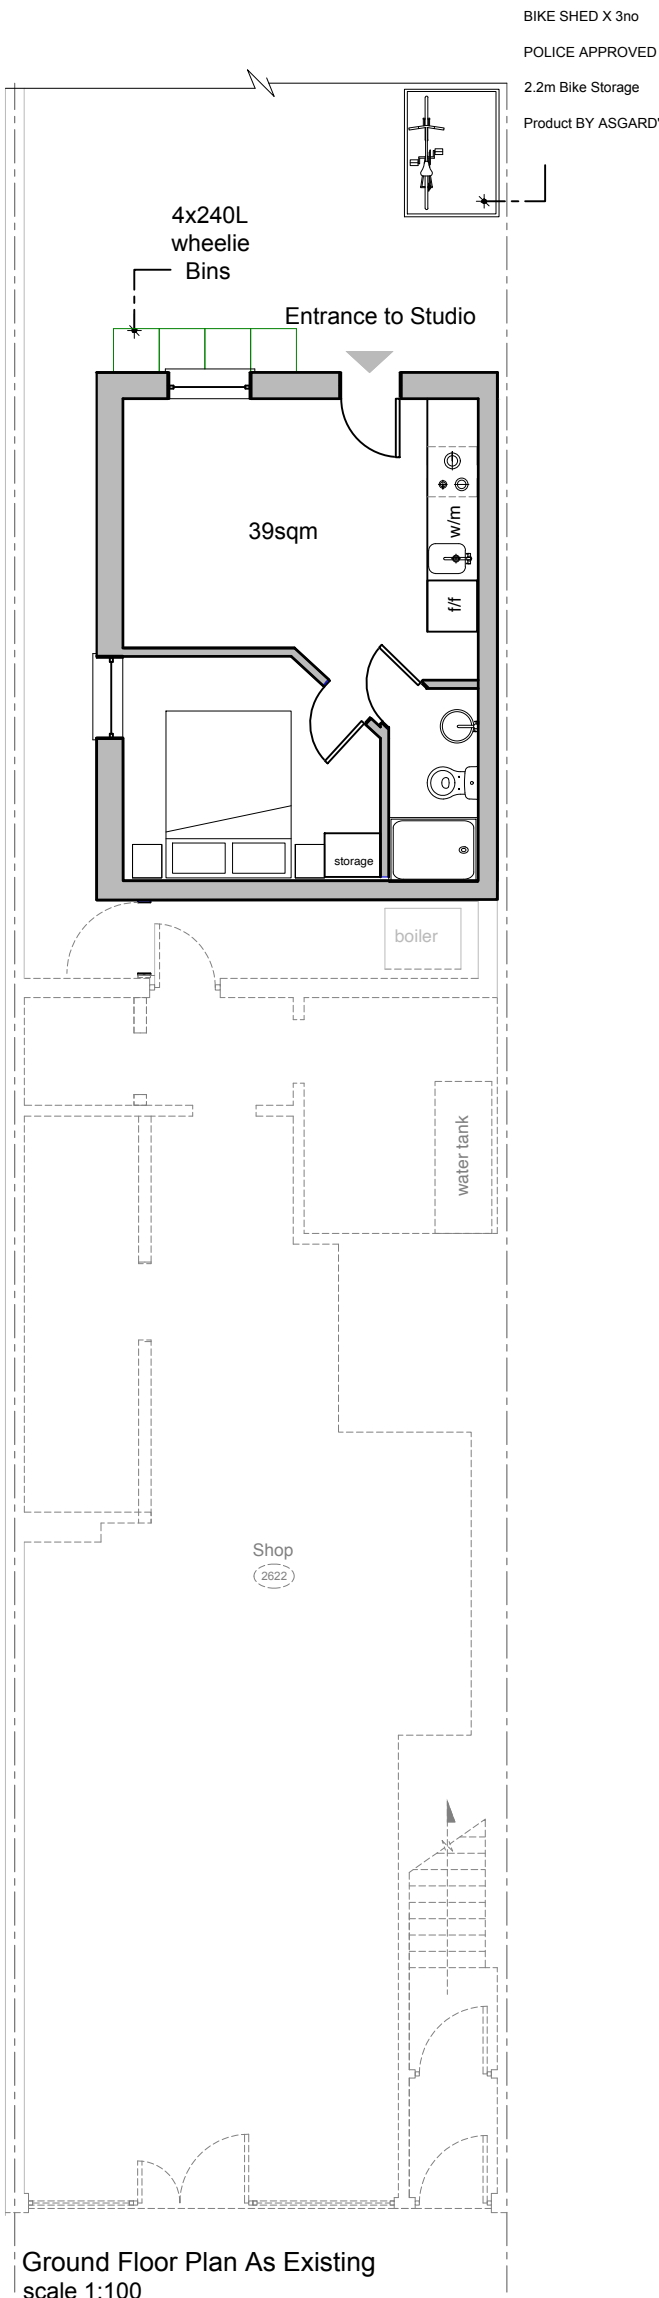


Ground Floor Plan As Previous
scale 1:100

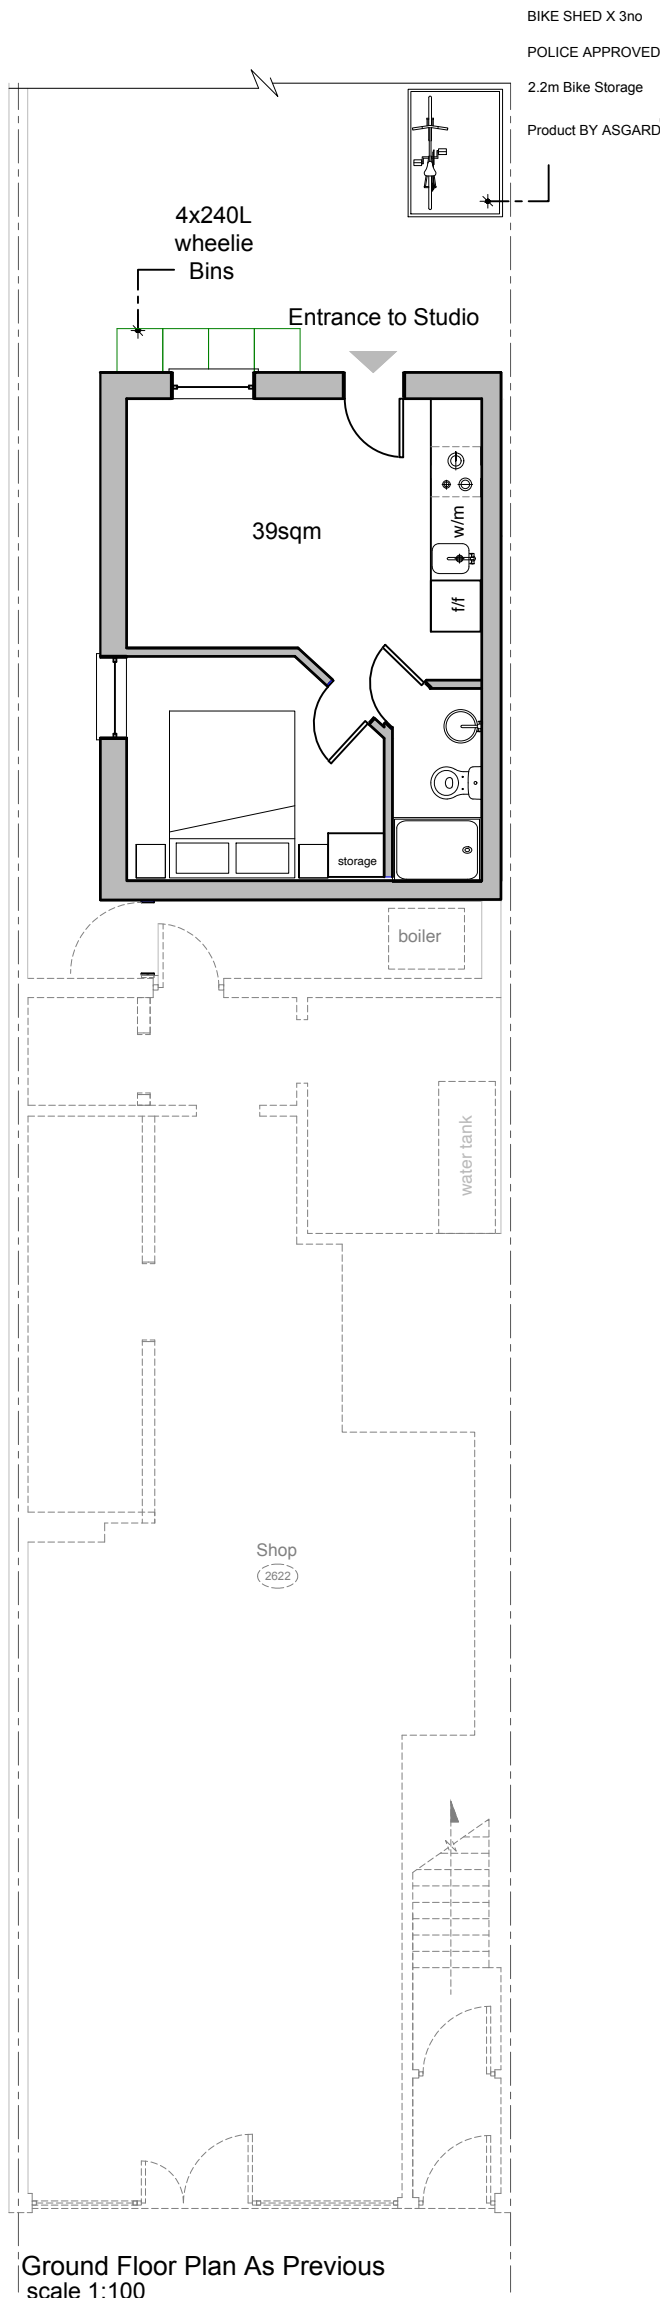

Block Plan
Scale 1:500

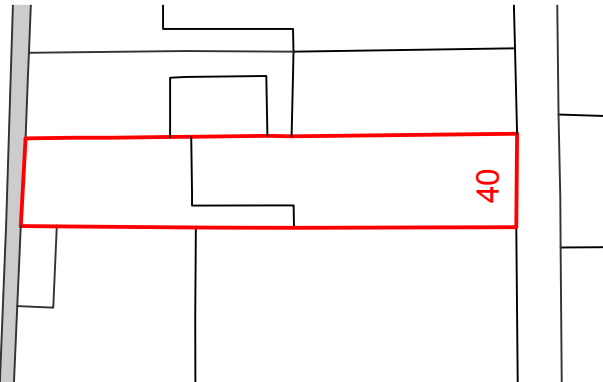

N Site Location Plan
Scale 1:1250

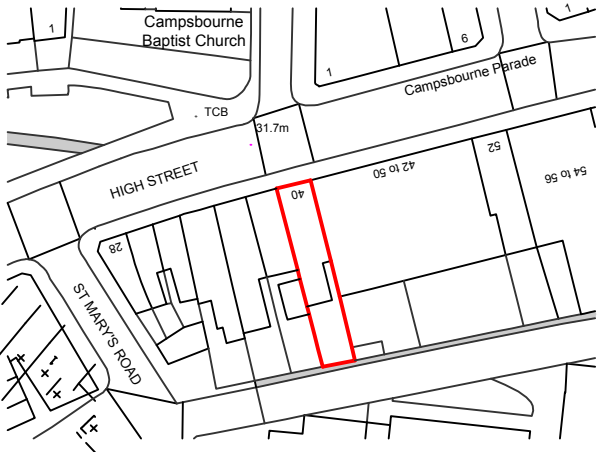

Notes
Report any discrepancies.
Copyright owned by Buxton
Architectural Services

0m 1 2 3 4 5
0m 10 20 30 40 50

1:100
1:1250

Buxton Architectural Service
30 Redbourne Avenue London N3 2BS

mobile +44 07980447962
e-mail: cdbuxton@me.com

Project Certificate Of Lawfulness	Project Rear Of 40 High Street N87NSX	Project Description Existing Floor Plans + Os Maps			Project Description Certificate of Lawfulness for the use of the conversion of the property into a self contained studio	
		Date 14/02/ 2024	Drawn CB	Scale 1:100 1:1250 1:500 @A3	Drg. No. High/40/BR/01	Rev.