



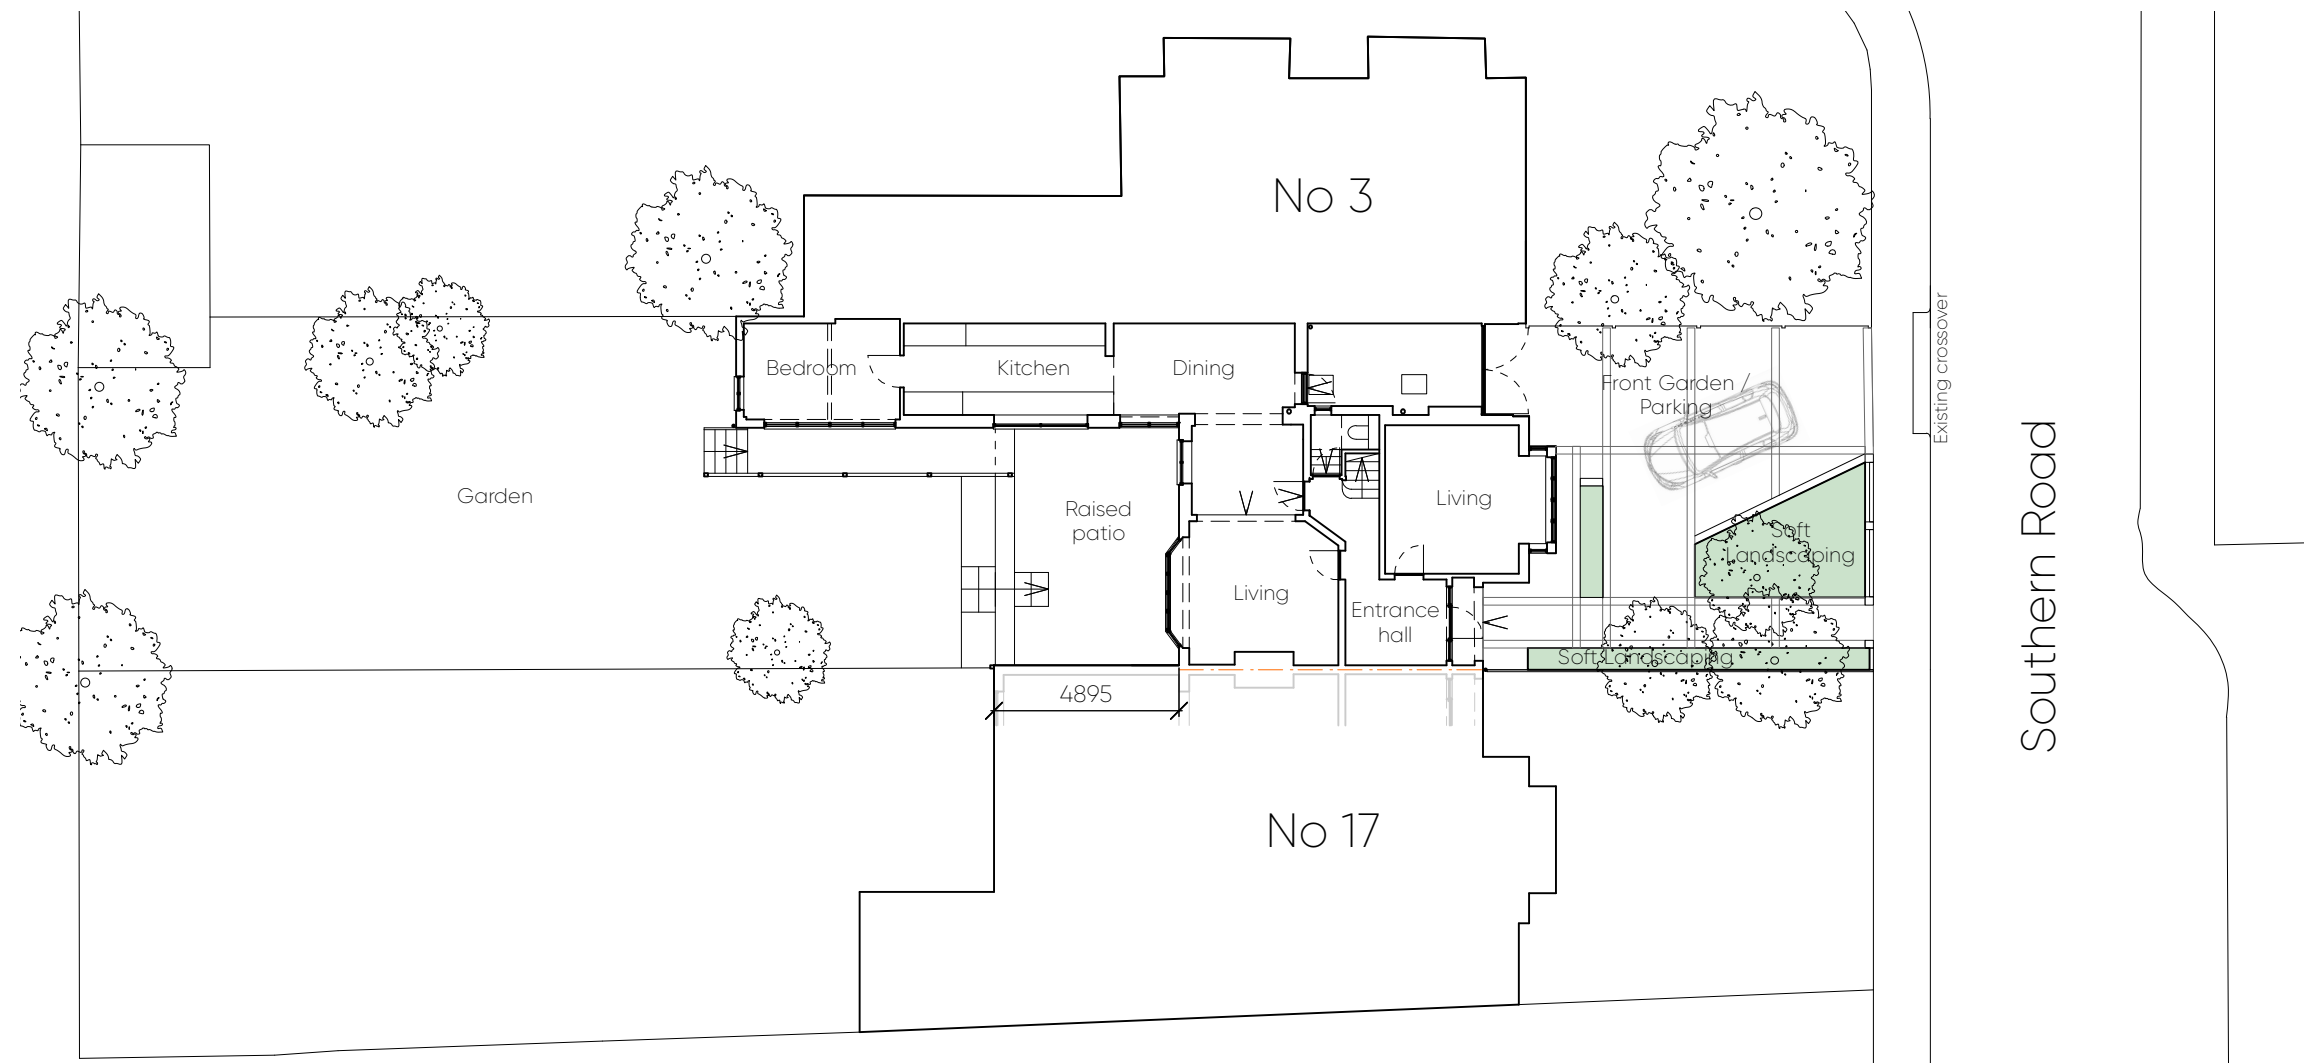

1. GROUND FLOOR PLAN - AS EXISTING

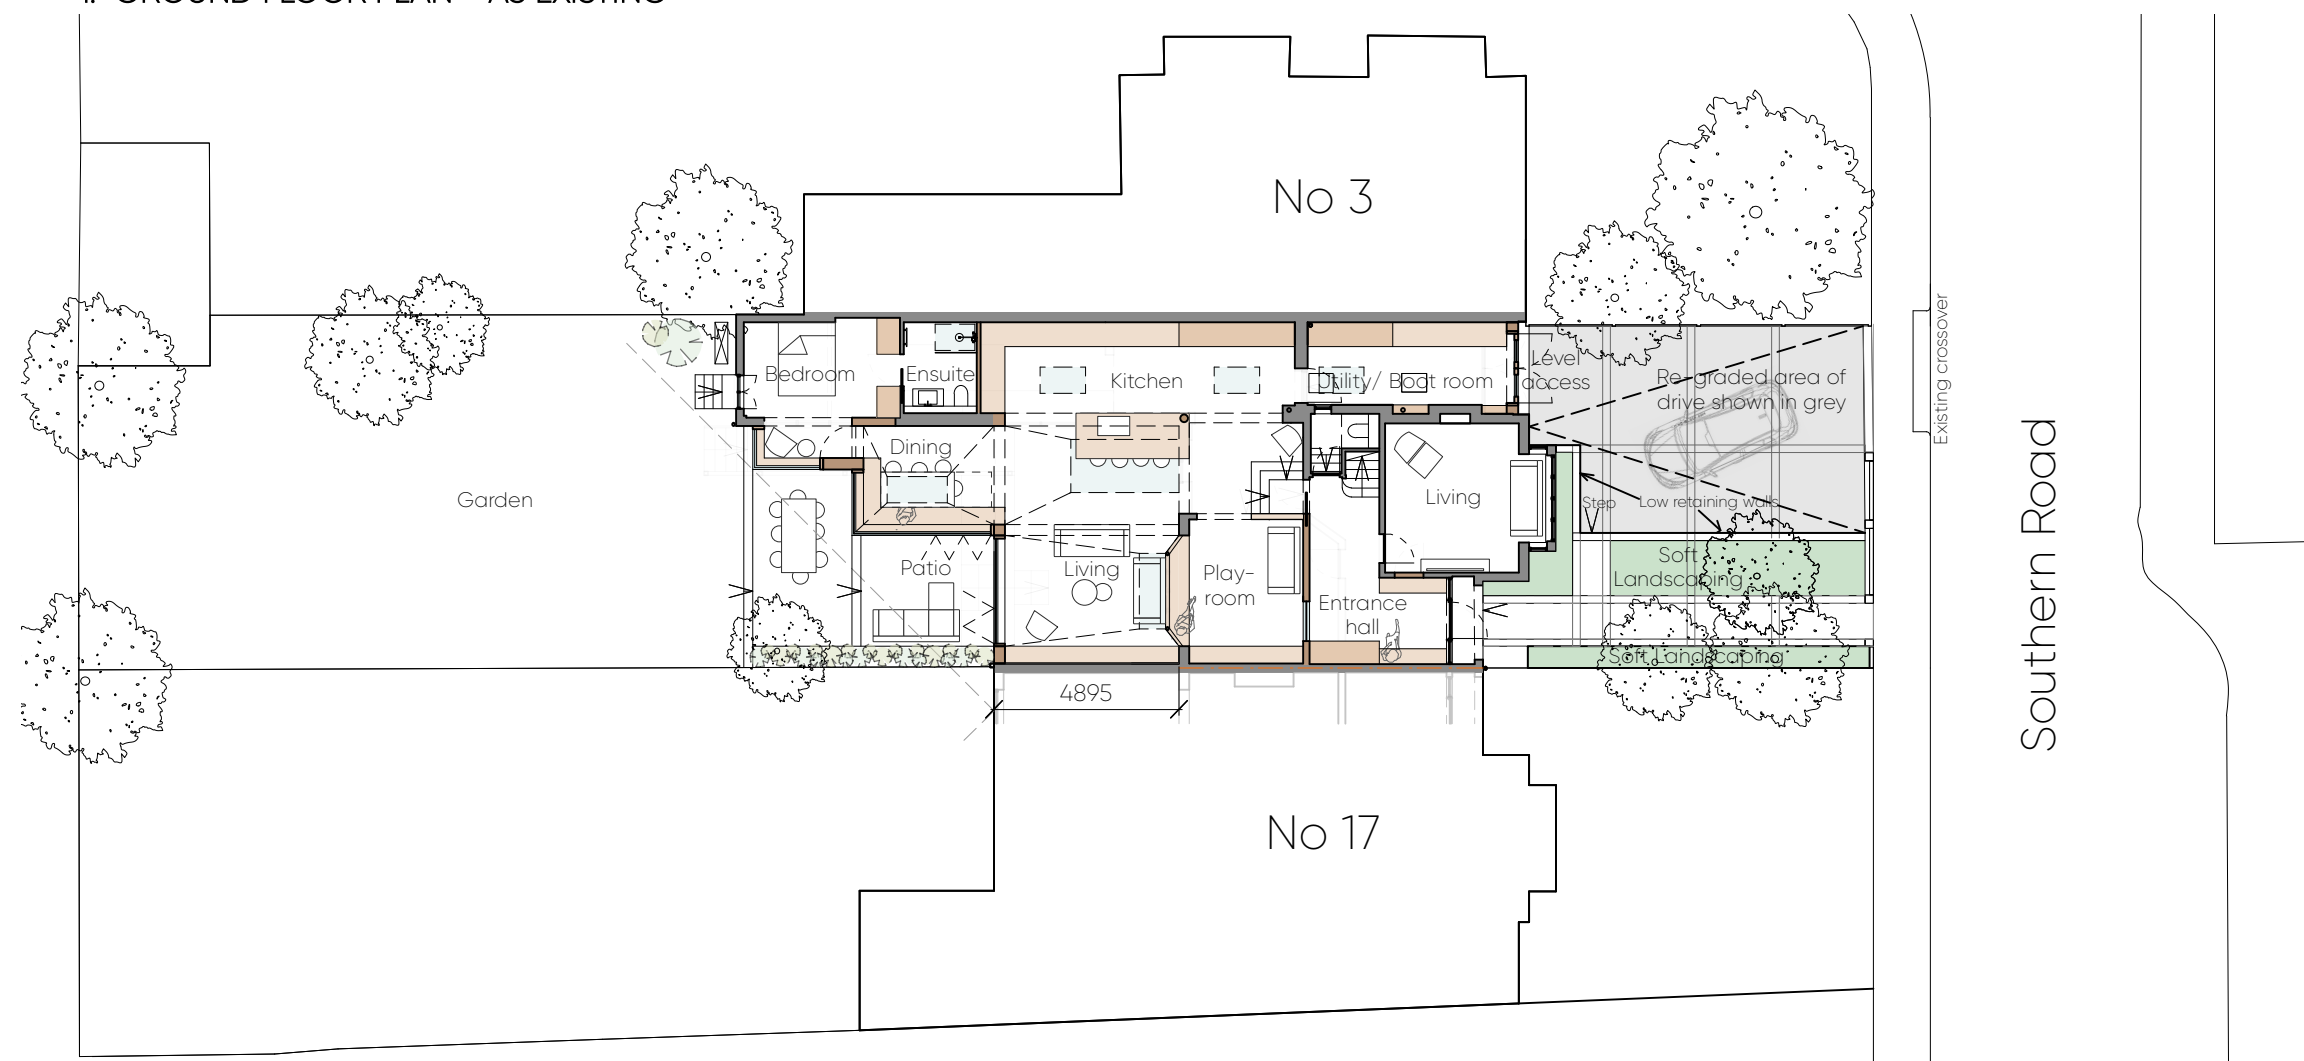

2. GROUND FLOOR PLAN - AS PROPOSED

PLANNING



© Knott Architects
98B Tollington Park
London N4 3RB
tel: (020) 72638844
mail@knottarchitects.co.uk

Note: Do not scale from this drawing.

Revisions

A - 240123:
Minor revisions.
B - 240325:
Detail added to existing.
Front garden proposal minor revisions.

NOTE:
Neighbouring houses not surveyed. Information taken from OS map and photographs and is indicative only.

  

K N O T T

19 Southern Road N2

Ground Floor Plans
Existing & Proposed

Scale 1:100@A1, 1:200@A3

Date: January 2024

496.PLG.002 Rev B

ARCHITECTS